


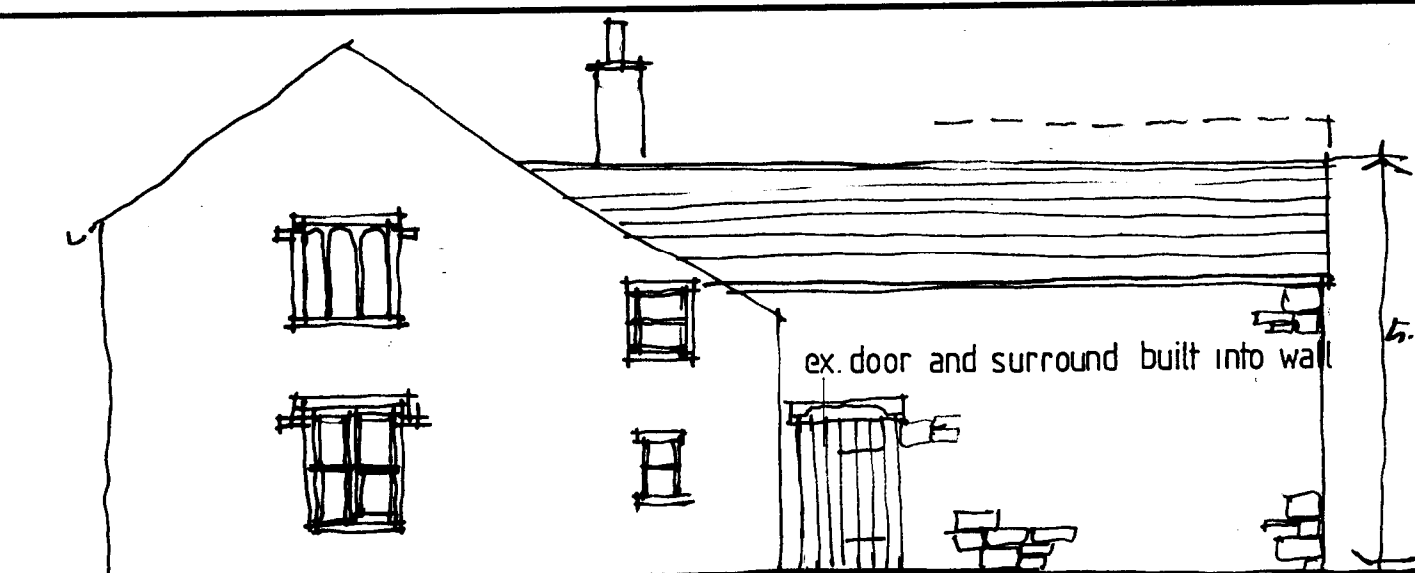
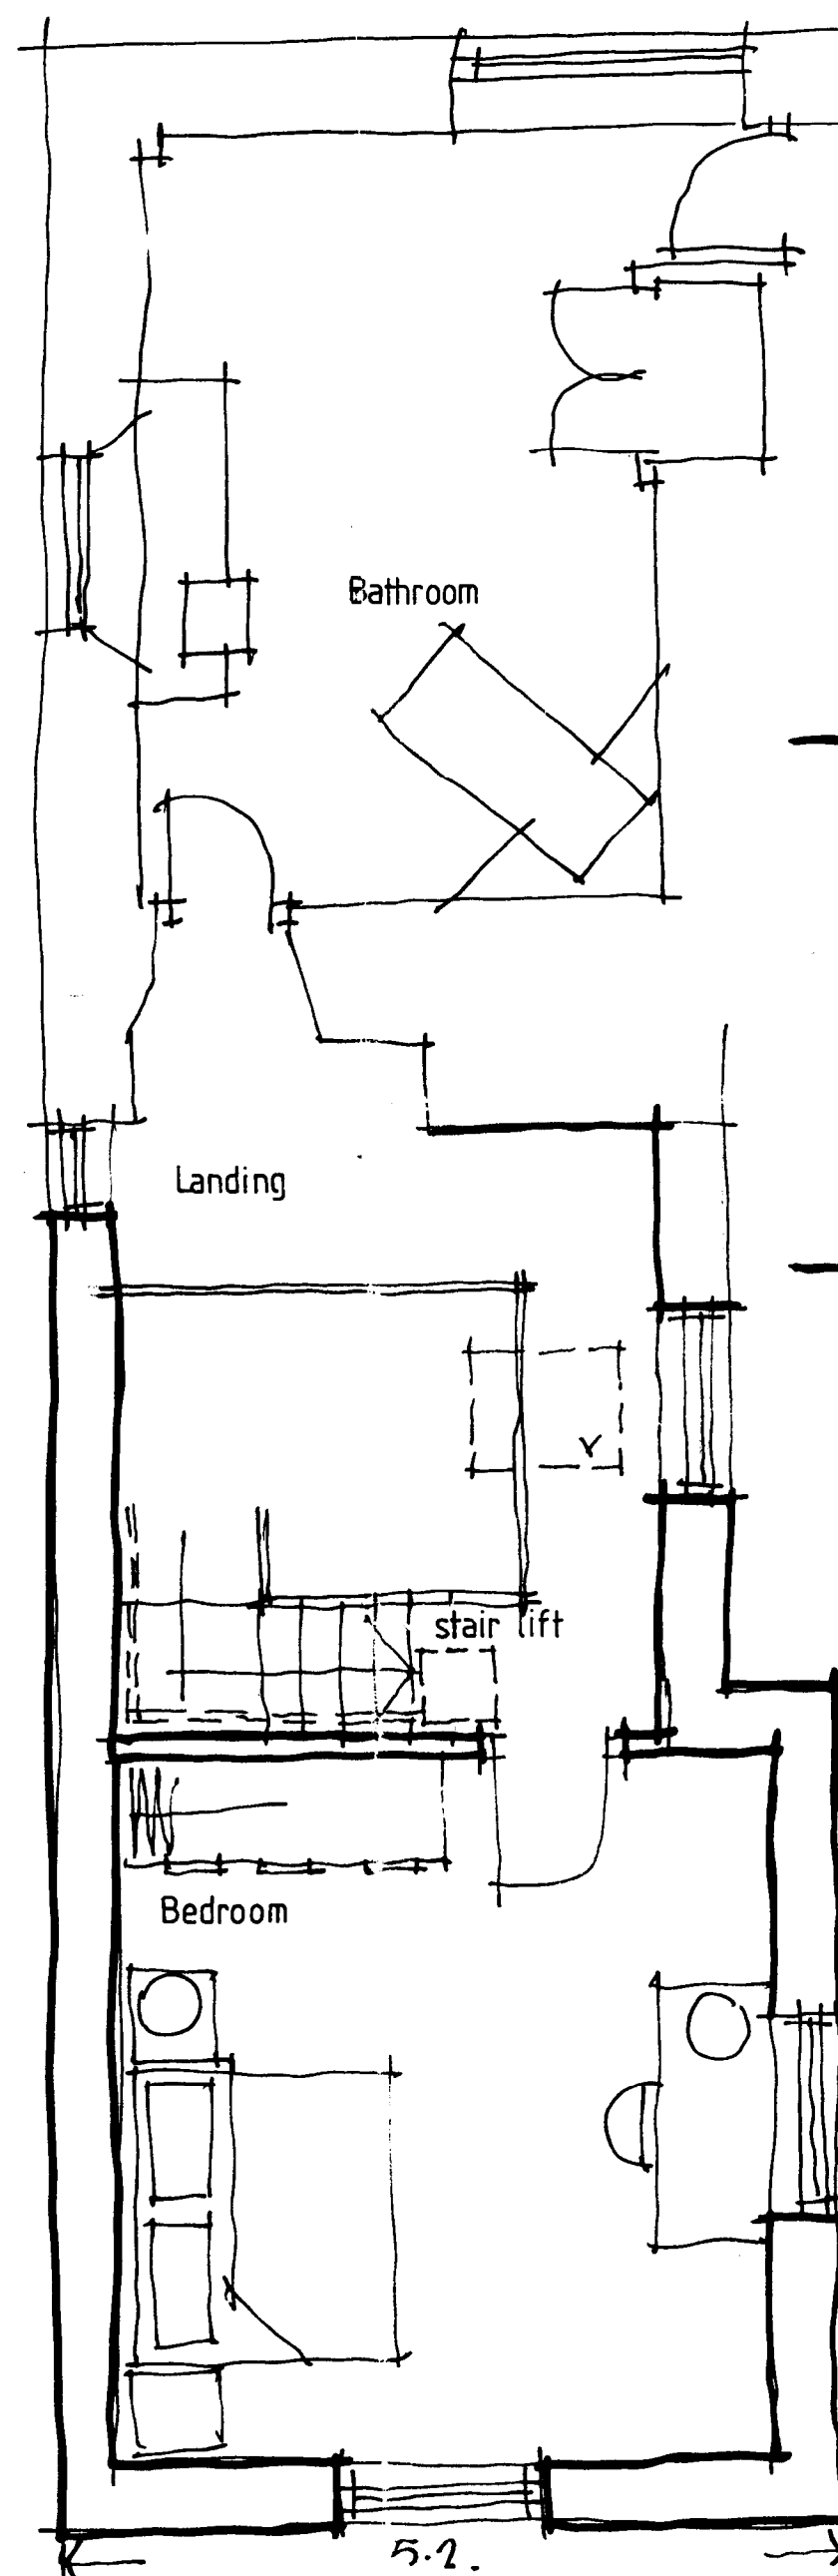


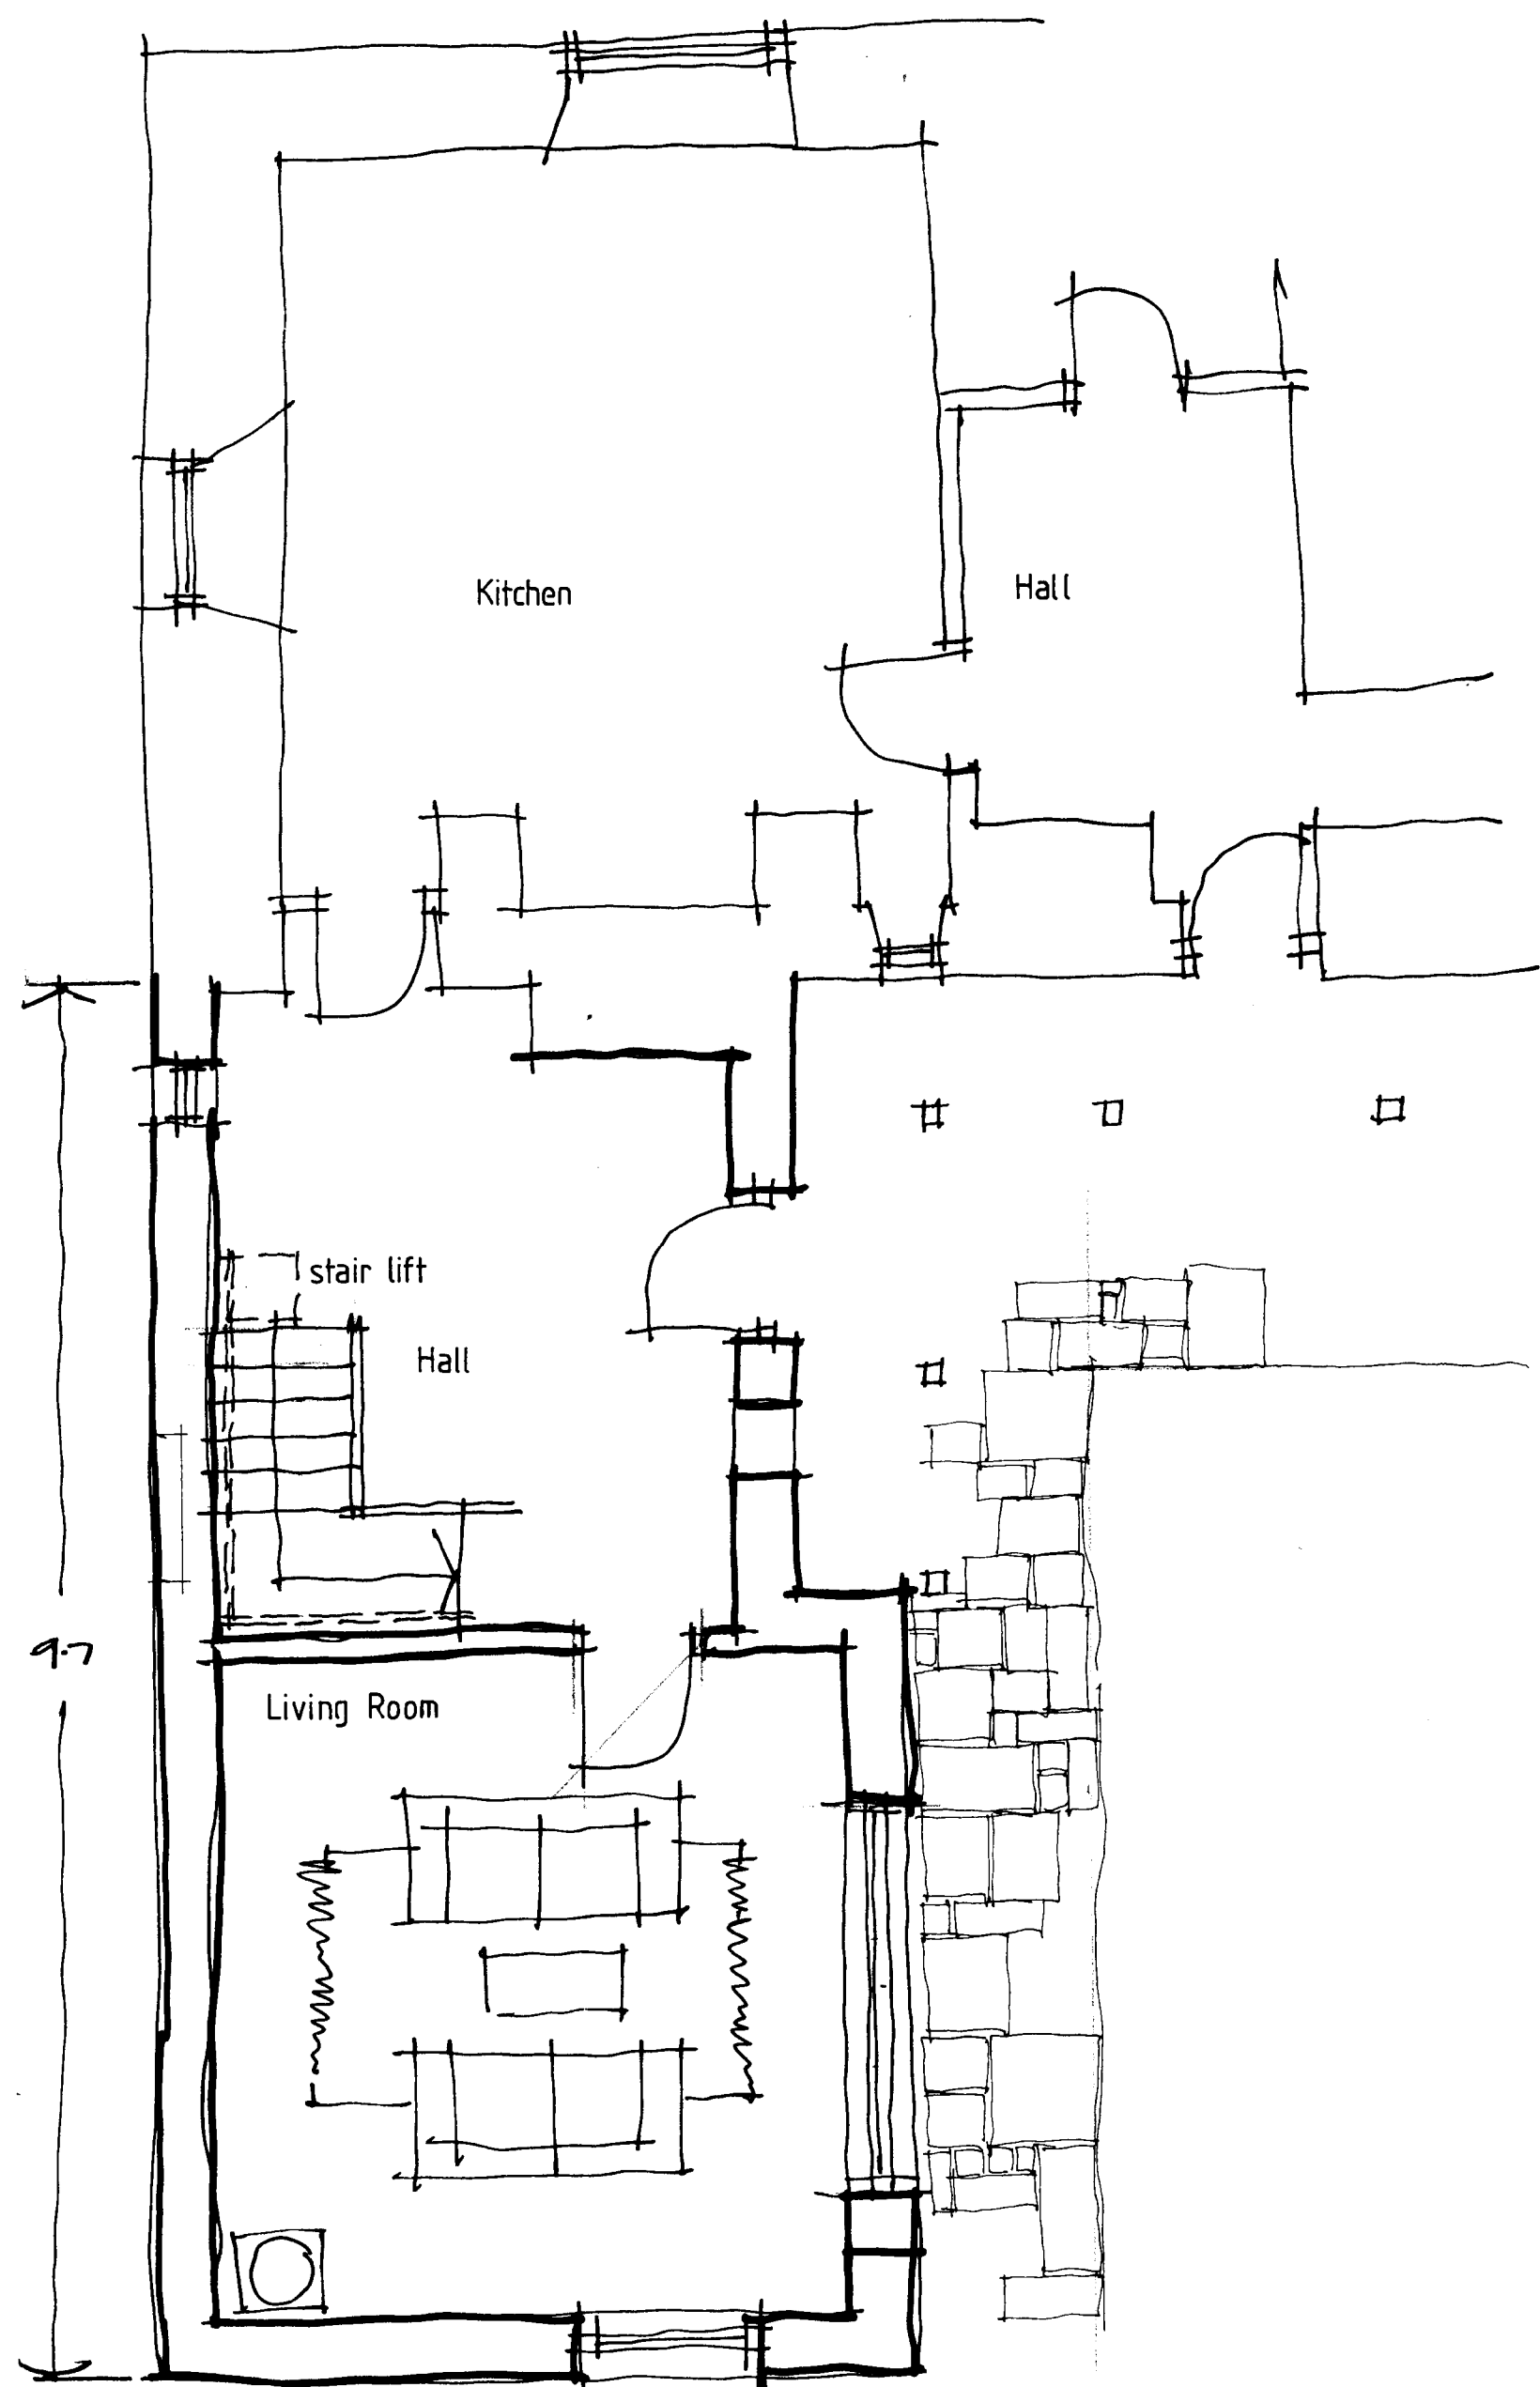

West Elevation

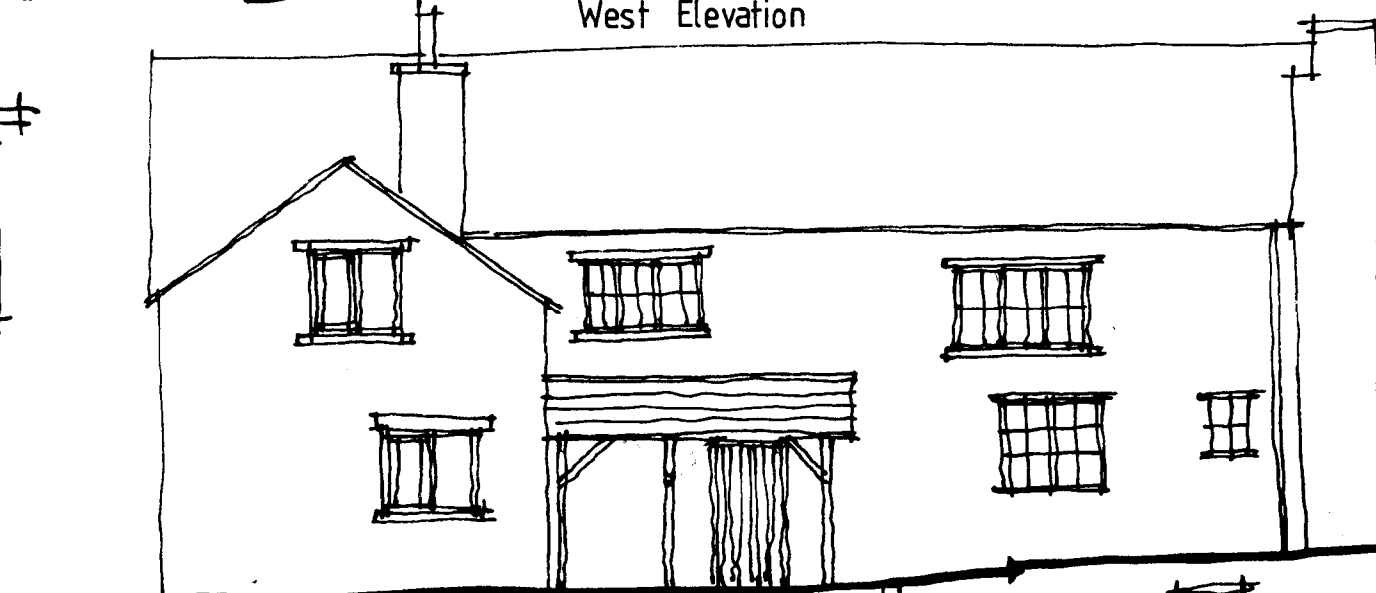

South Elevation

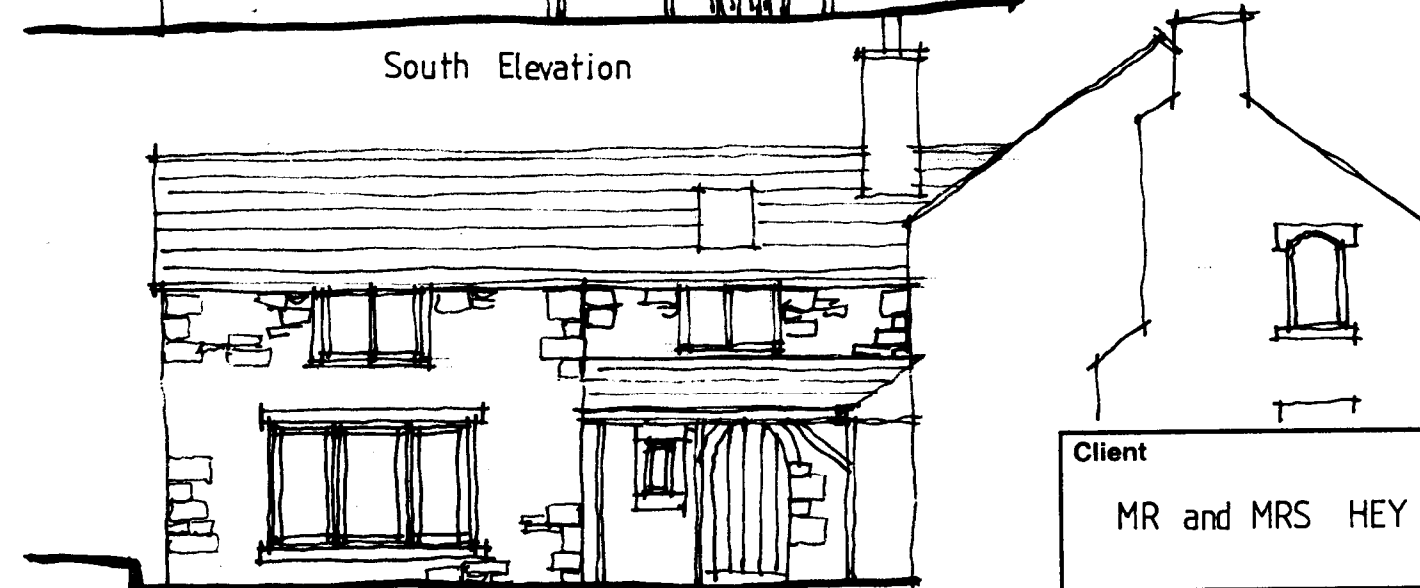

East Elevation

320071011P

AMENDED PLANS RECEIVED

DATE 2/6/08

Client

MR and MRS HEY

Job Title

PROPOSED ALTERATIONS TO
ABBEEY COTTAGE
SAWLEY

REVISED SCHEME

Drawing Title

PROPOSED PLANS AND
ELEVATIONS

REVISED SCHEME

Scale
1:100

Date
4-08

Drawn
WAK



Sunderland Peacock & Associates Ltd.
Chartered Architects
Stanley House, Lowergate,
Clitheroe, Lancashire BB7 1AD.
Tel: 01200 423178 Fax: 01200 427328
E-mail: enquiries@spanda.co.uk

3746

3