




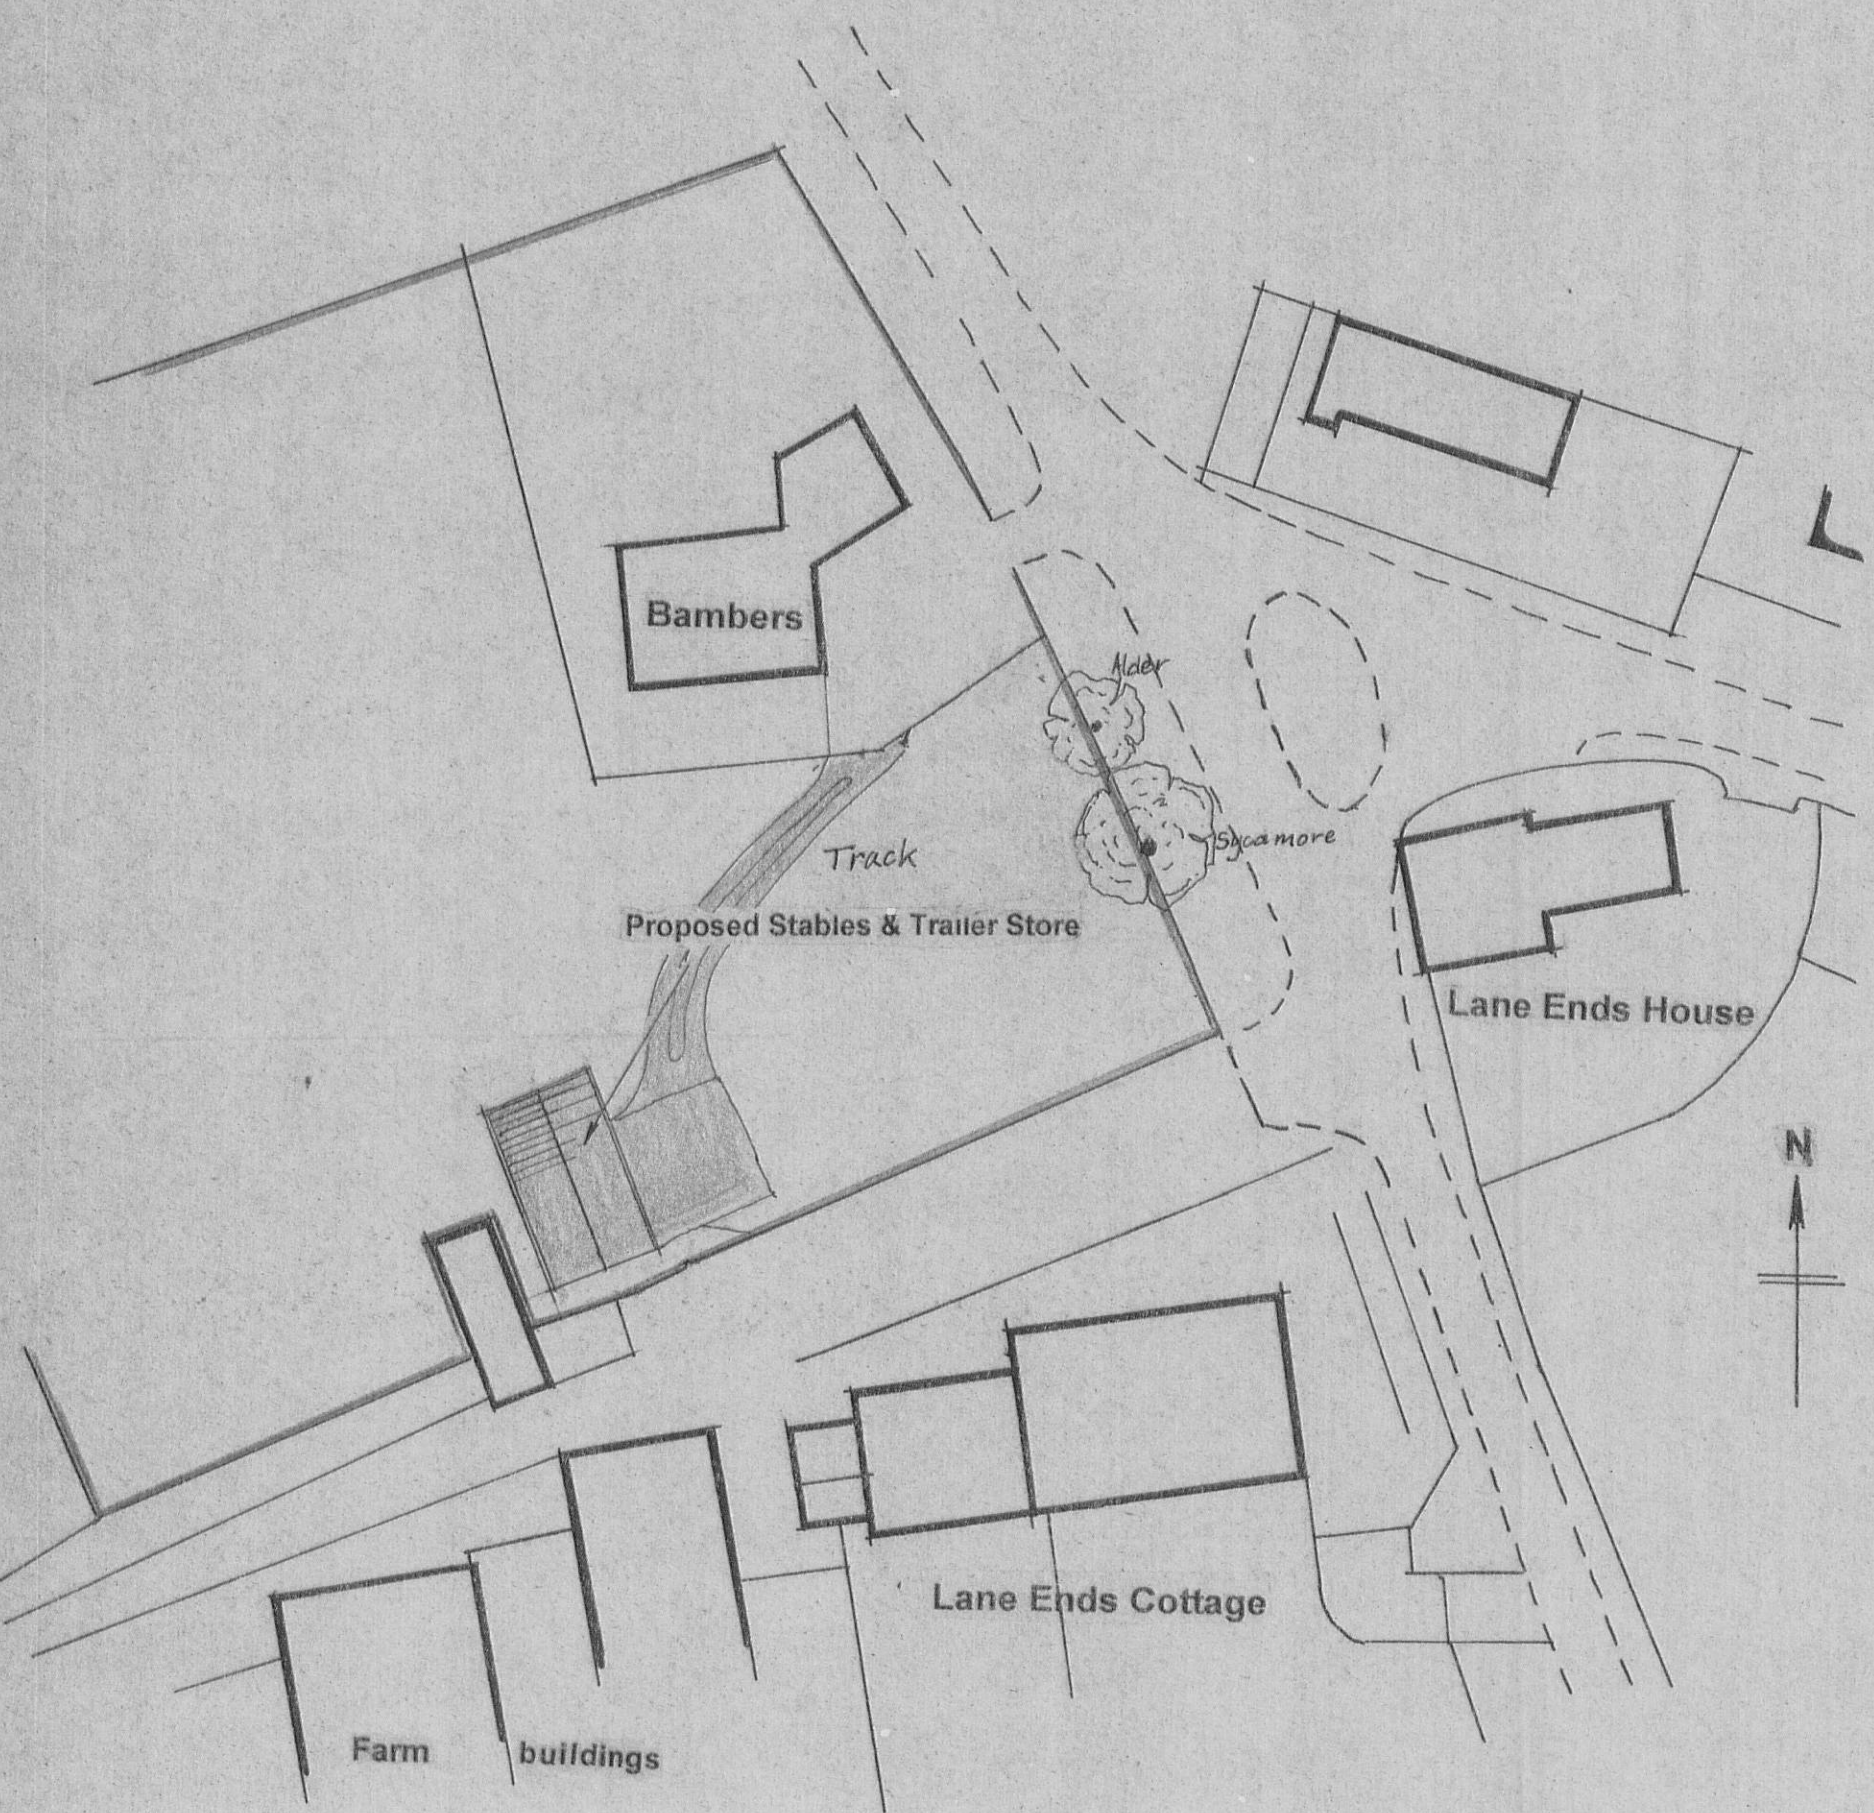

Location Plan

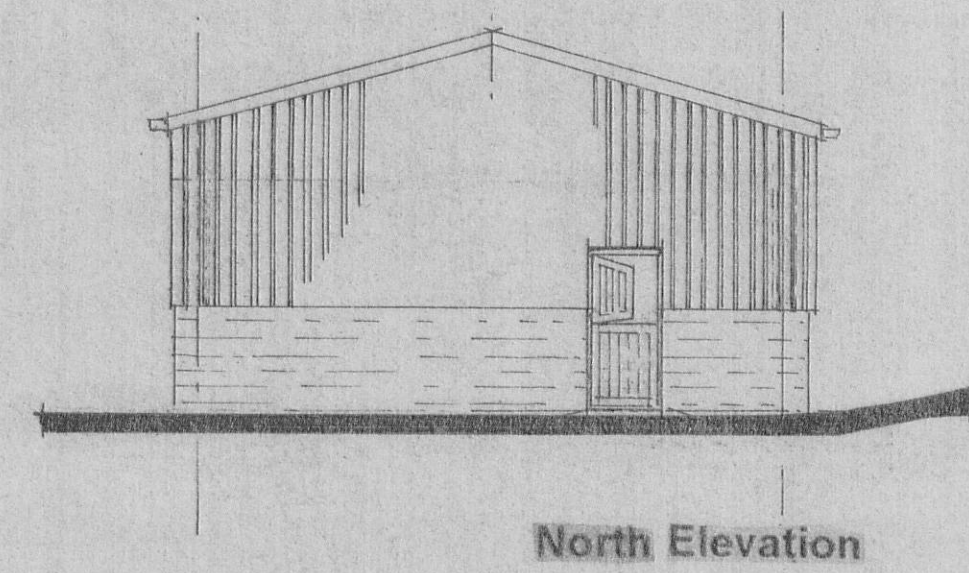


North Elevation

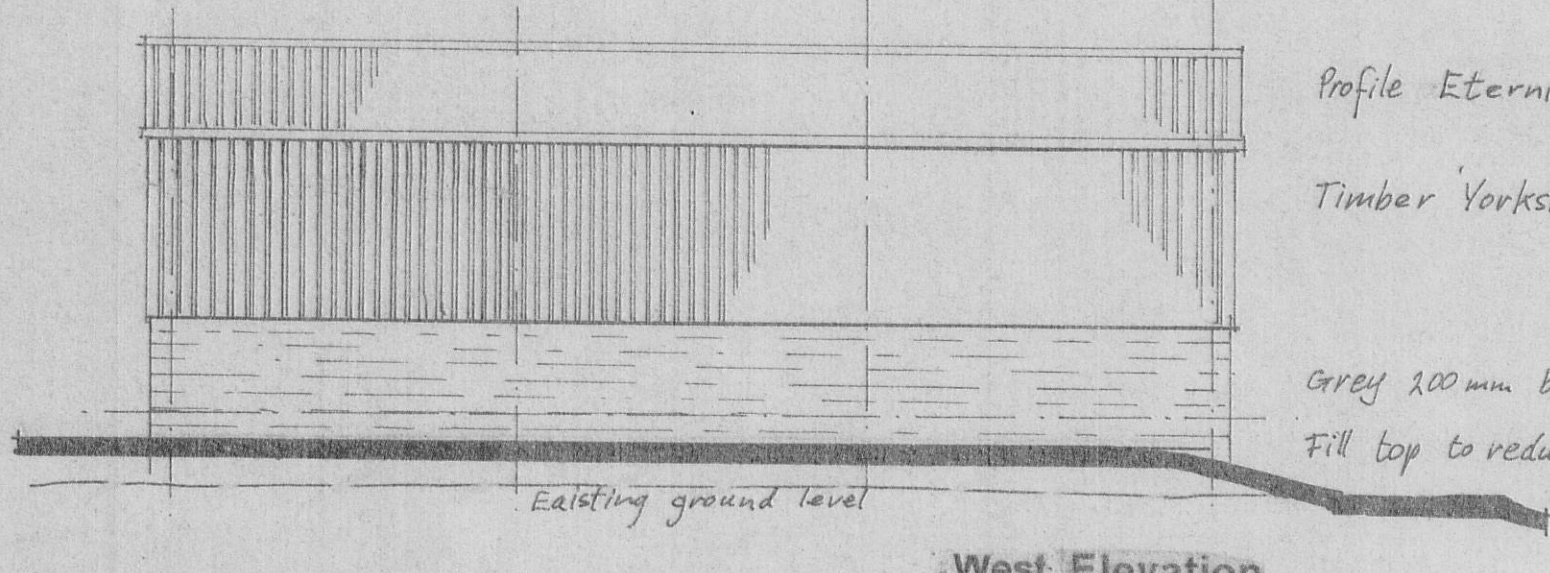


West Elevation

Profile Eternit sheet 'dark green'
 Timber 'Yorkshire boarding'
 Grey 200 mm blockwork
 Fill top to reduce effect of wall

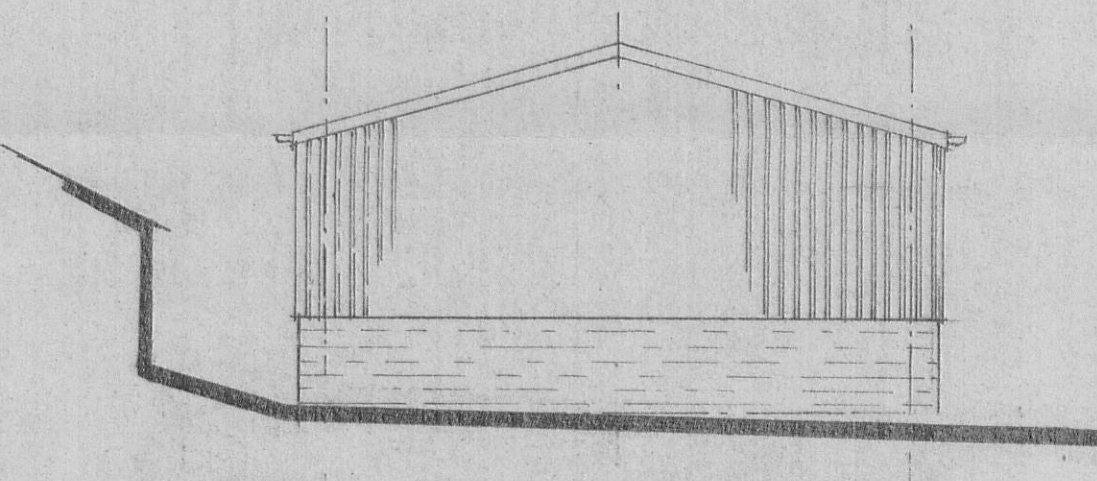


South Elevation

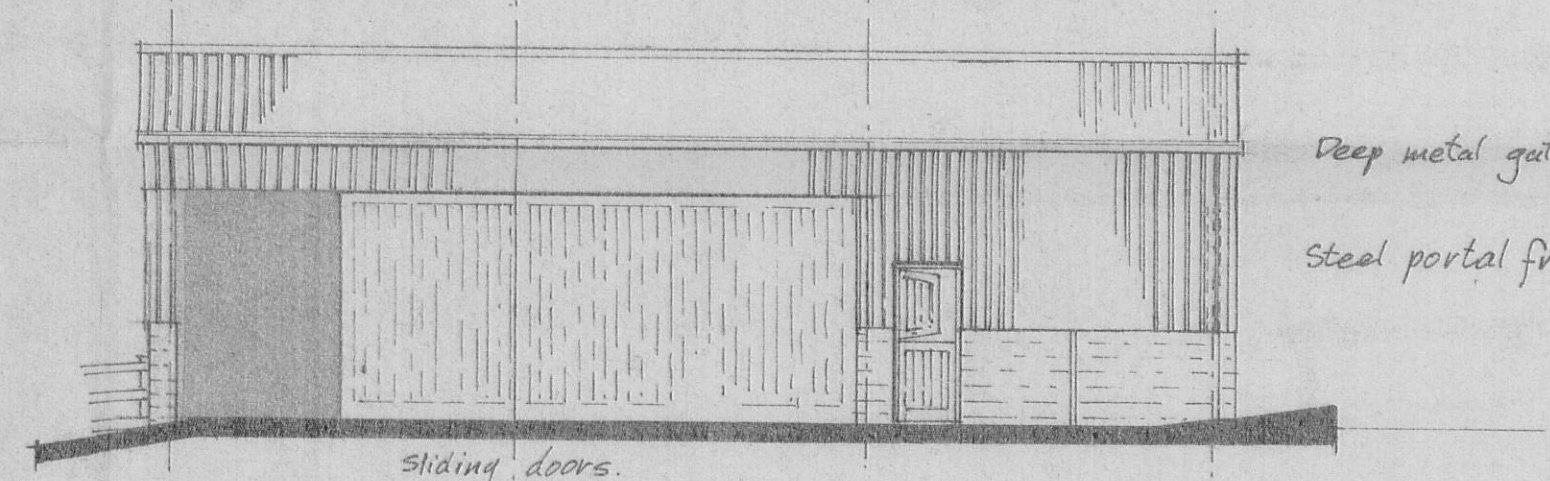


East Elevation

Deep metal gutter
 Steel portal frame building

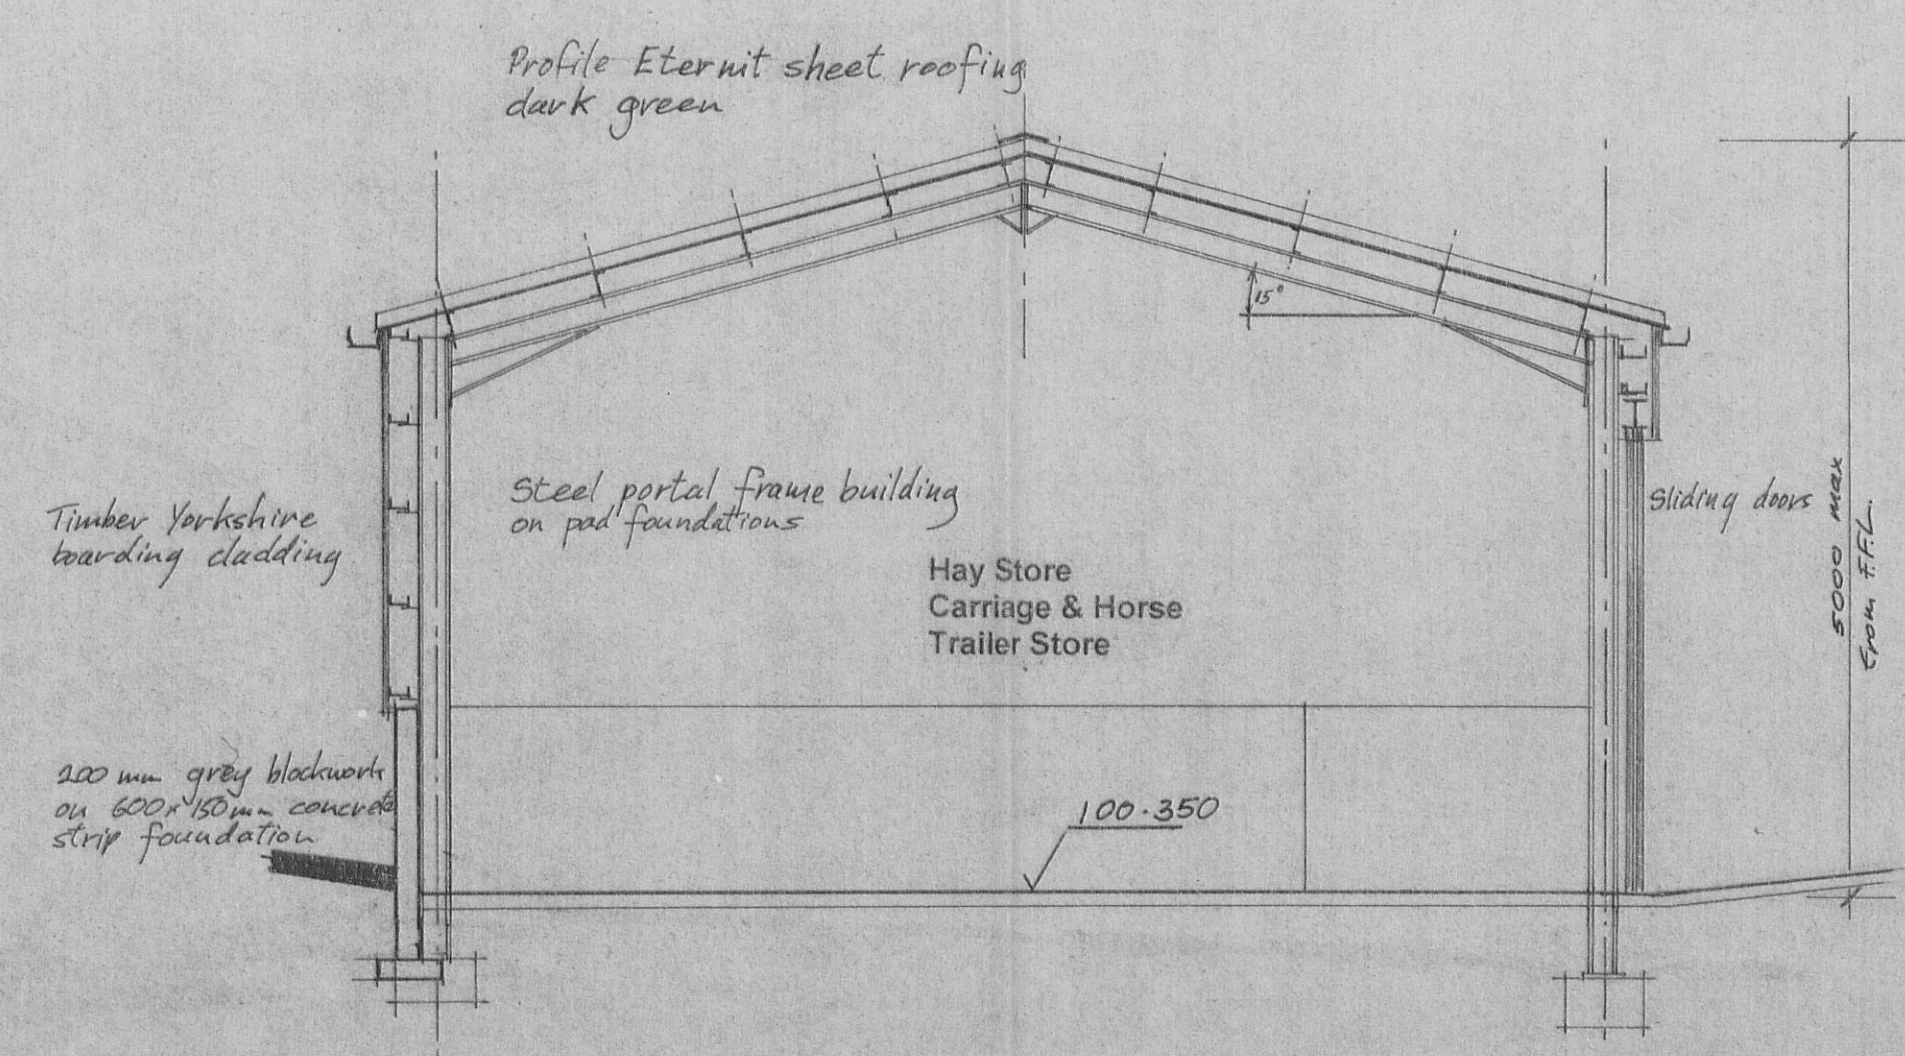

Section

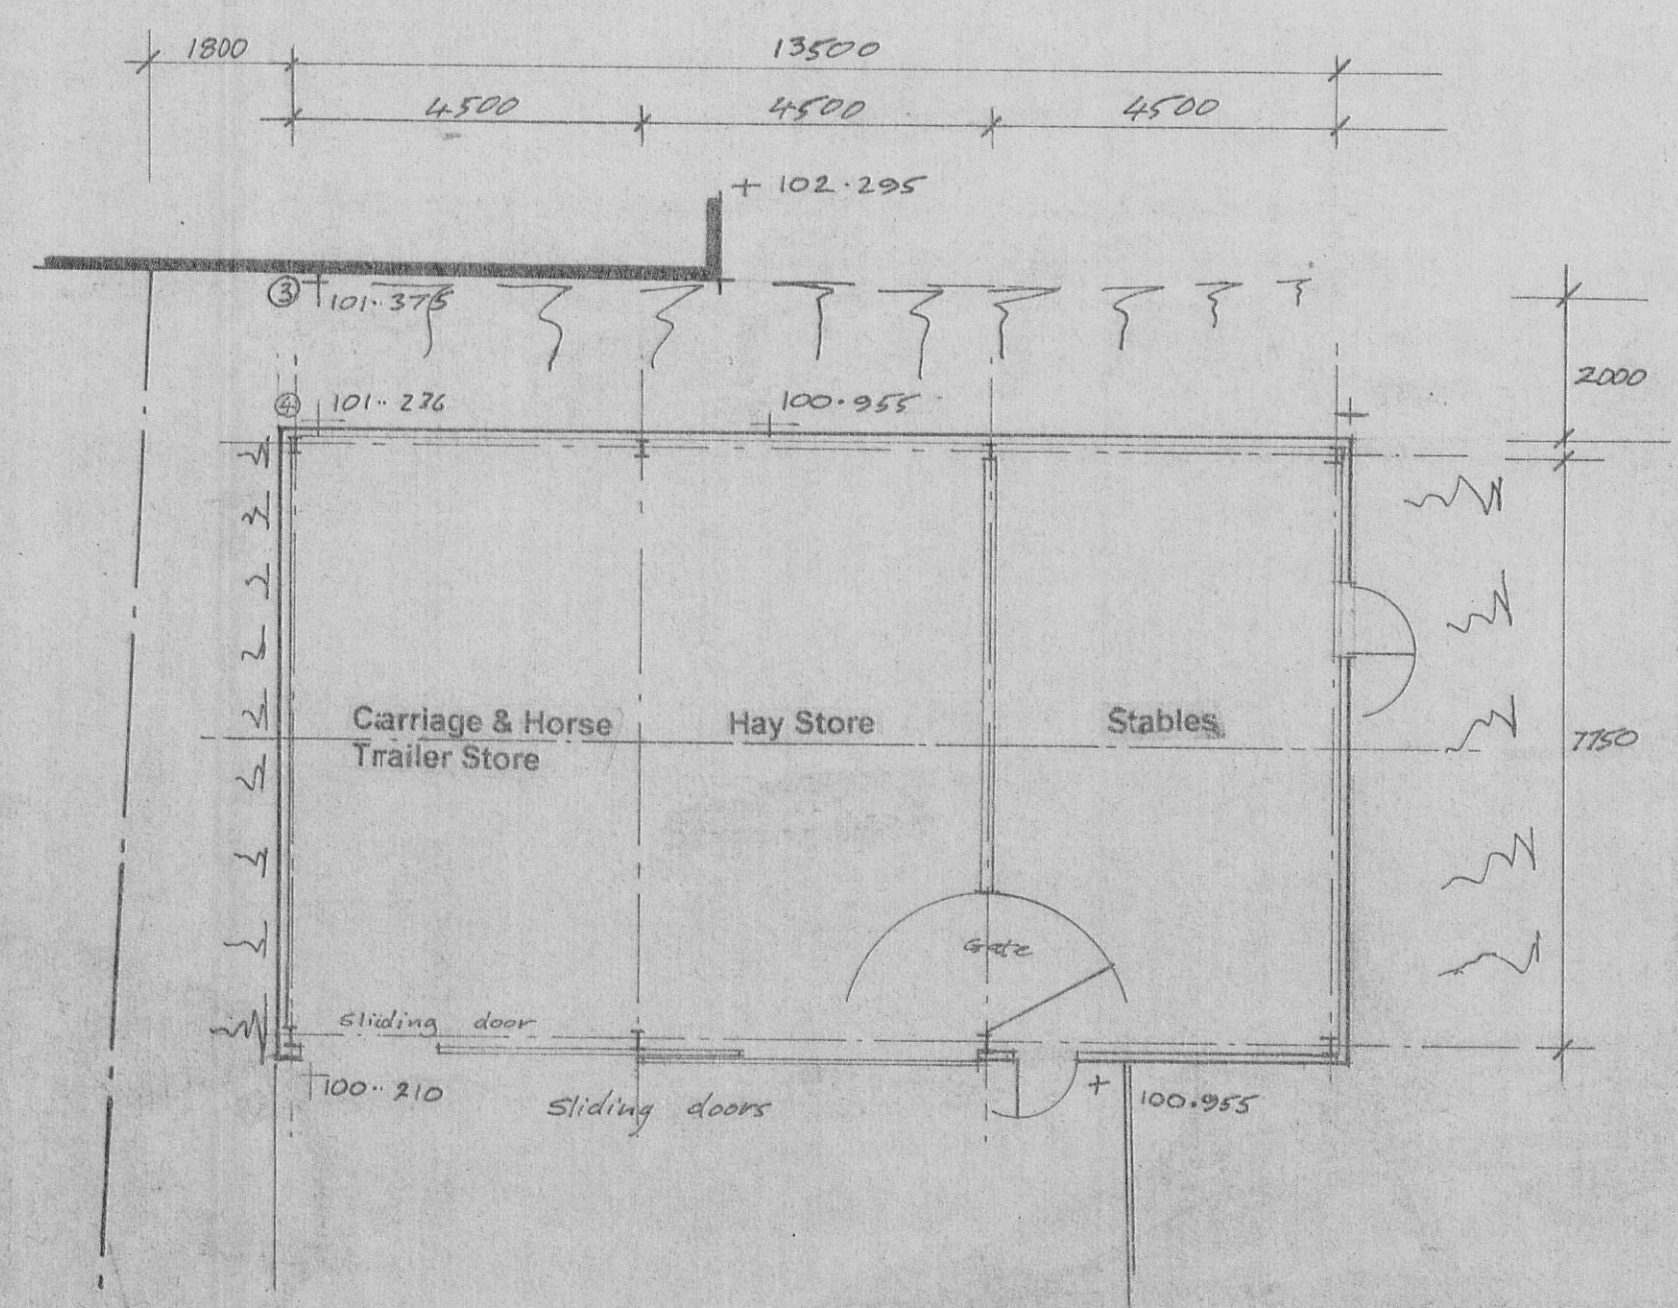

Ground Floor & Site Layout

Datum 100.000 top of gate post

320071019P

A location of building move further into field 13.10.07

Jeff Marshall & Associates
 Architectural Designers and Surveyors,
 Swindlehurst Barn, Back Lane, Grindleton,
 Nr. Clitheroe, Lancs. BB7 4RW.
 Tel. 01200 440157

Project	Proposed stable, tack room, haystore cart and trailer store
Client	Mr. S. Fisher Bambers, Lane Ends, Grindleton
Title	Location Plan & Section Plan & Elevation
Scale	1:100 1:500 1:50 Date 11 Sept 07 Drn JMW
Dwg No	292/1/1
Rev.	A