





PROPOSED GROUND FLOOR PLAN

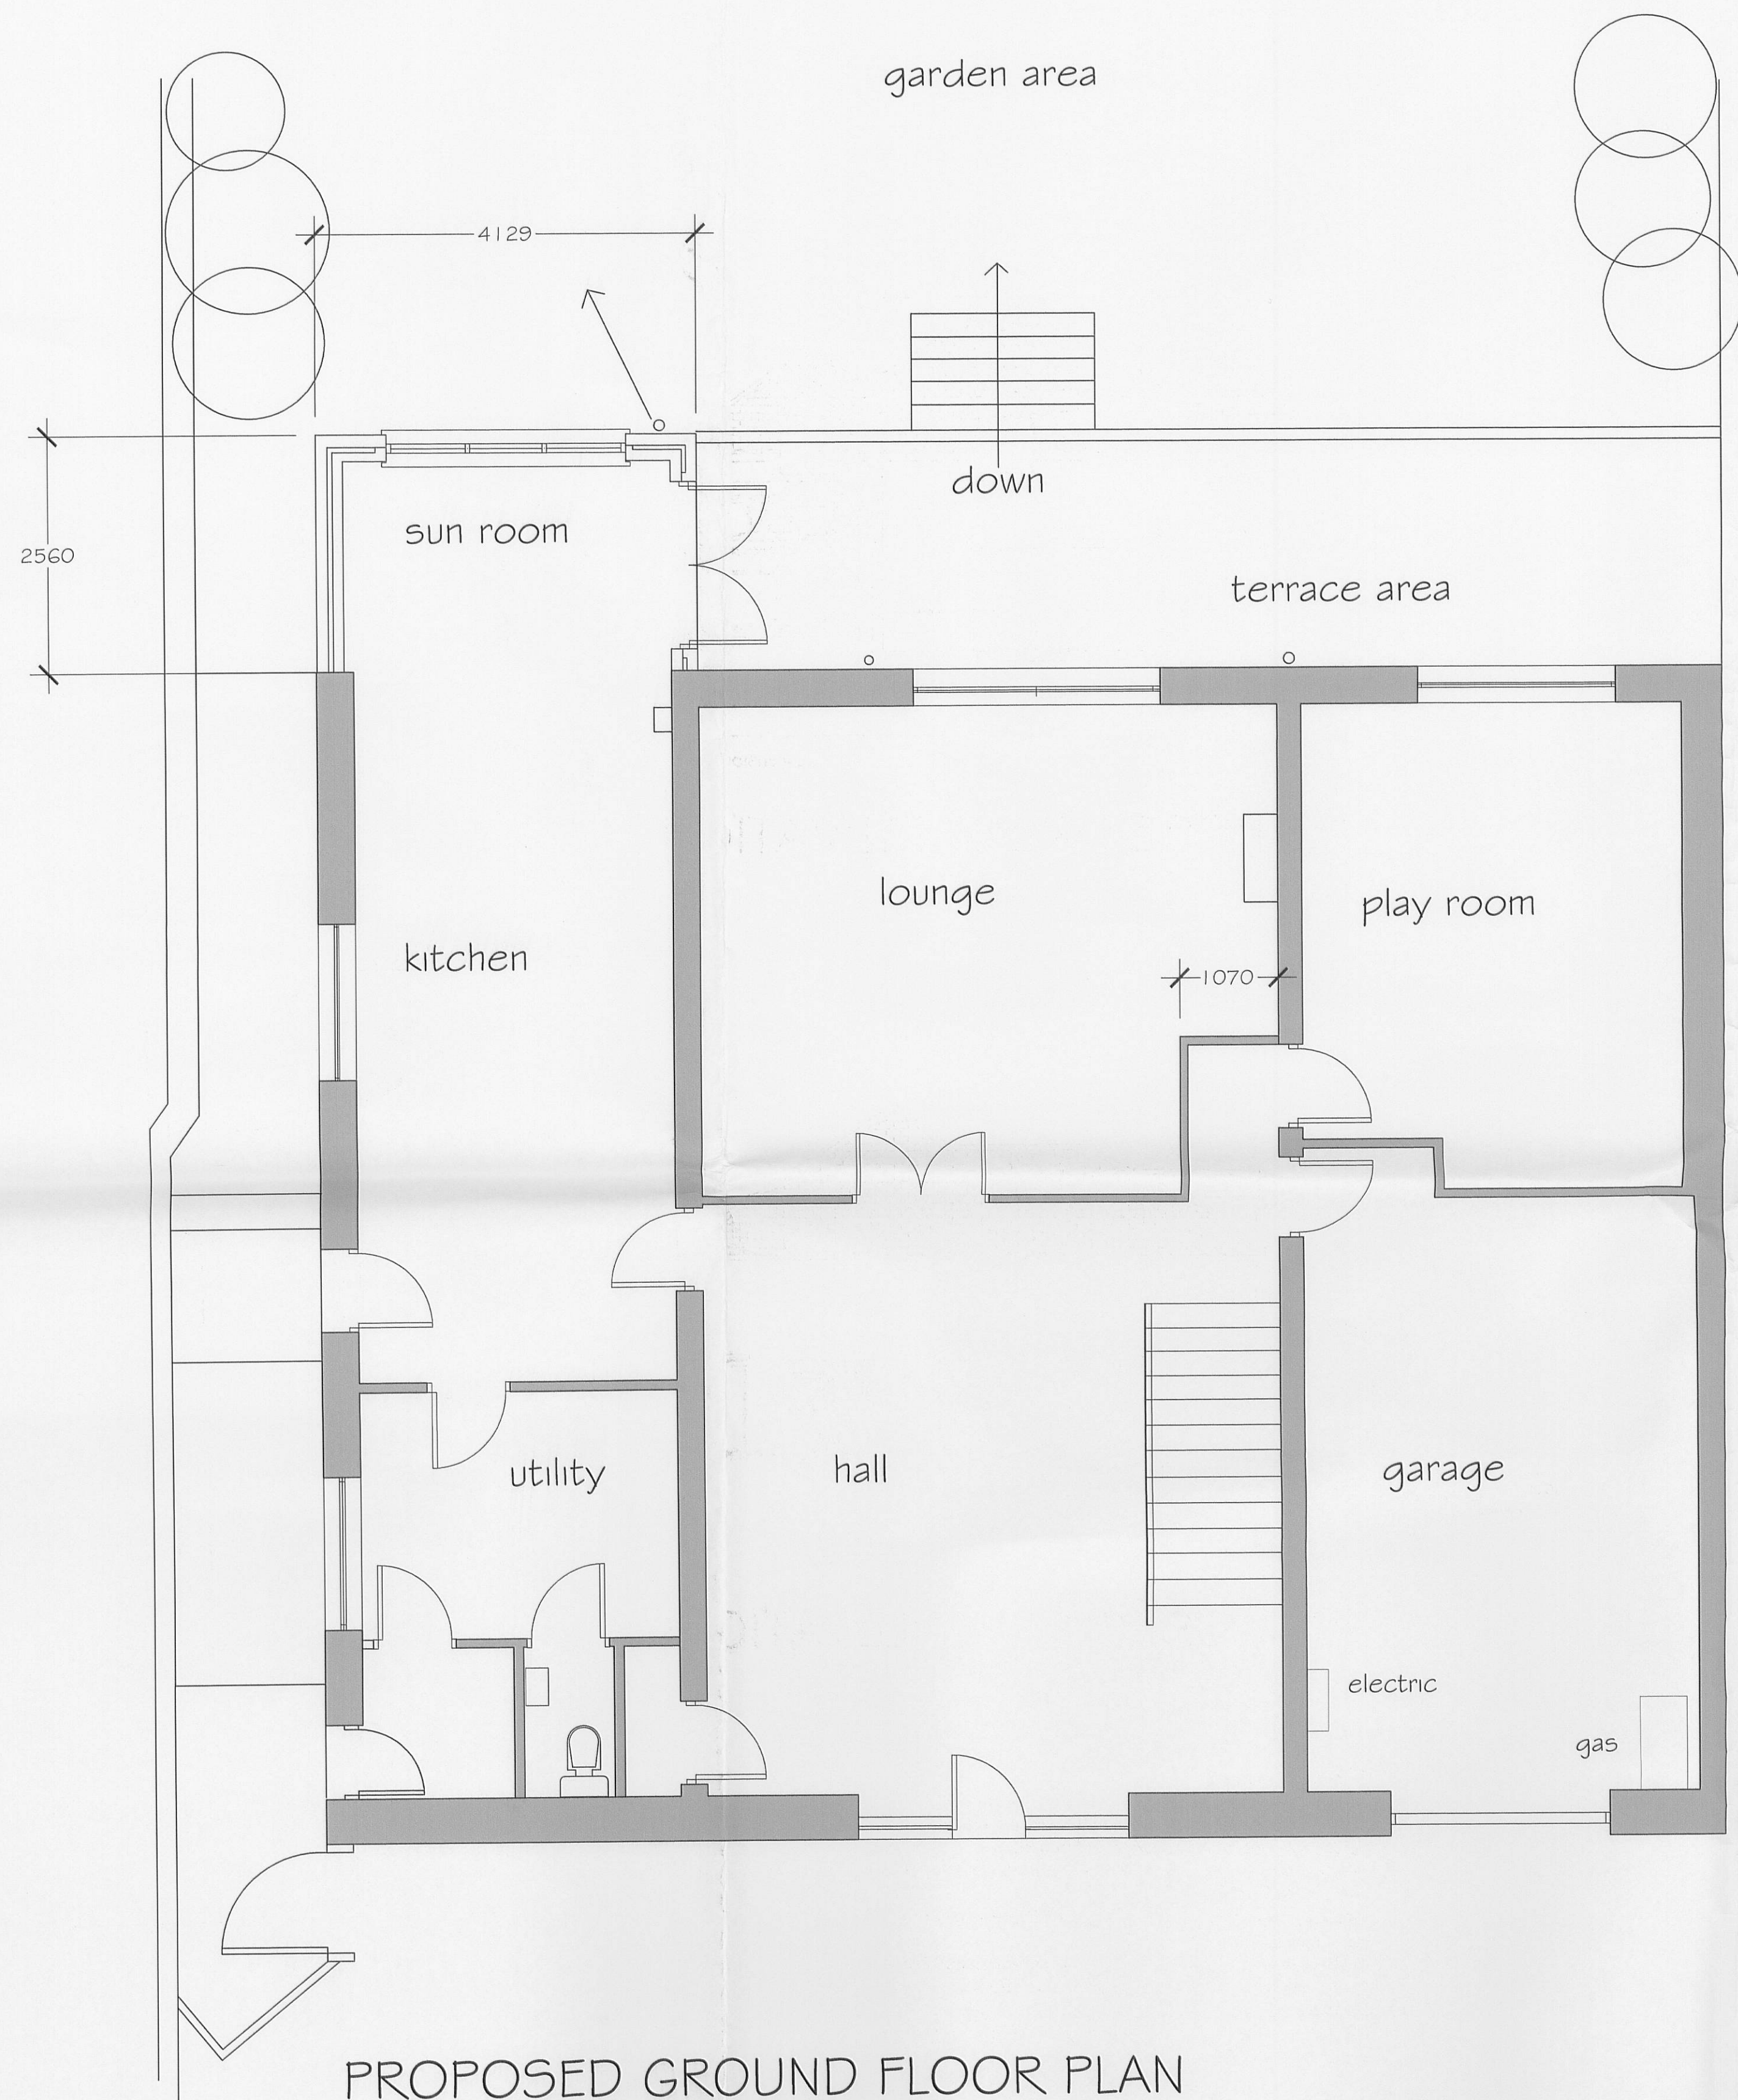

PROPOSED REAR ELEVATION

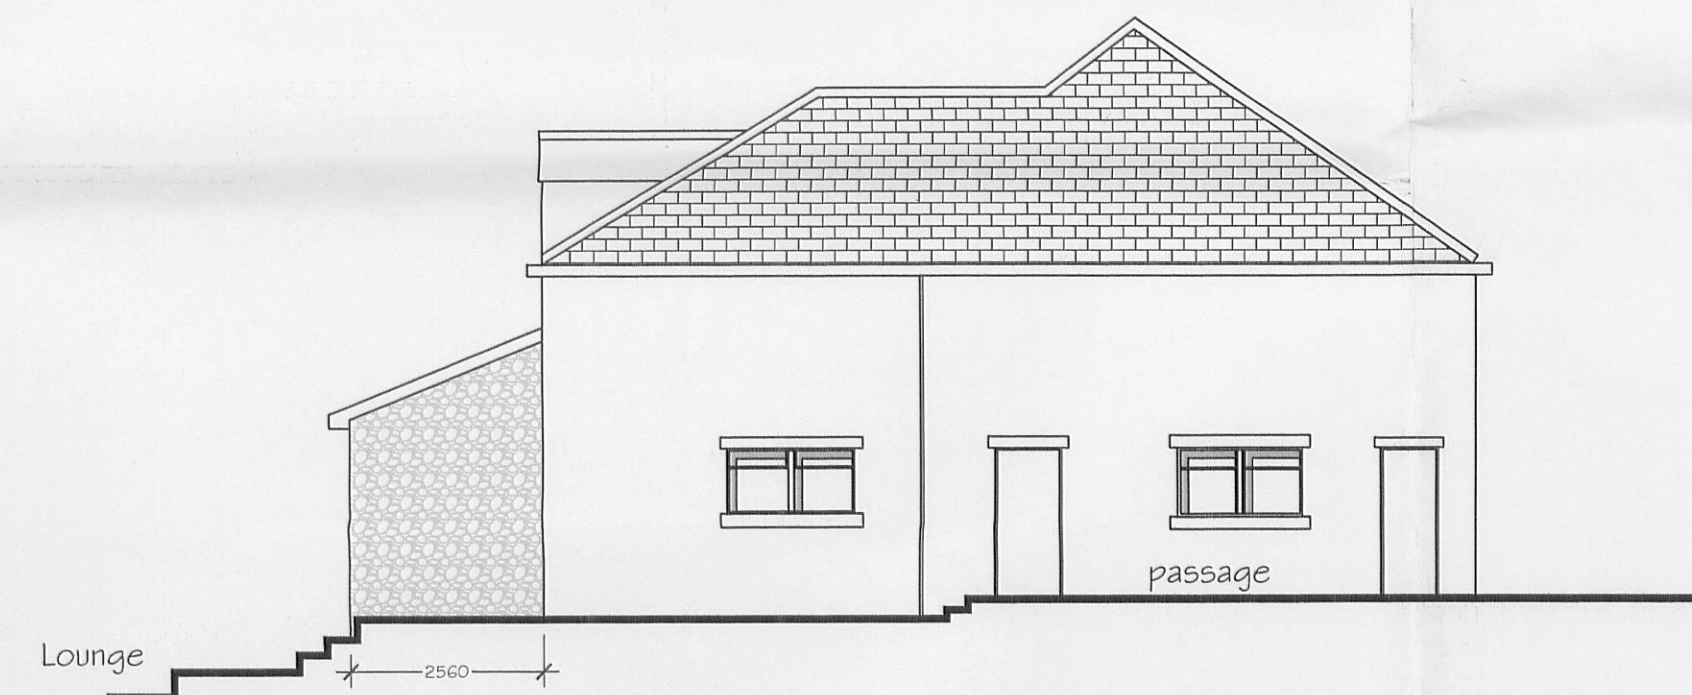

PROPOSED SIDE ELEVATION

Planning notes

New opening to be formed in the existing external wall to the full width of the existing kitchen.
 New single storey extension to extend to the same depth as the terrace area.
 Natural stone facings to all sides of the extension keyed into the existing wall.
 Timber eaves, soffits and verges to be painted black
 UPVC windows and patio door set as shown
 Natural slate roof finish to match the existing
 New stone steps formed to the side of the extension down to the garden level

Notes:

1. The Drawing & Design are copyright and may not be reproduced without the written consent of The J.Y.M. Partnership
2. DO NOT SCALE - Use Figured Dimensions Only.
3. The CONTRACTOR is to check and verify all Figured Dimensions, Site & Drainage Levels prior to commencement of work and notify The J.Y.M. Partnership of any discrepancies.
4. The Contractor is to check the drawing against all other relevant drawings, specifications and/or bills of quantities as issued.
5. IF IN DOUBT - ASK!

Rev	Date	Revision

3 2 0 0 7 1 1 1 1 P

project:

THE OLD COACH
HOUSE
GLENDENE PARK

client:

BRIDGIT BILLAMY
&
WAYNE LAWSON

drawing title:

PROPOSED PLAN
AND ELEVATIONS

scale:

1/50

drawn:

PH

checked:

date: NOVEMBER 2007

project no.

PH/BB

drg. no.

200

rev.