



Side Elevation

Roof to be natural slate

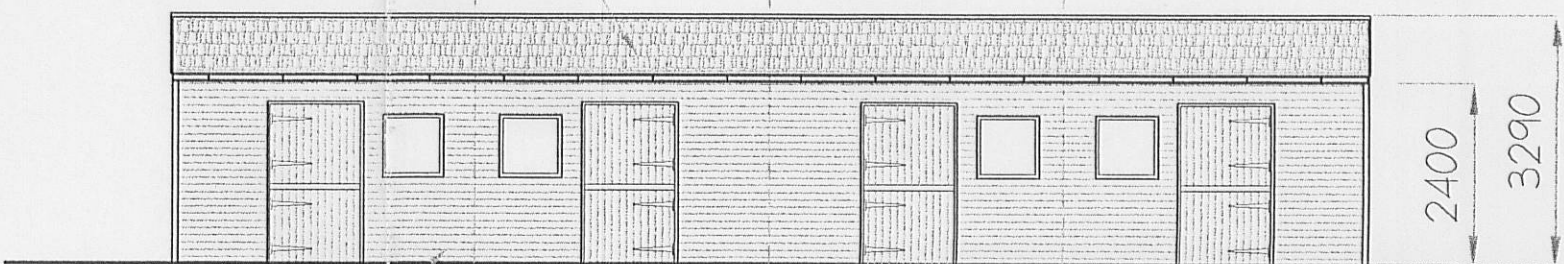


Walls to be timber clad

Front Elevation

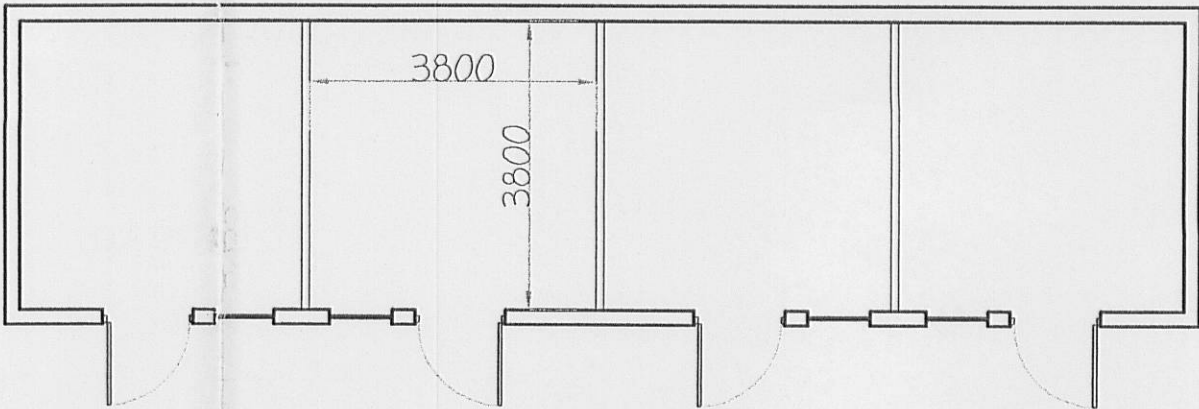


Plan

Proposed Stables

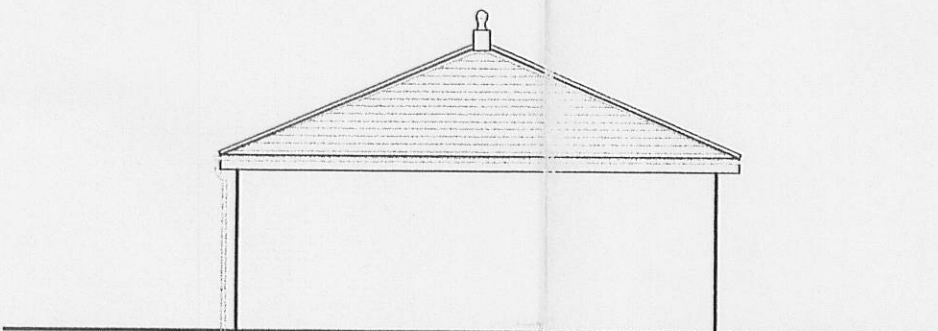


Side Elevation

Roof to be natural slate

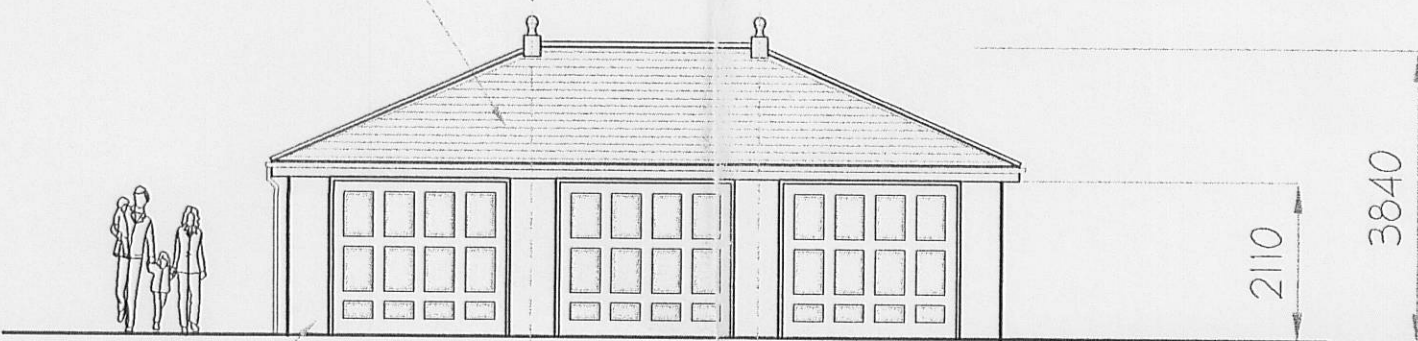

External walls to be dressed stone

Front Elevation

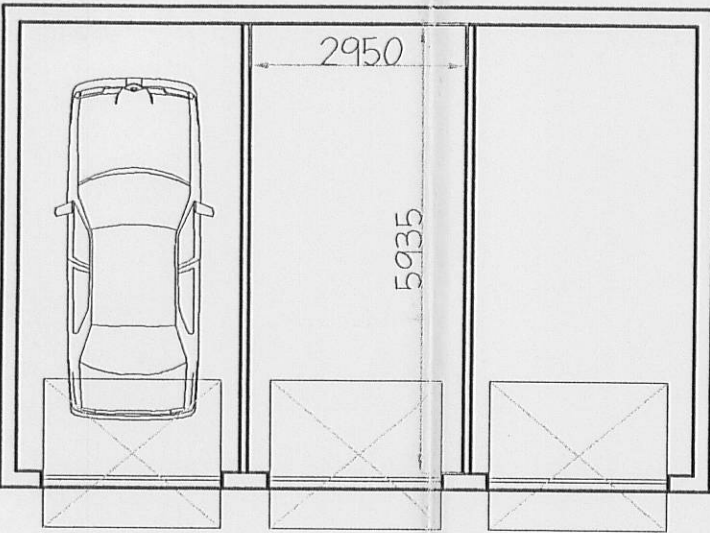

Plan

Proposed Garage

RECEIVED BY
11 JUN 2007
CASSIDY ASHTON 3 2 0070569P

Initials	Date	Rev.	Initials	Date	Notes:	PRELIMINARY INFORMATION ONLY PLANNING BUILDING REGS FOR CONSTRUCTION FINAL / AS BUILT	Project	Client	drawn	LM	Dwg No.	Rev.
					1. This drawing is subject to copyright and is not to be reproduced in part or whole without approval.	☐	Proposed Residential Development at Osbaldeston Lane, Osbaldeston	John Reilly Civil Engineering Ltd	date	05-2007	7080	
					2. Do not scale this drawing - Check all dimensions on site.	☐	Proposed Garage and Stables		scale	1:100	P04	
						Checked by:	CASSIDY ASHTON					
							Architects Building Surveyors Planners Designers					
							www.cassidyashton.co.uk caabs@cassidyashton.co.uk					
							7 East Cliff Preston Lancashire PR1 3JE Tel: 01772 258356 Fax: 01772 825000					
							1 Regency Chambers Jubilee way Bury Greater Manchester M9 6JW Tel: 0161 762 5800 Fax: 0161 762 5801					
							Cheshire House Gorsey Lane Widnes WAB 0RP Tel: 0151 4236914 Fax: 0151 4236915					
							C+A					