





FRONT ELEVATION




SIDE ELEVATION.

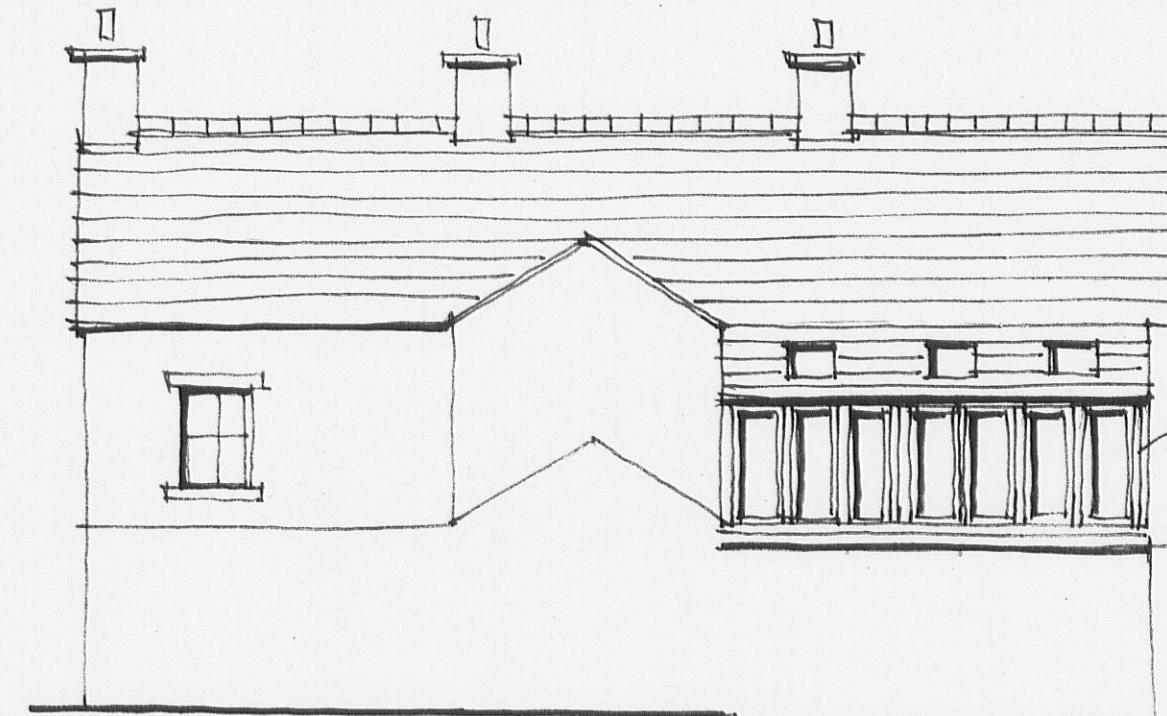

REAR ELEVATION

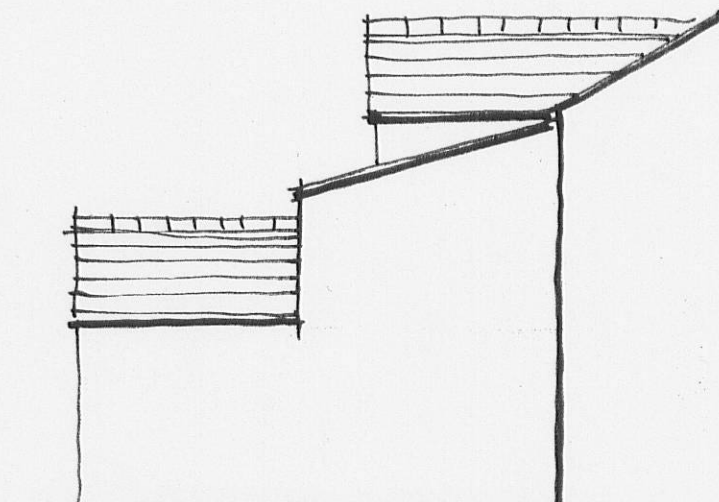


PART SIDE ELEVATION.

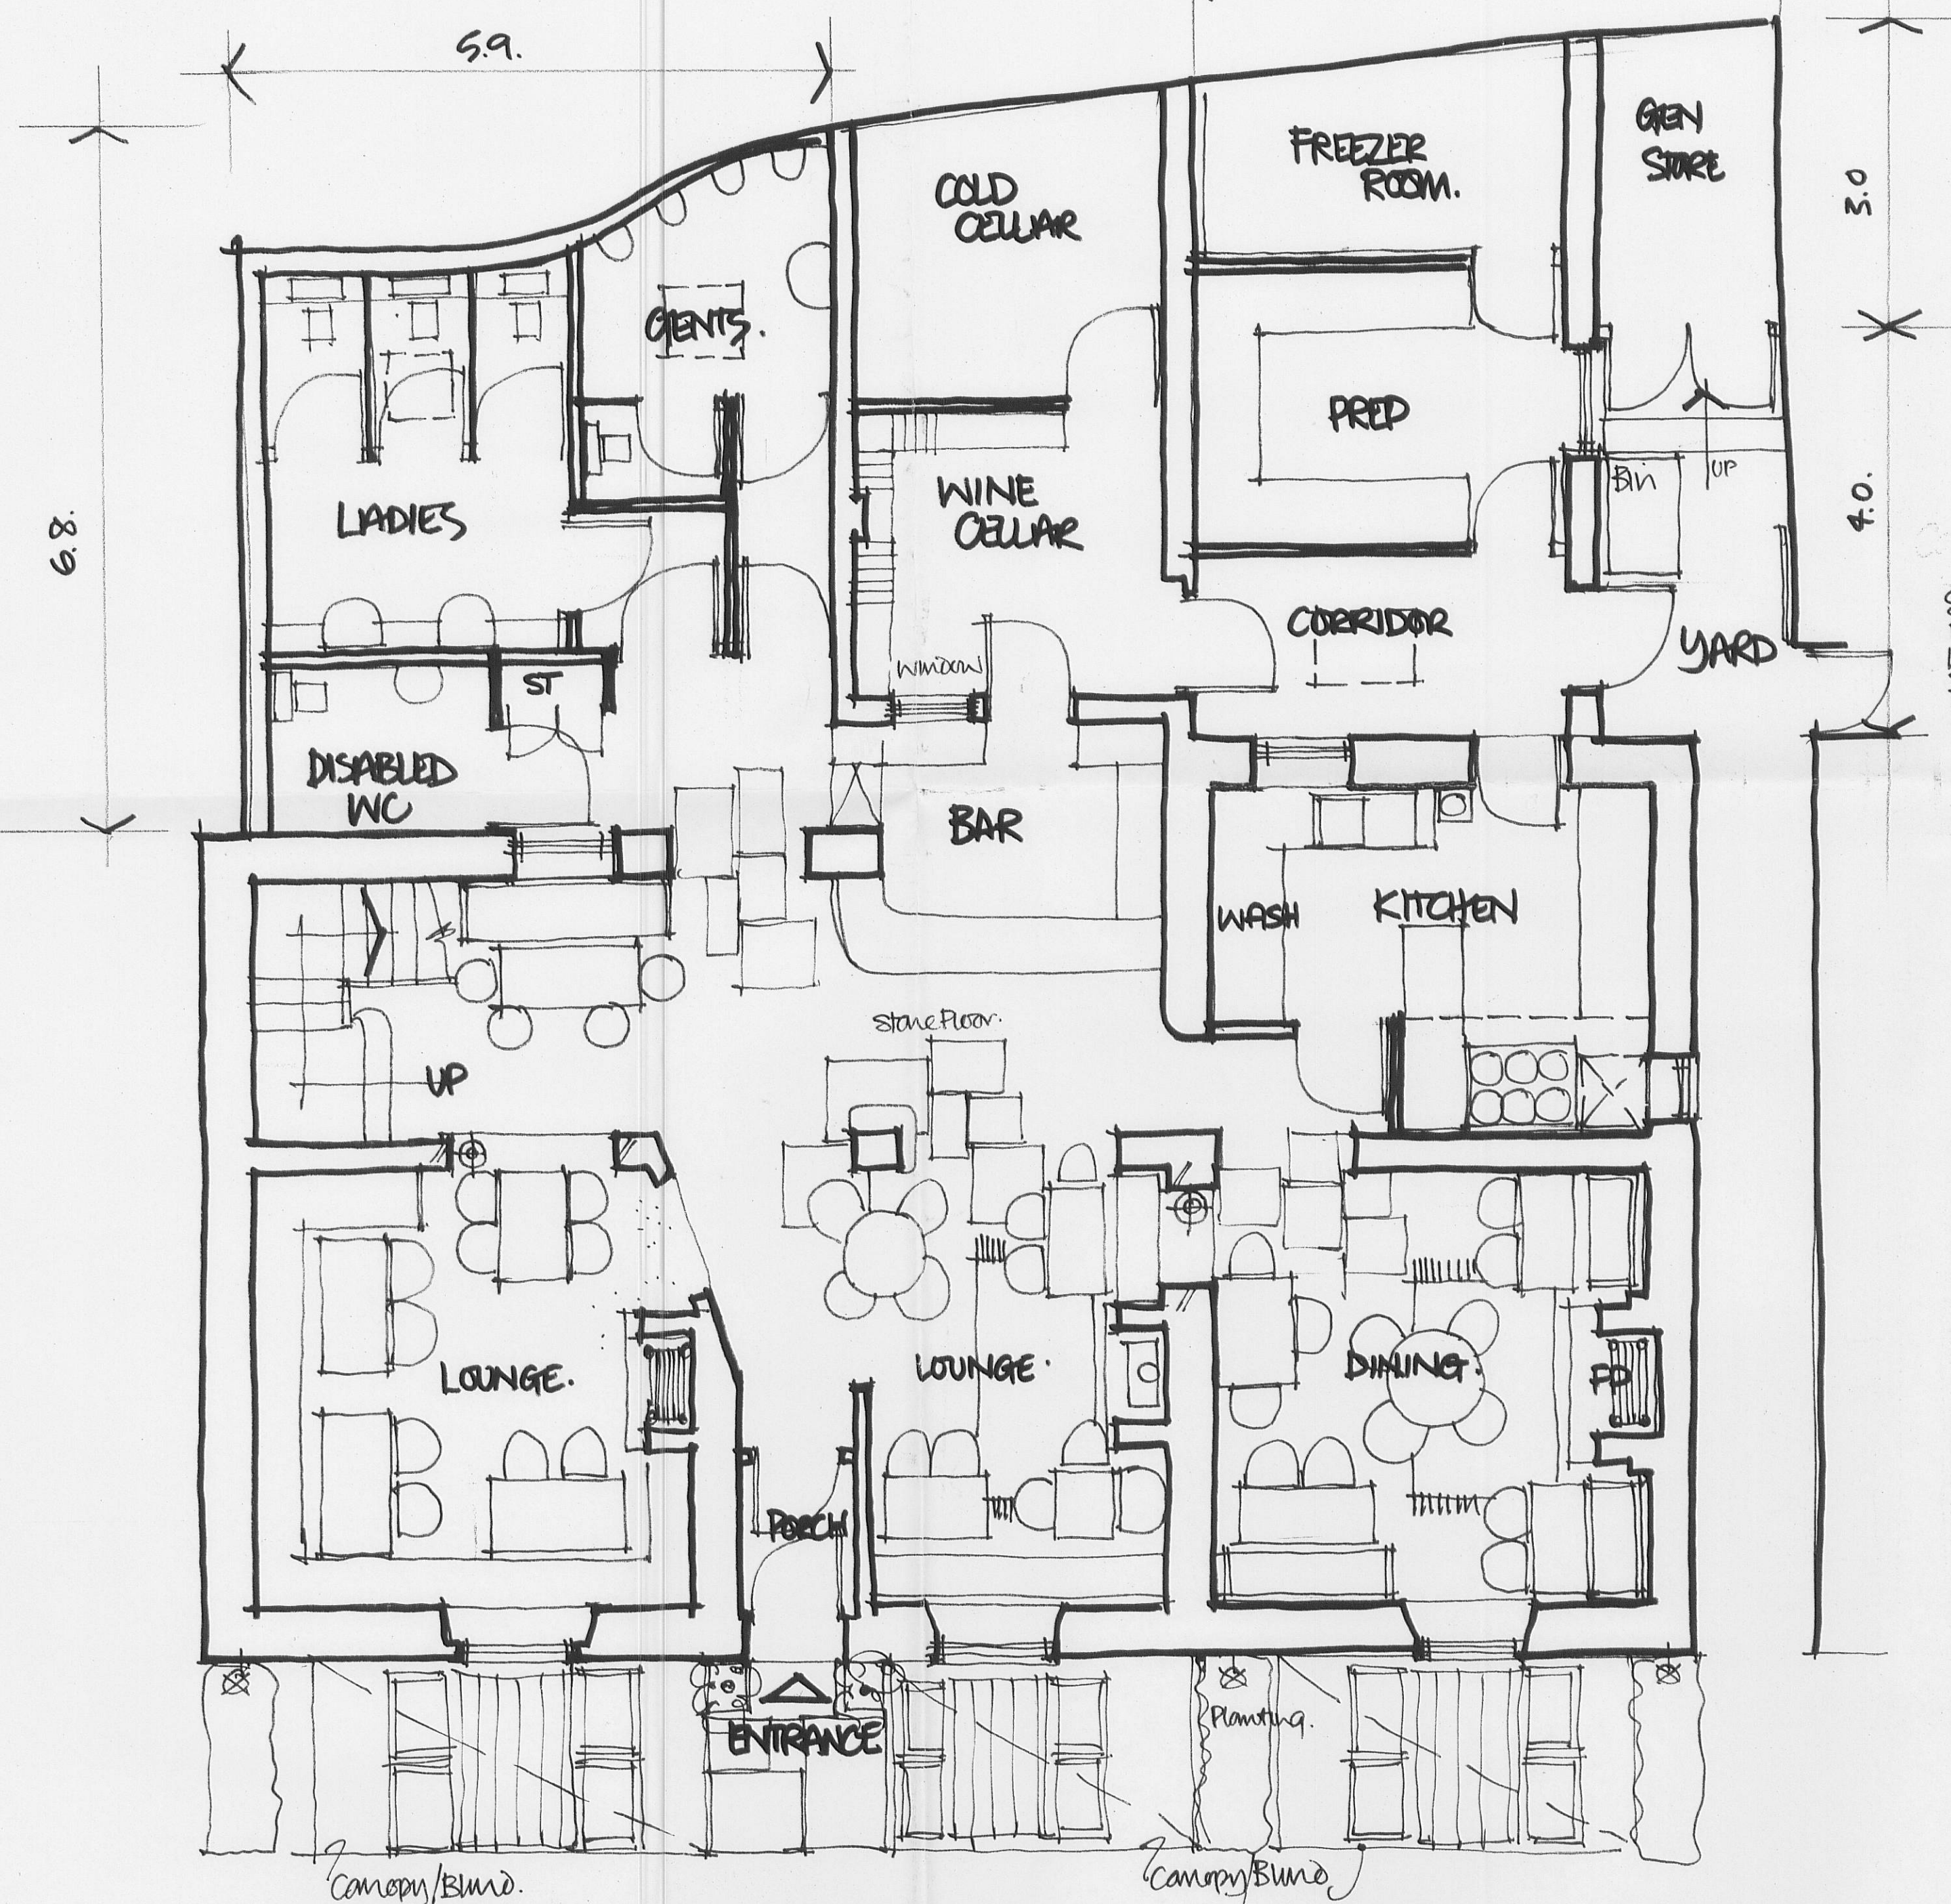

PROPOSED GROUND FLOOR PLAN.

LANE

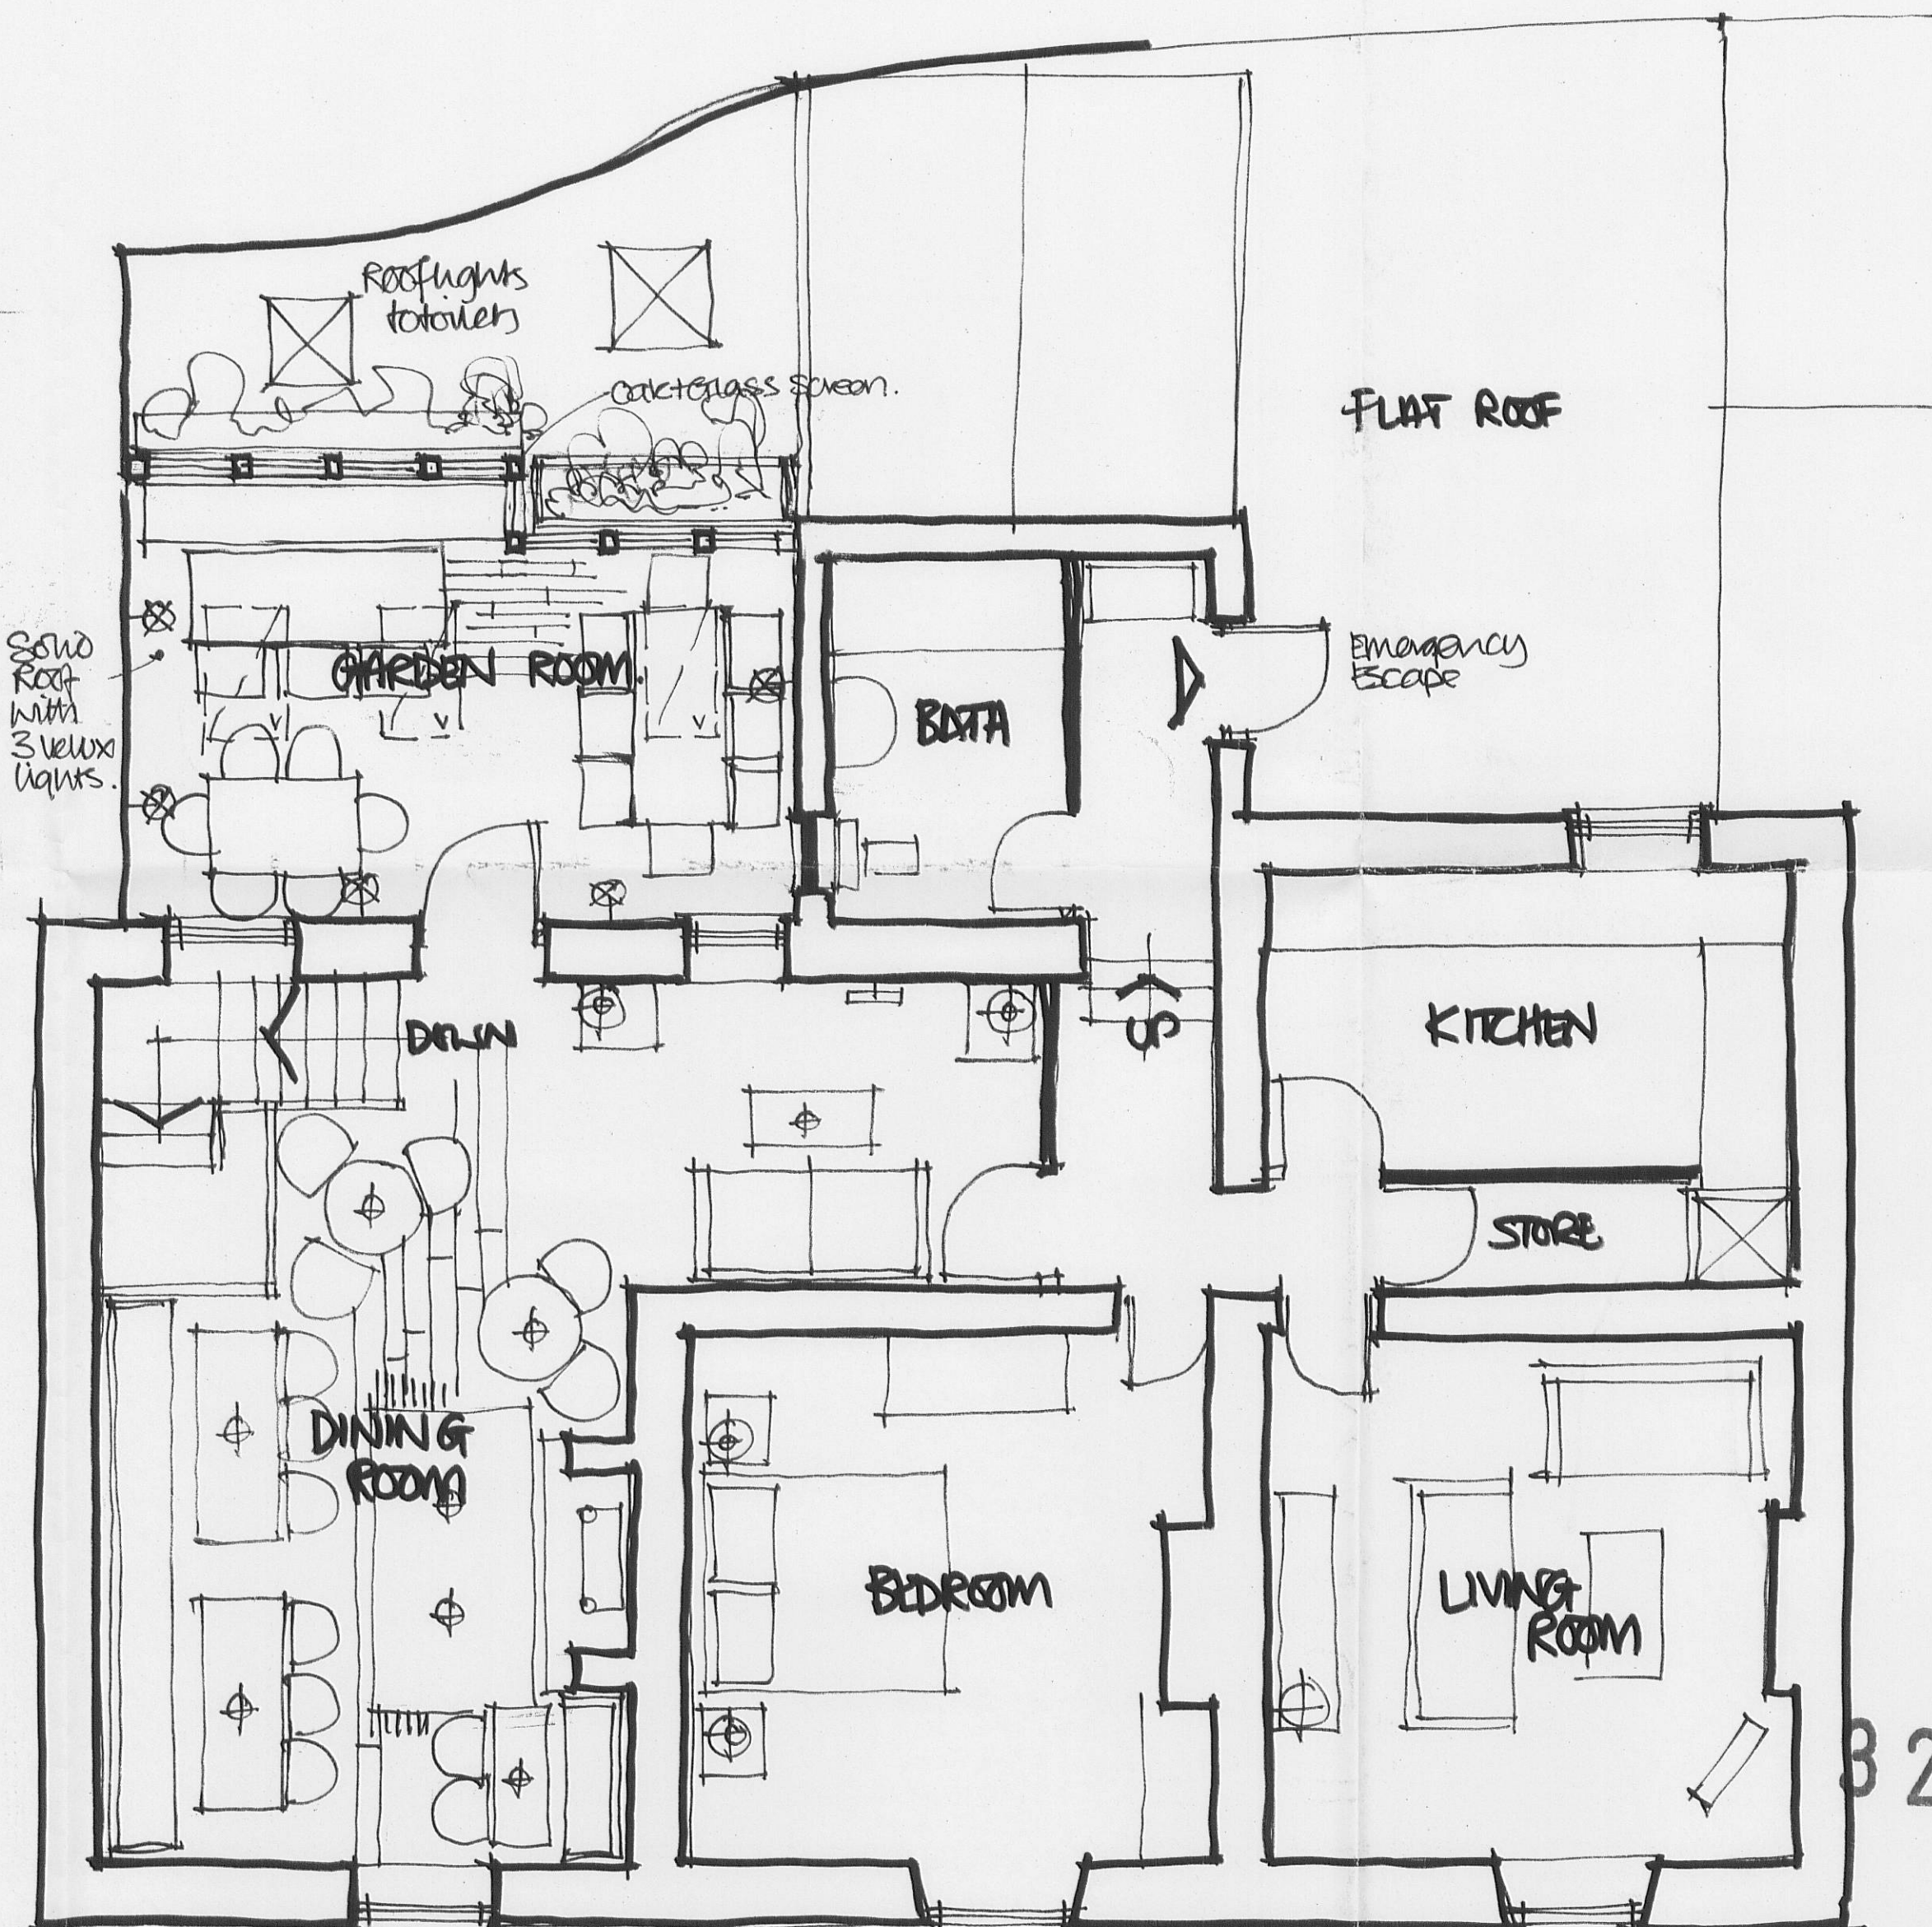

PROPOSED FIRST FLOOR PLAN.

Rev B. Dimensions Added.
Rev A. Plan amended. Elevations Added DNI.

Client
MR. N. WHITE

Job Title
PROPOSED ALTERATIONS
FREEMASONS
WISWELL

820080140P

Drawing Title
PROPOSED PLANS

Scale 1:50 Date NOV07 Drawn DNI

Sunderland Peacock & Associates Ltd.
Chartered Architects
Stanley House, Lowergate,
Clitheroe, Lancashire BB7 1AD.
Tel: 01200 423178 Fax: 01200 427328
E-mail: enquiries@spanda.co.uk

3772 02 .AB