



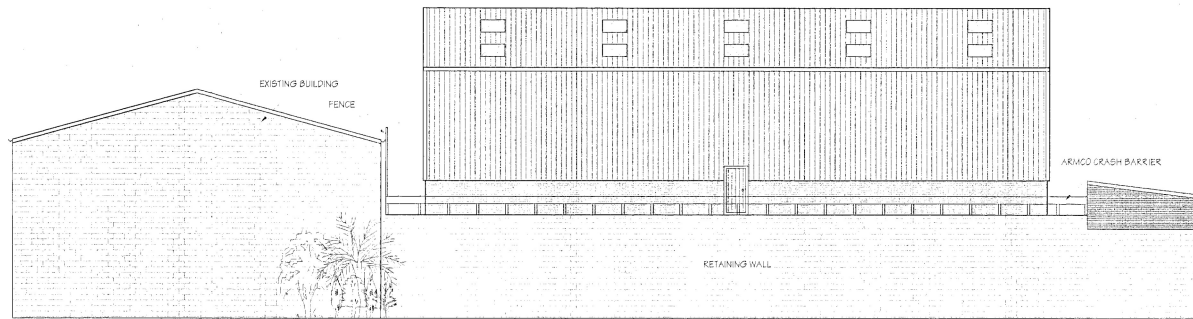

VIEW ON SIDE ELEVATION FROM BEHIND EXISTING BUILDING THAT LOOKS ONTO TAYLOR STREET


THIS DRAWING IS A PLANNING SUBMISSION DRAWING BUT THE PLANNING DECISION NOTICE ISSUED BY THE LOCAL AUTHORITY SHOULD BE CONSIDERED AS BEING THE DEFINITIVE DOCUMENT WITH REGARD TO THE PERMISSION GRANTED.

THIS DRAWING SHOULD NOT BE USED AS A WORKING DRAWING OR FOR ERECTION PURPOSES. IT IS ONLY AN ELEVATION DRAWING FOR SUBMISSION TO THE LOCAL AUTHORITY TO TRY TO GAIN PLANNING PERMISSION.

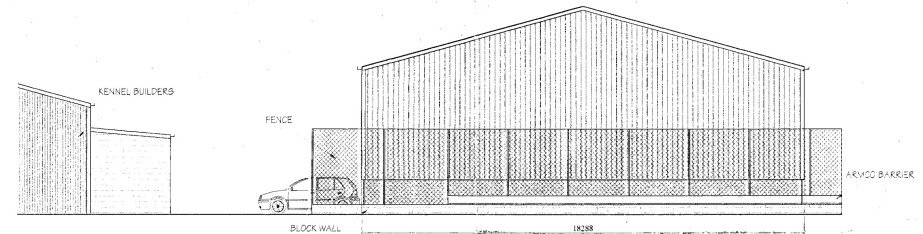

VIEW ON GABLE END THAT ABUTS UP TO THE ARMCO CRASH BARRIER AND FENCE

320080342?

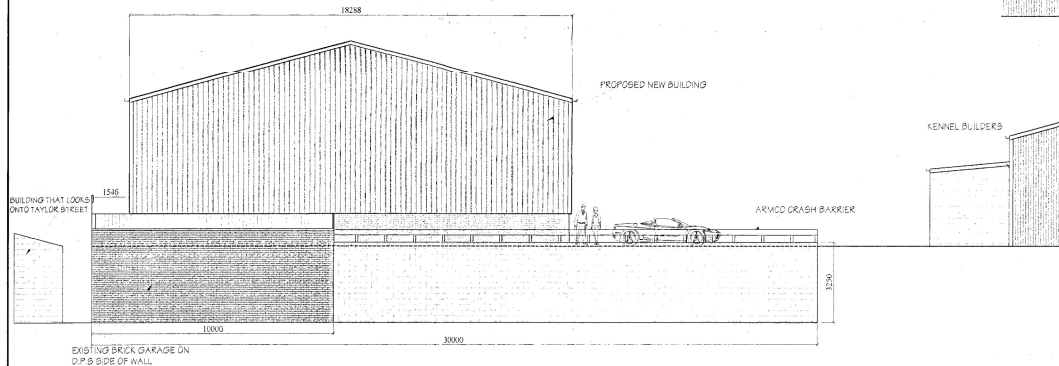


VIEW FROM IN FRONT OF D.P.S. BODY SHOP

Ribble Valley Borough Council
Town and Country Planning Act 1990
Granted with Conditions
18 JUL 2008


ATTENTION
WORK MUST NOT START UNTIL YOU HAVE CHECKED IF BUILDING REGULATION APPROVAL IS REQUIRED. TELEPHONE BUILDING CONTROL ON 01200 425111

ANY PROPOSED WORK TO A BUILDING MUST BE APPROVED BY THE COUNCIL'S PLANNING SECTION. IF PUBLIC SERVICES MUST BE DISRUPTED WITHOUT THE COUNCIL'S PERMISSION, CONTACT THE COUNCIL'S PLANNING SECTION ON 01200 425111.

Client	A. J. A. SMITH TRANSPORT LTD. SALTHILL INDUSTRIAL ESTATE LINCOLN WAY CLITHROE BB7 1QL		
Job Title	PROPOSED NEW INDUSTRIAL BUILDING AT EXISTING PRE-CAST SITE (GEE-CO).		
Drawing Title	ELEVATIONS		
 Established in 1909 email: sales@wareingbuildings.co.uk web: www.wareingbuildings.co.uk J Wareing & Son (Wren Green) Ltd Whitbrick Works Blackpool Road Westby Preston PR4 2RJ Tel: 01772 682159 or 01772 682924 Fax: 01772 671071			
Scale	Date	Drawn	
1:100 @ A1	FEB 2008	MTH	
Drawing Number	3846-03		Rev.

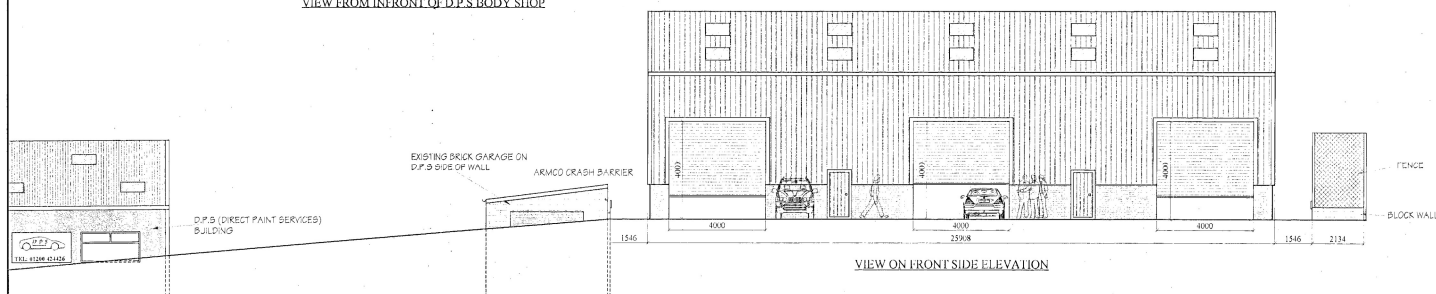

VIEW ON FRONT SIDE ELEVATION

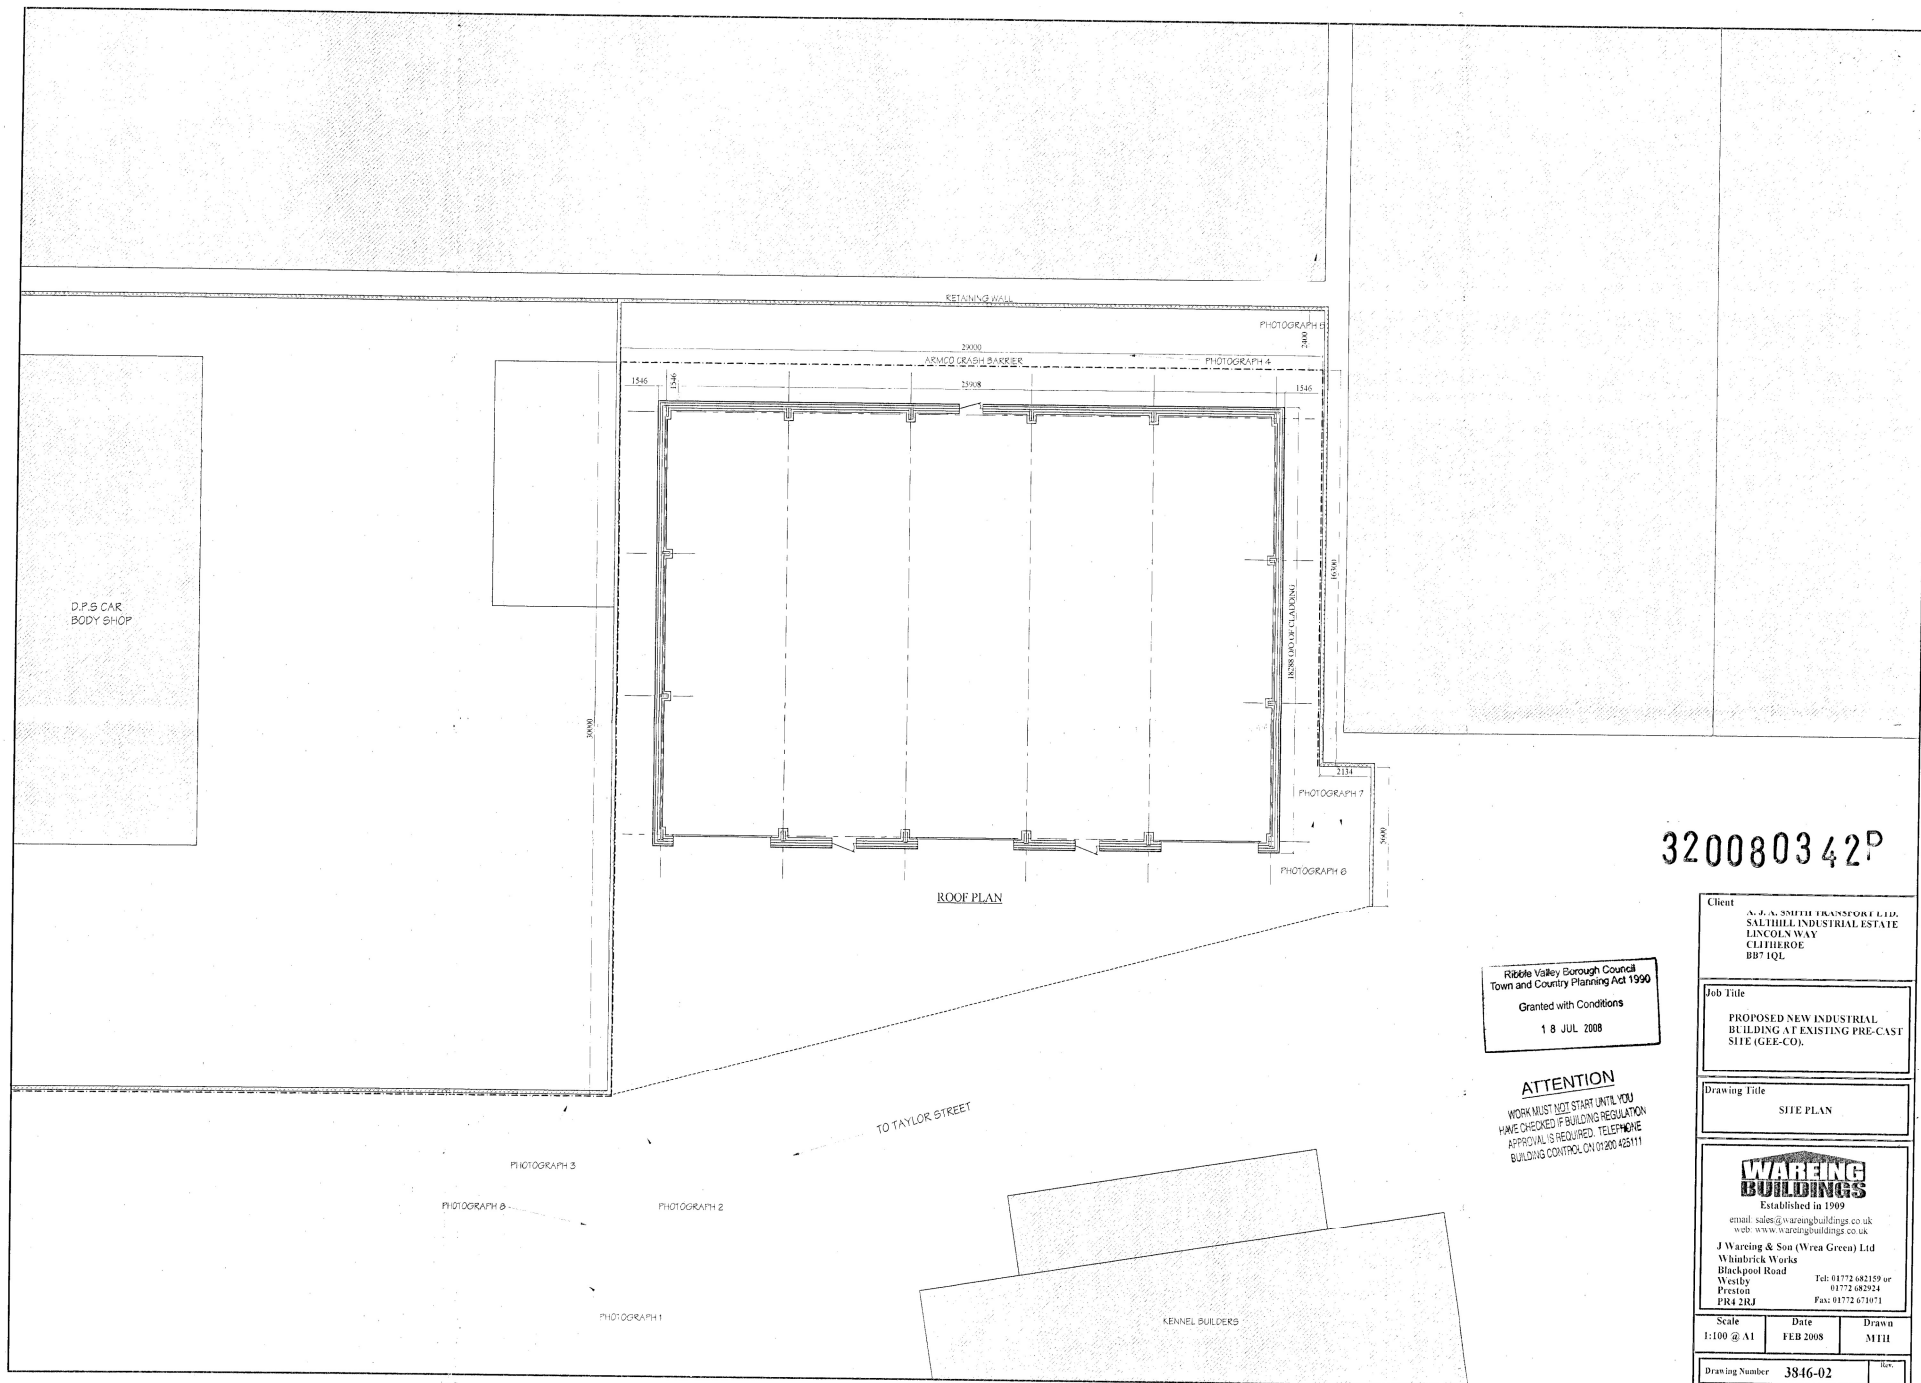

320080342^P

Ribble Valley Borough Council
Town and Country Planning Act 1990
Granted with Conditions
18 JUL 2008

ATTENTION
WORK MUST NOT START UNTIL YOU
HAVE CHECKED IF BUILDING REGULATION
APPROVAL IS REQUIRED. TELEPHONE
BUILDING CONTROL ON 01200 42111

Client A. J. A. SMITH TRANSPORT LTD. SALTHILL INDUSTRIAL ESTATE LINCOLN WAY CLIFFIEROE BB7 1QL		
Job Title PROPOSED NEW INDUSTRIAL BUILDING AT EXISTING PRE-CAST SITE (GEE-CO).		
Drawing Title SITE PLAN		
WAREING BUILDINGS Established in 1969 email: sales@wareingbuildings.co.uk web: www.wareingbuildings.co.uk J Wareing & Son (Wrea Green) Ltd Whitbrick Works Blackpool Road Westby Preston PR4 3RJ Tel: 01772 682159 or 01772 682024 Fax: 01772 679071		
Scale 1:100 @ A1	Date FEB 2008	Drawn MTH
Drawing Number 3846-02		Rev 1/00