




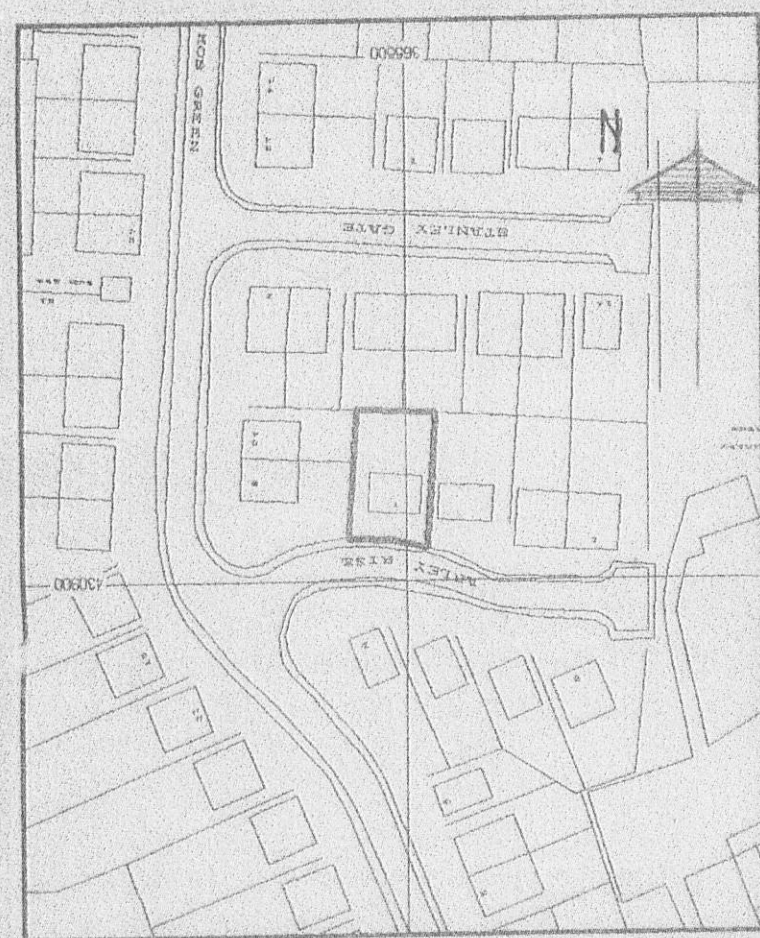


location plan, scale: 1:1250

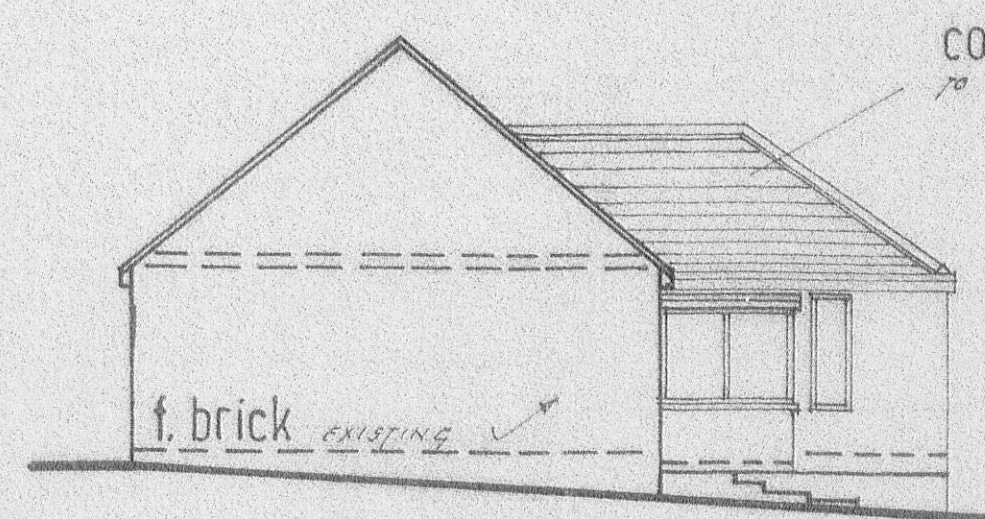


proposed gable elevation two

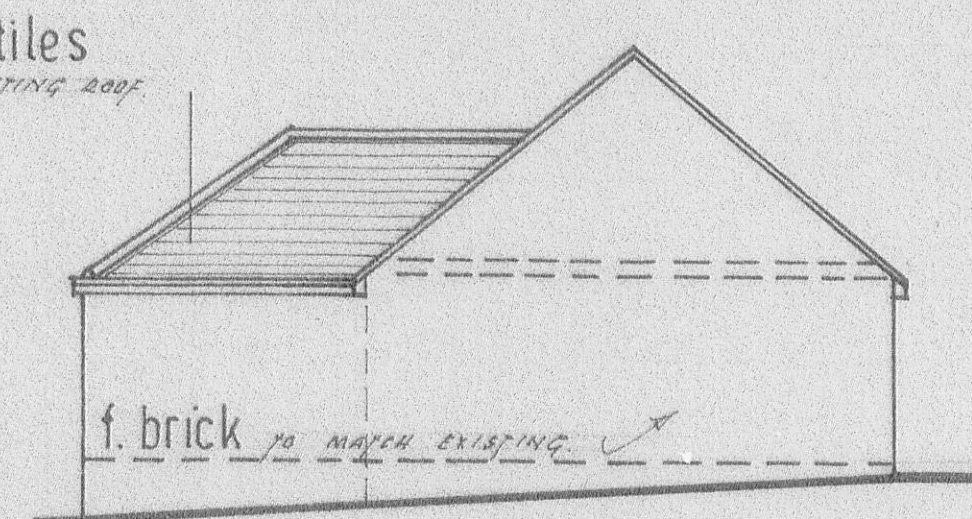


proposed gable elevation one

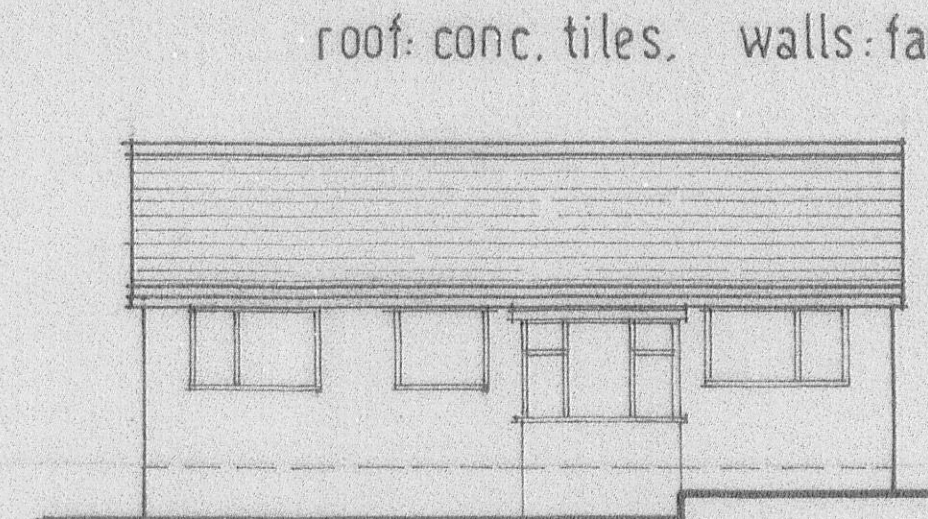


existing rear elevation

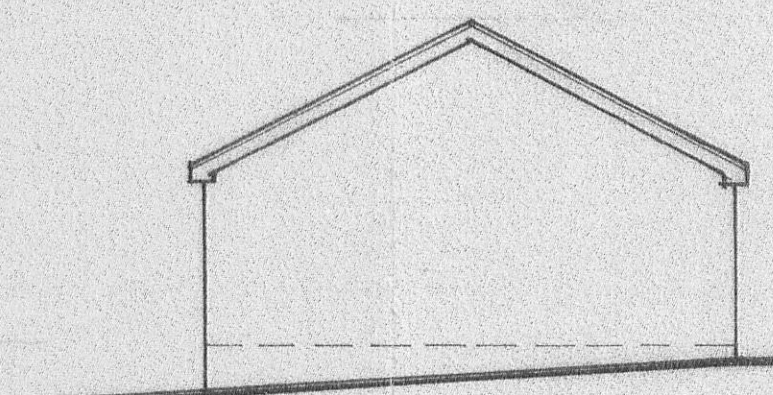


existing gable elevation

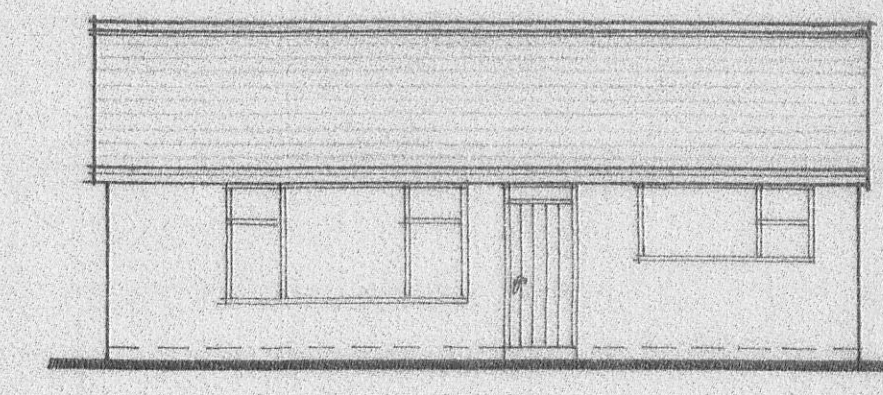


exist. front elevation facing road

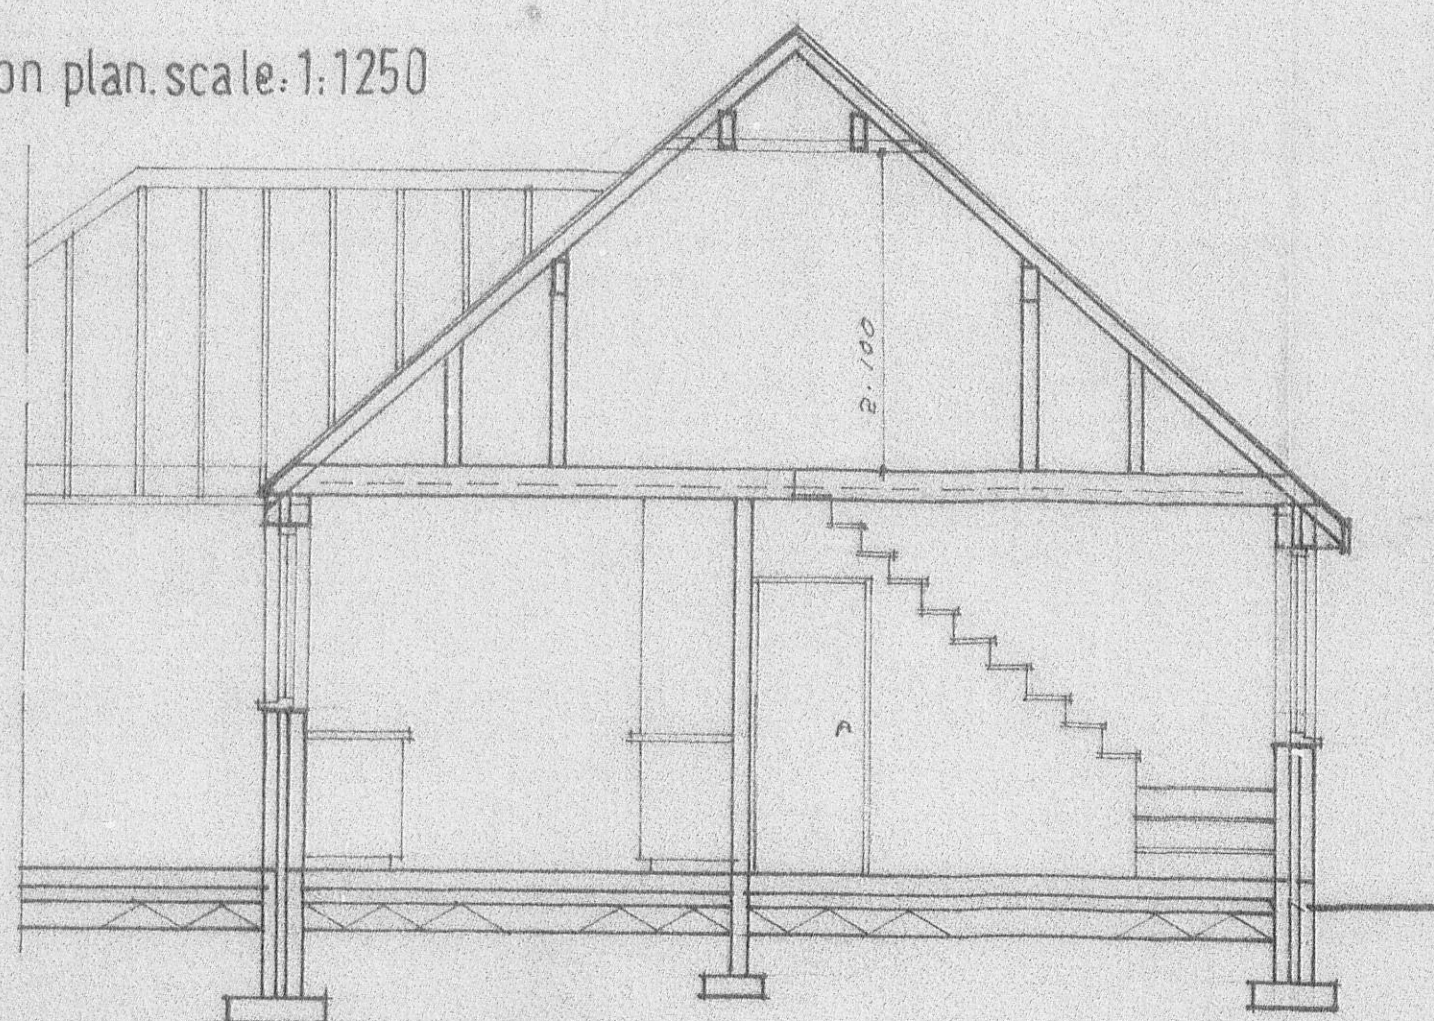


section through lounge / bed. 2 extension

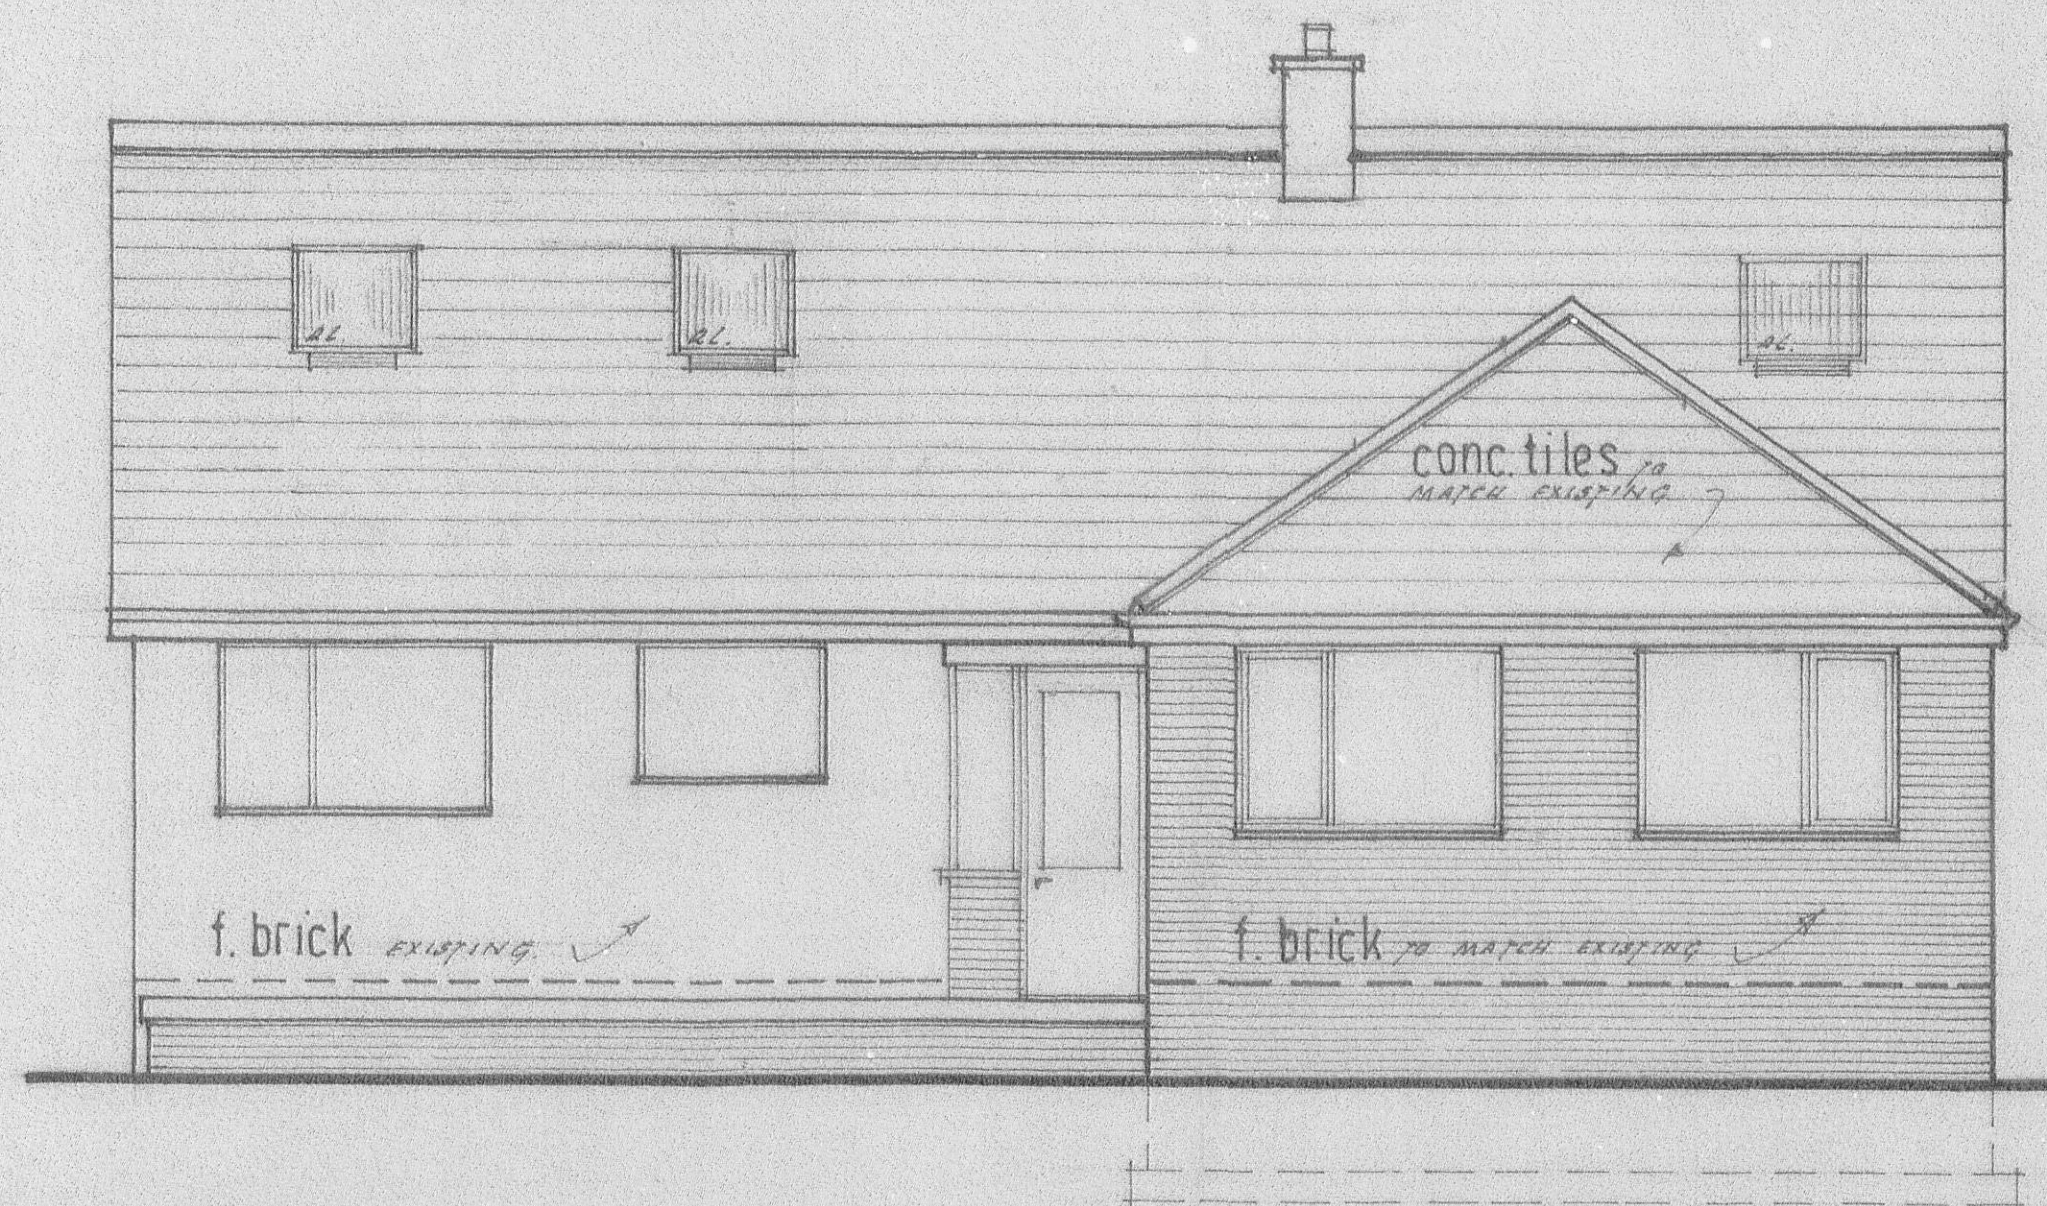


proposed rear elevation from garden

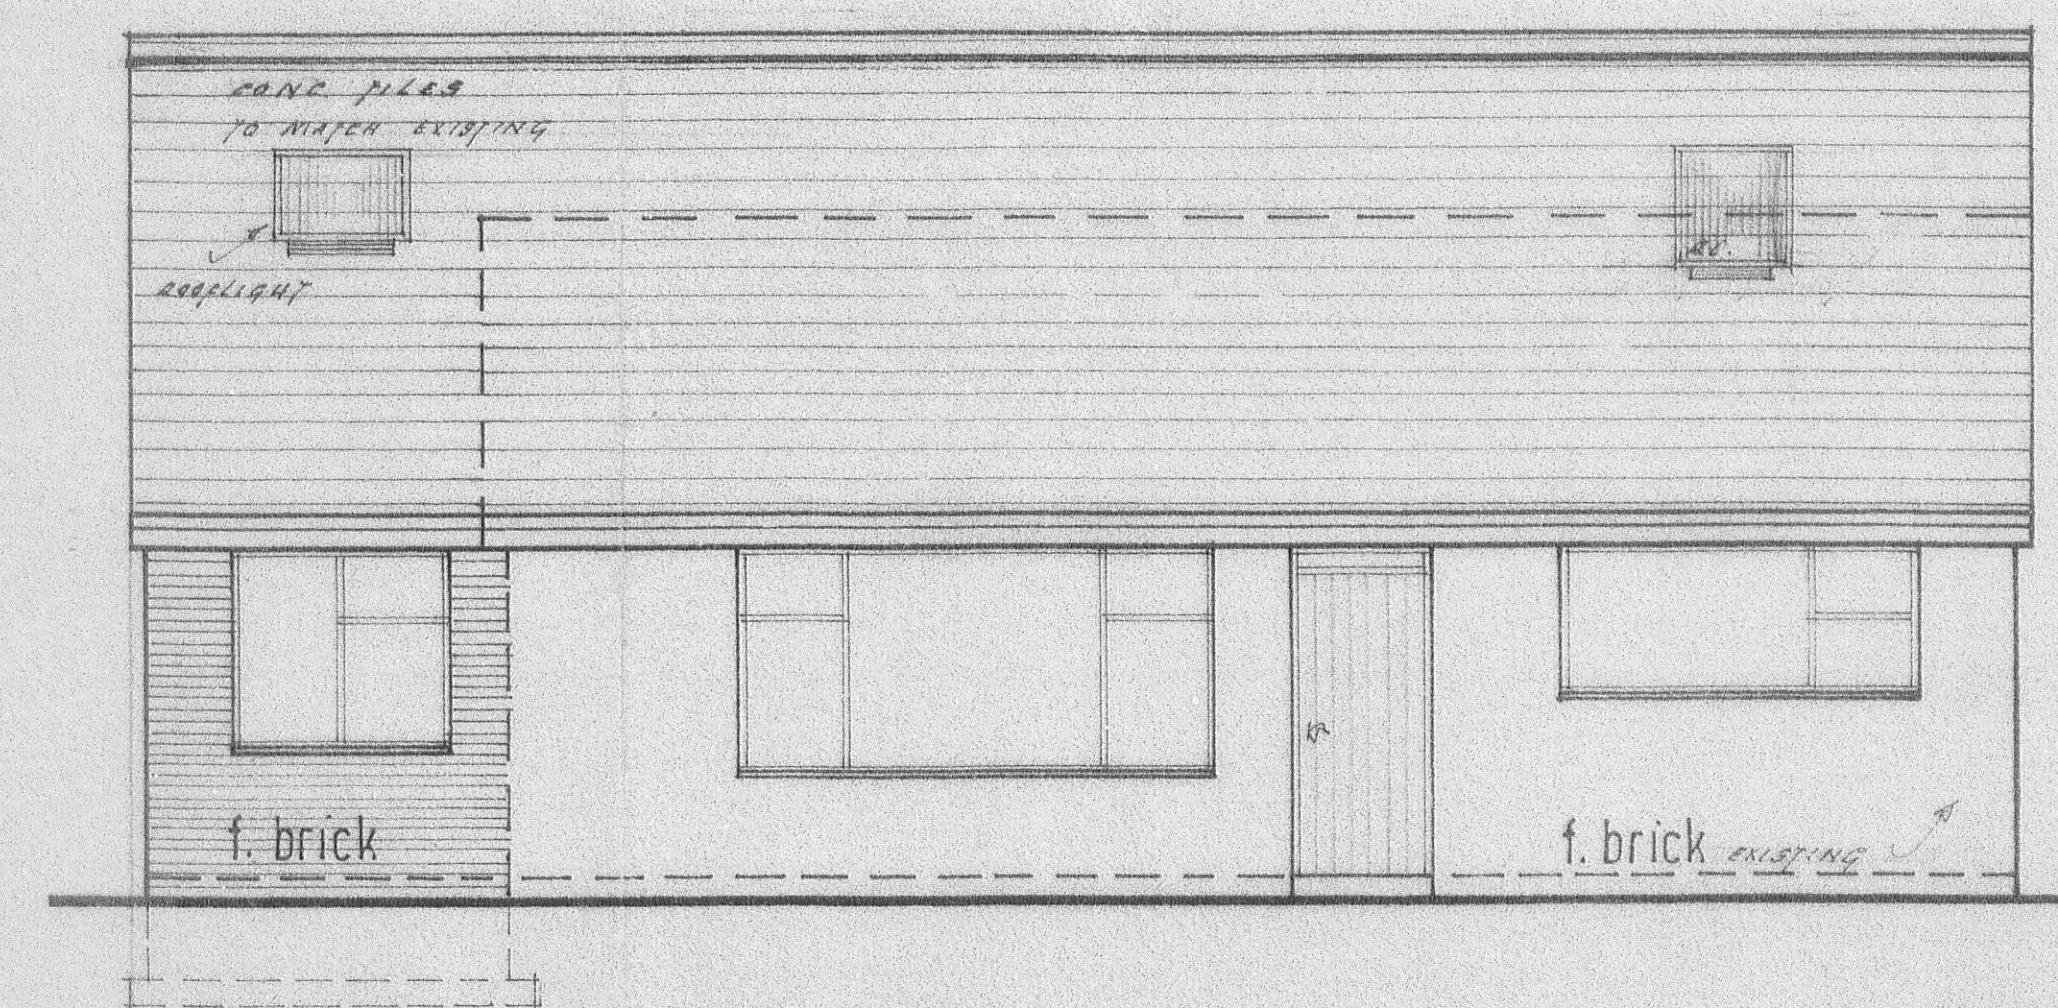


proposed front elevation from road

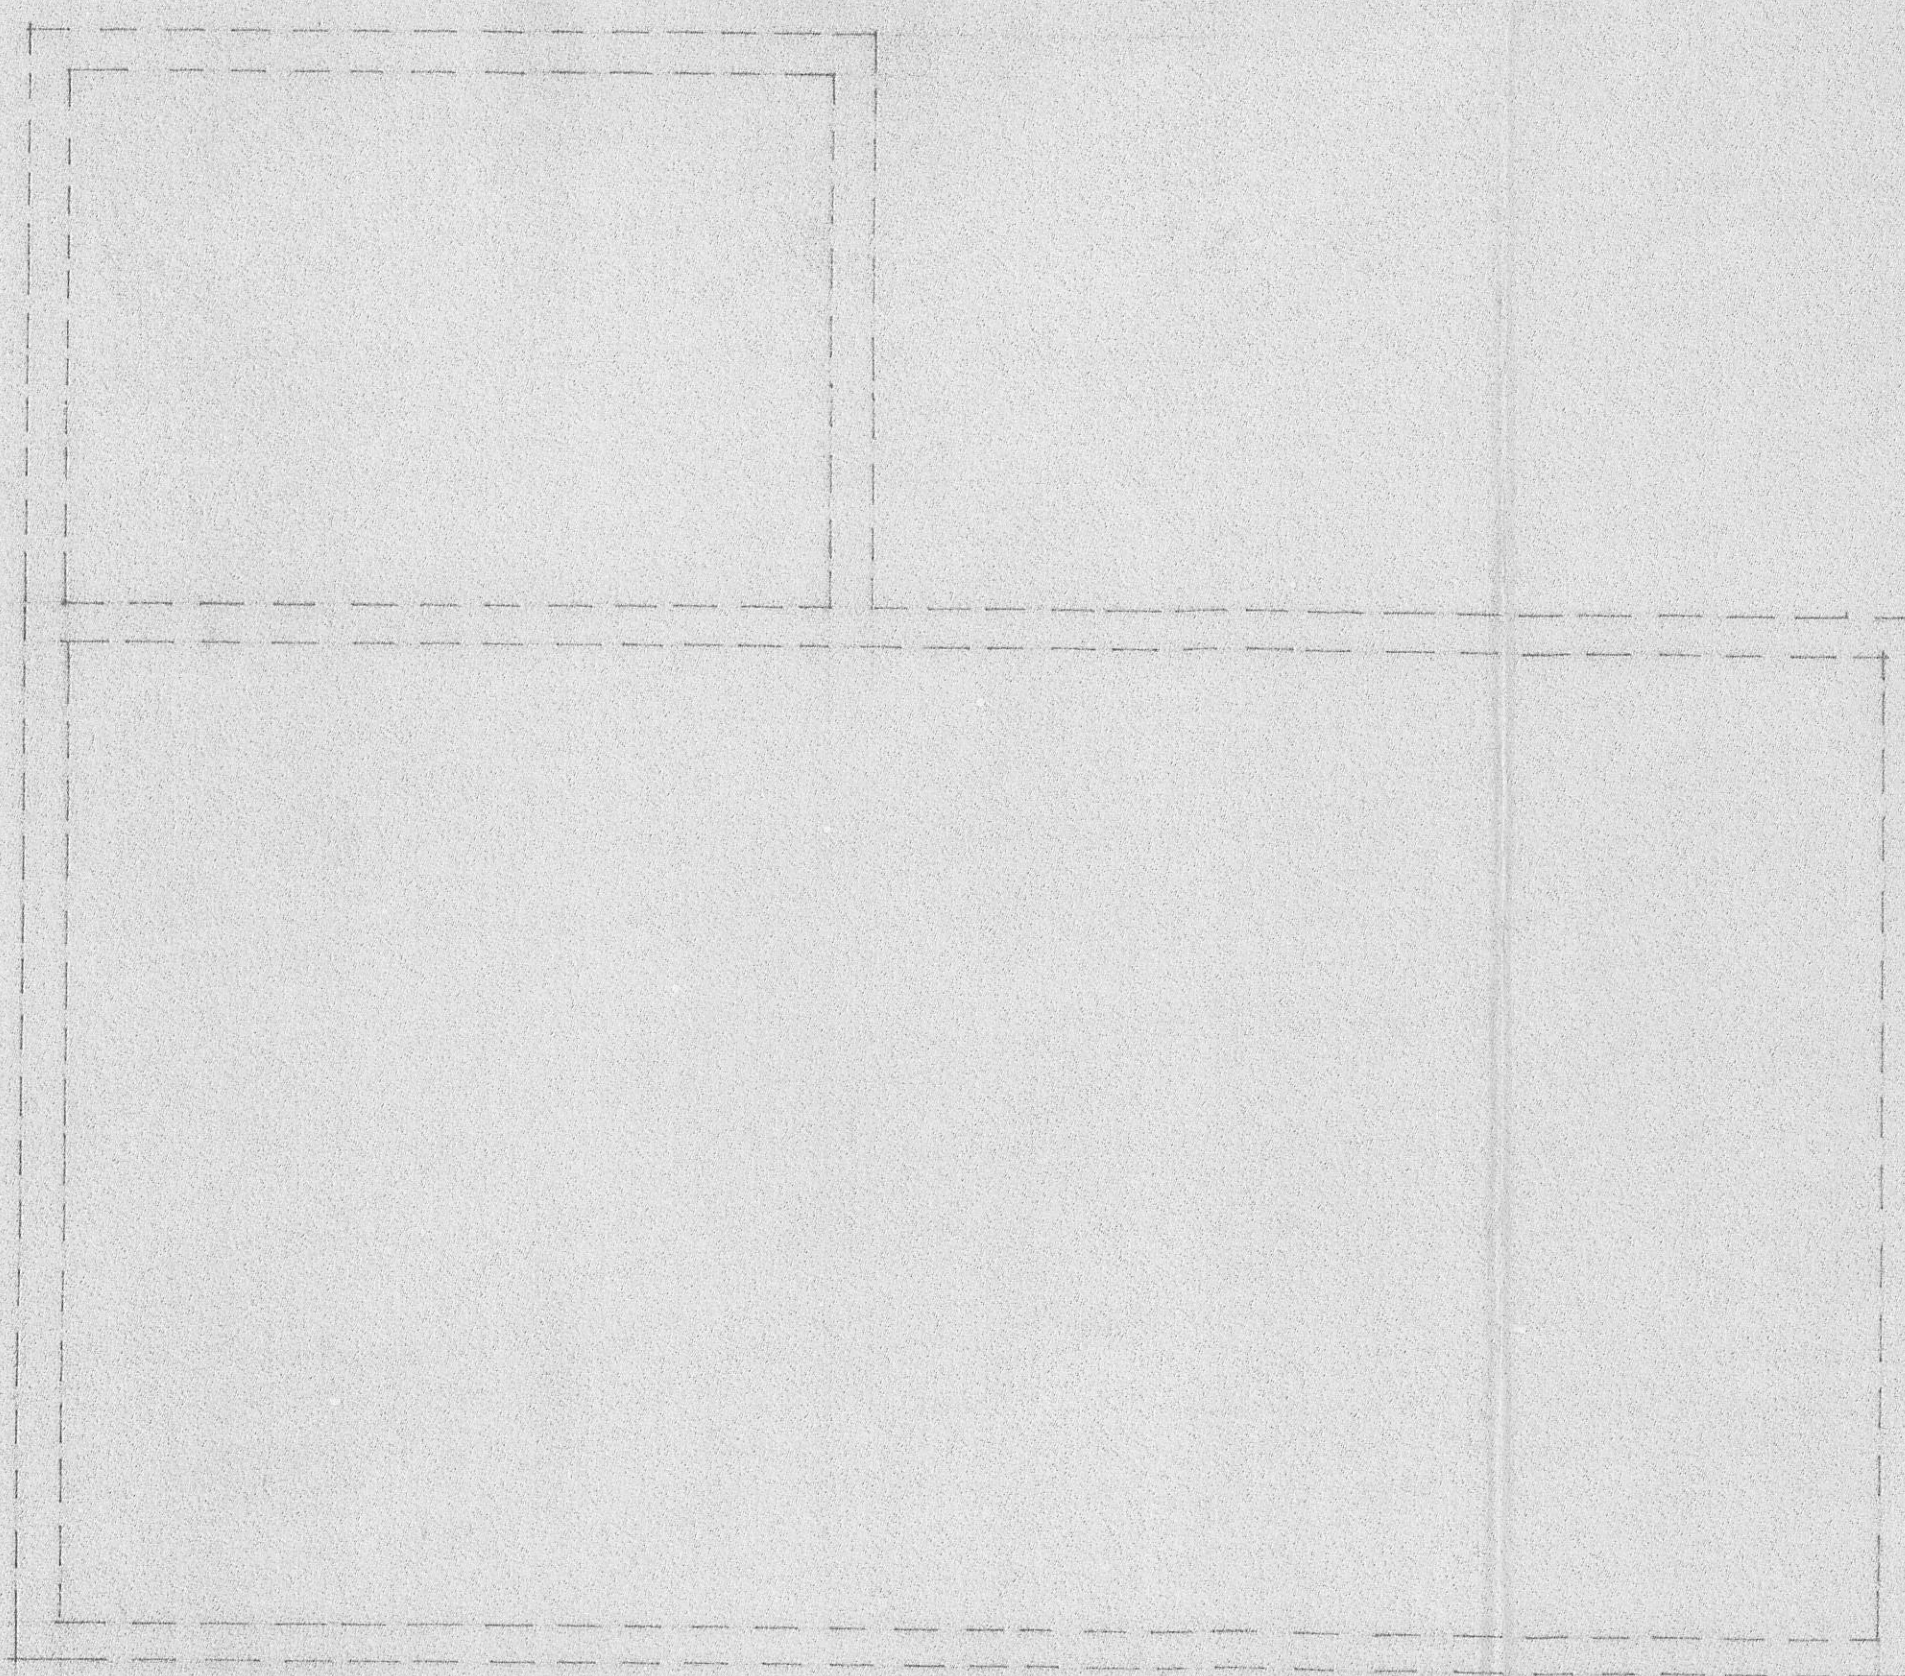

proposed plan showing roof details

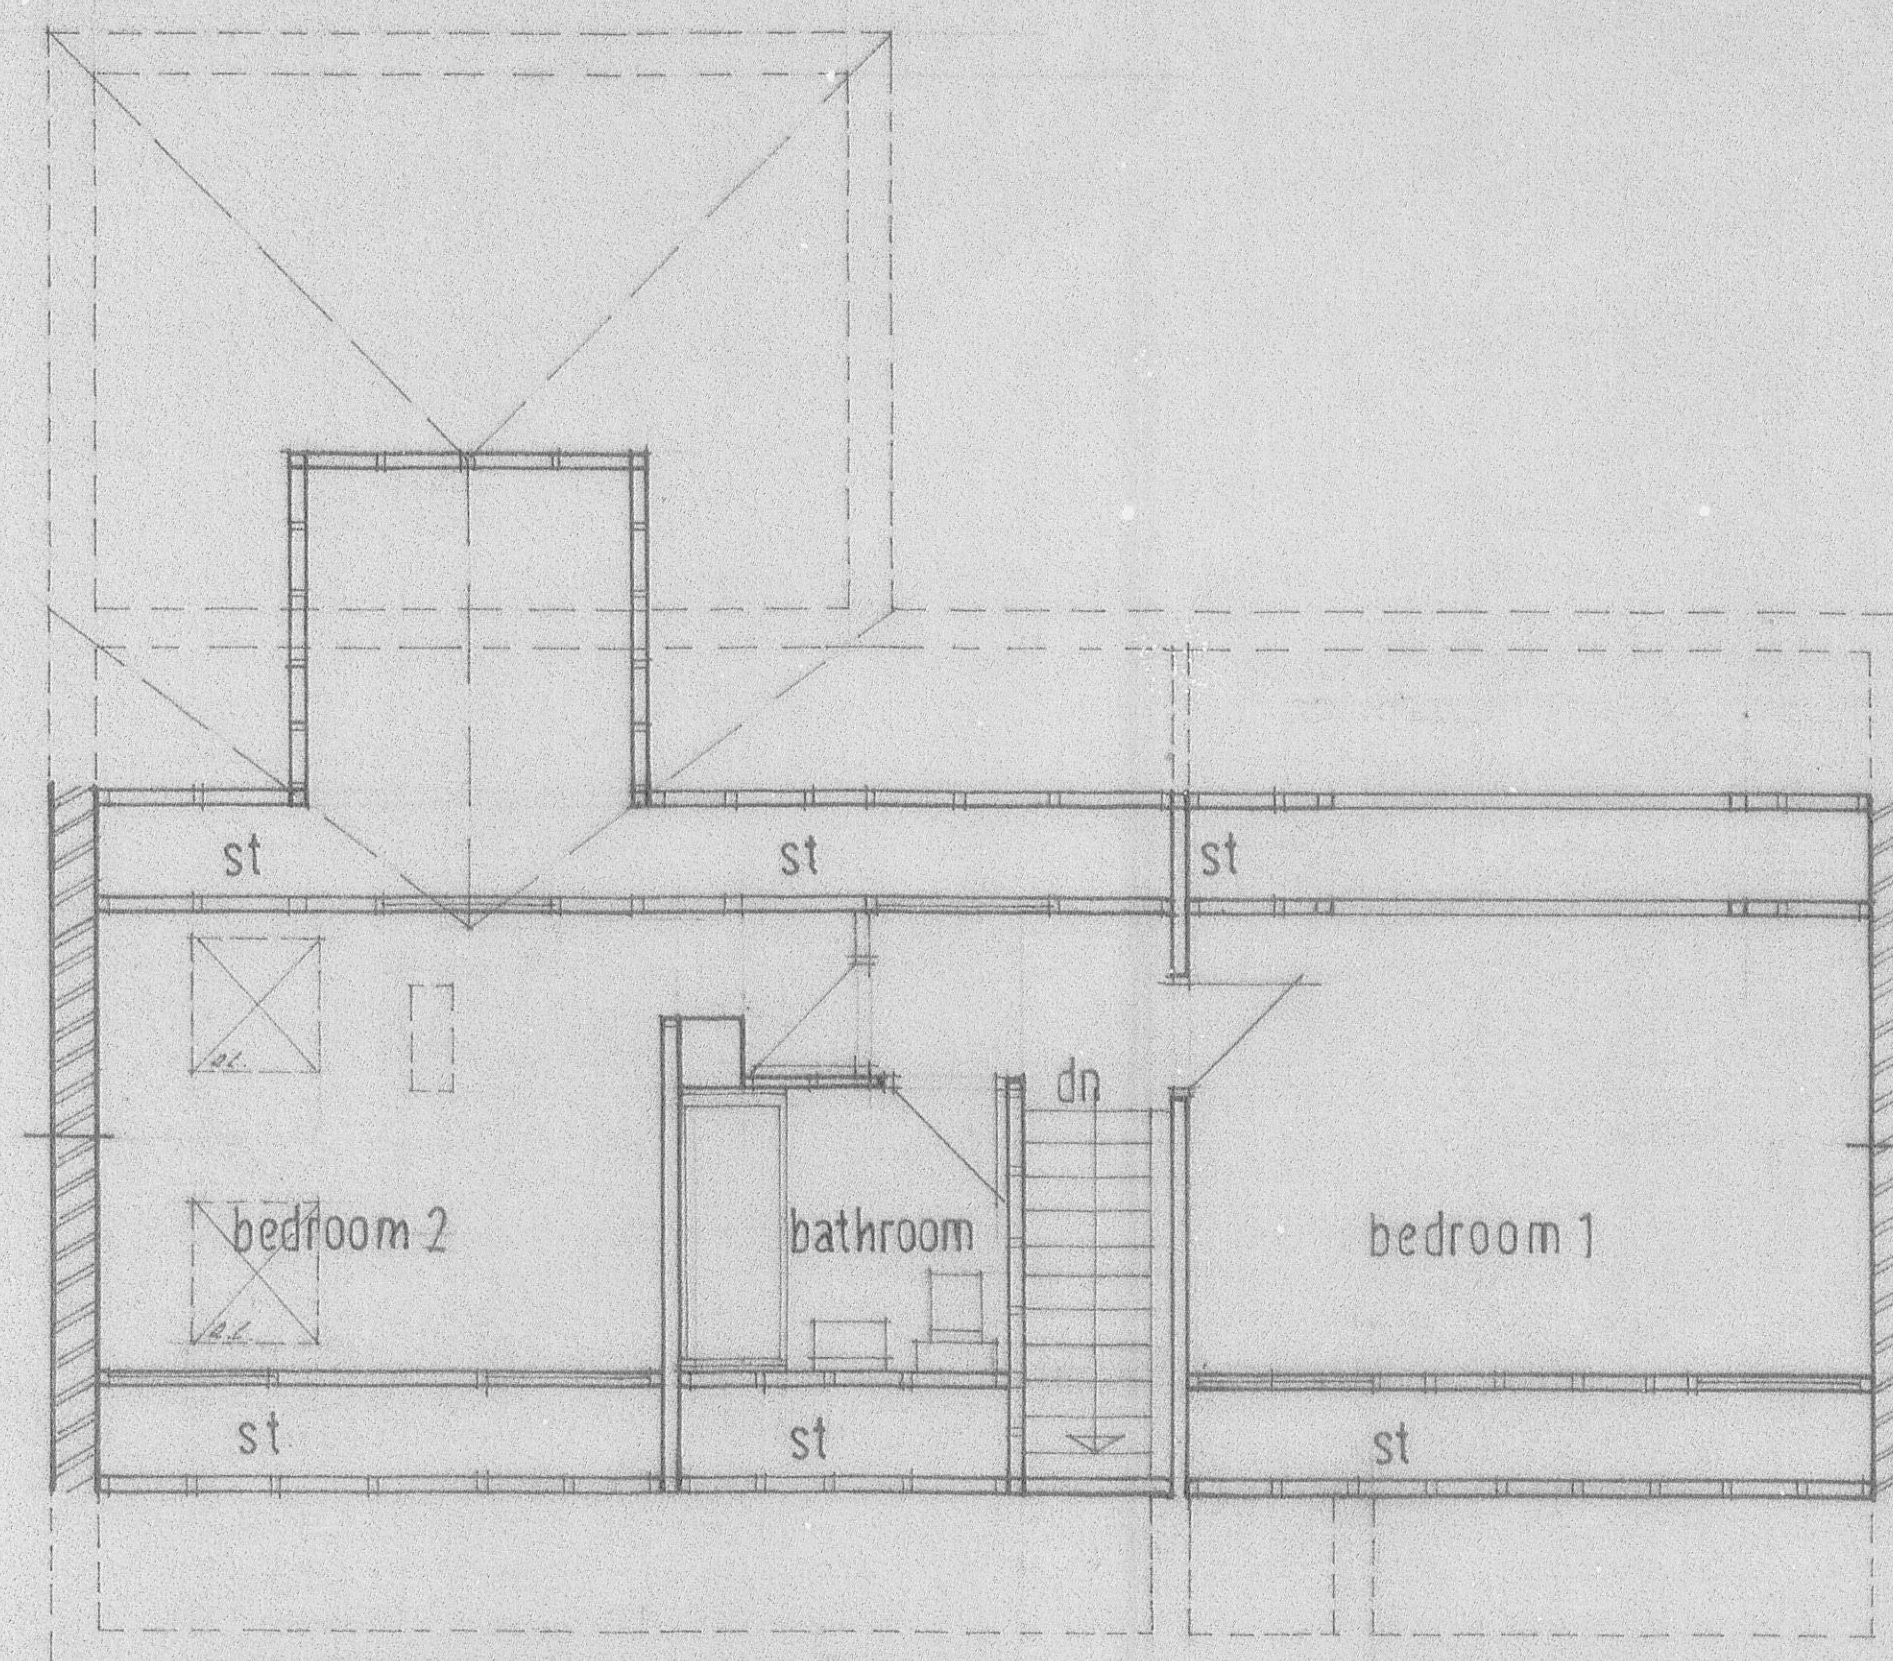

proposed plan in roof space

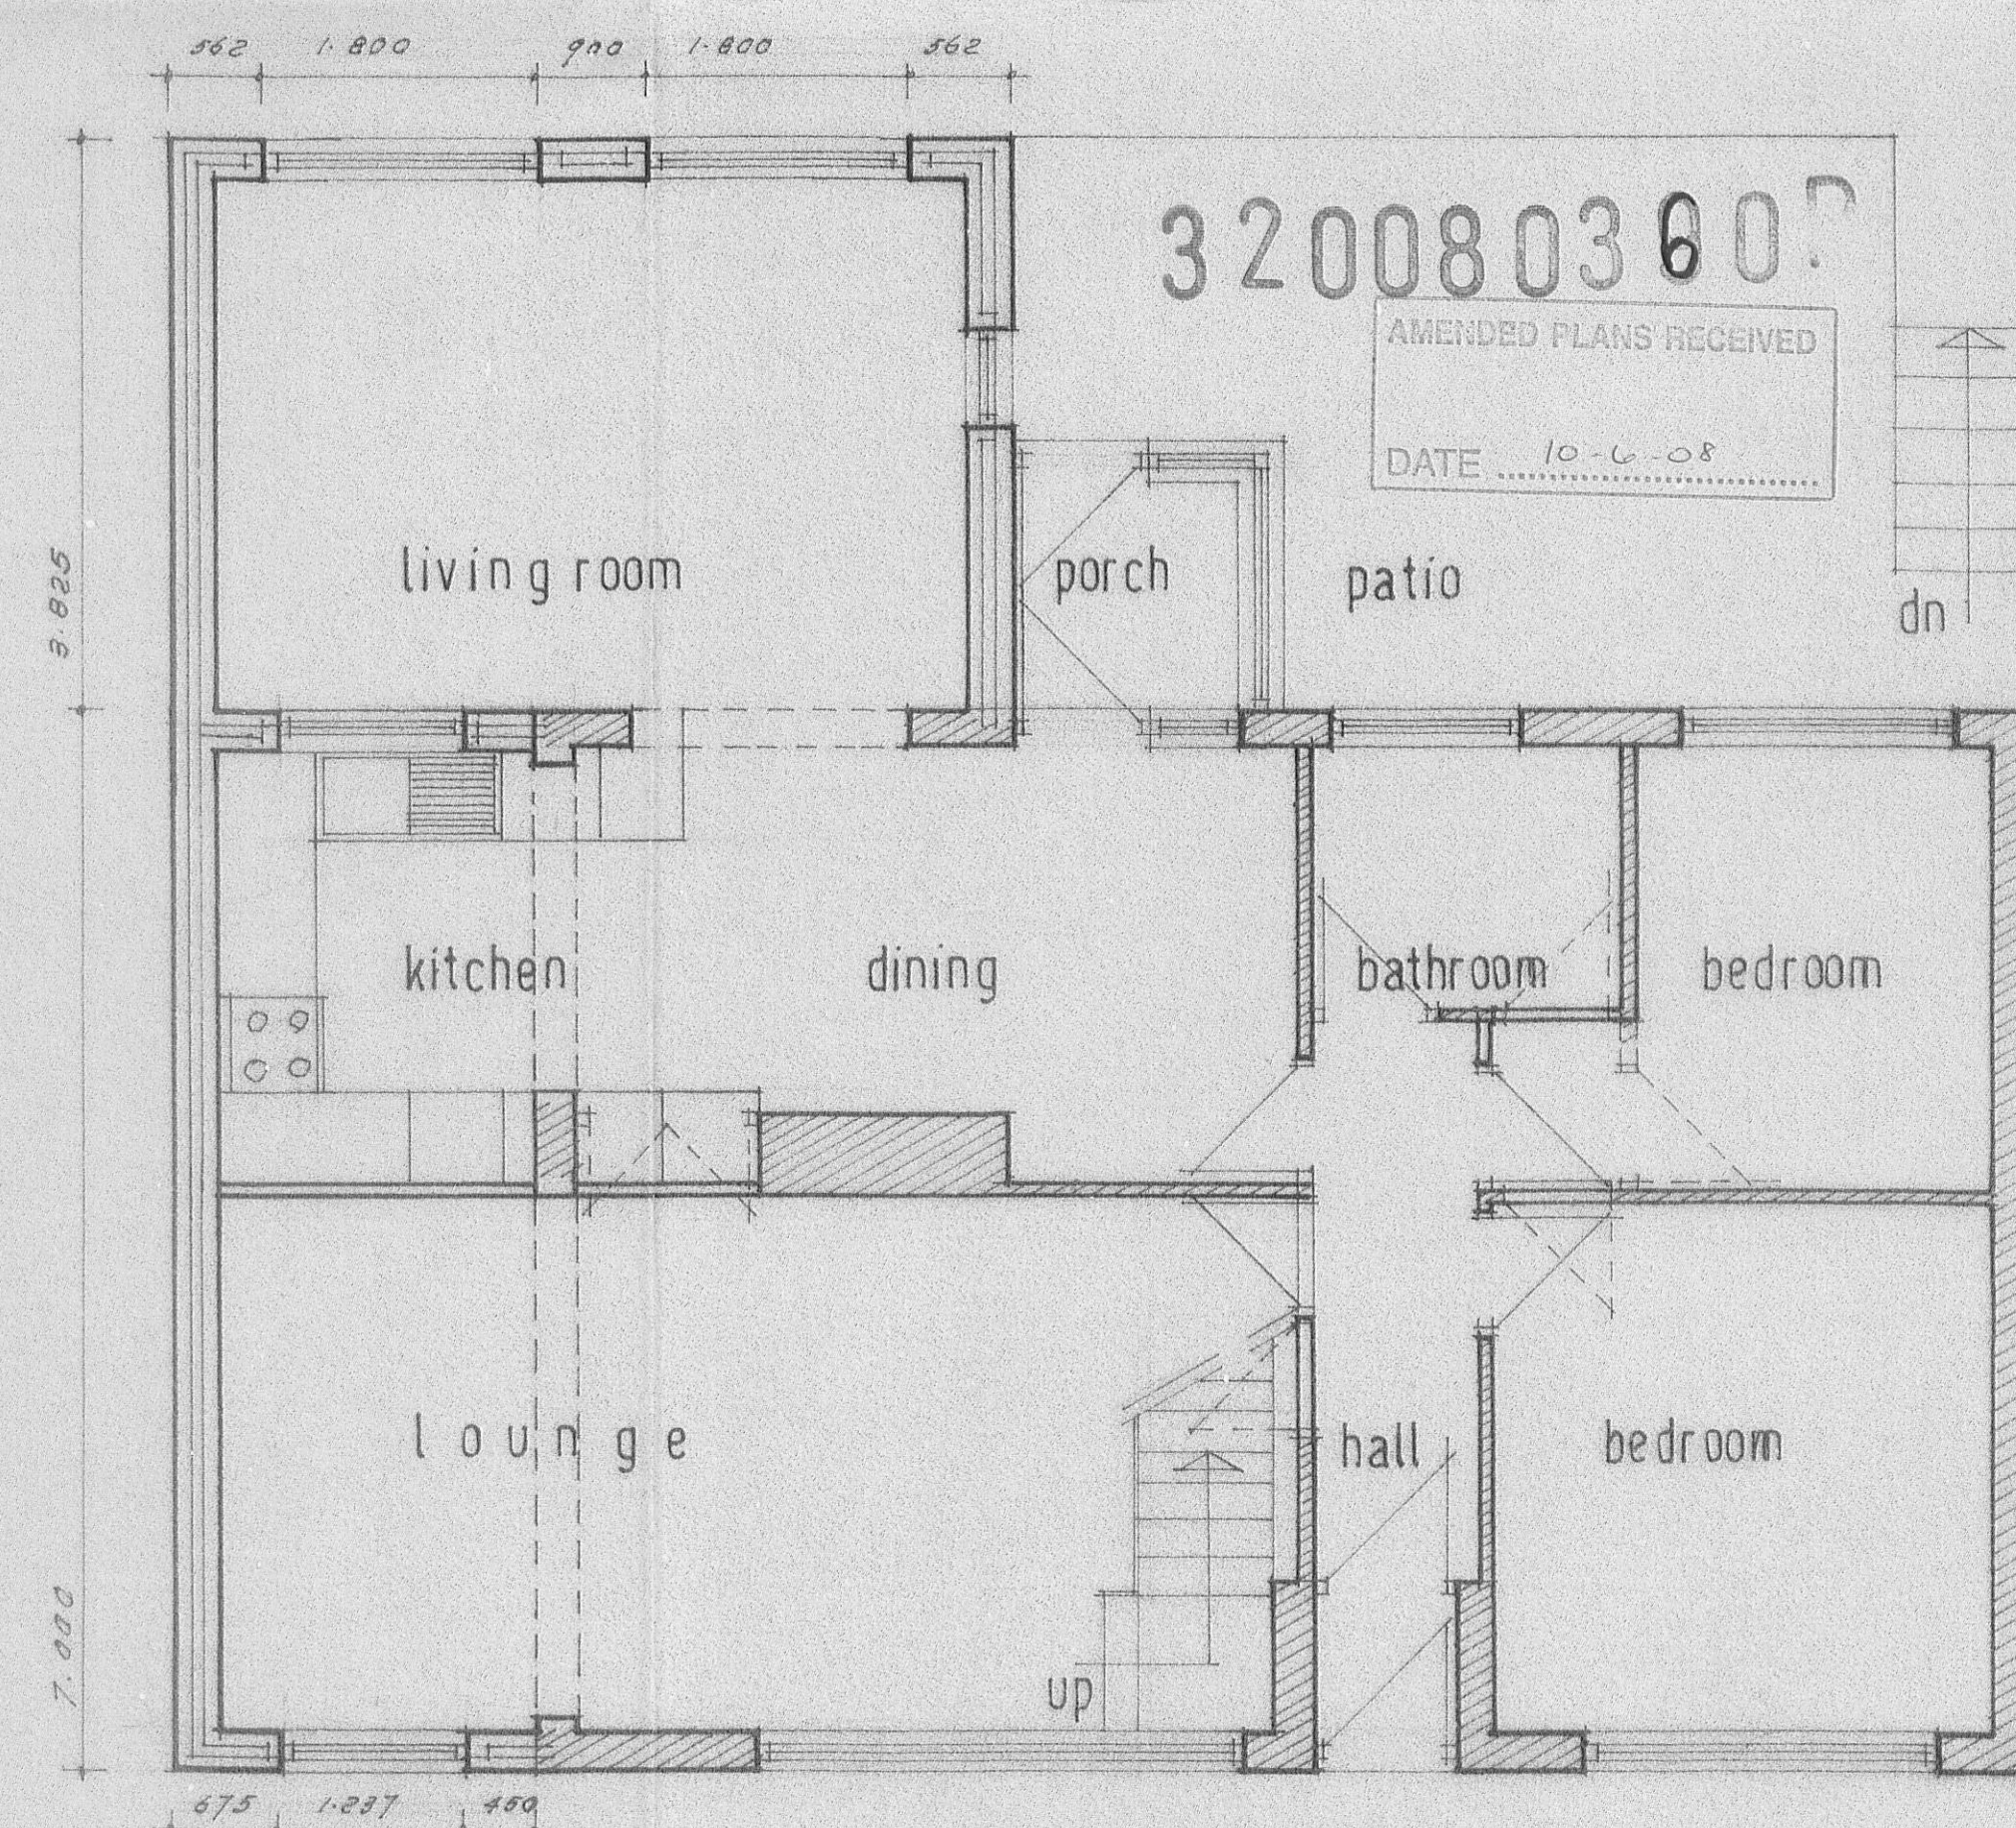

existing ground floor plan and proposed extension

PROPOSED SINGLE STOREY SIDE EXTENSION, NEW ROOF AND REAR DORMER EXTENSION AT NO 1 ARLEY RISE MELLOR FOR MR P WALLING

revision 'a' ROOF HEIGHT REDUCED - REQUESTED BY R.P.W. 20.08.08
 revision 'b' drg. no 301/08. january 2008. scale 1:100, 1:50
 drawn: r.f. tel: 01254-580597