


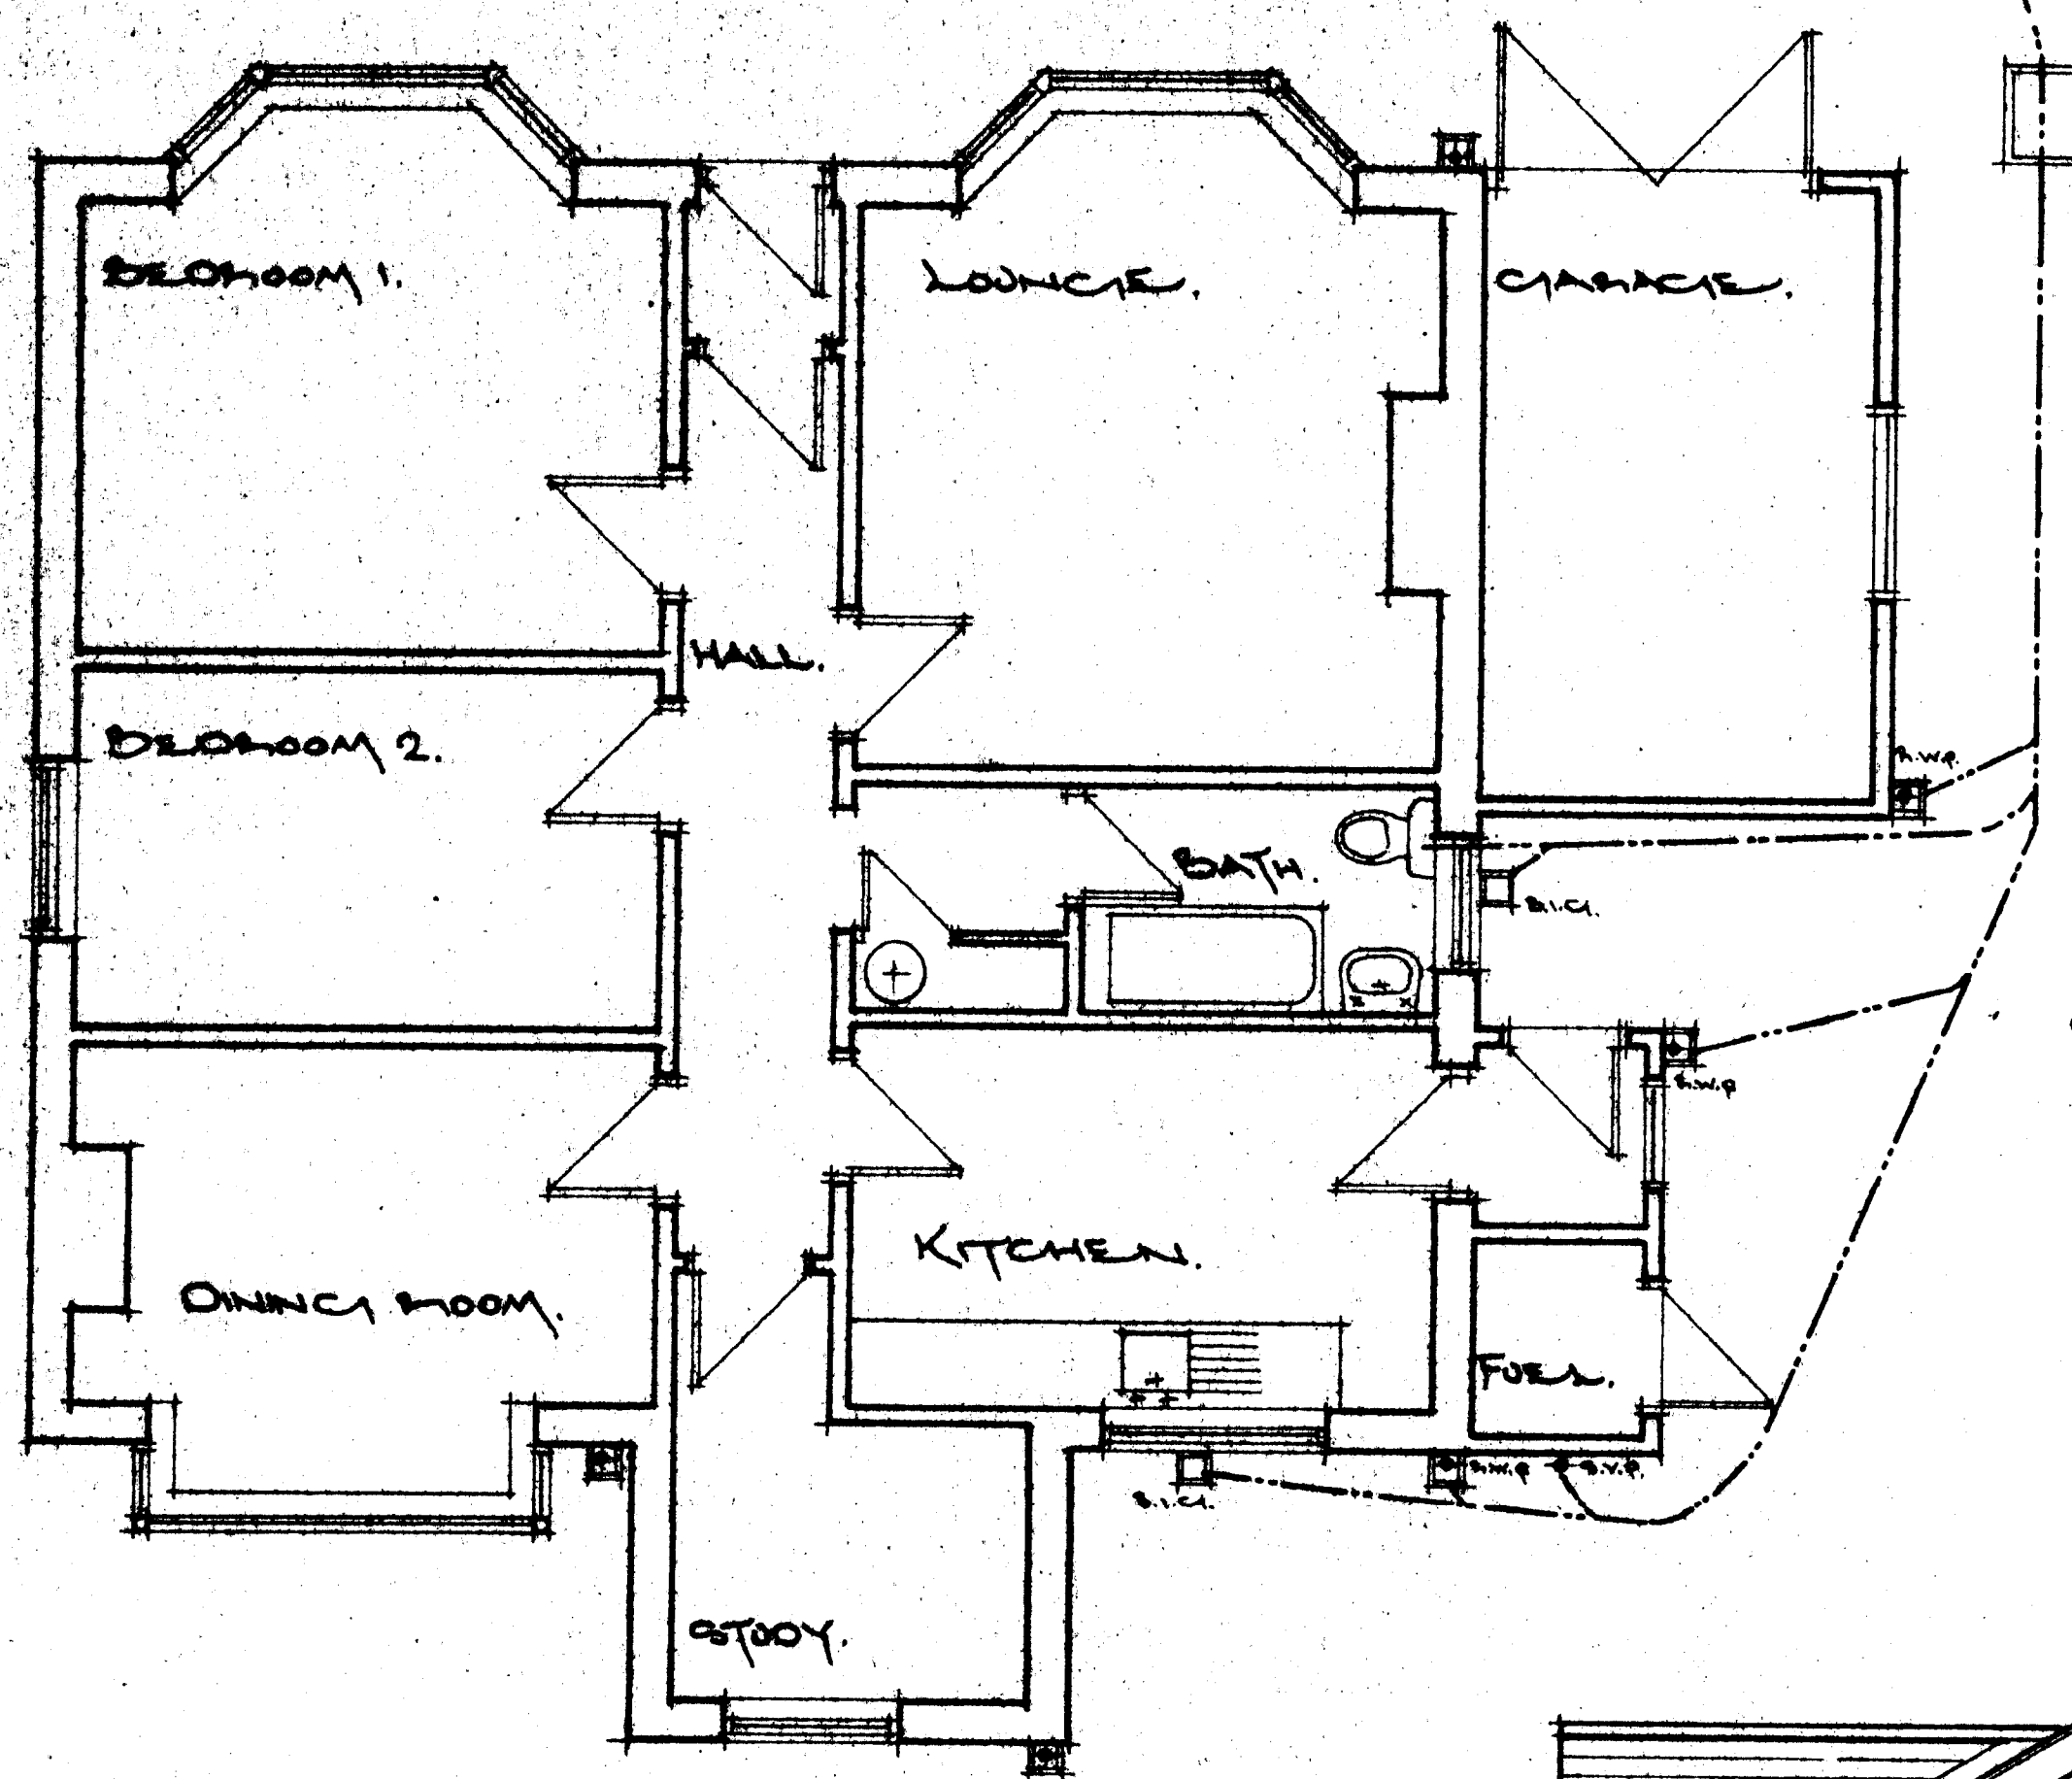


Existing Ground Floor plan.


Scale: 1/4" = 1'-0"

AMENDED PLANS RECEIVED
DATE 23/06/08


320080368P

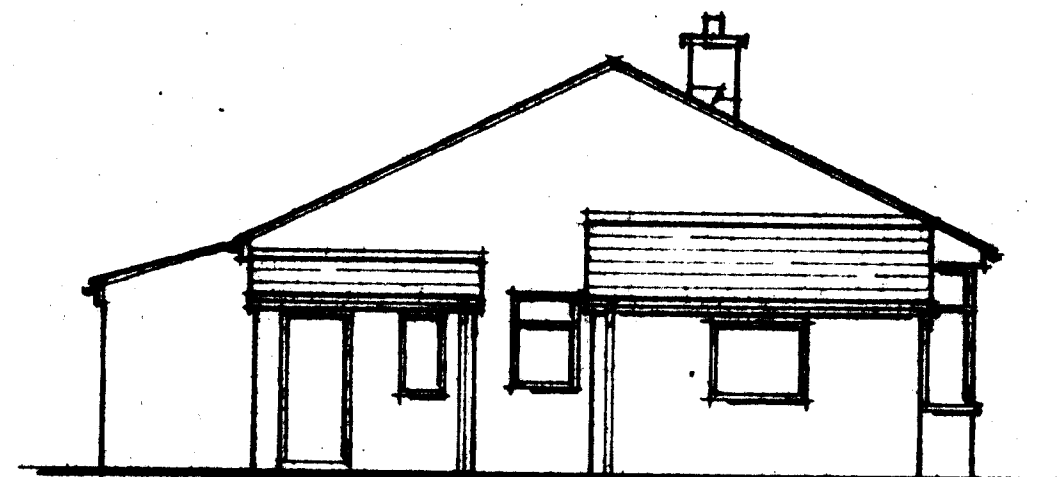


Existing side elevation.

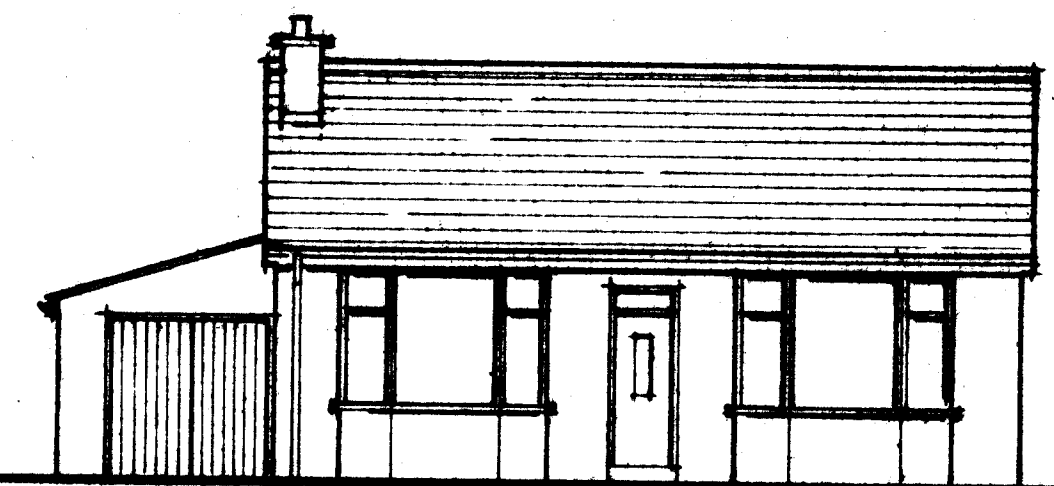

Existing front elevation.

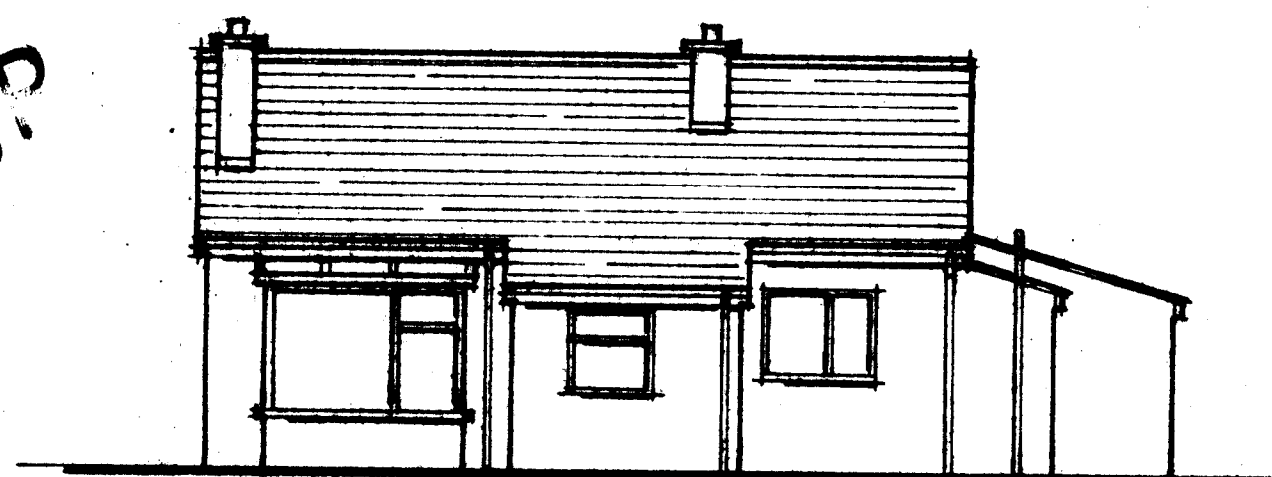


Existing rear elevation.

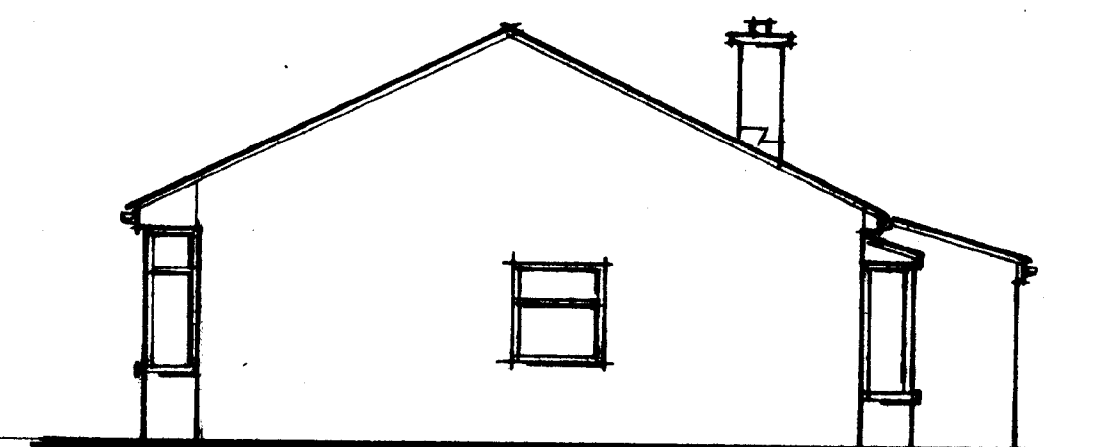


Existing side elevation.

Scale: 1/4" = 1'-0"

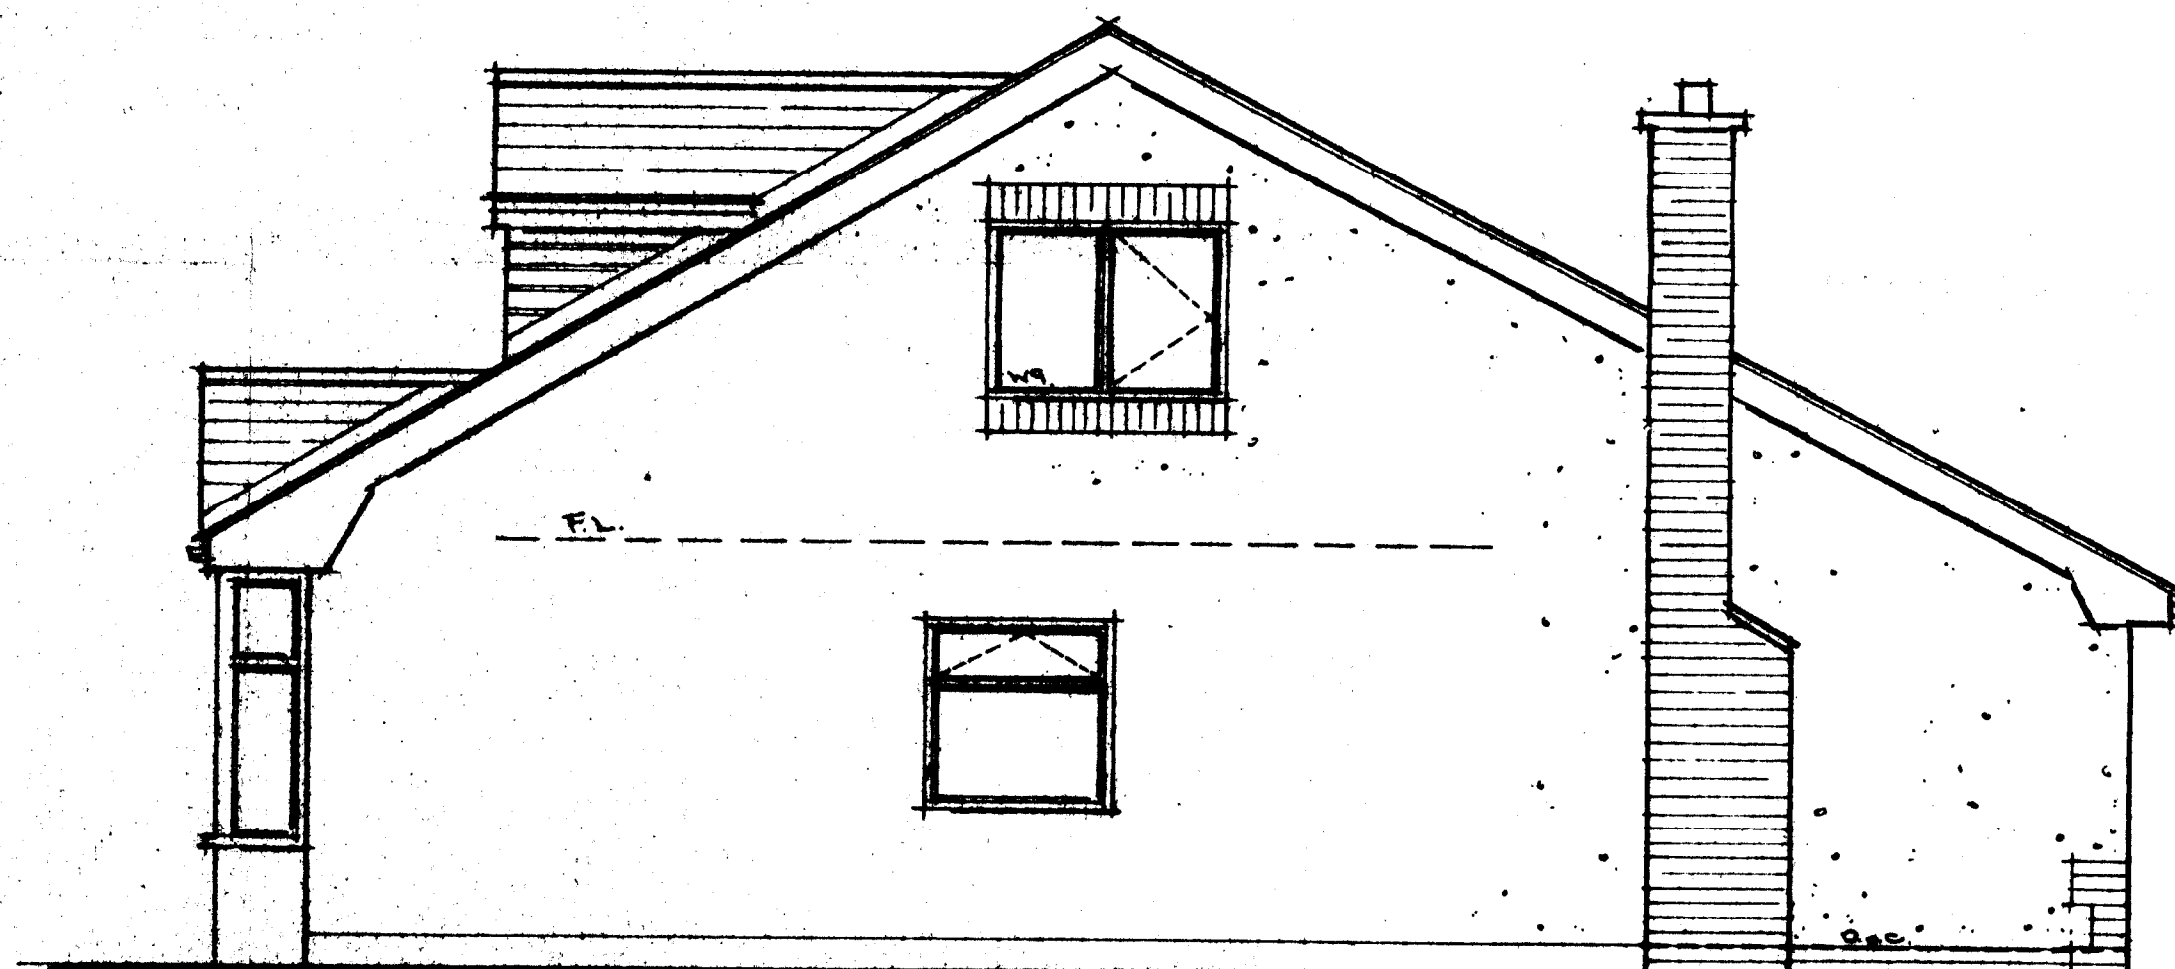

Proposed side elevation.

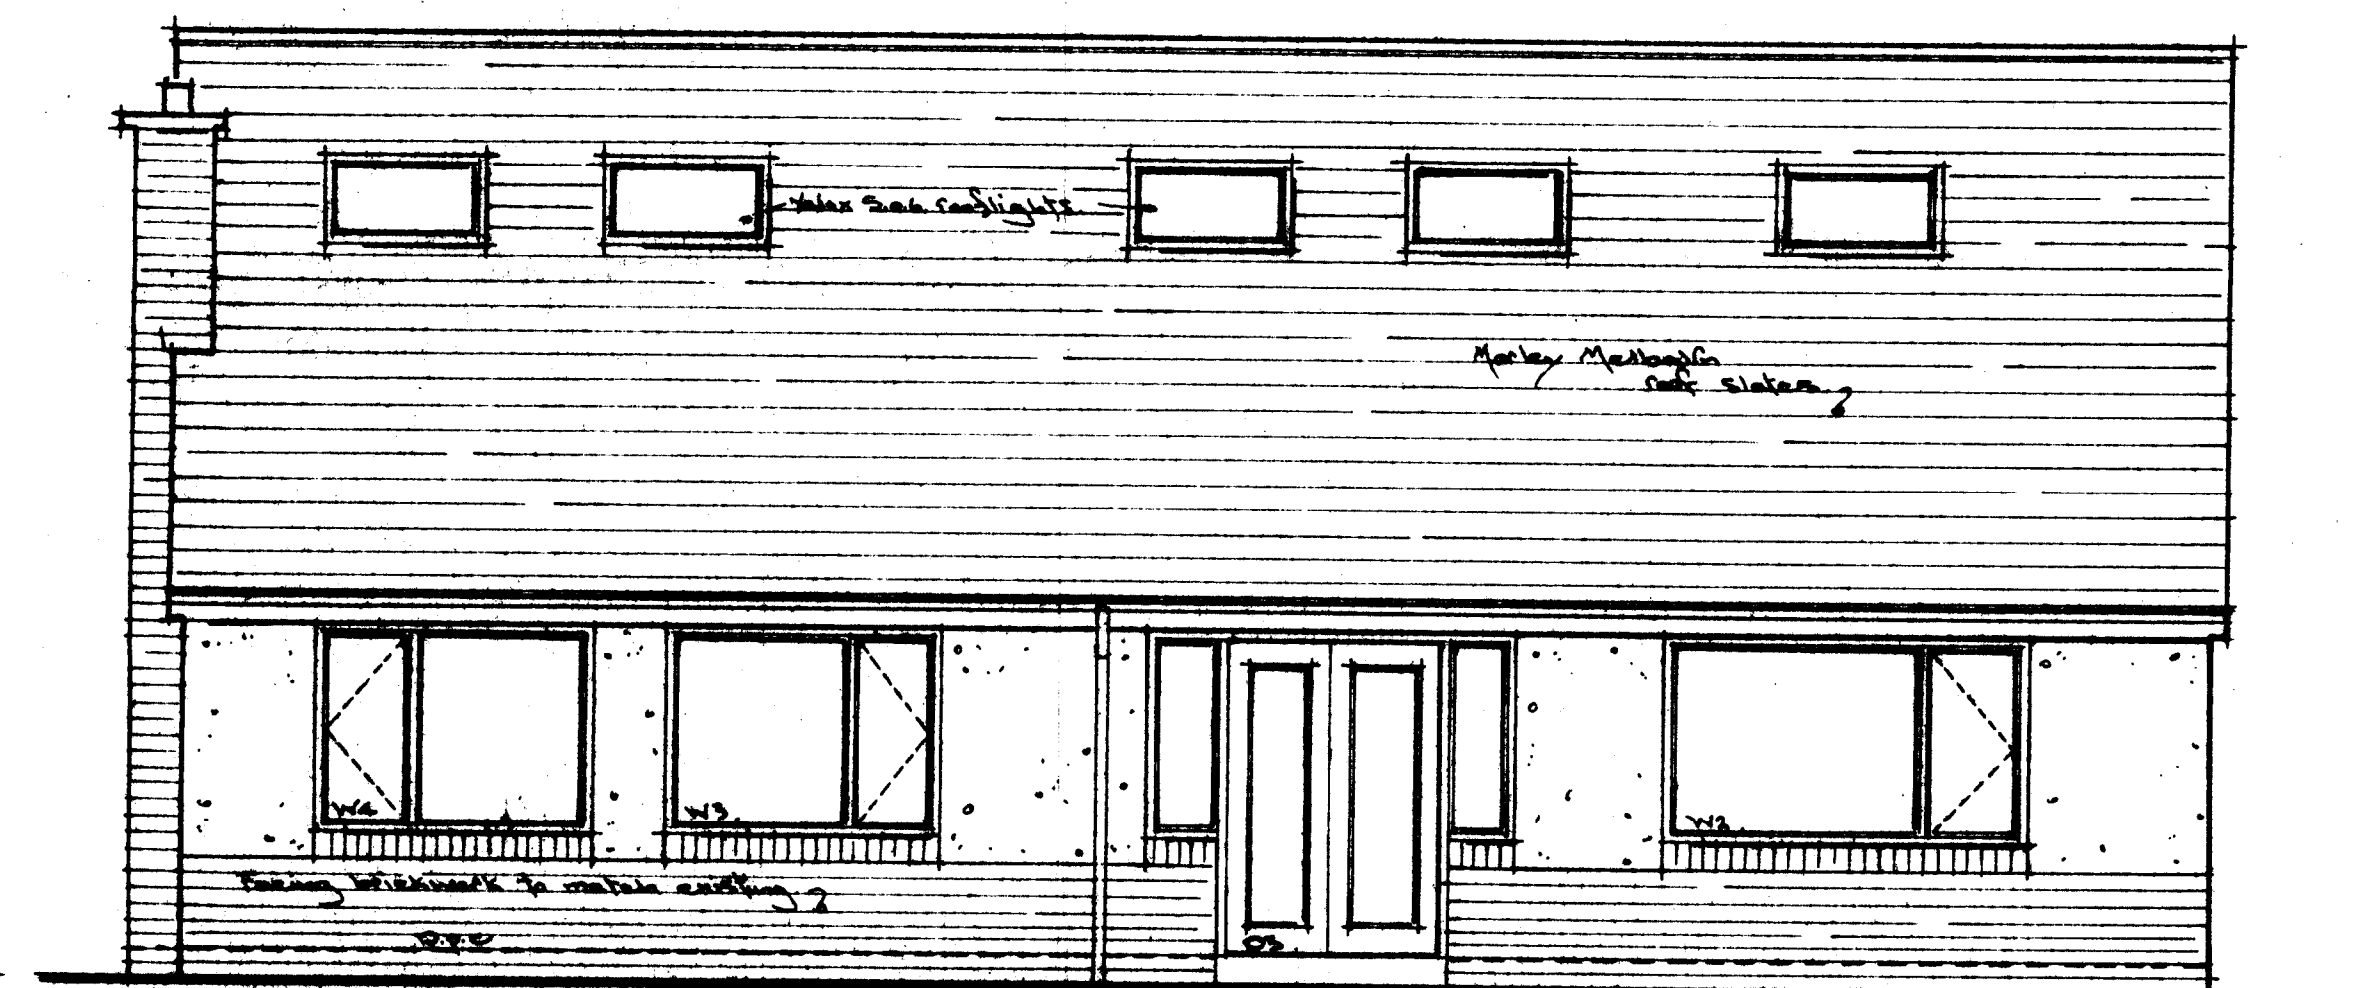

Proposed rear elevation.


AMENDED PLANS RECEIVED
DATE 23/06/08



Proposed front elevation.

320080368P

AMENDED PLANS RECEIVED
DATE 23/06/08

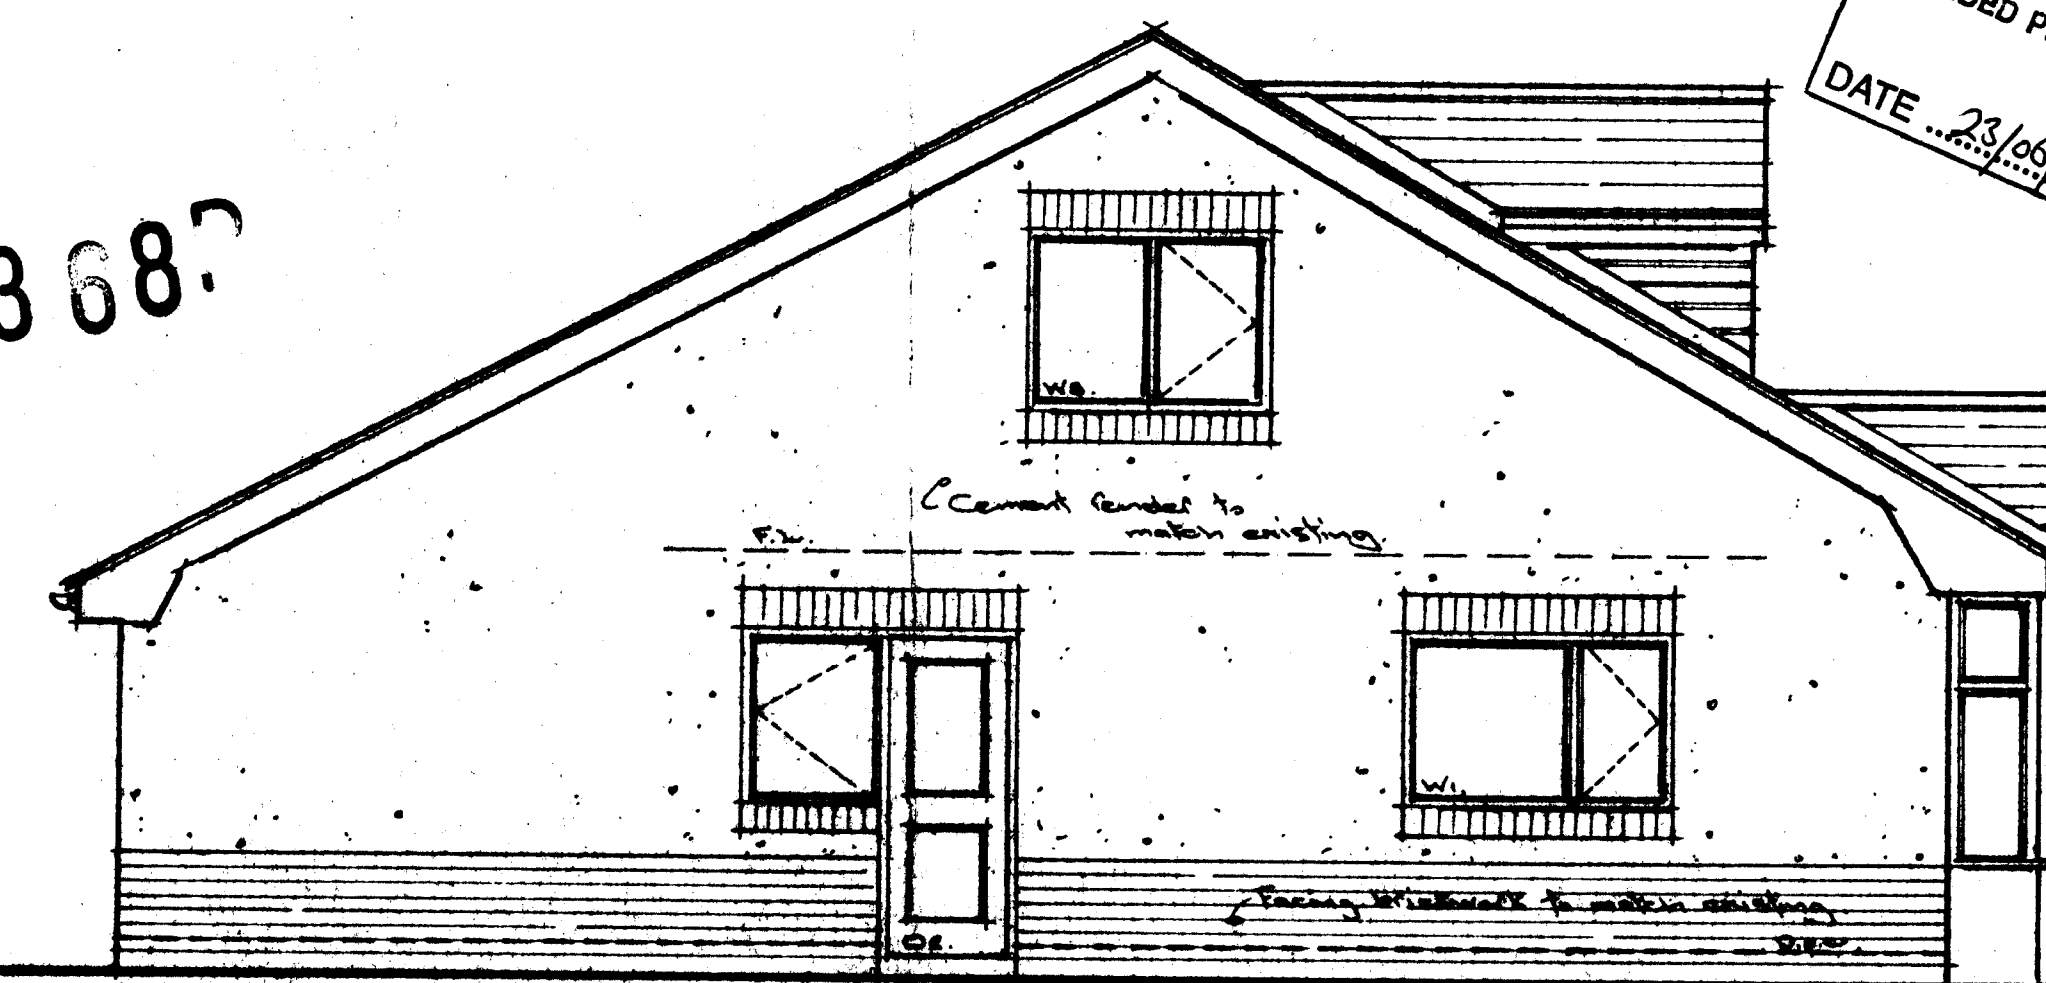

Proposed side elevation.

AMENDED PLANS RECEIVED
DATE 23/06/08