




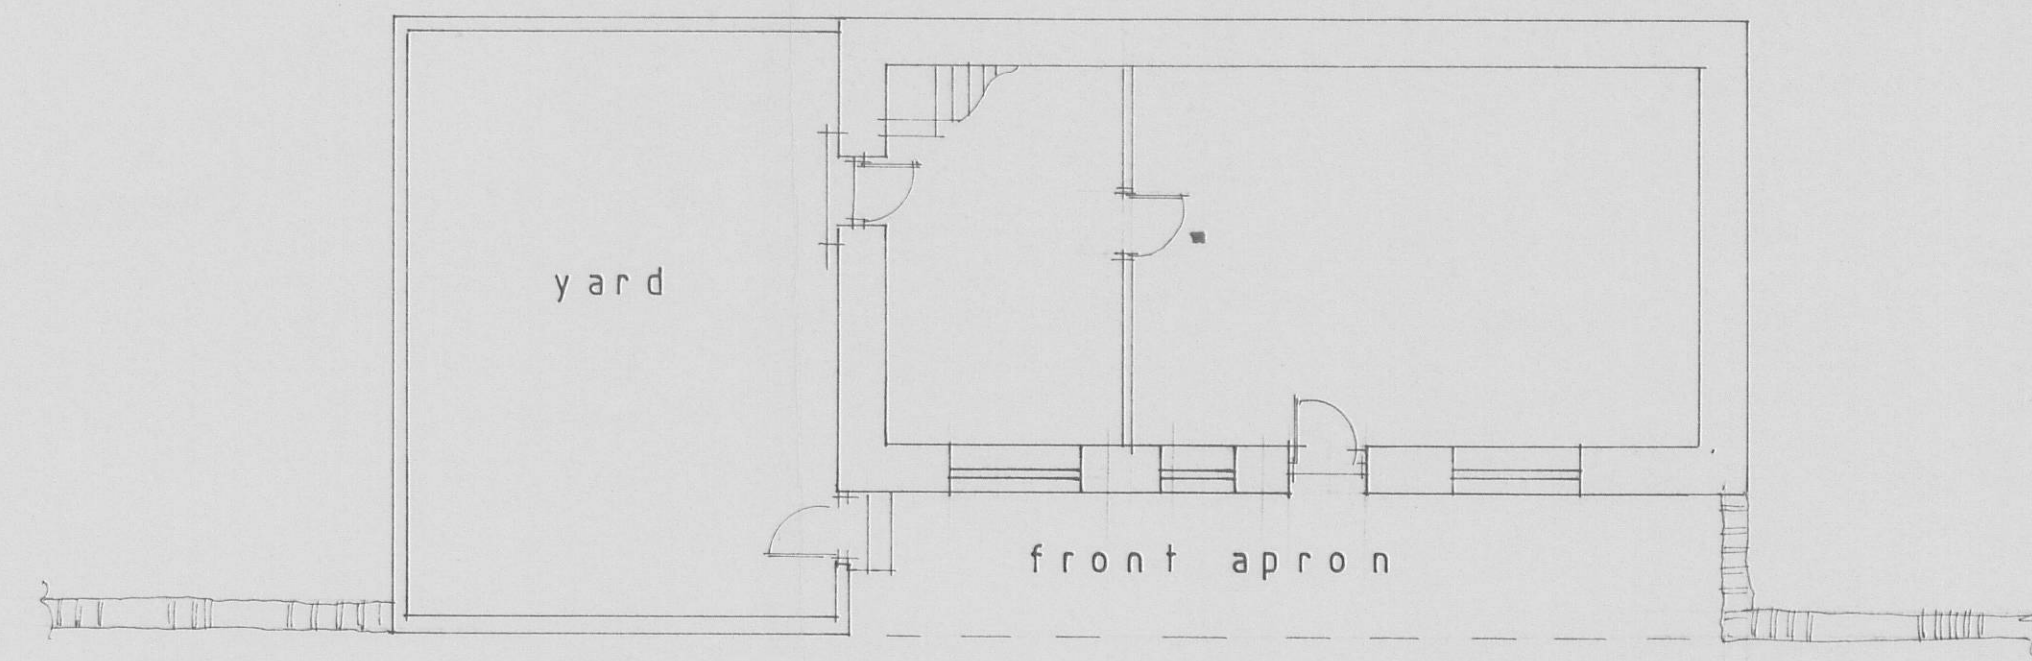


Existing Plan

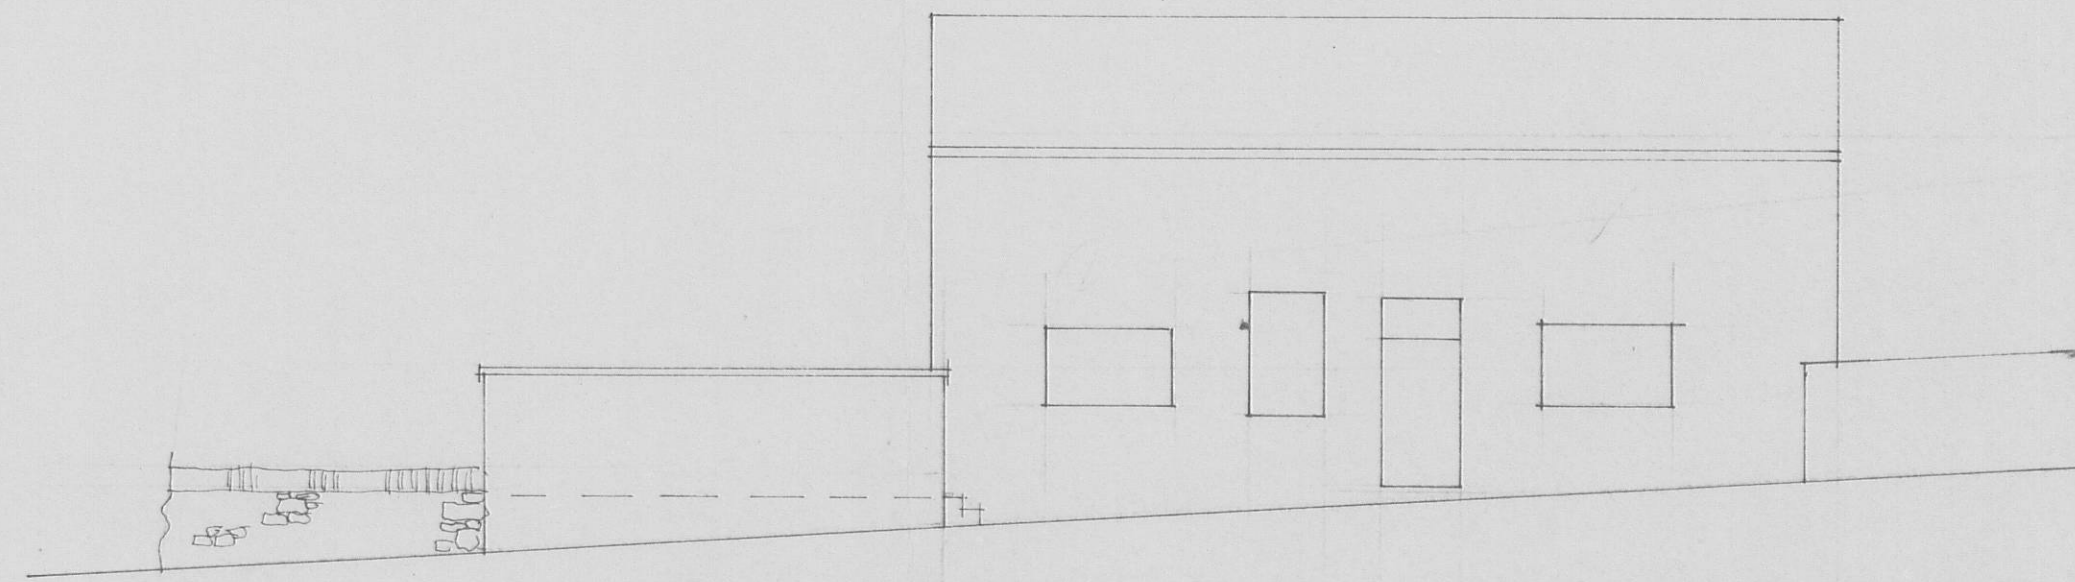


Existing Front Elevation

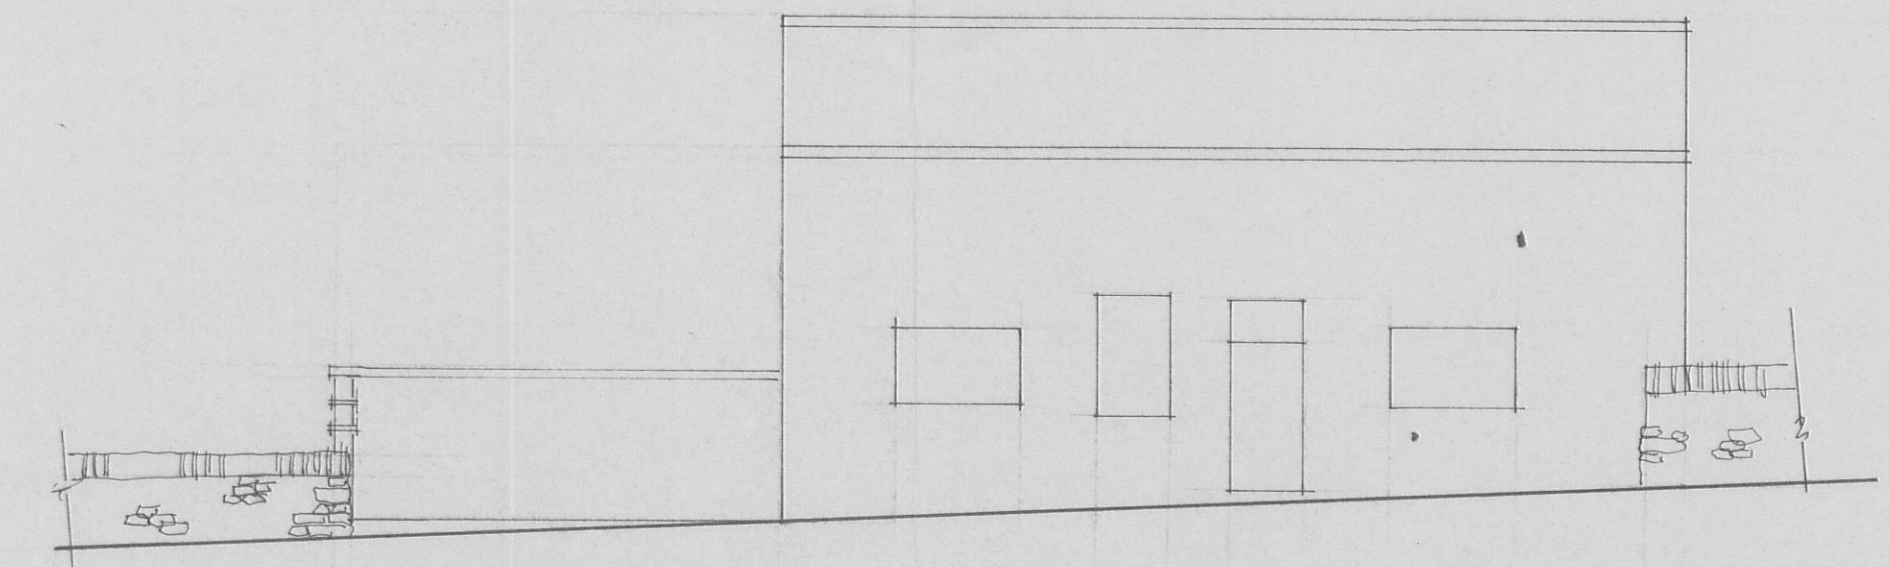

Proposed Front Elevation

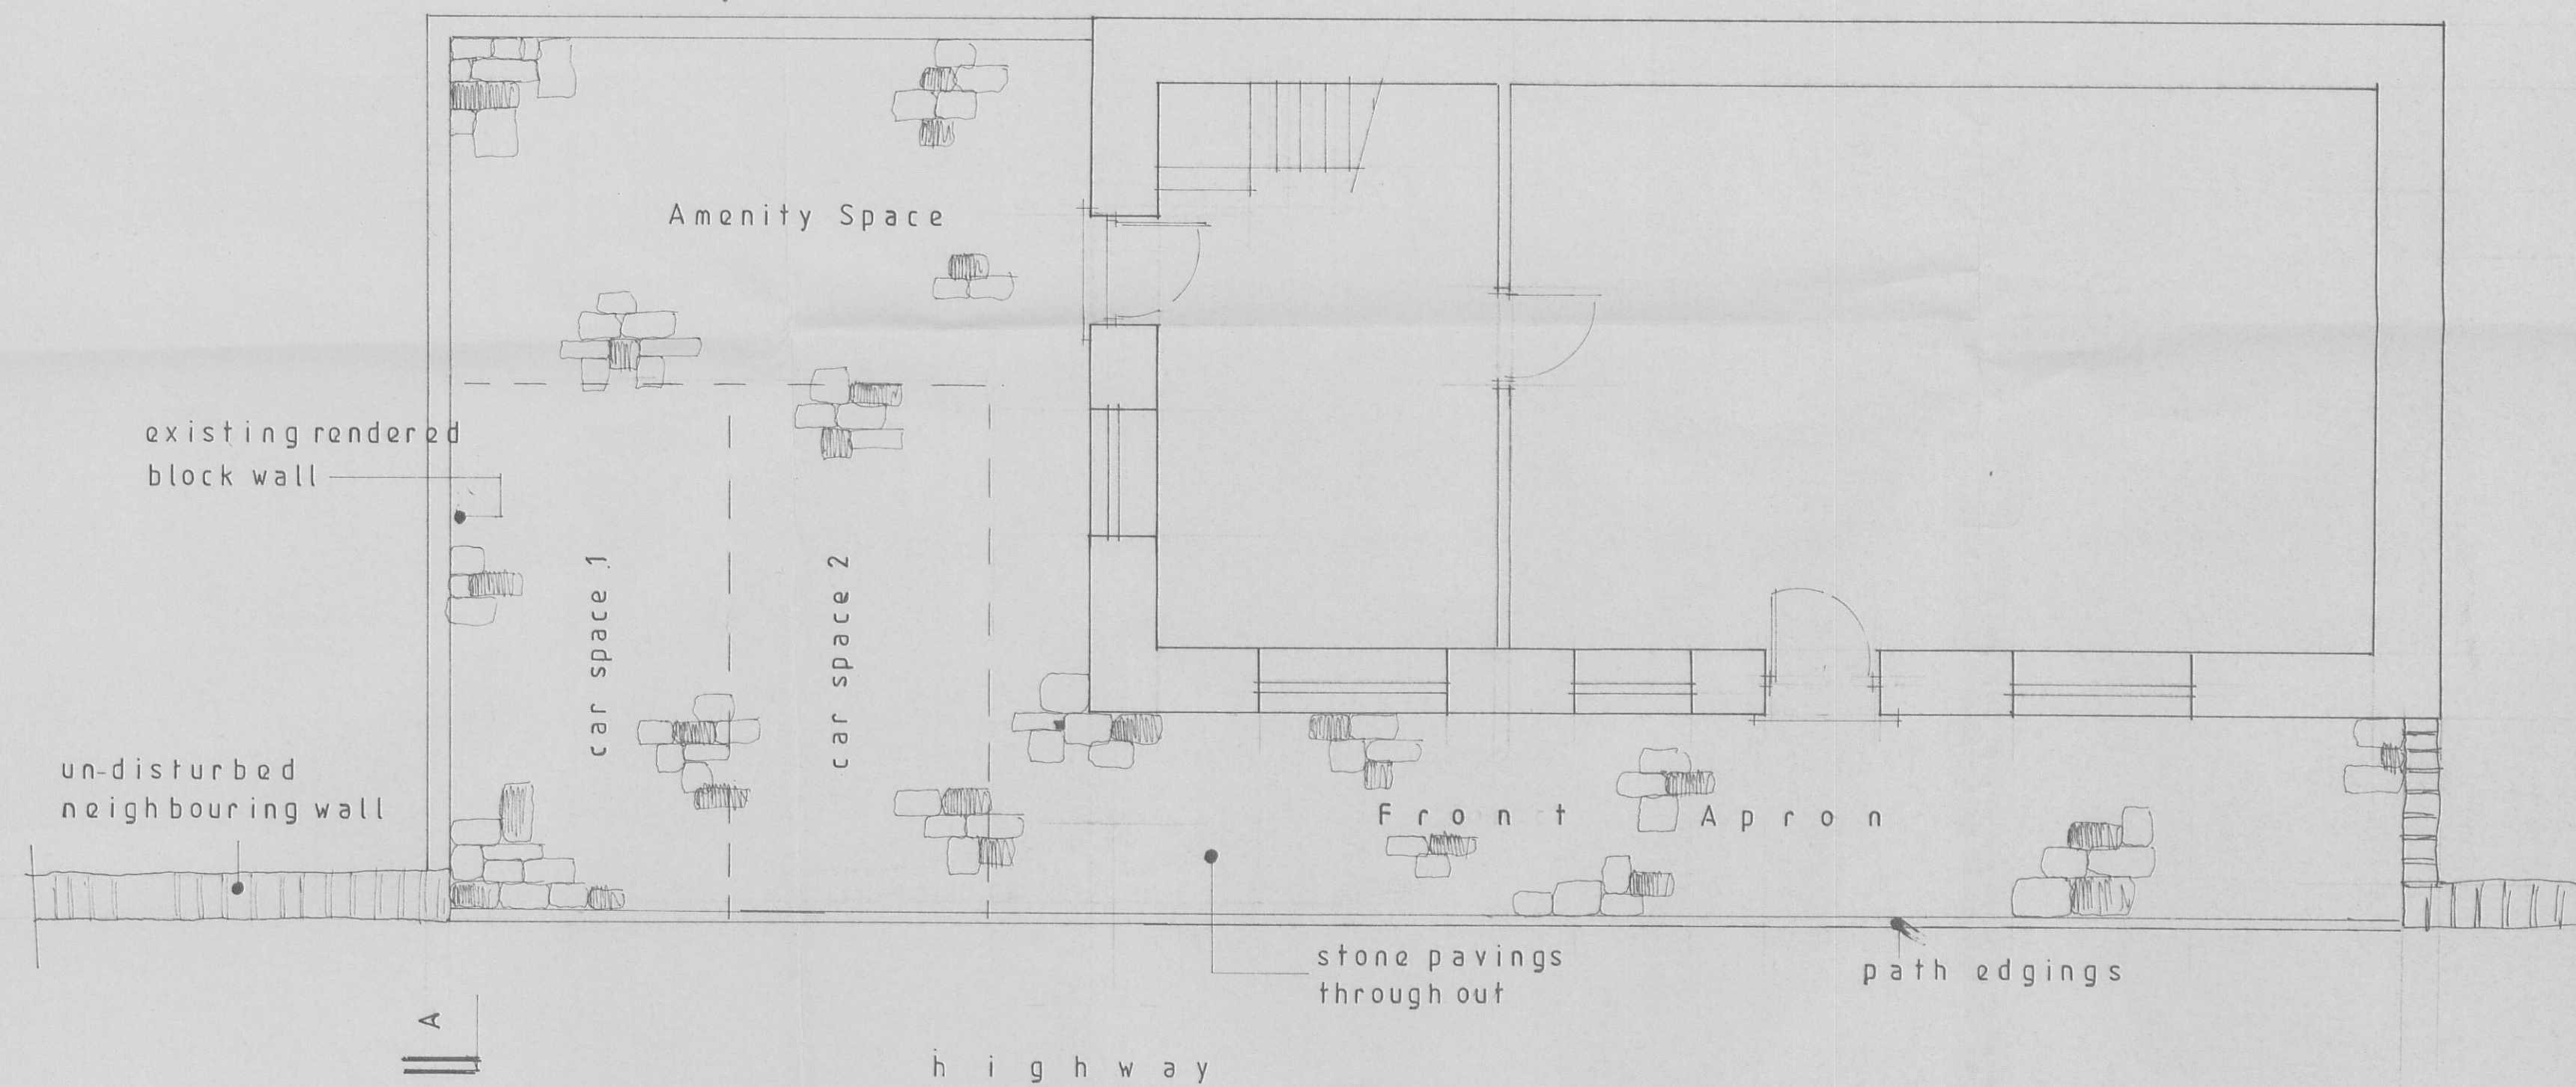

Proposed Plan

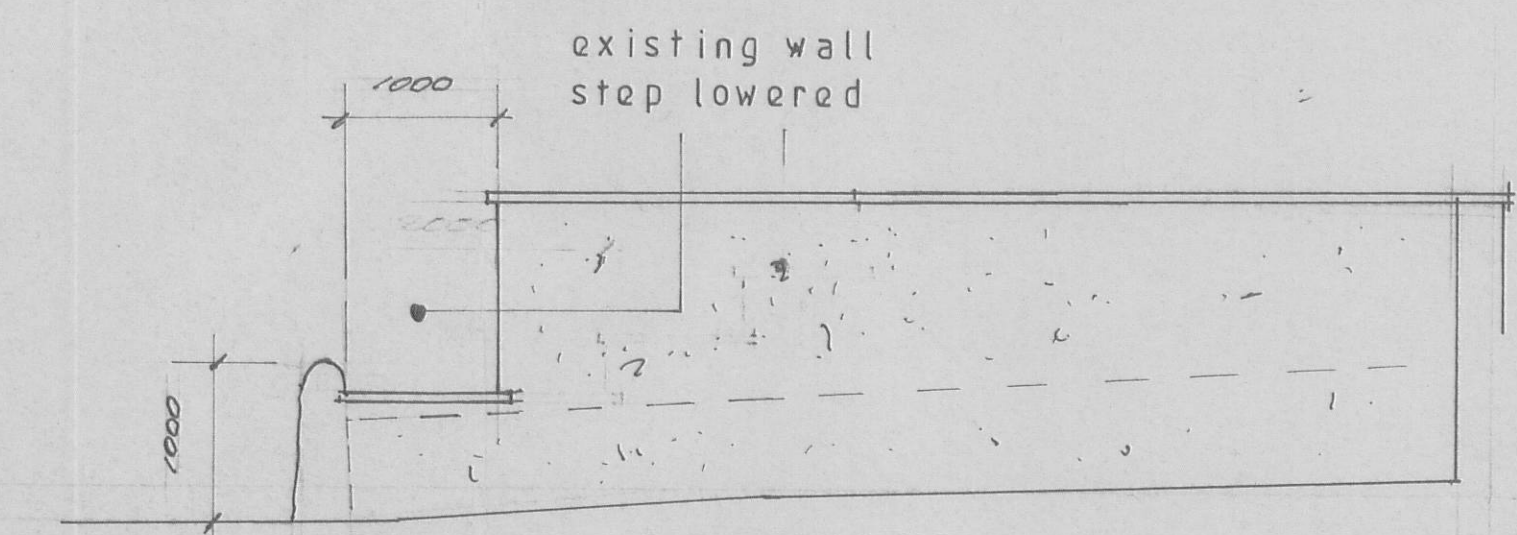

Section A-A

AMENDED PLANS RECEIVED
DATE 16 May 2008

320080373P

AMENDMENTS 12 MAY 2008
AMOUNT OF WALL REMOVED
FROM 2000 TO 1000MM
SECTION 'A-A'

S.J. Bialecki Limited Building Surveyors
Drawing no 5007/a
Scale 1:100 & 1:50
Proposed Vehicle Access At Broadfold Farm Main Street Grindleton