



320080436P


AMENDED PLANS RECEIVED
DATE 17/6/08

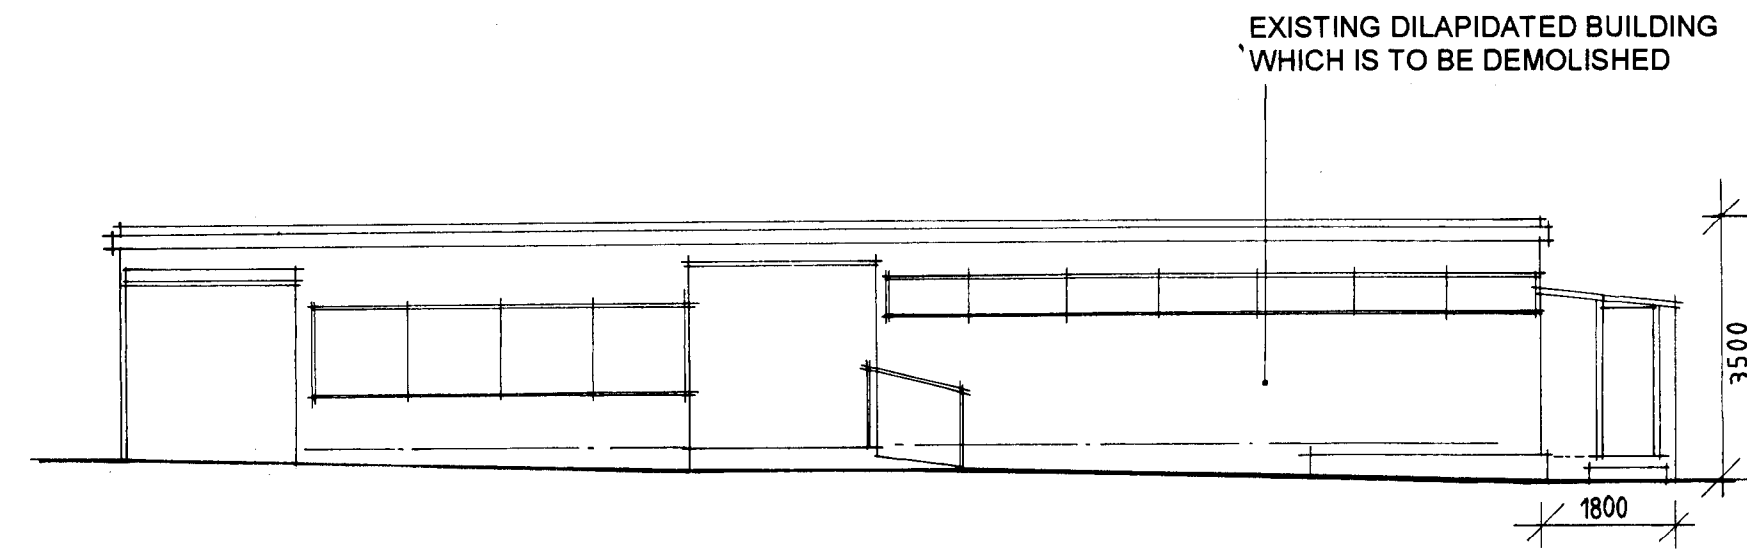


NORTH EAST ELEVATION

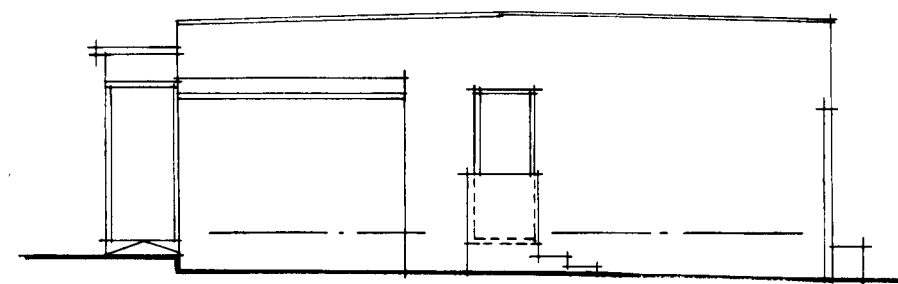


NORTH WEST ELEVATION

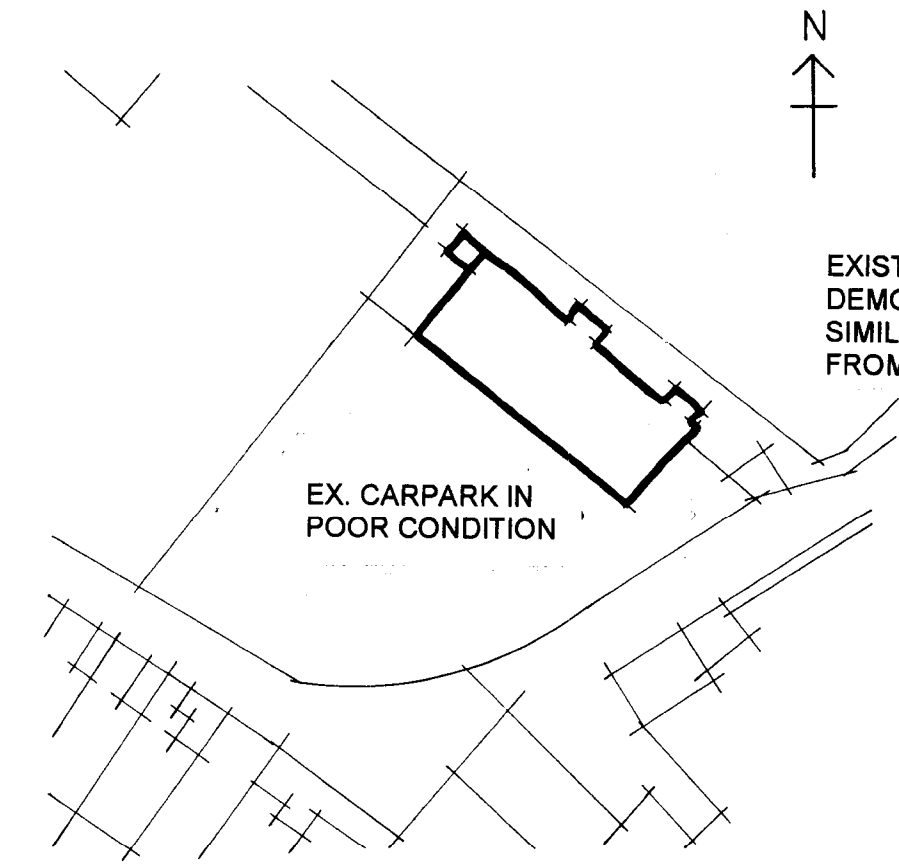

PART SITE PLAN

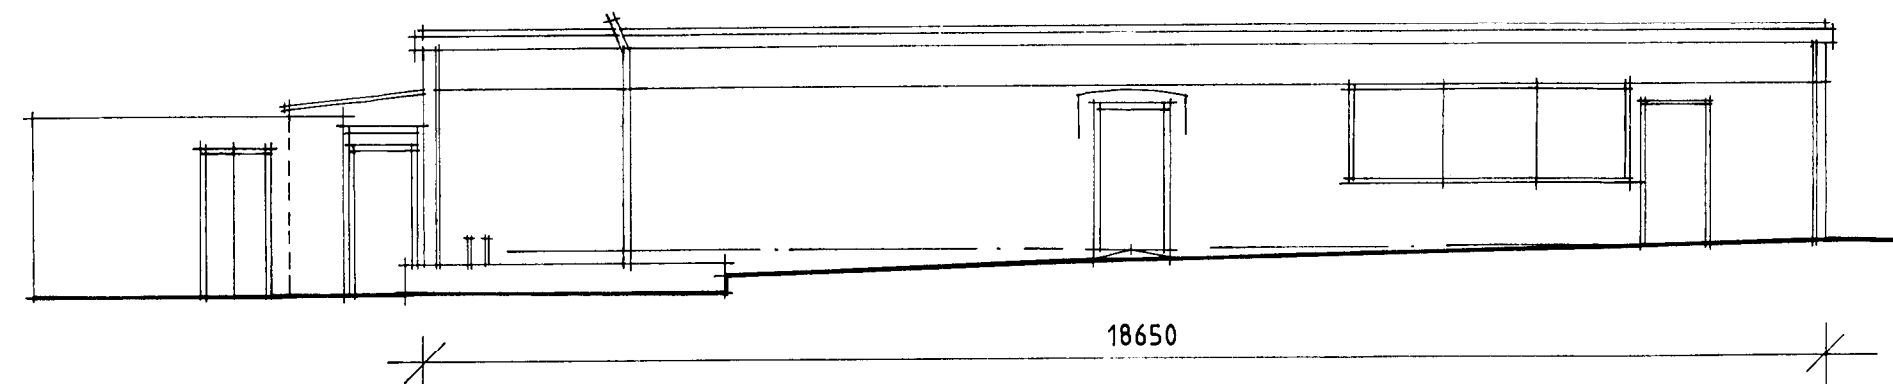


SOUTH WEST ELEVATION

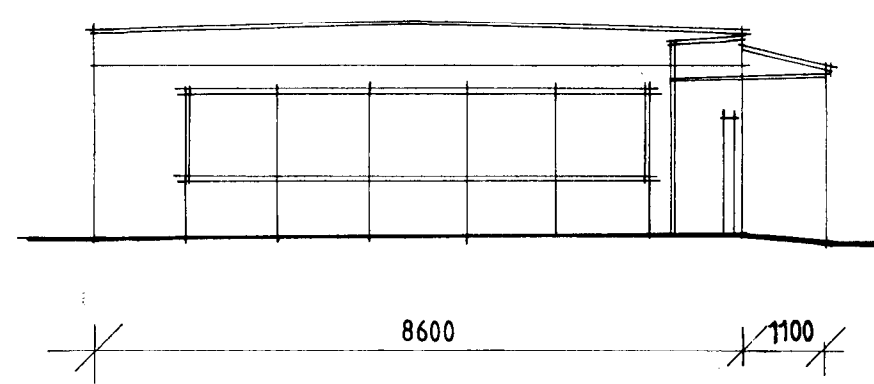


SOUTH EAST ELEVATION


EXISTING

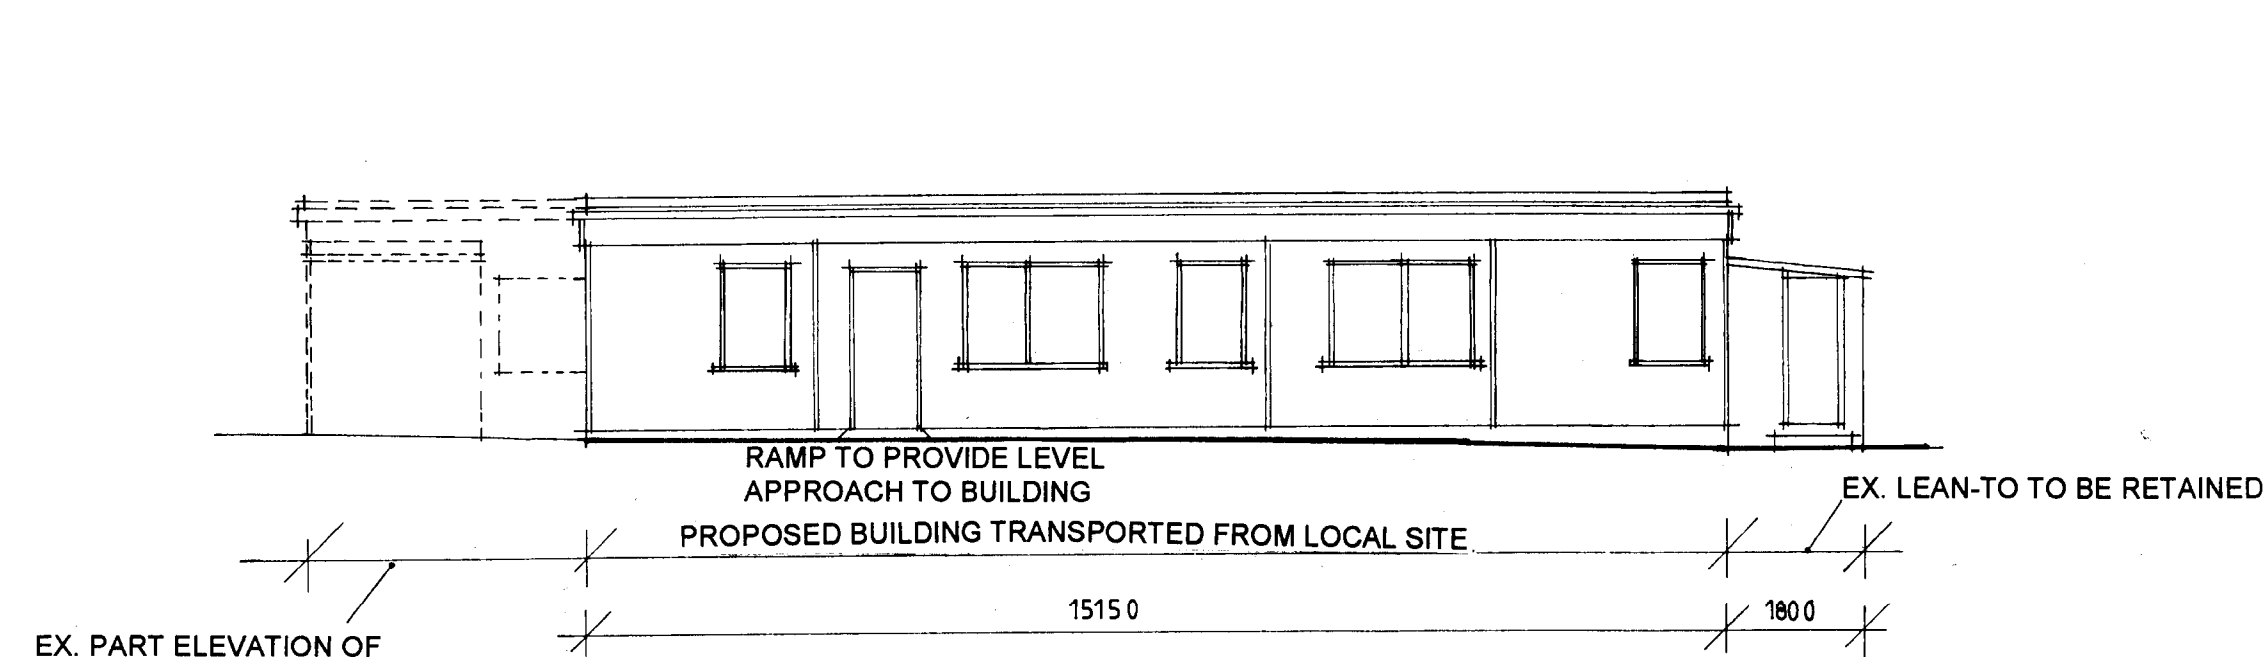


NORTH EAST ELEVATION

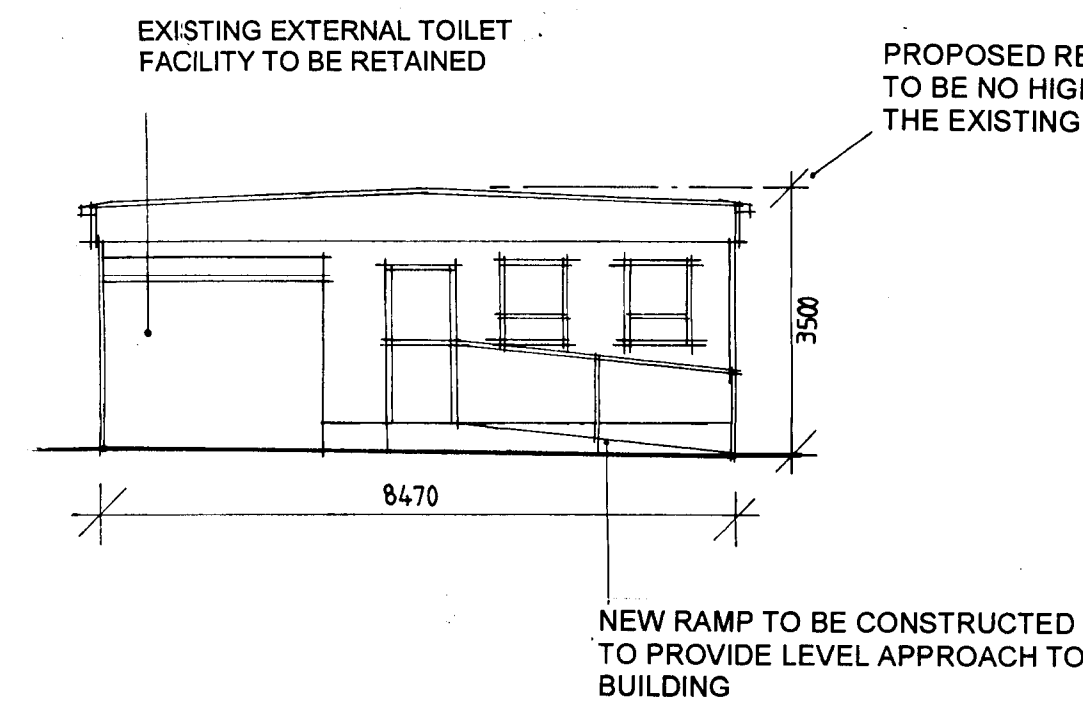


NORTH WEST ELEVATION

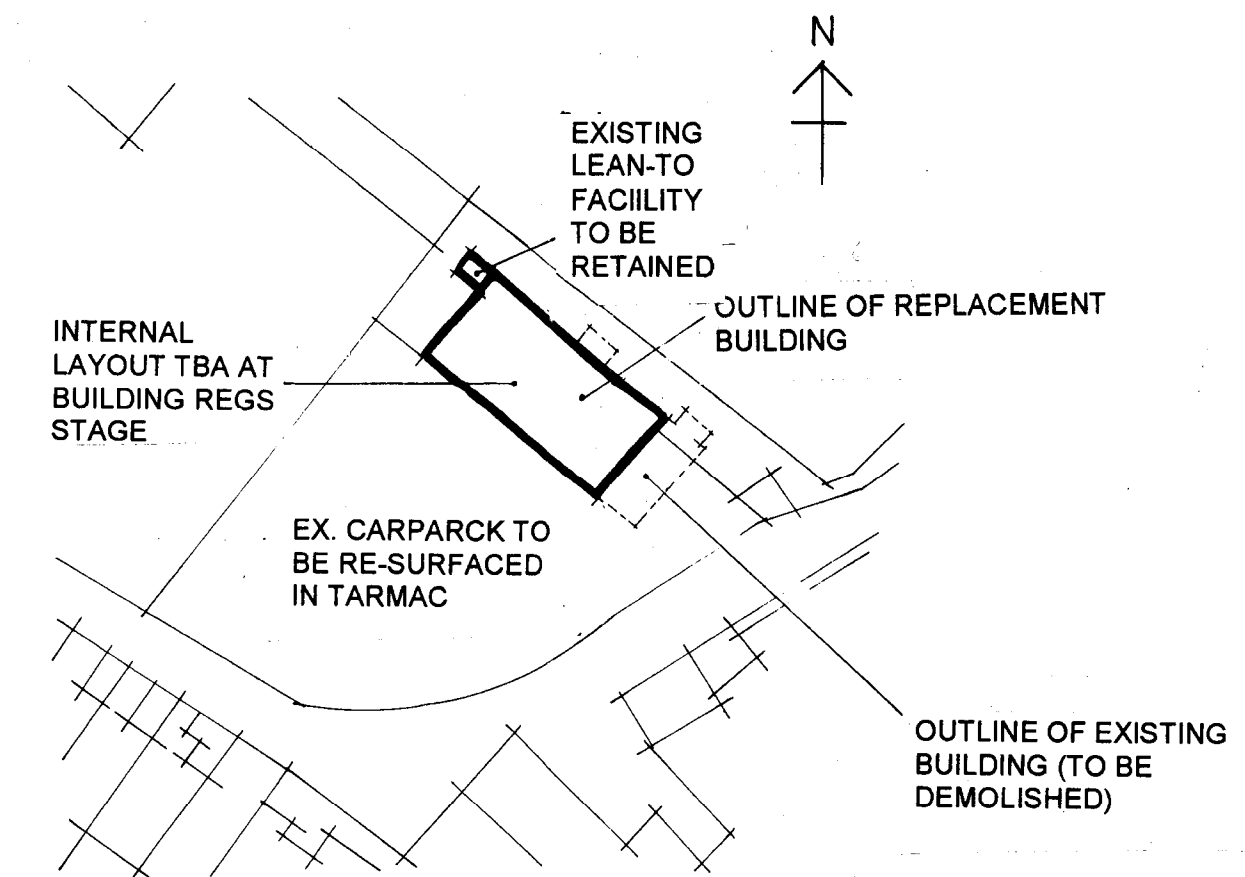

PART SITE PLAN

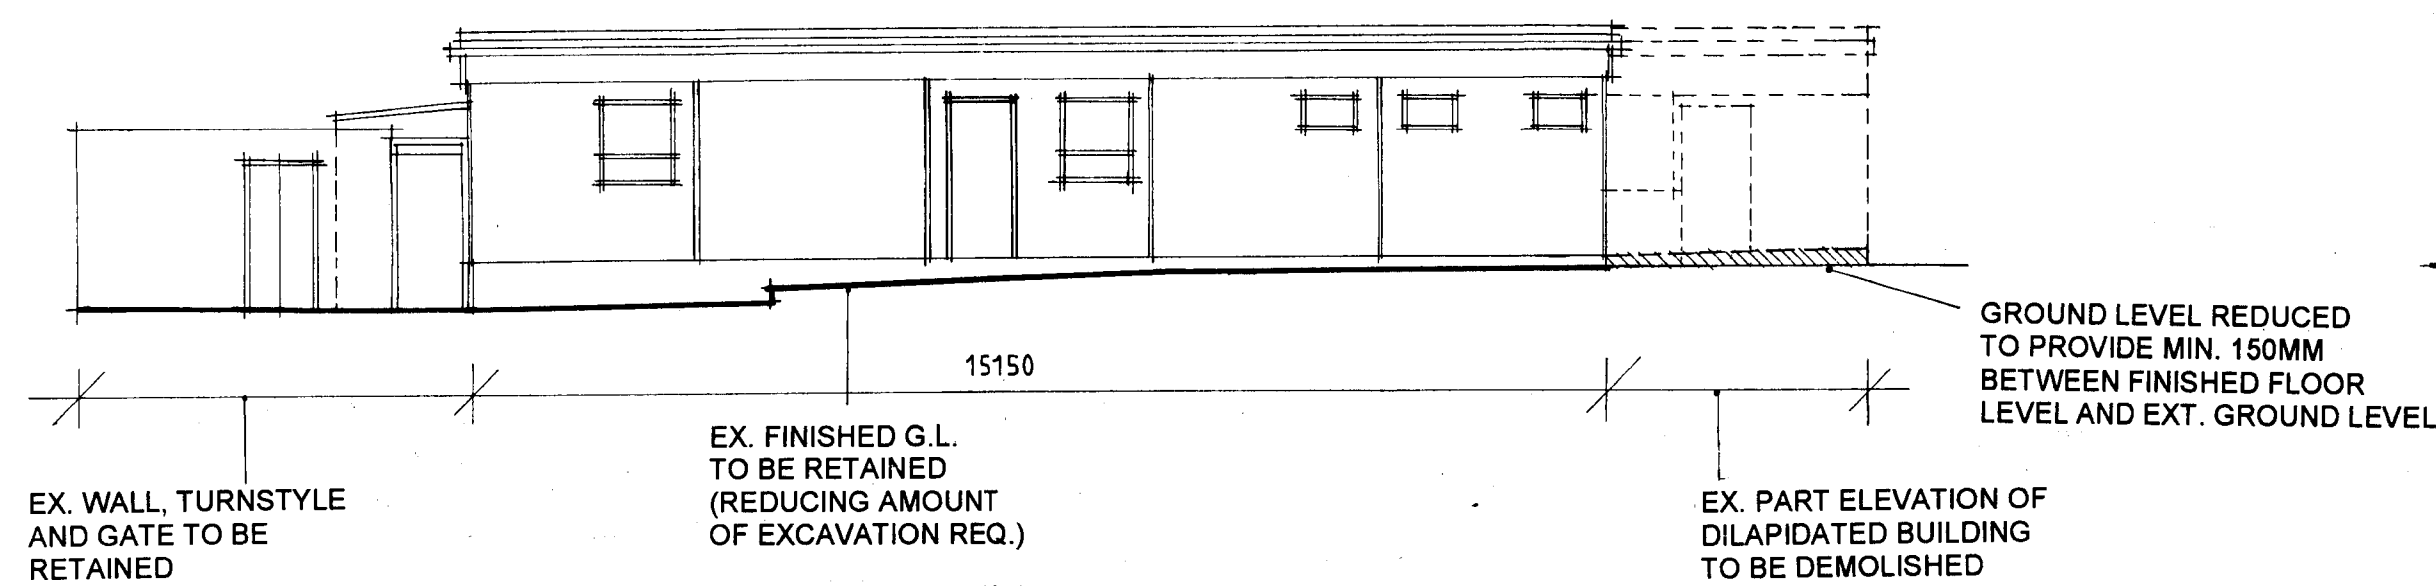

SOUTH WEST ELEVATION

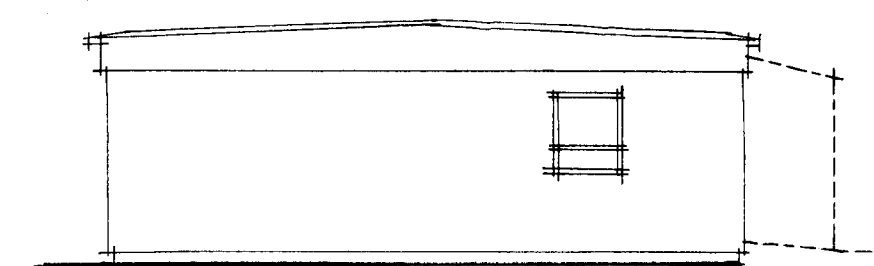

SOUTH EAST ELEVATION

SCHEDULE OF EXTERNAL MATERIALS:-

- PANEL CLAD WALLS, GREY FINISH
- PREFAB ROOF, BLACK FINISH
- TIMBER BOARDING TO SERVICES VOID BELOW FLOOR LEVEL
- TIMBER BOORS, COLOUR TBA
- UPVC WINDOWS, WHITE FINISH

DRAINAGE PROVISIONS:-

- EXISTING RAINWATER TO BE COLLECTED VIA NEW BLACK UPVC RAINWATER GOODS BEFORE DISCHARGING INTO EXISTING SURFACE WATER DRAINAGE OUTLETS
- PROPOSED INTERNAL FOUL DRAINAGE TO CONNECT INTO EXISTING FOUL WATER DRAINAGE OUTLETS

REV A - WINDOW AND DOOR OPENINGS AMENDED SLIGHTLY TO ACHIEVE SUITABLE INT. LAYOUT - 13/06/08 - PC.

Client
CLITHEROE FOOTBALL CLUB

Job Title
PROPOSED REPLACEMENT BUILDING AT THE SHAWBRIDGE GROUND CLITHEROE.

Drawing Title
EXISTING AND PROPOSED PLANS AND ELEVATIONS

Scale
1:100/1:500

Date
MAY 2008

Drawn
PC

SUNDERLAND PEACOCK ARCHITECTS LTD.
HAZELMERE, PINLUCK ROAD, CLITHEROE
LANCASHIRE, BB7 2AG
TELEPHONE: 0120423178 FAX: 01204 427328
EMAIL: info@sunderlandpeacock.com
www.sunderlandpeacock.com

3824 - 01A

PROPOSALS