




EXISTING PLANS & ELEVATIONS

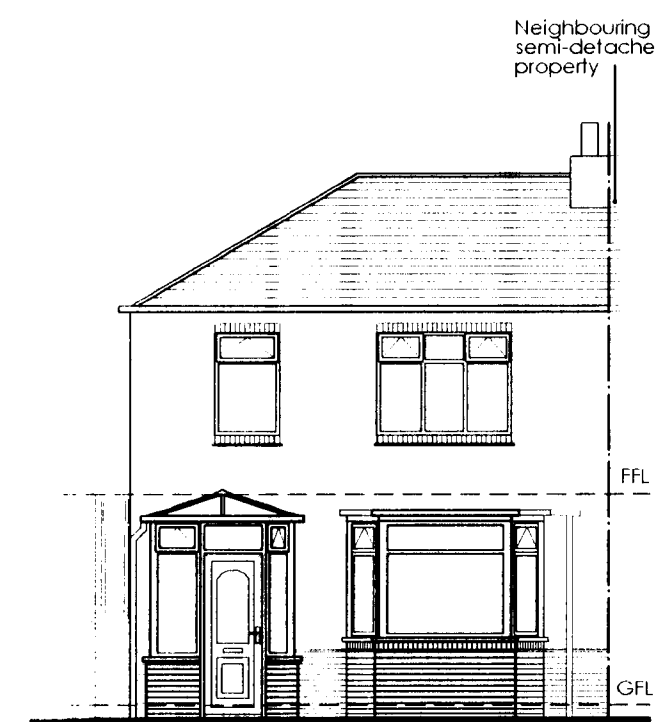


EXISTING FRONT ELEVATION

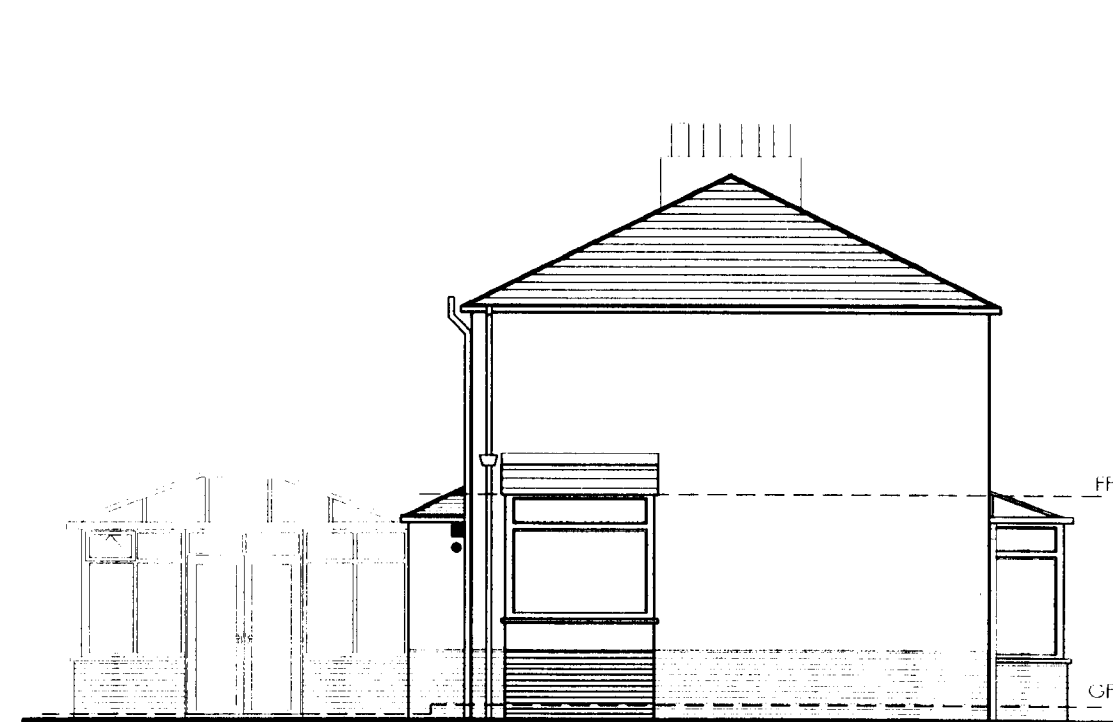


EXISTING SIDE ELEVATION

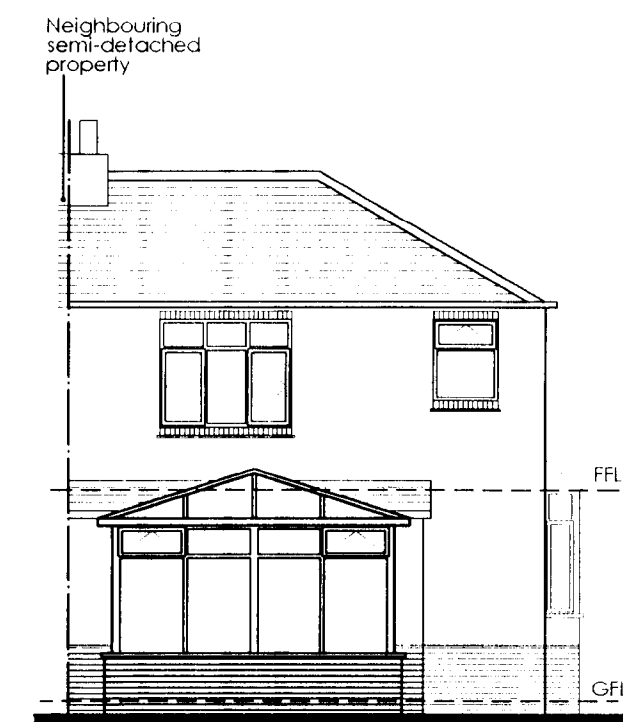

EXISTING REAR ELEVATION

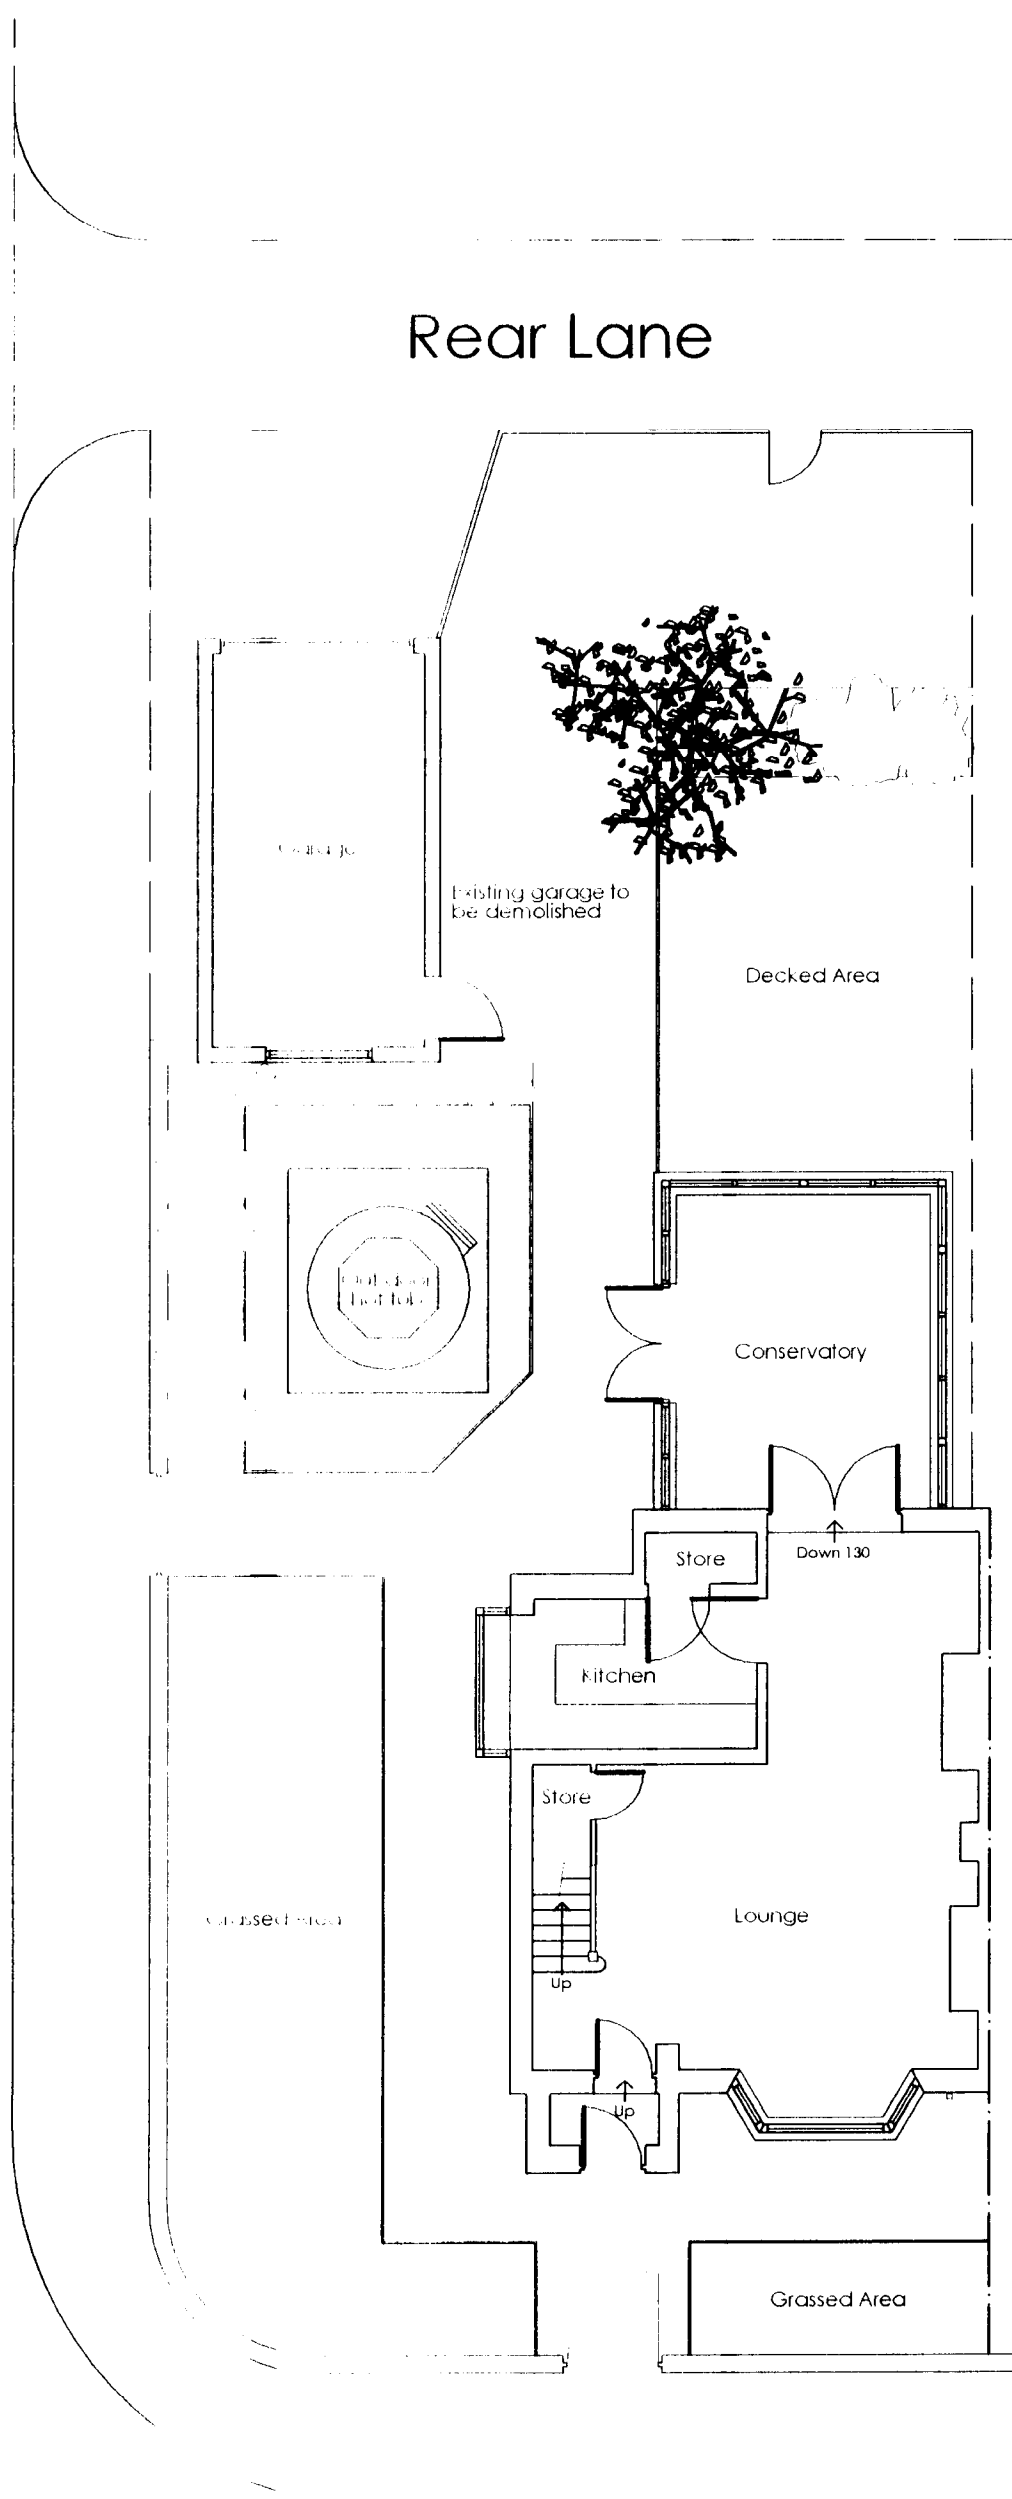


EXISTING GROUND FLOOR PLAN

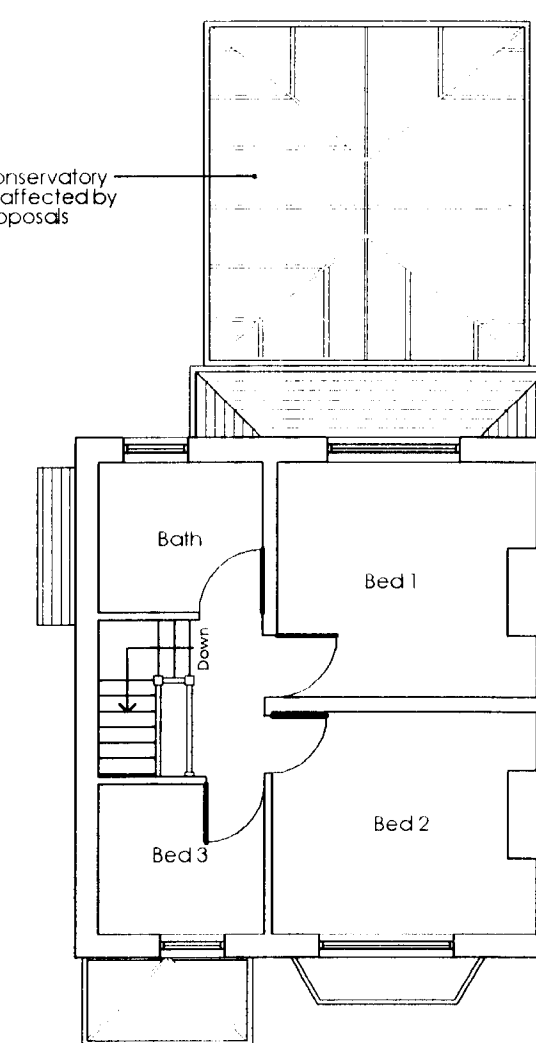


EXISTING FIRST FLOOR PLAN


PROPOSED PLANS & ELEVATIONS

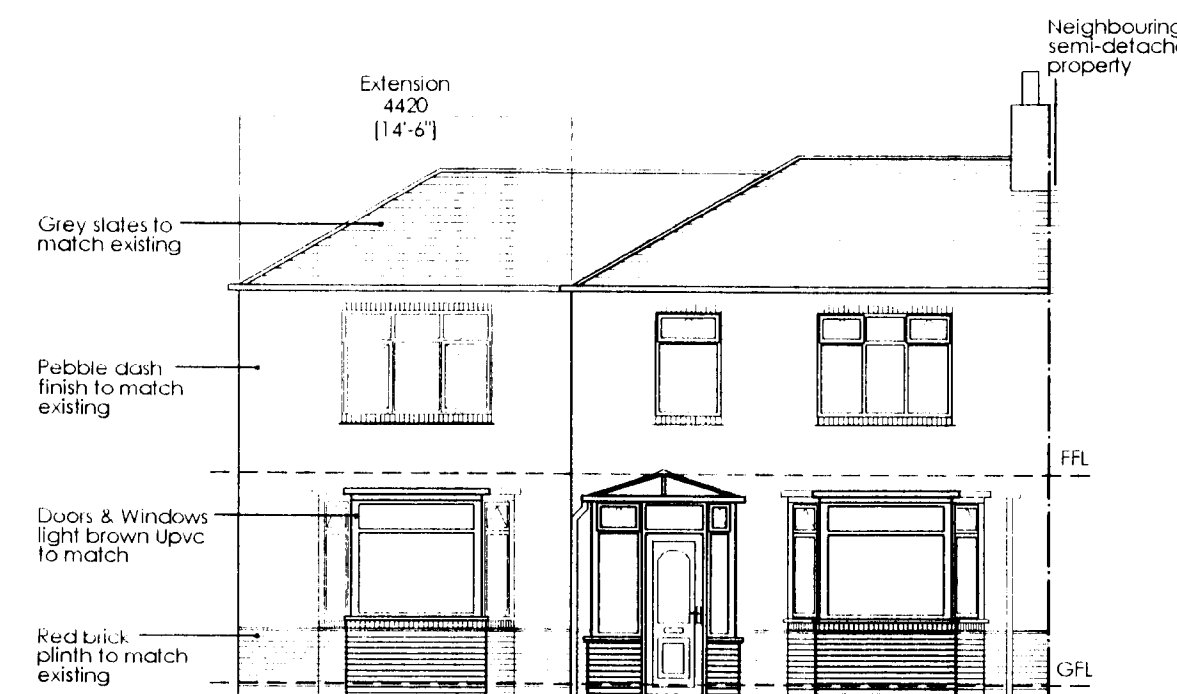

PROPOSED FRONT ELEVATION

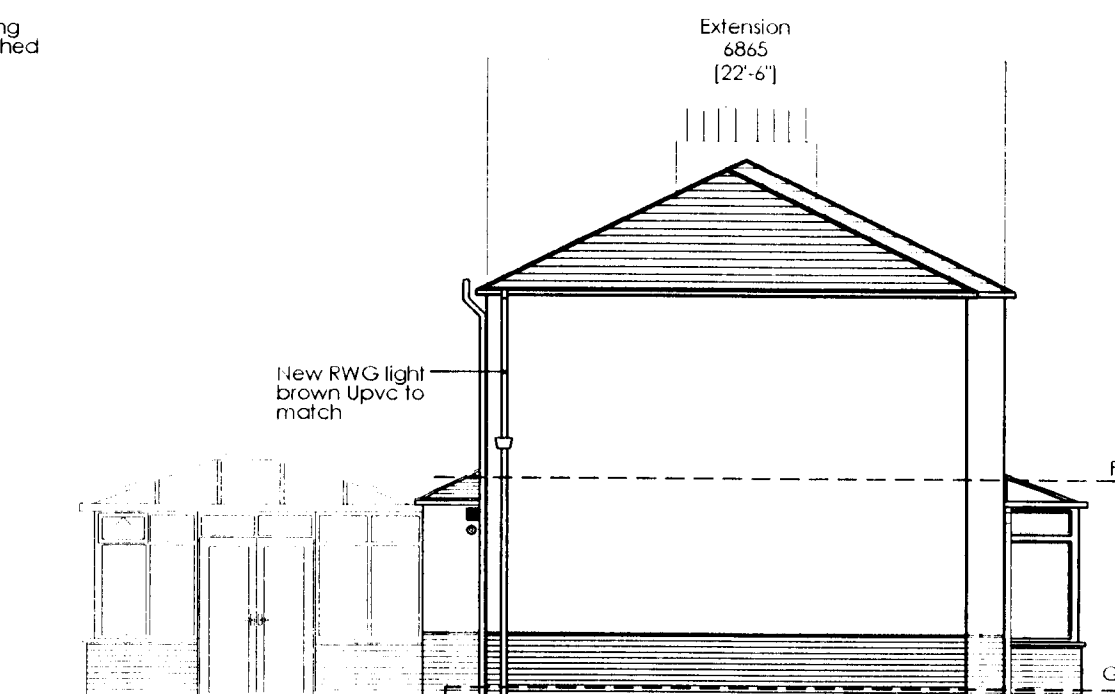


PROPOSED SIDE ELEVATION

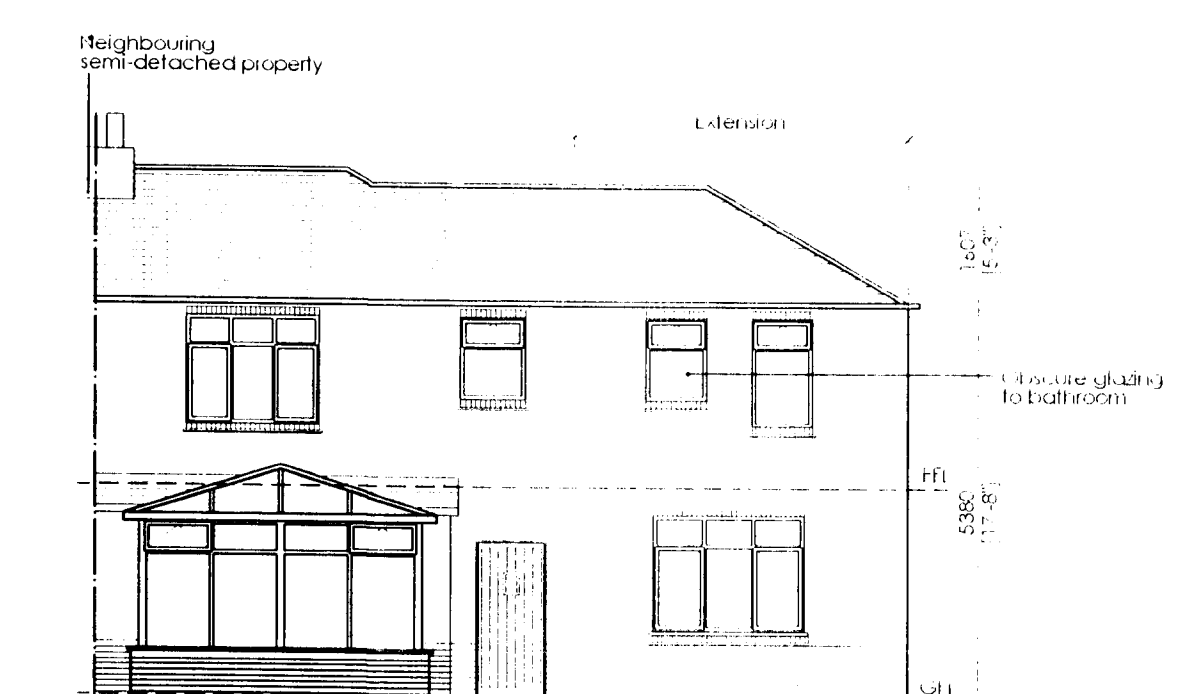

PROPOSED REAR ELEVATION

PROPOSED GARAGE ELEVATIONS

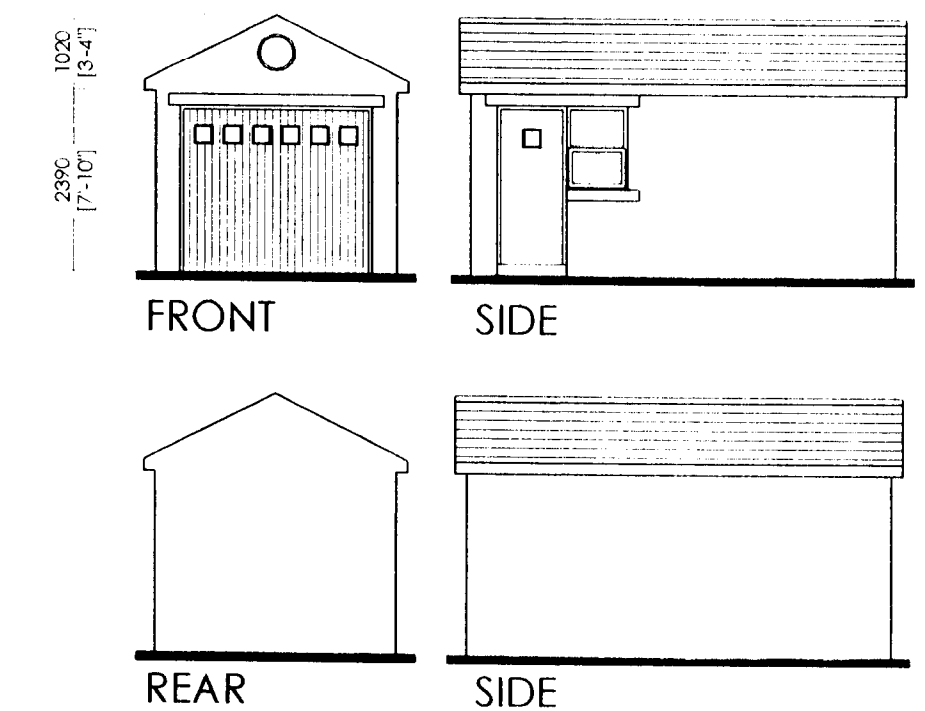

PROPOSED MATERIALS:

Roof: Grey slates to match existing.


Walls: Red brick plinth with pebble dash above to match existing.

Doors & Windows: Light brown (oak) Upvc to match existing.

Rain Water Goods: Light brown Upvc

Fascias: Timber to match

Total floor area of extension: 48.2m²/518²ft.

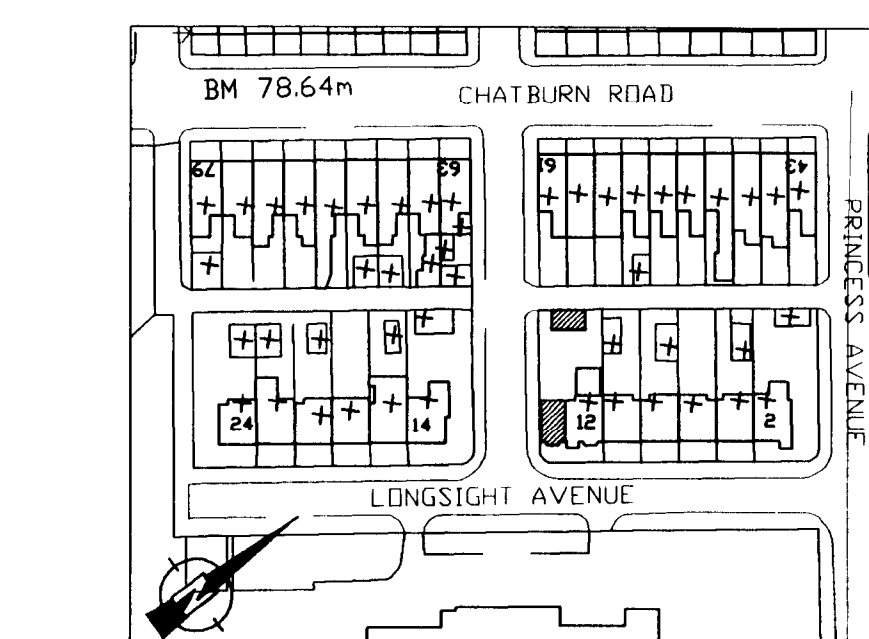


LOCATION PLAN
1:1250


Key
Extension or
New Build

32 00805 11 P

AMENDED PLANS RECEIVED
DATE 16/07/08

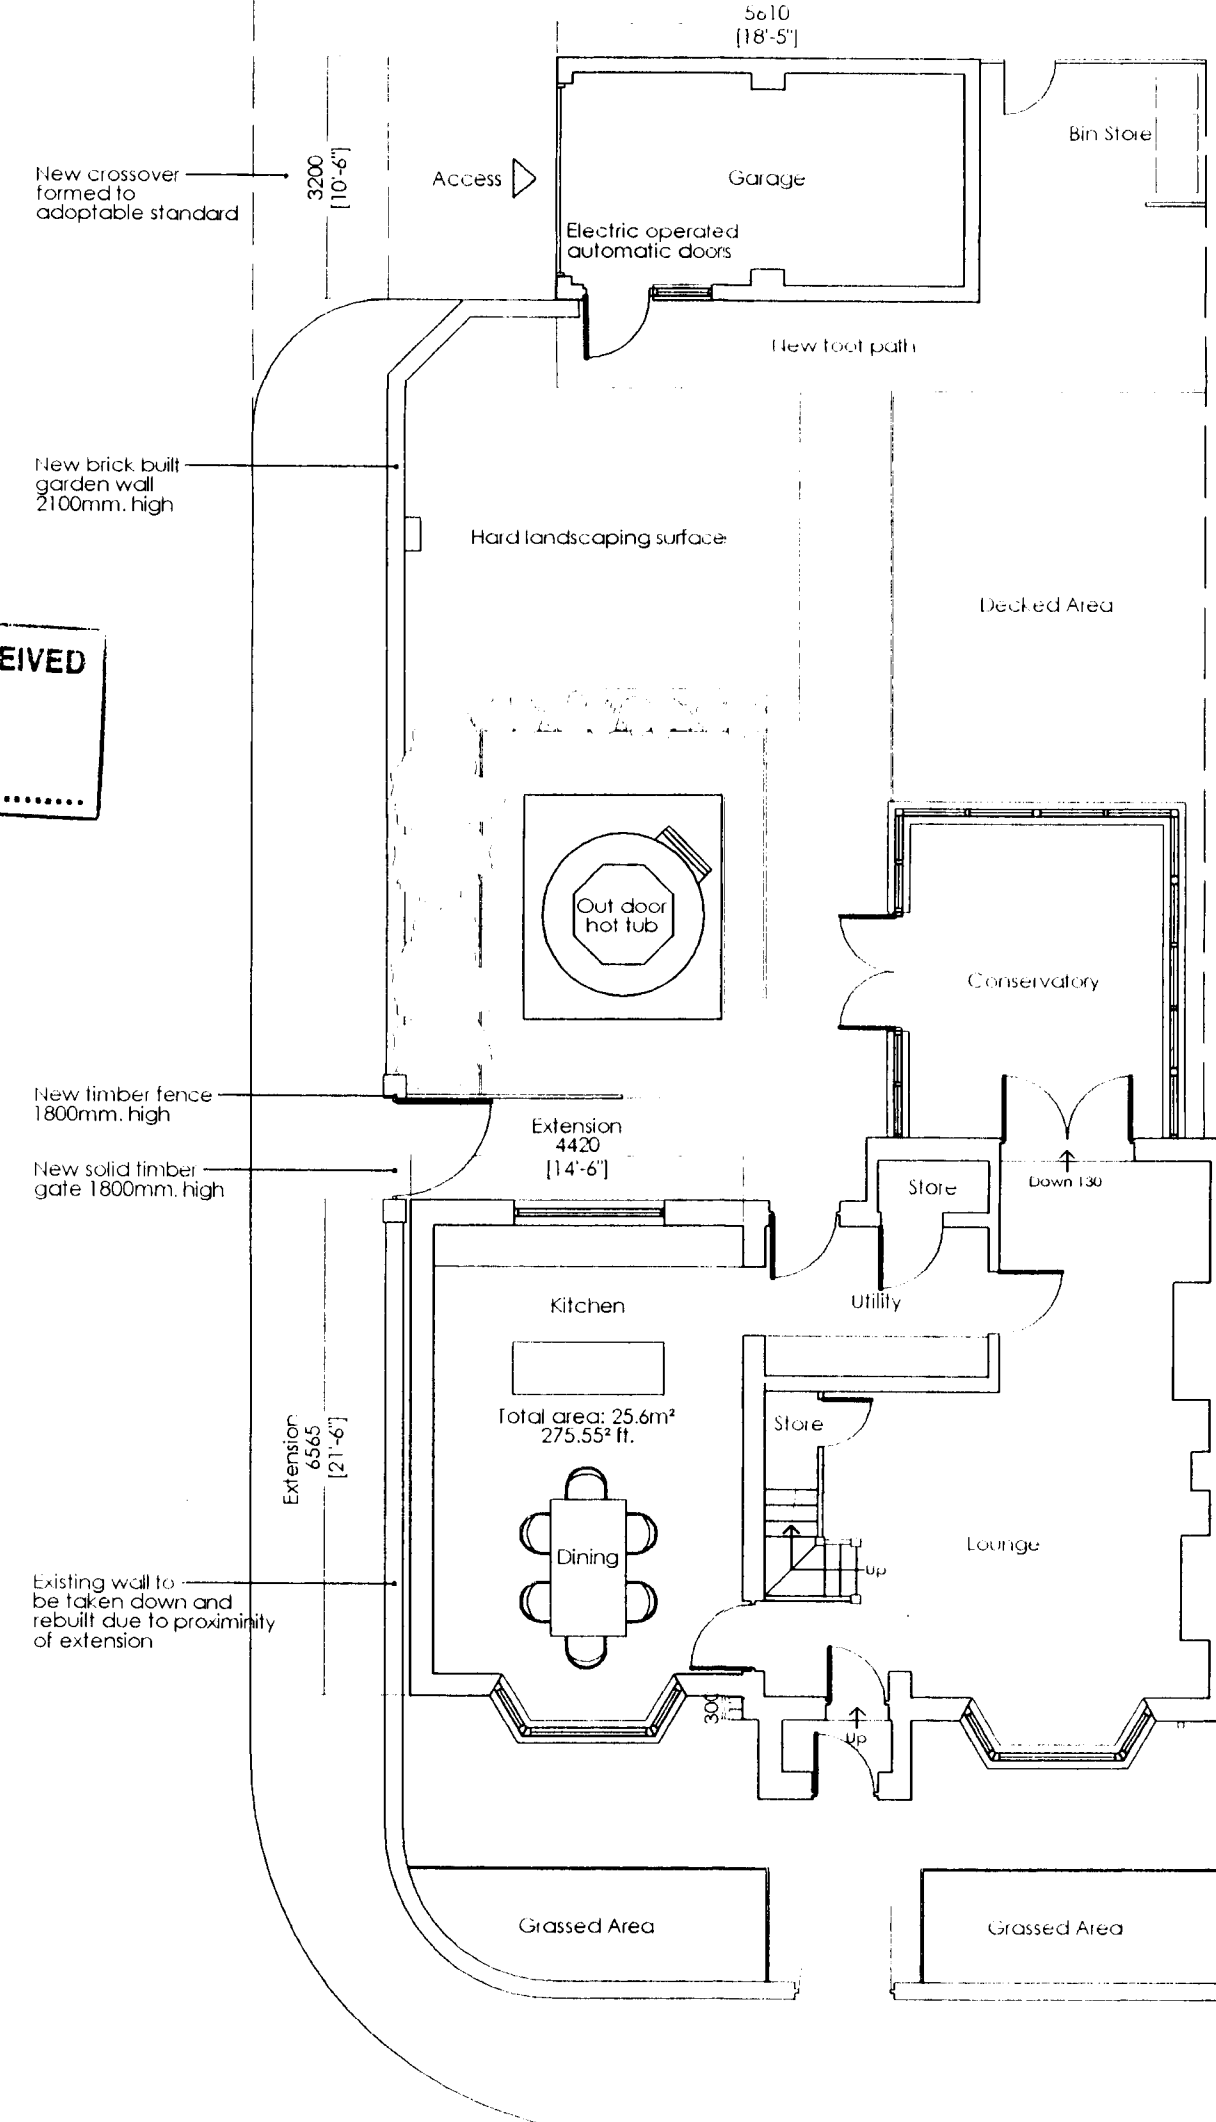

PROPOSED GROUND FLOOR PLAN

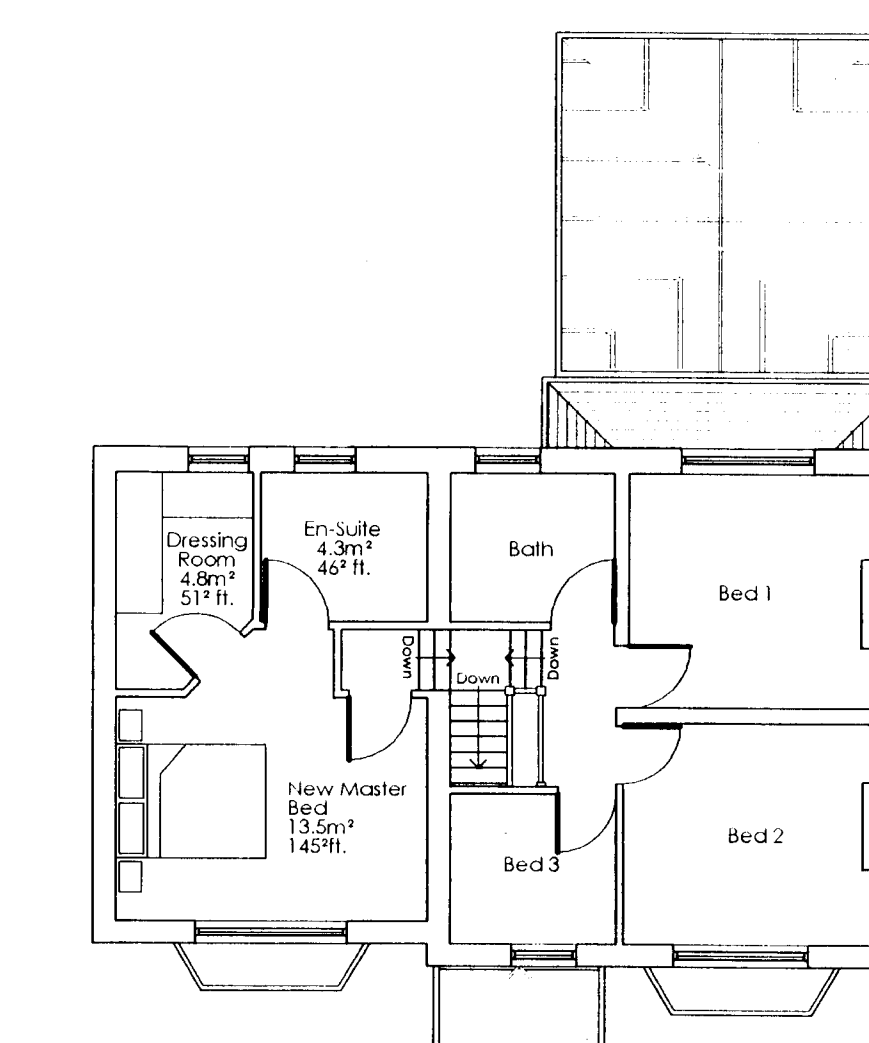

PROPOSED FIRST FLOOR PLAN

PLANNING ISSUE

DRAWING EXISTING PLANS, ELEVATIONS & PROPOSED SCHEME		
PROJECT PROPOSED EXTENSION AT, 12 LONGSIGHT AVENUE, CLITHEROE FOR MR. SIMON FARNWORTH.		
SCALE VAR @A1	DWG No 2008/1296/02	REVISION A
DATE 06/08	DRAWN BY Y.Y.L	CHECKED BY

32 00805 11 P



Richard Stirrup Associates

R.I.B.A.

Chartered Architects, Surveyors & Planning Supervisors

466 Preston New Road
Blackburn
Lancashire
BB2 6AH
Tel: +44 (0) 1254 57051 Fax: +44 (0) 1254 691379
Web: www.rsaarchitects.co.uk