



NOTES:
© This drawing is copyright of Richard Stirrup Associates Ltd R.I.B.A. and may not be reproduced - All dimensions are to be checked on site. DO NOT SCALE.
Work to figure of dimensions only. Please raise queries with the architect.


EXISTING PLANS & ELEVATIONS

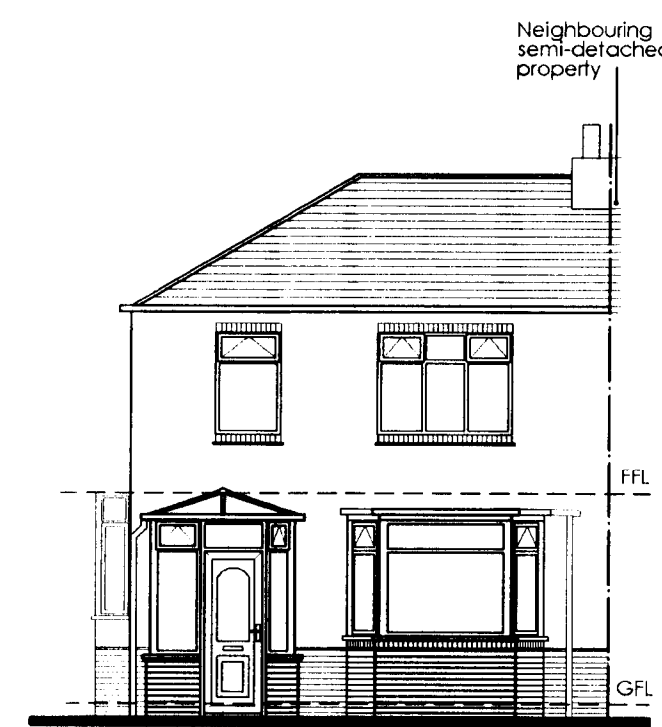


EXISTING FRONT ELEVATION

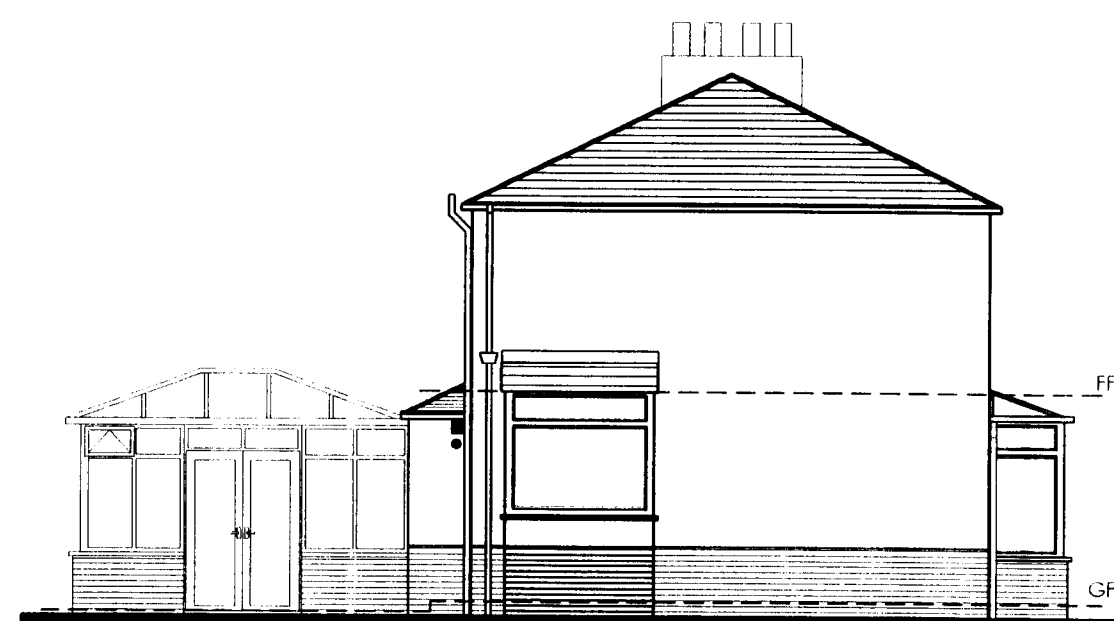


EXISTING SIDE ELEVATION

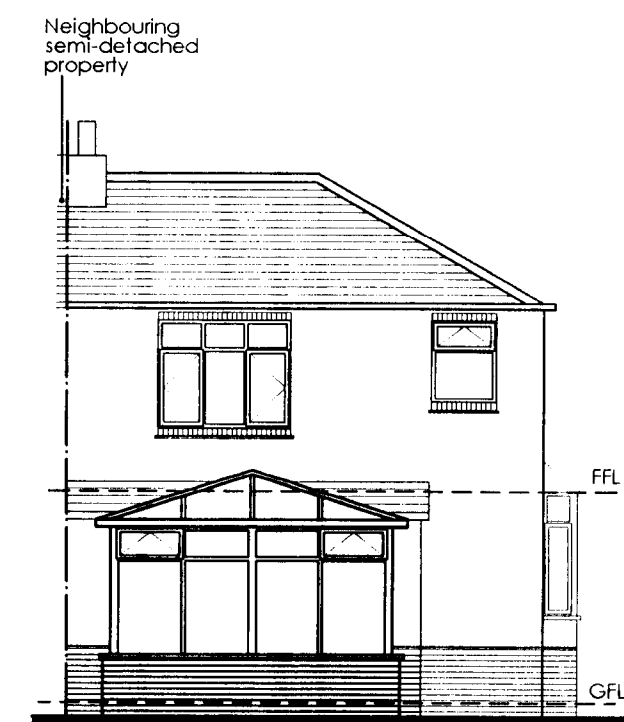

EXISTING REAR ELEVATION

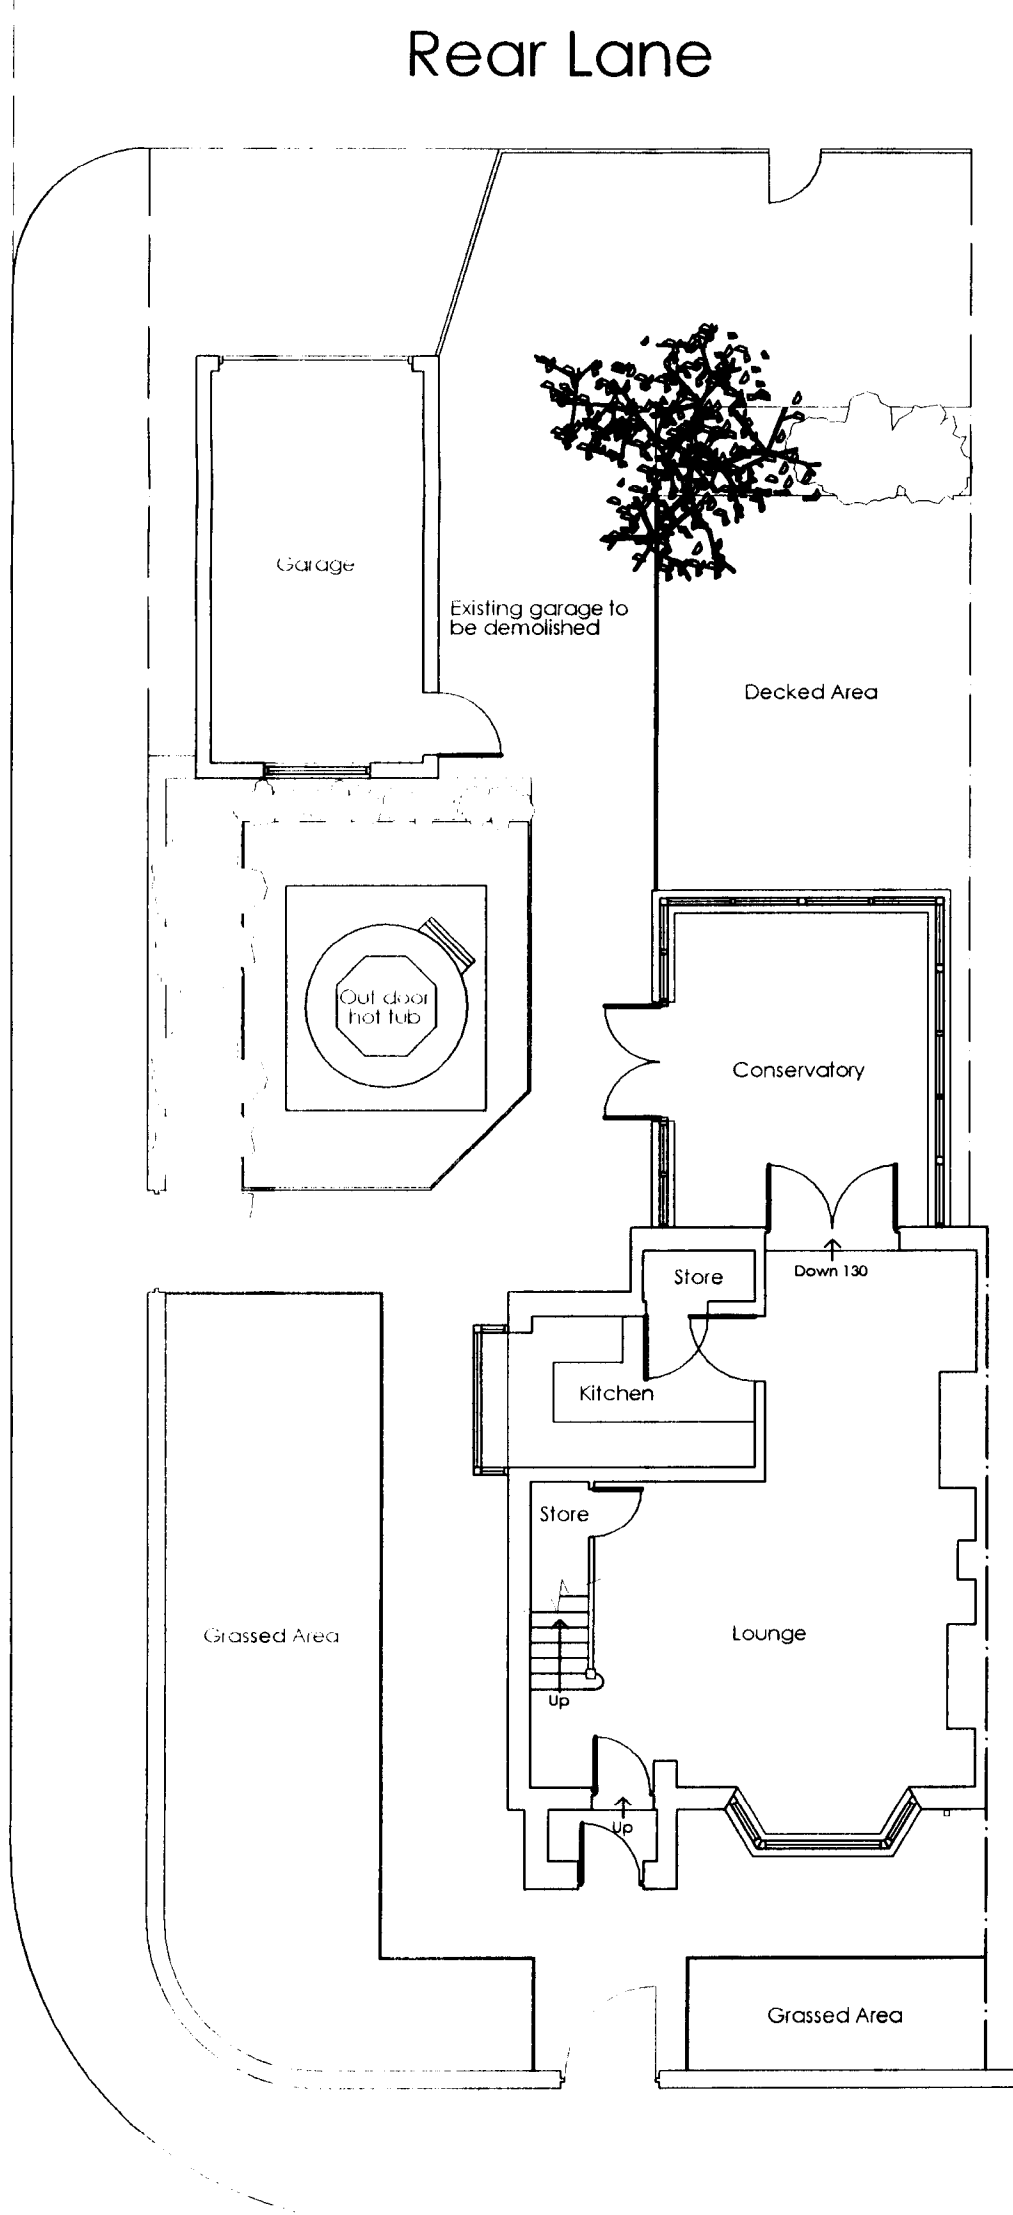


EXISTING GROUND FLOOR PLAN

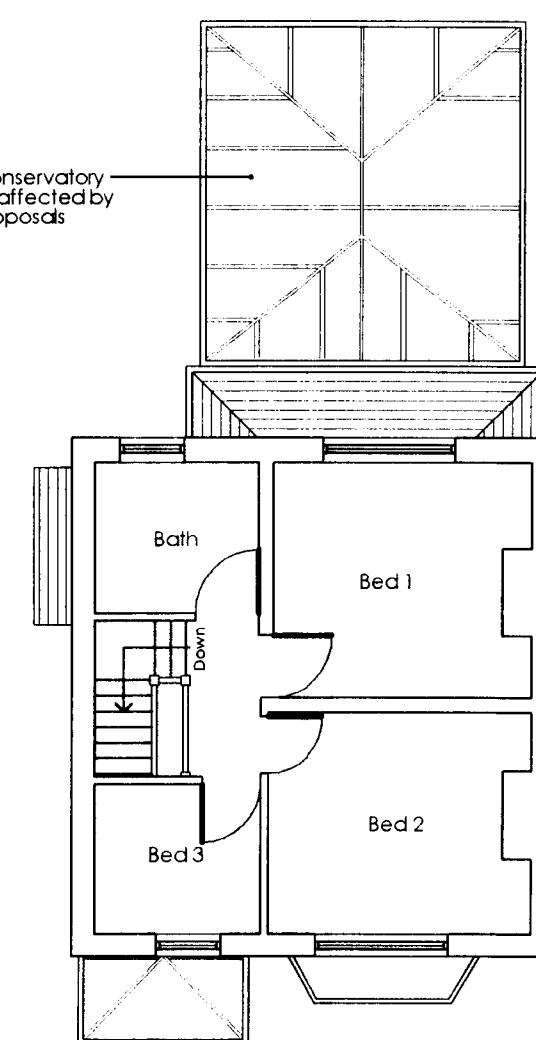


EXISTING FIRST FLOOR PLAN


PROPOSED PLANS & ELEVATIONS

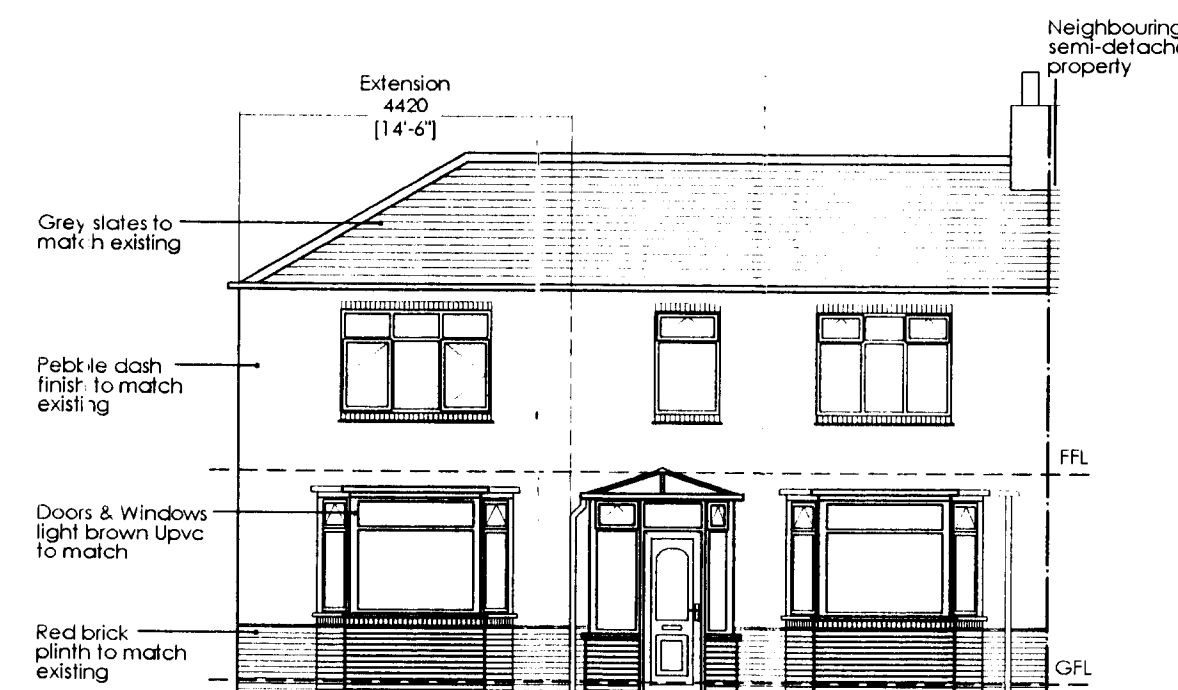

PROPOSED FRONT ELEVATION

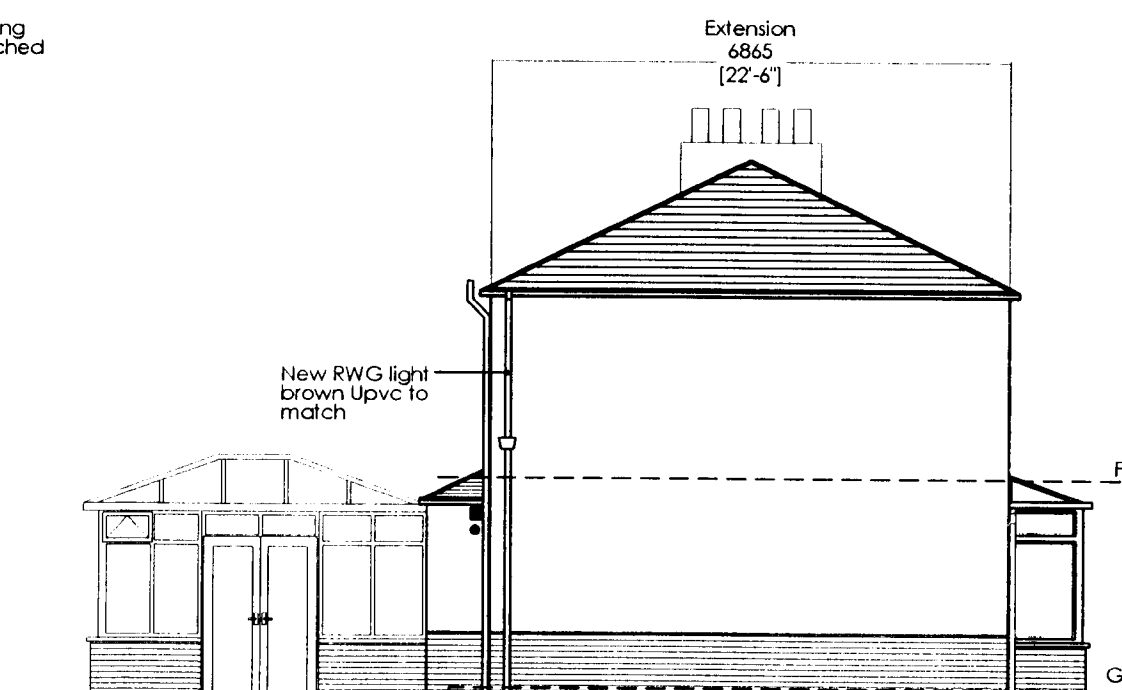


PROPOSED SIDE ELEVATION

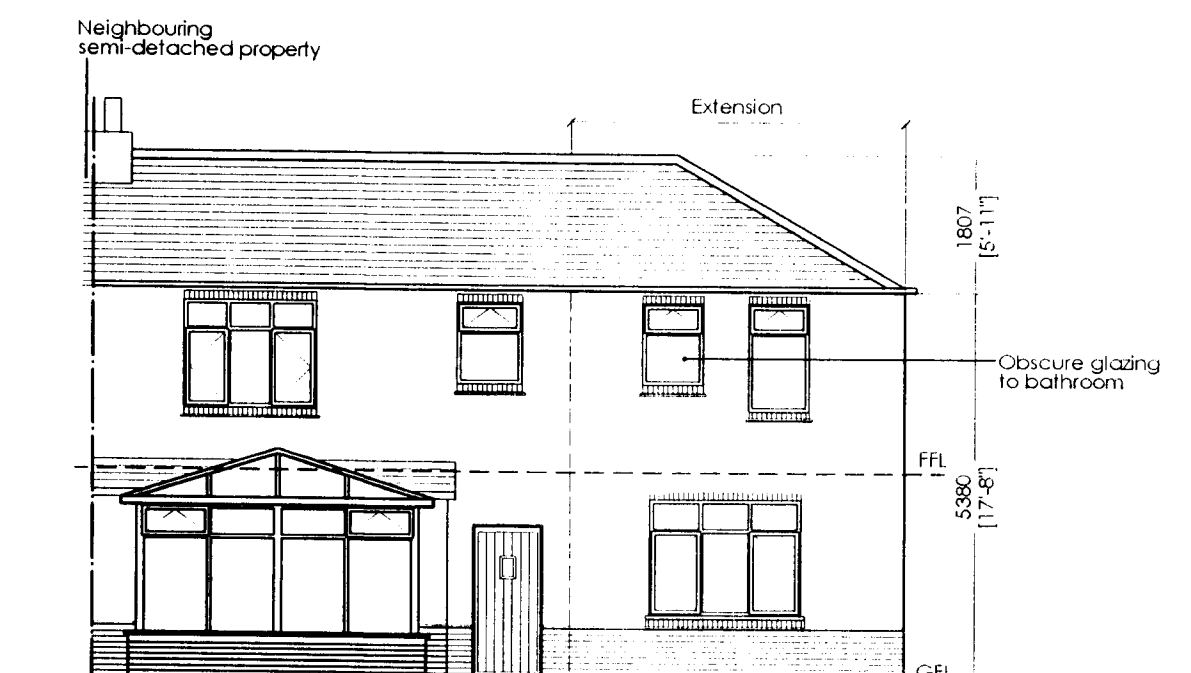

PROPOSED REAR ELEVATION

PROPOSED GARAGE ELEVATIONS

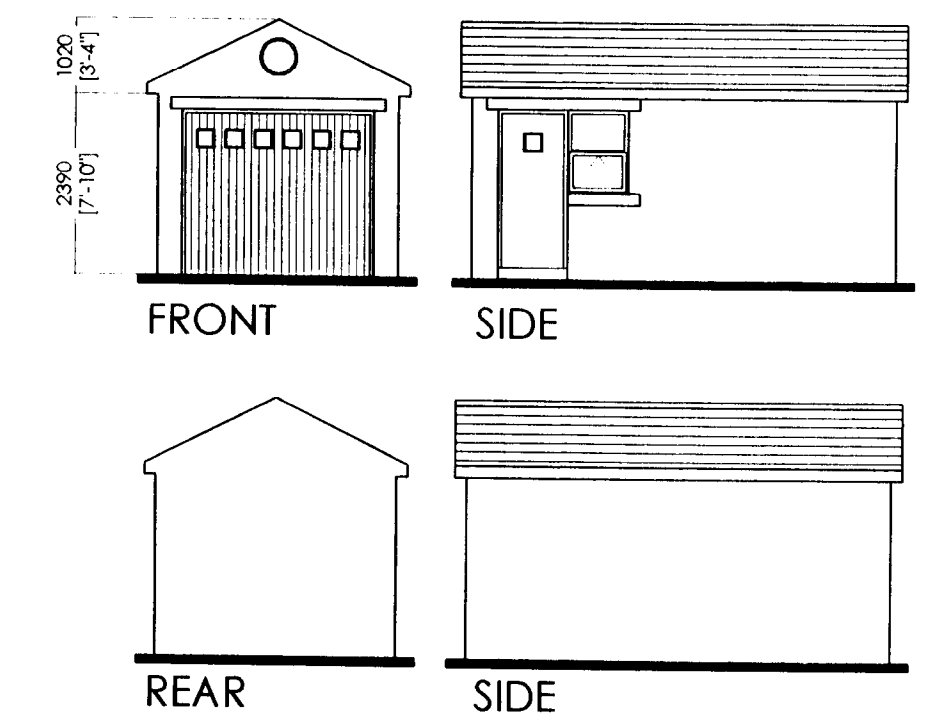

PROPOSED MATERIALS:

Roof: Grey slates to match existing.


Walls: Red brick plinth with pebble dash above to match existing.

Doors & Windows: Light brown (oak) Upvc to match existing.


Rain Water Goods: Light brown Upvc

Fascias: Timber to match


Total floor area of extension: 60m²/653²ft.

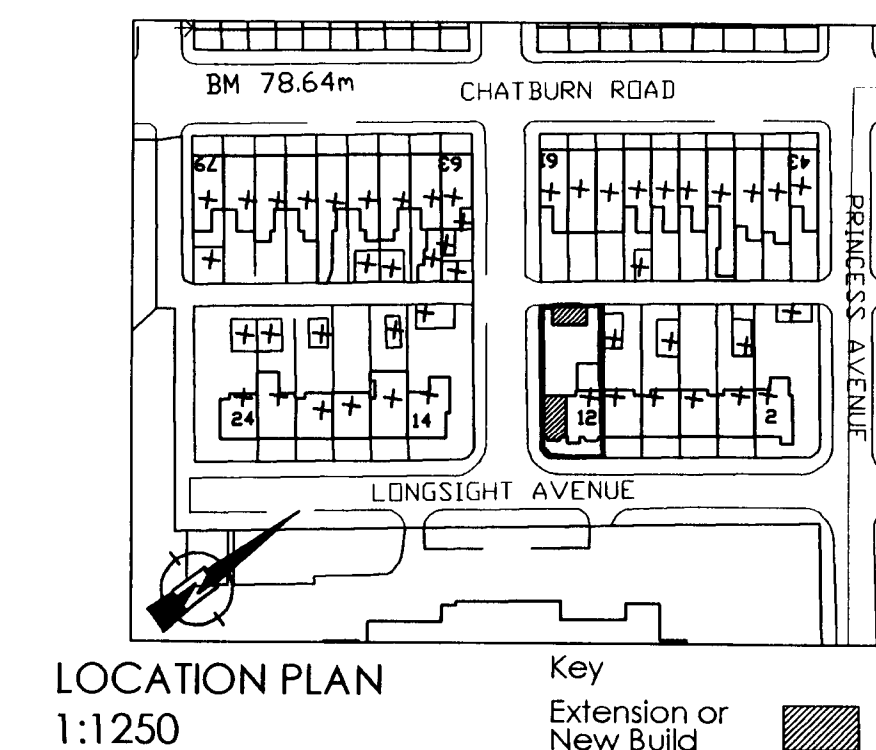

LOCATION PLAN
1:1250

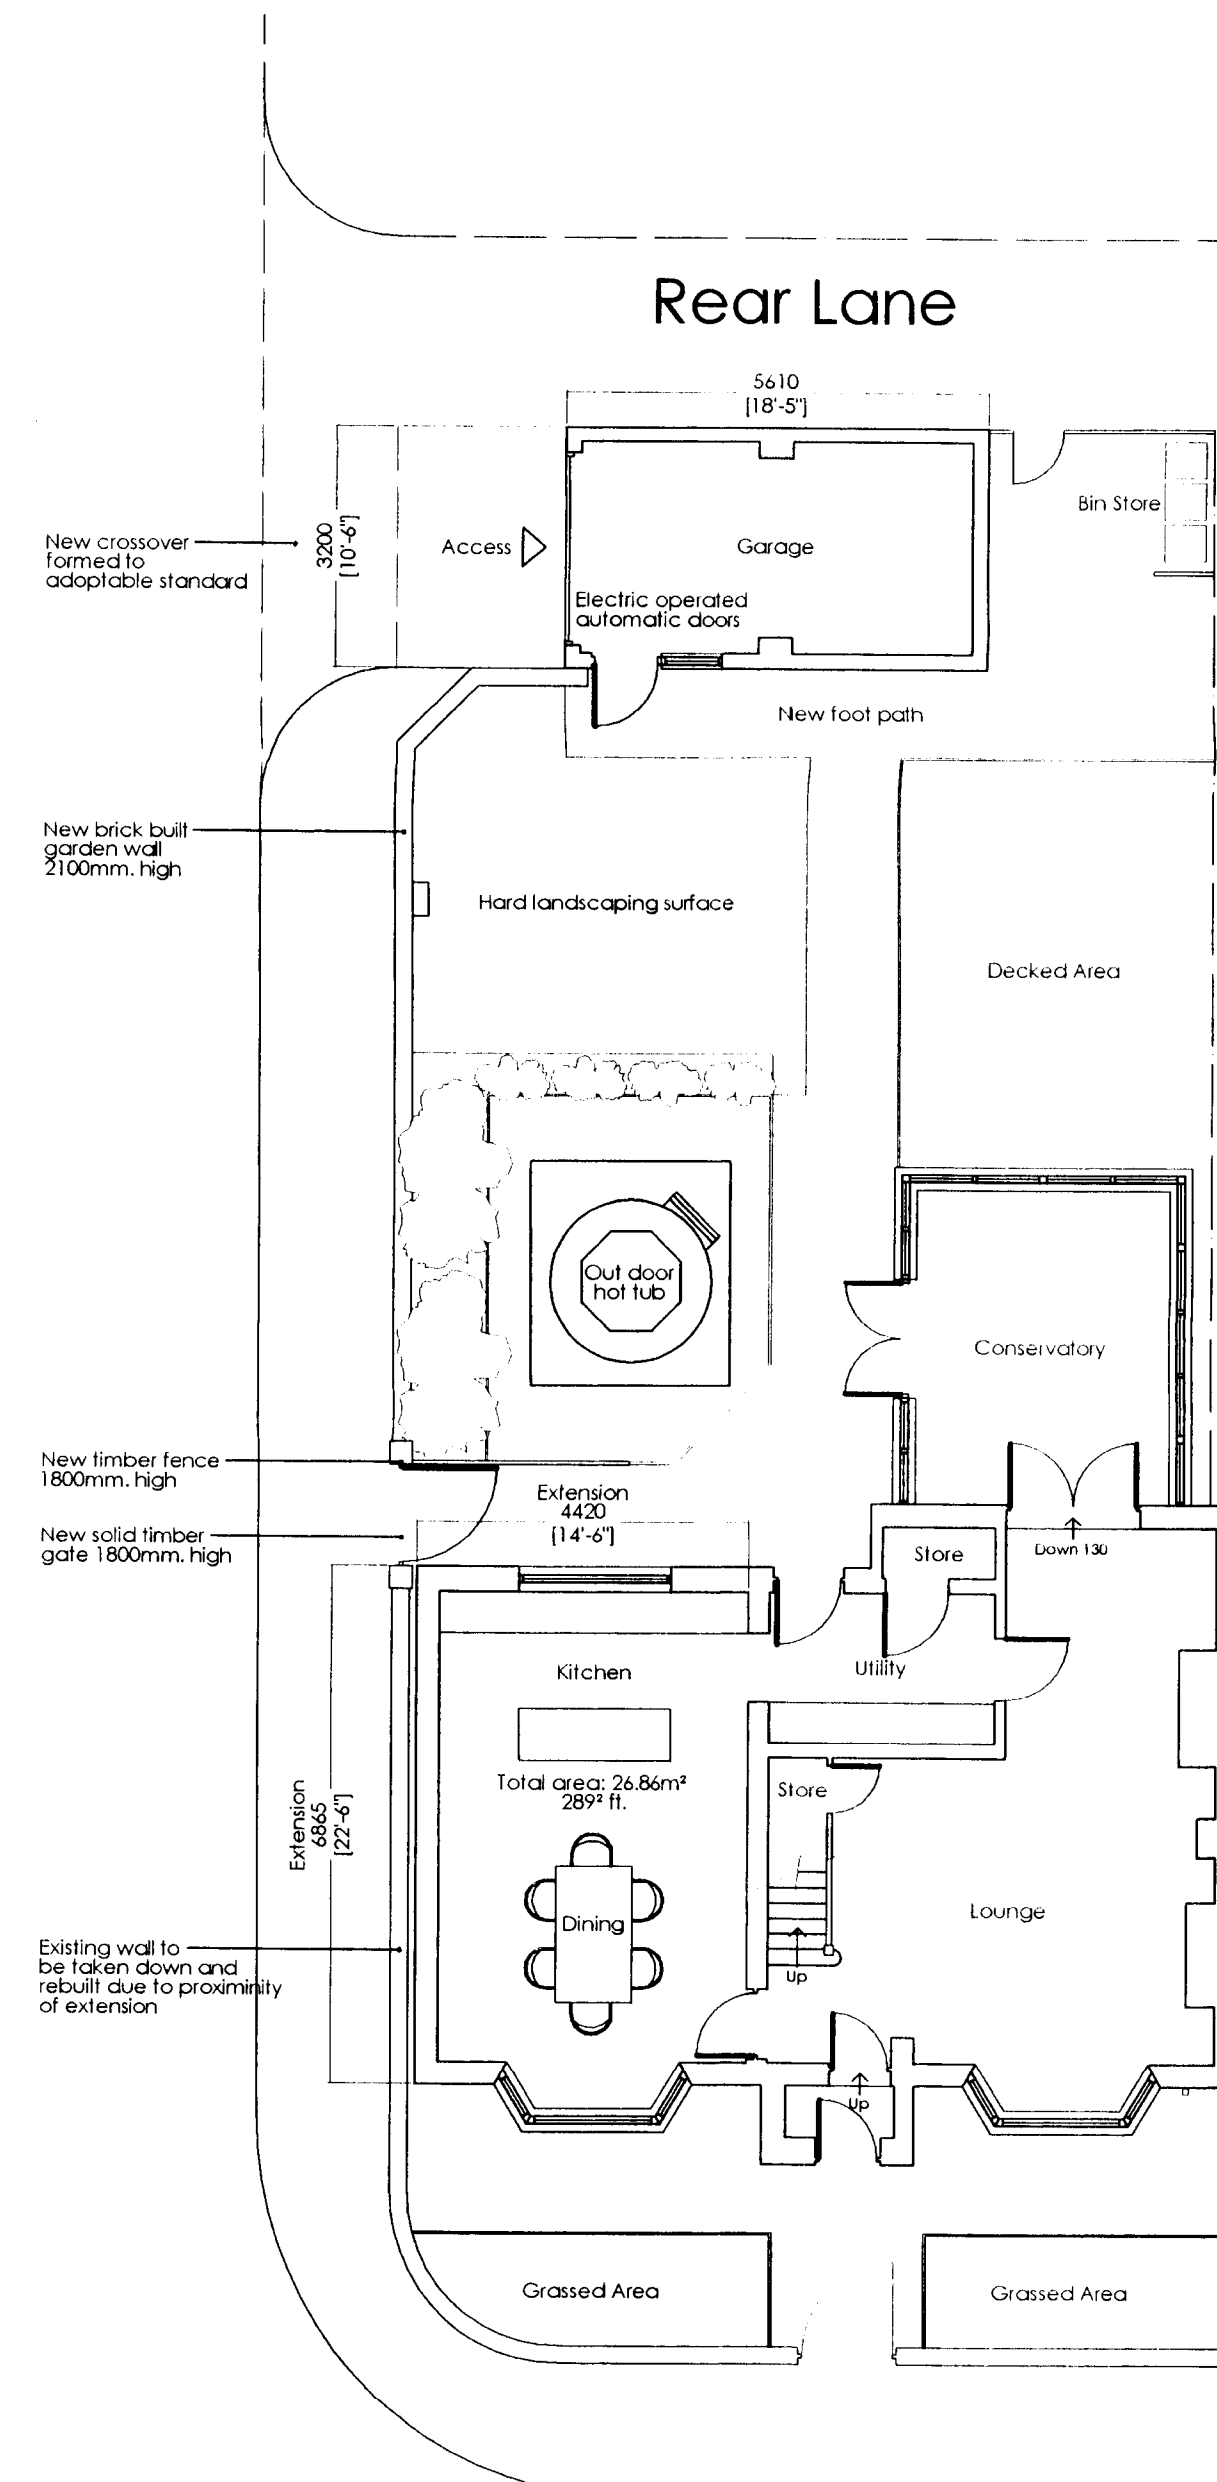

PROPOSED GROUND FLOOR PLAN

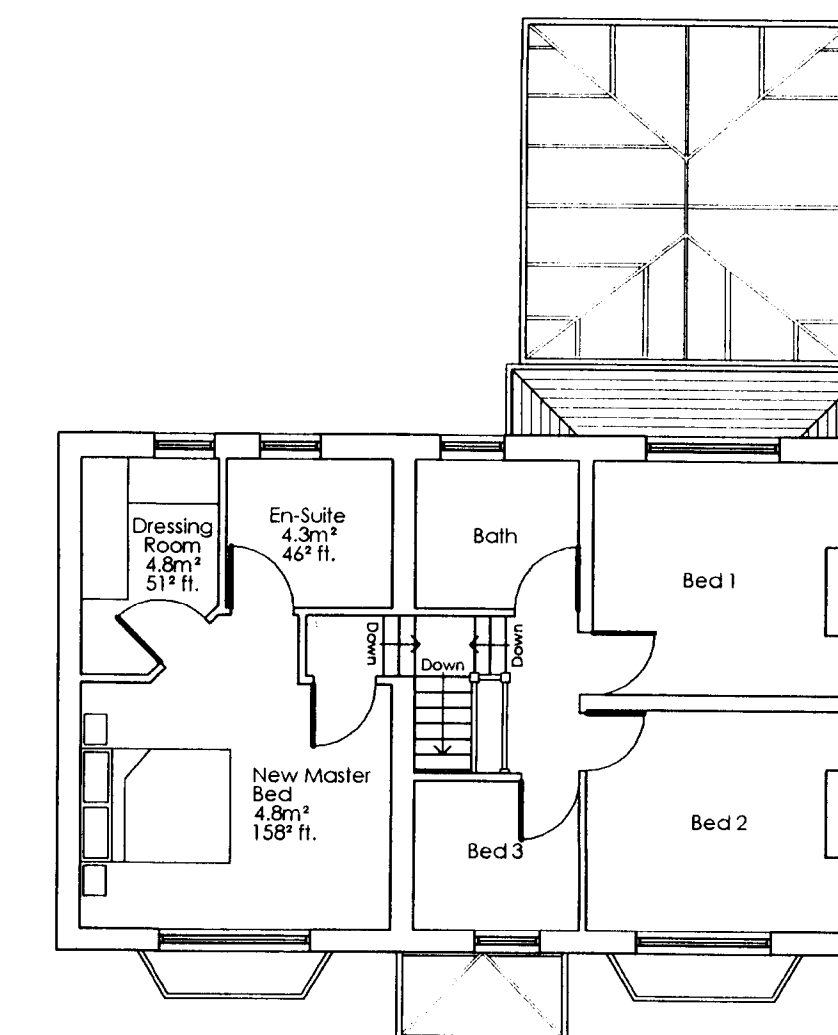

PROPOSED FIRST FLOOR PLAN

3 2 0 0 8 0 5 1 1 P L A N N I N G I S S U E

EXISTING PLANS, ELEVATIONS & PROPOSED SCHEME

PROJECT
PROPOSED EXTENSION AT,
12 LONGSIGHT AVENUE,
CLITHEROE FOR MR. SIMON
FARNWORTH.

SCALE	Dwg. No.	REVISION
VAR @A1	2008/1296/02	
DATE	DRAWN BY	CHECKED BY
06/08	Y.Y.L	

Richard Stirrup Associates
R.I.B.A.
Chartered Architects, Surveyors & Planning Supervisors
46b Preston New Road
Blackburn
Lancashire
BB2 6AH
Tel: +44 (0) 1254 57051 Fax: +44 (0) 1254 691379
Web: www.rsarchitects.co.uk