



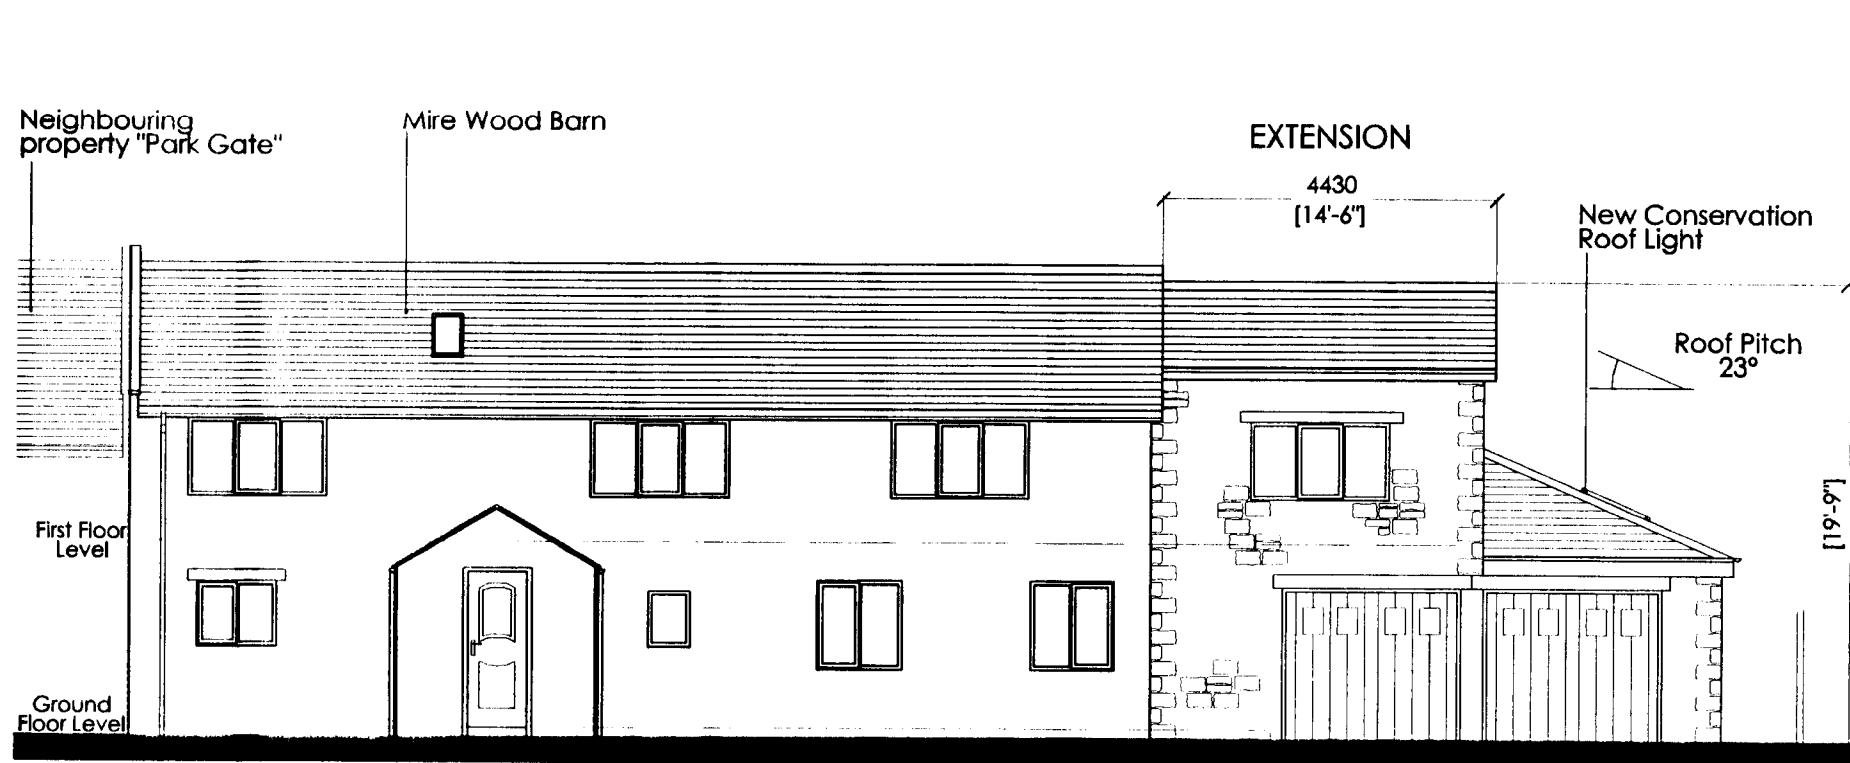


PROPOSED FRONT ELEVATION

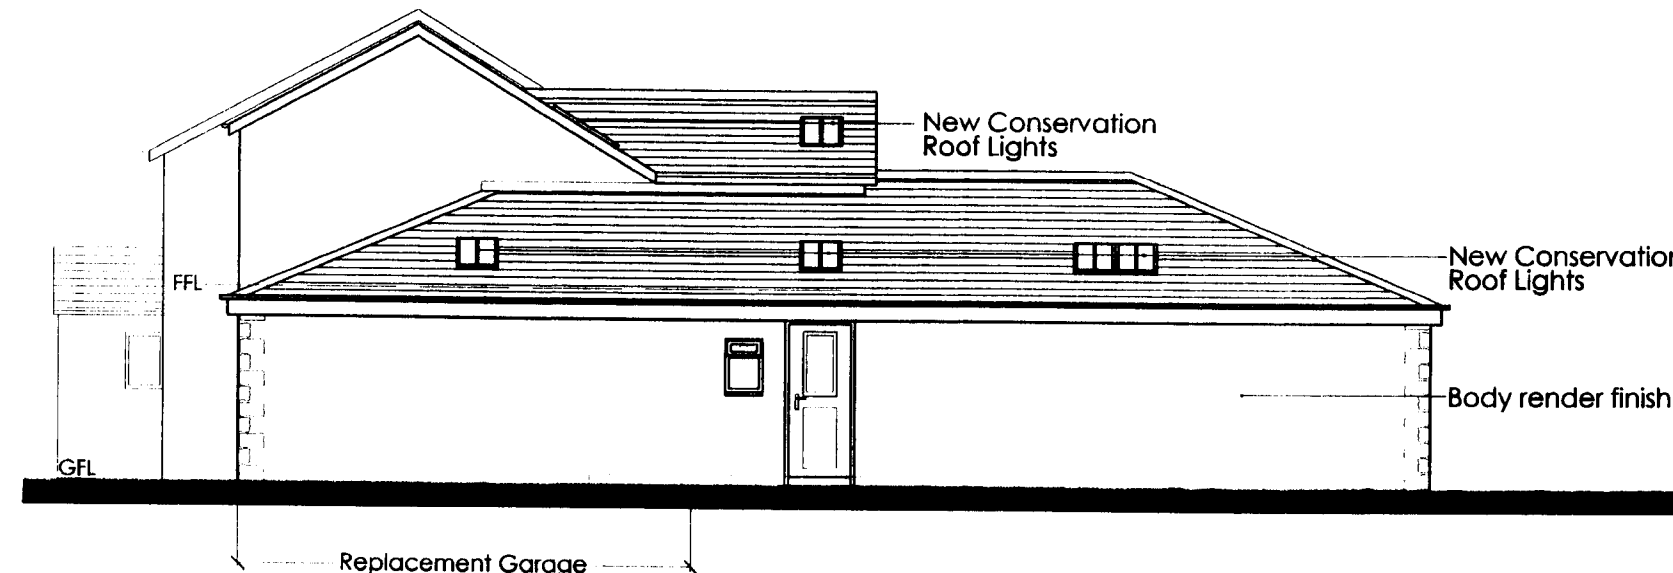


PROPOSED SIDE ELEVATION




PROPOSED REAR ELEVATION

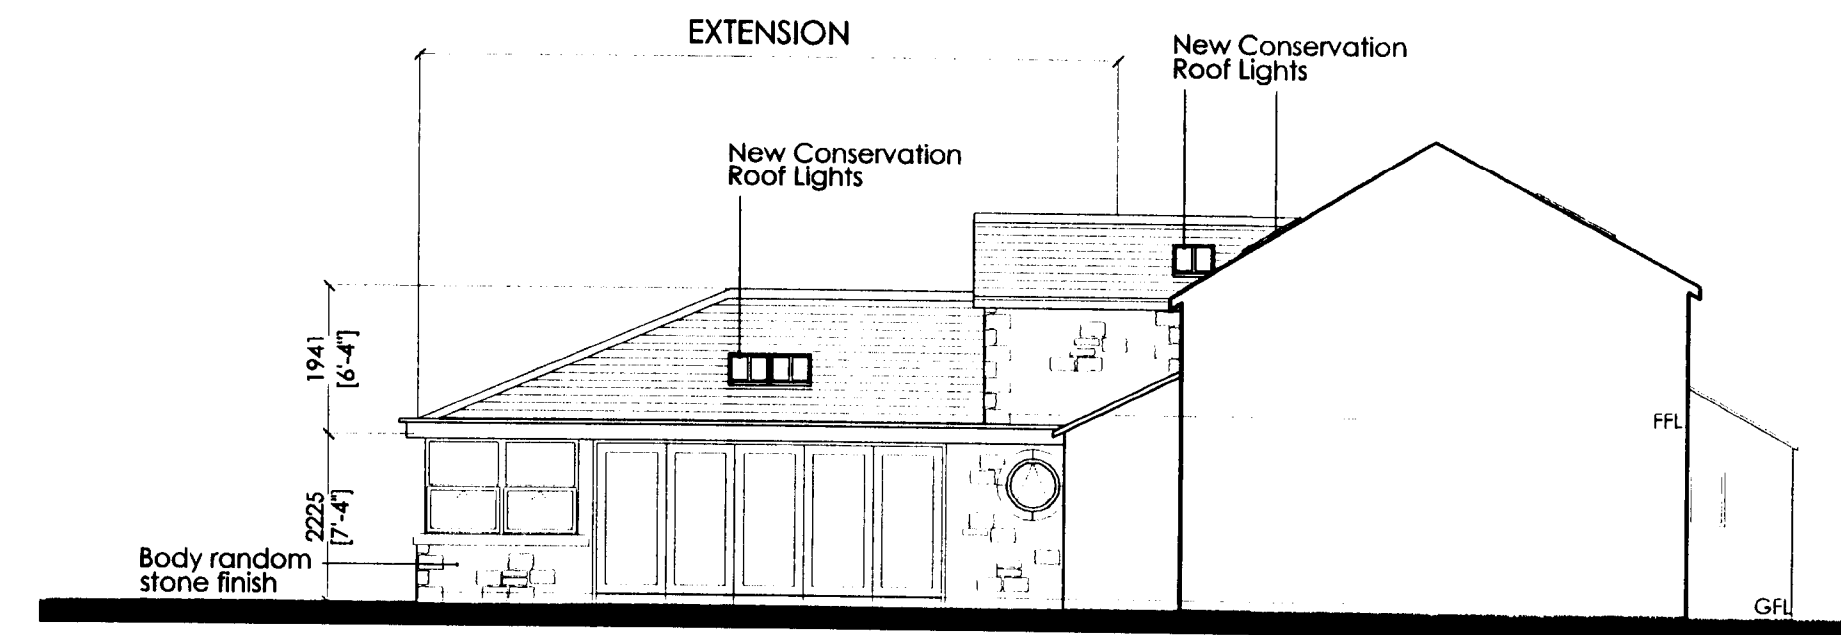

PROPOSED SIDE ELEVATION

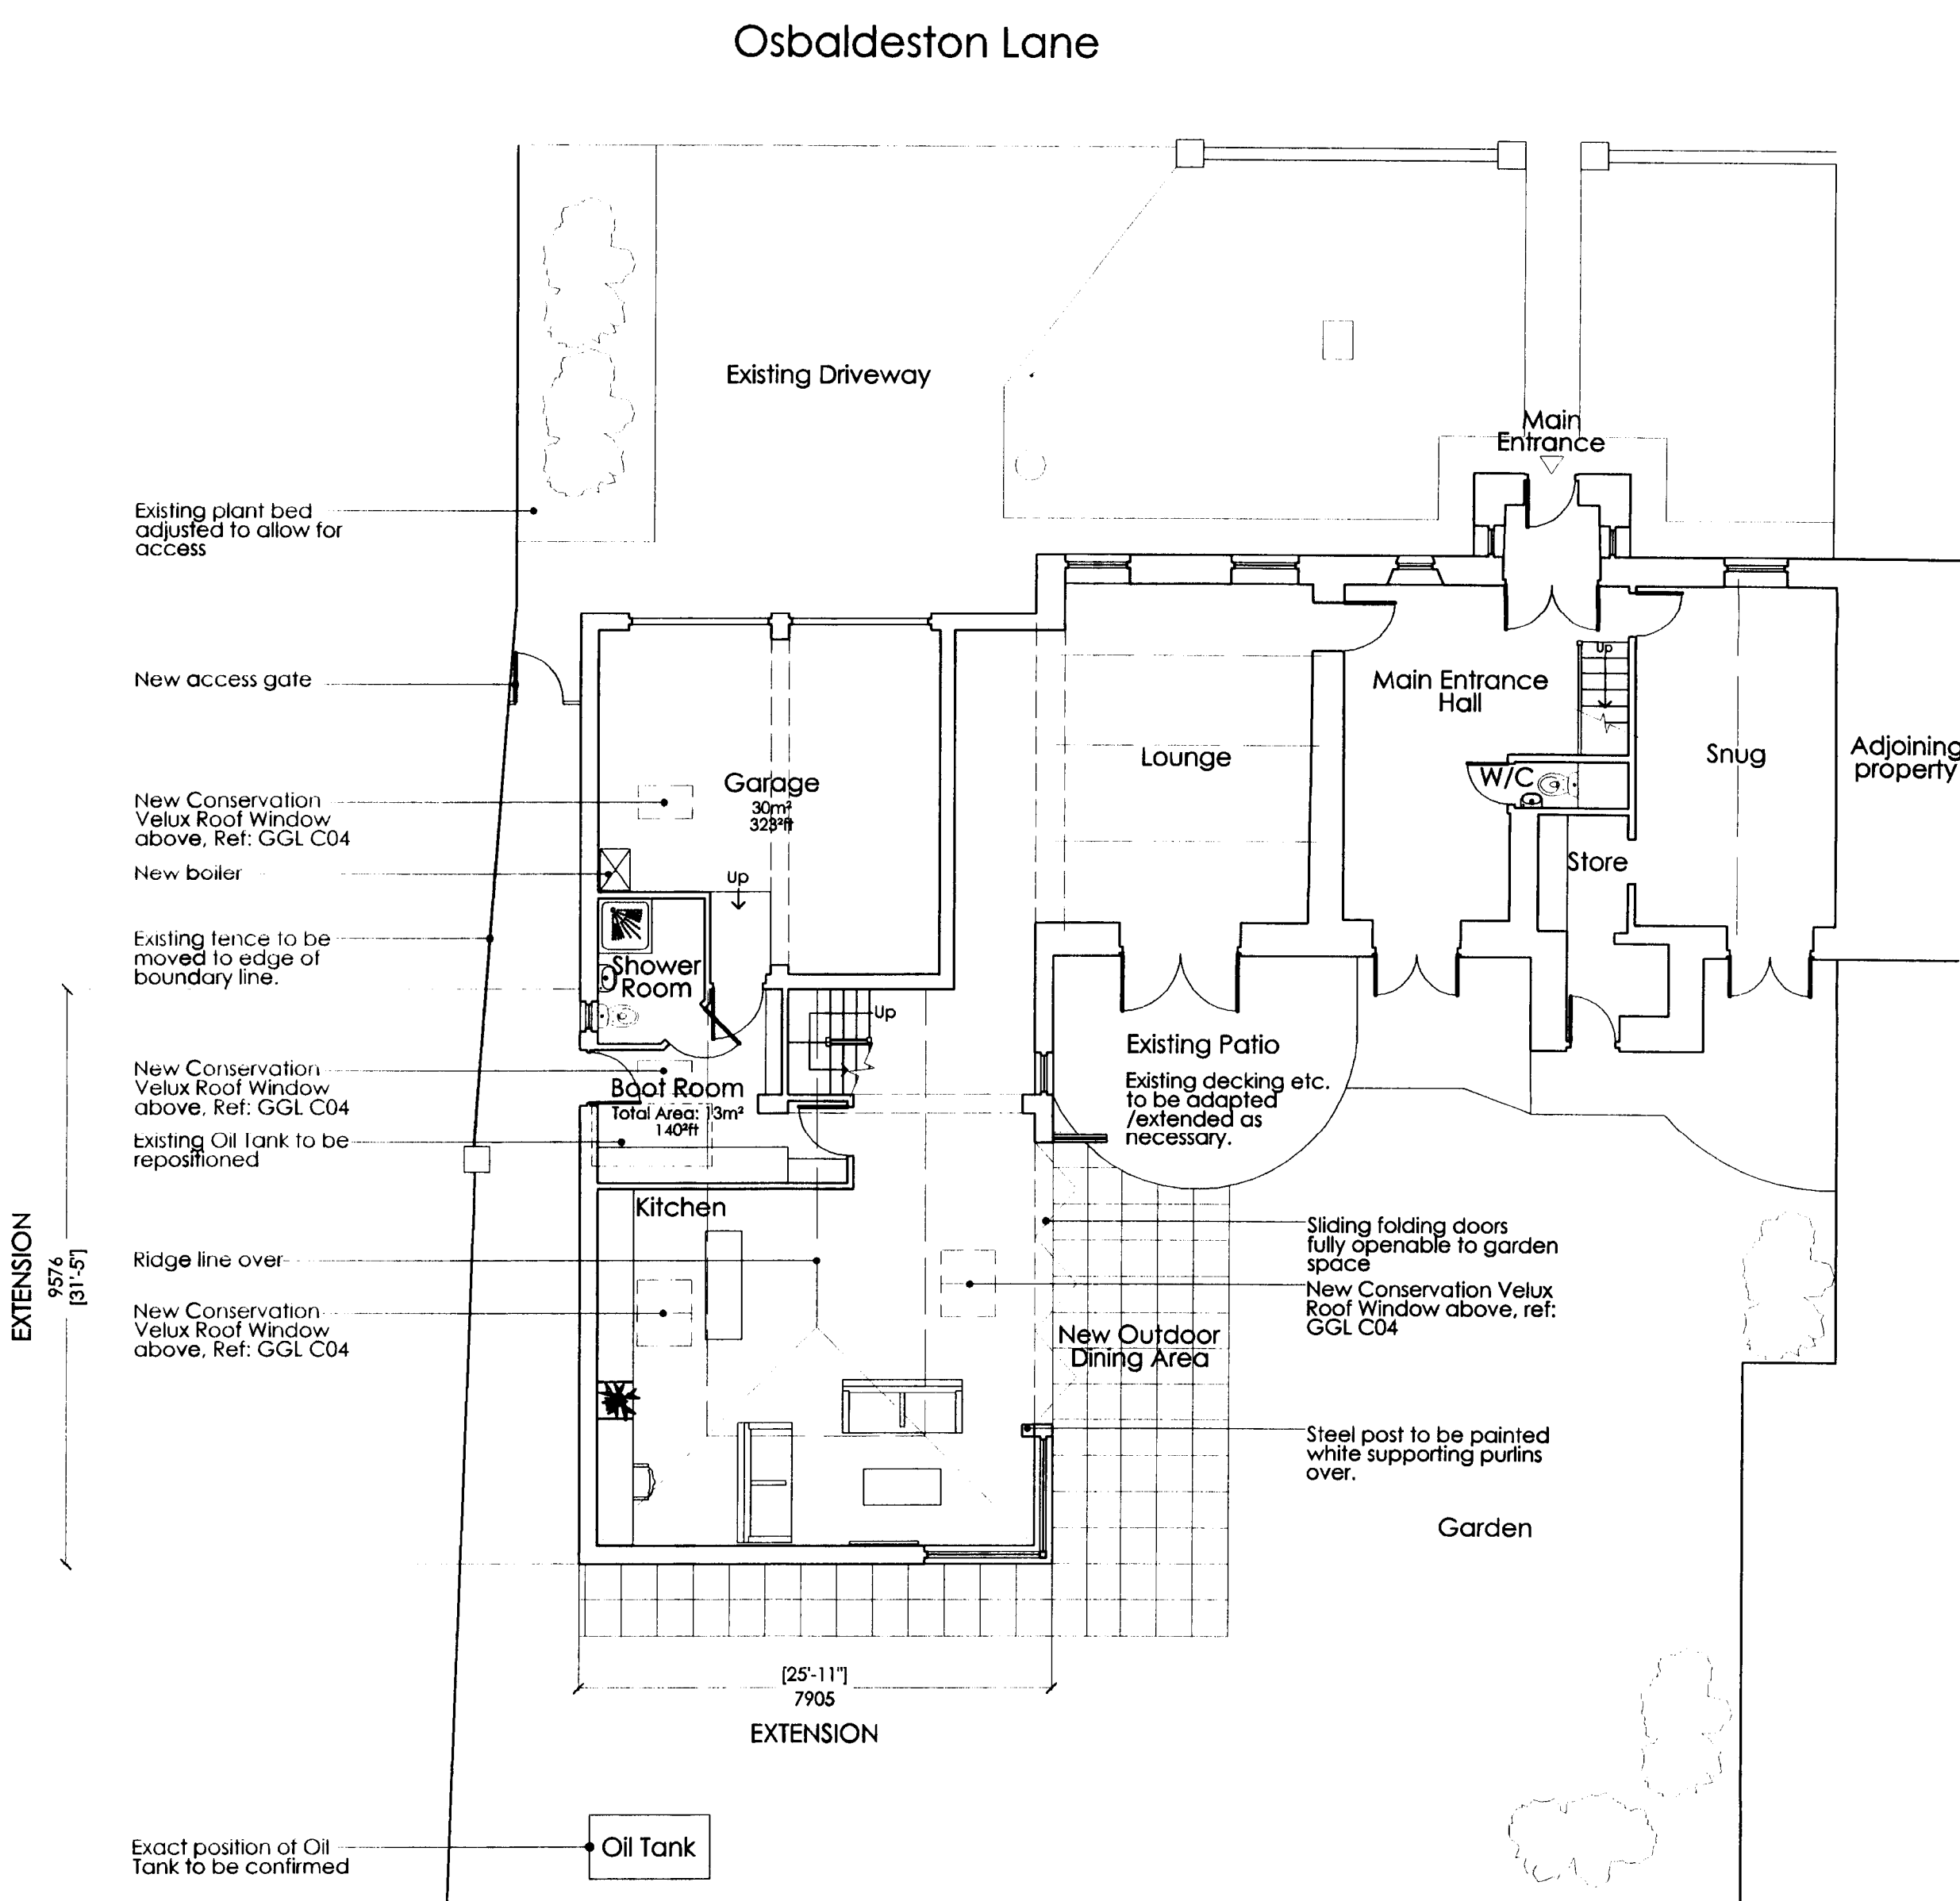

PROPOSED GROUND FLOOR PLAN

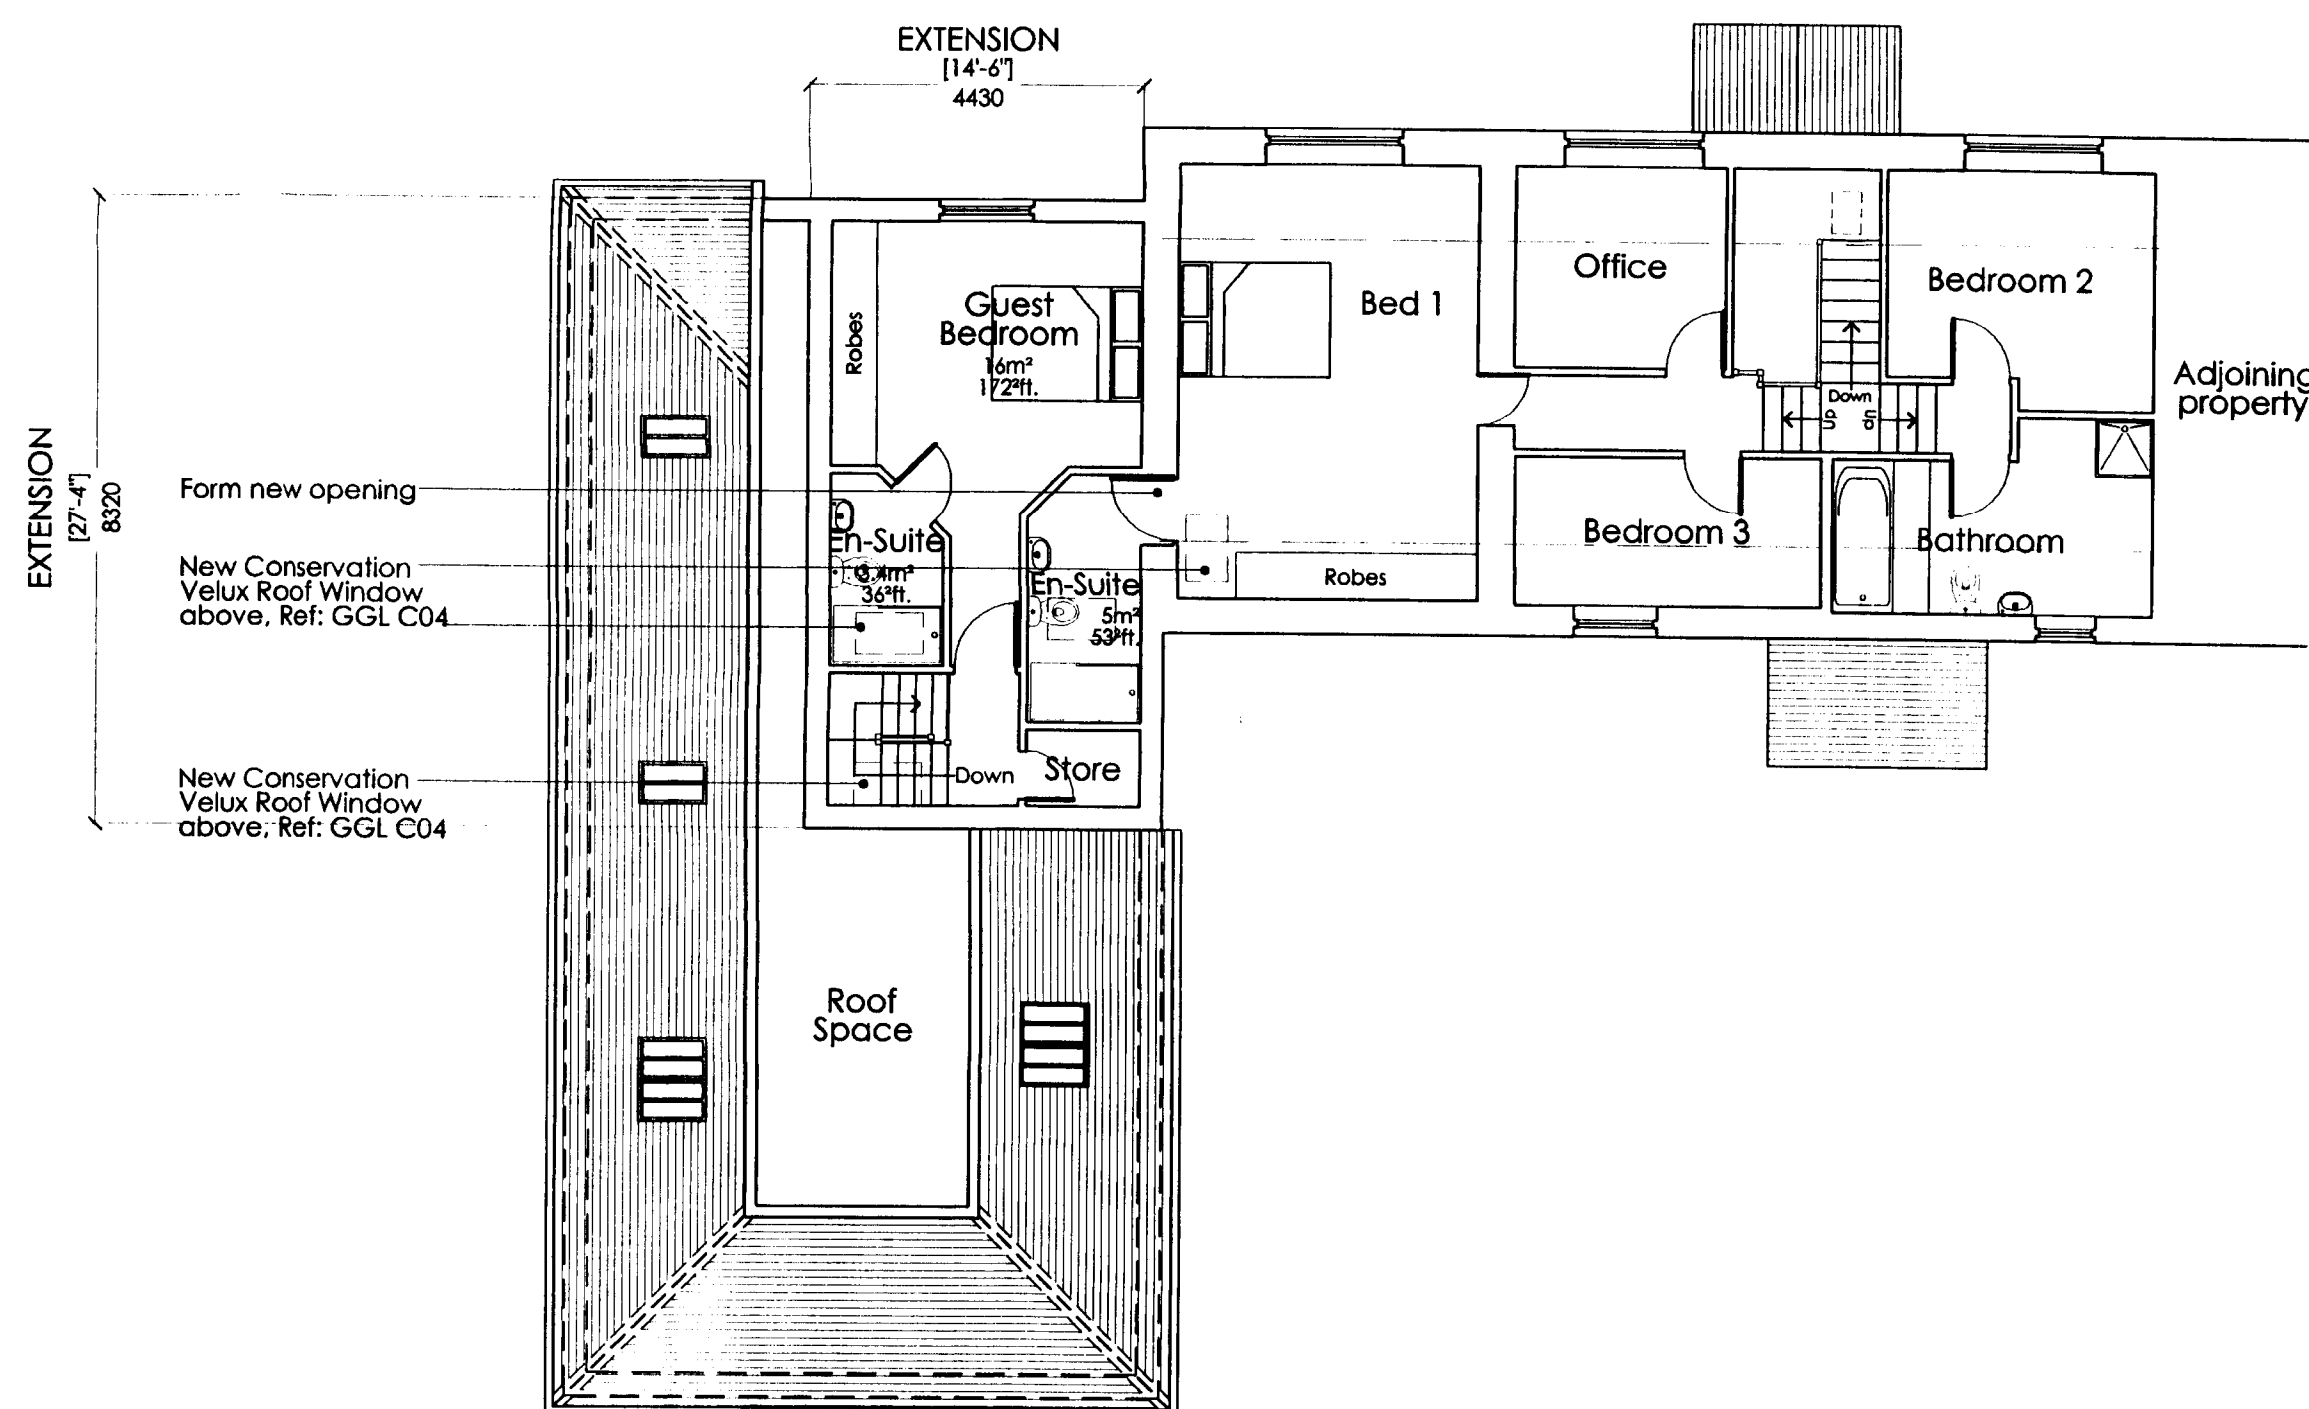

PROPOSED FIRST FLOOR PLAN

320080513P
PLANNING ISSUE

Ref	Revision	Date
D	Alterations to suit client requirements.	17/06/08
C	Alterations to suit client requirements.	31/05/08
B	New Velux windows and winding staircase added plus other amendments to suit client.	27/05/08
A	Alterations to suit client requirements.	09/05/08

PROPOSED PLANS & ELEVATIONS

PROJECT
PROPOSED EXTENSION TO MIRE WOOD BARN, OSBALDESTON LANE, OSBALDESTON, NR. BLACKBURN, BB2 7LZ.
For MR & MRS R HULYER

SCALE	Dwg. No.	REVISION
1:100 @A1	(P)2008/1293/04	D
DATE	DRAWN BY	CHECKED BY
05/08	Y.Y.L	

PROPOSED MATERIALS:

Roof: Grey slates to match existing

Walls: Stone quoins with random stone body on front and side elevation, stone quoins with "buttermilk" render at rear and side elevation facing fence.

Doors & Windows: "Lemon Oak" Upvc to match existing

Rain Water Goods: Black Upvc to match existing

Total floor area of extension: 100m²
1076²ft.



Richard Stirrup Associates

R.I.B.A.
Chartered Architects, Surveyors & Planning Supervisors

46b Preston New Road
Blackburn
Lancashire
BB2 6AH
Tel: +44 (0) 1294 57051 Fax: +44 (0) 1294 691379
Web: www.rsarchitects.co.uk
e-mail: cad@rsarchitects.co.uk