


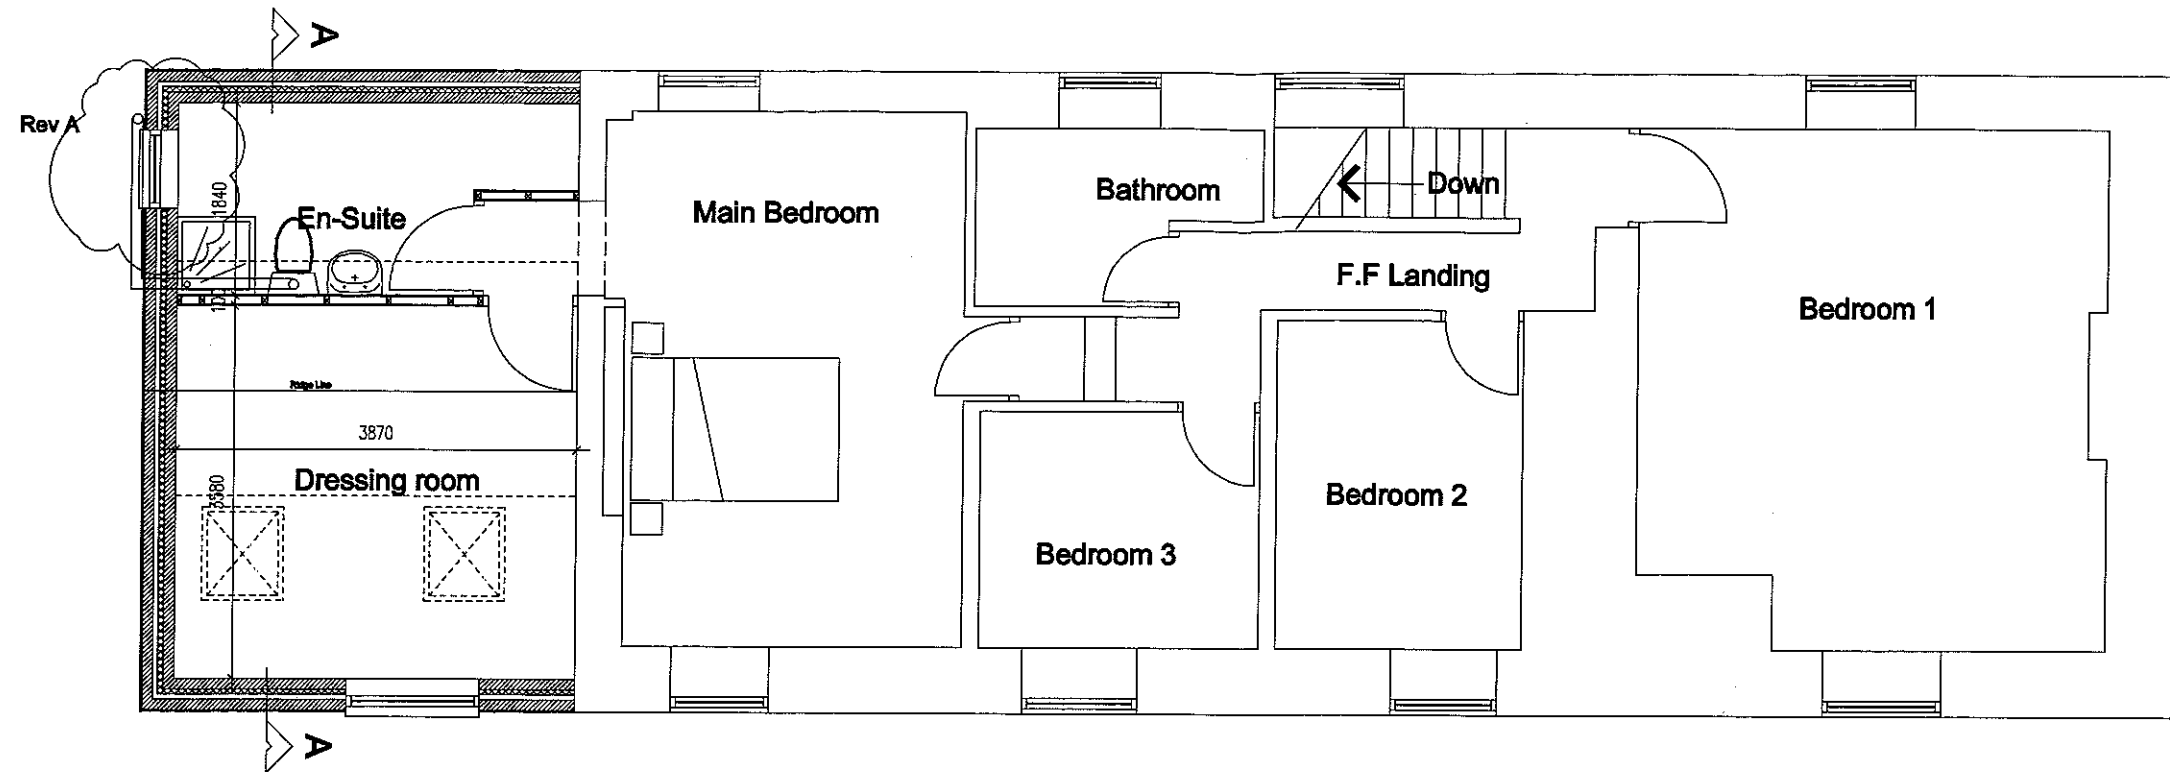

notes

This drawing is the property of Dane Ashworth Cottam Architects and copyright is reserved by them. This drawing is not to be copied or disclosed by or to any unauthorised persons without the prior written consent of Dane Ashworth Cottam Architects.

Do not scale from this drawing.

All dimensions are to be checked on site prior to construction, manufacture of any components and ordering of materials and equipment.

Any discrepancies are to be reported to the architect for clarification.

All materials and workmanship to be in accordance with the current British Standards and codes of practice.

All proprietary products are to be fixed strictly in accordance with the manufacturers printed instructions. The Contractor is to refer to the specifications and recommendations.

This drawing is to be read in conjunction with all relevant Architectural, Structural Engineers, Mechanical Engineers, Electrical Engineers and Specialists drawings and specifications.

All details are to be in accordance with the DTLR's 'Limiting thermal bridging and air leakage: Robust construction details for dwellings and similar buildings'.


All Separating Floor and Separating Wall details are to be strictly in accordance with 'Robust details Part E: Resistance to the passage of sound' publication and procedures.

AMENDED PLANS RECEIVED

DATE 10/10/08

PROPOSED F.F. PLAN

320080514?

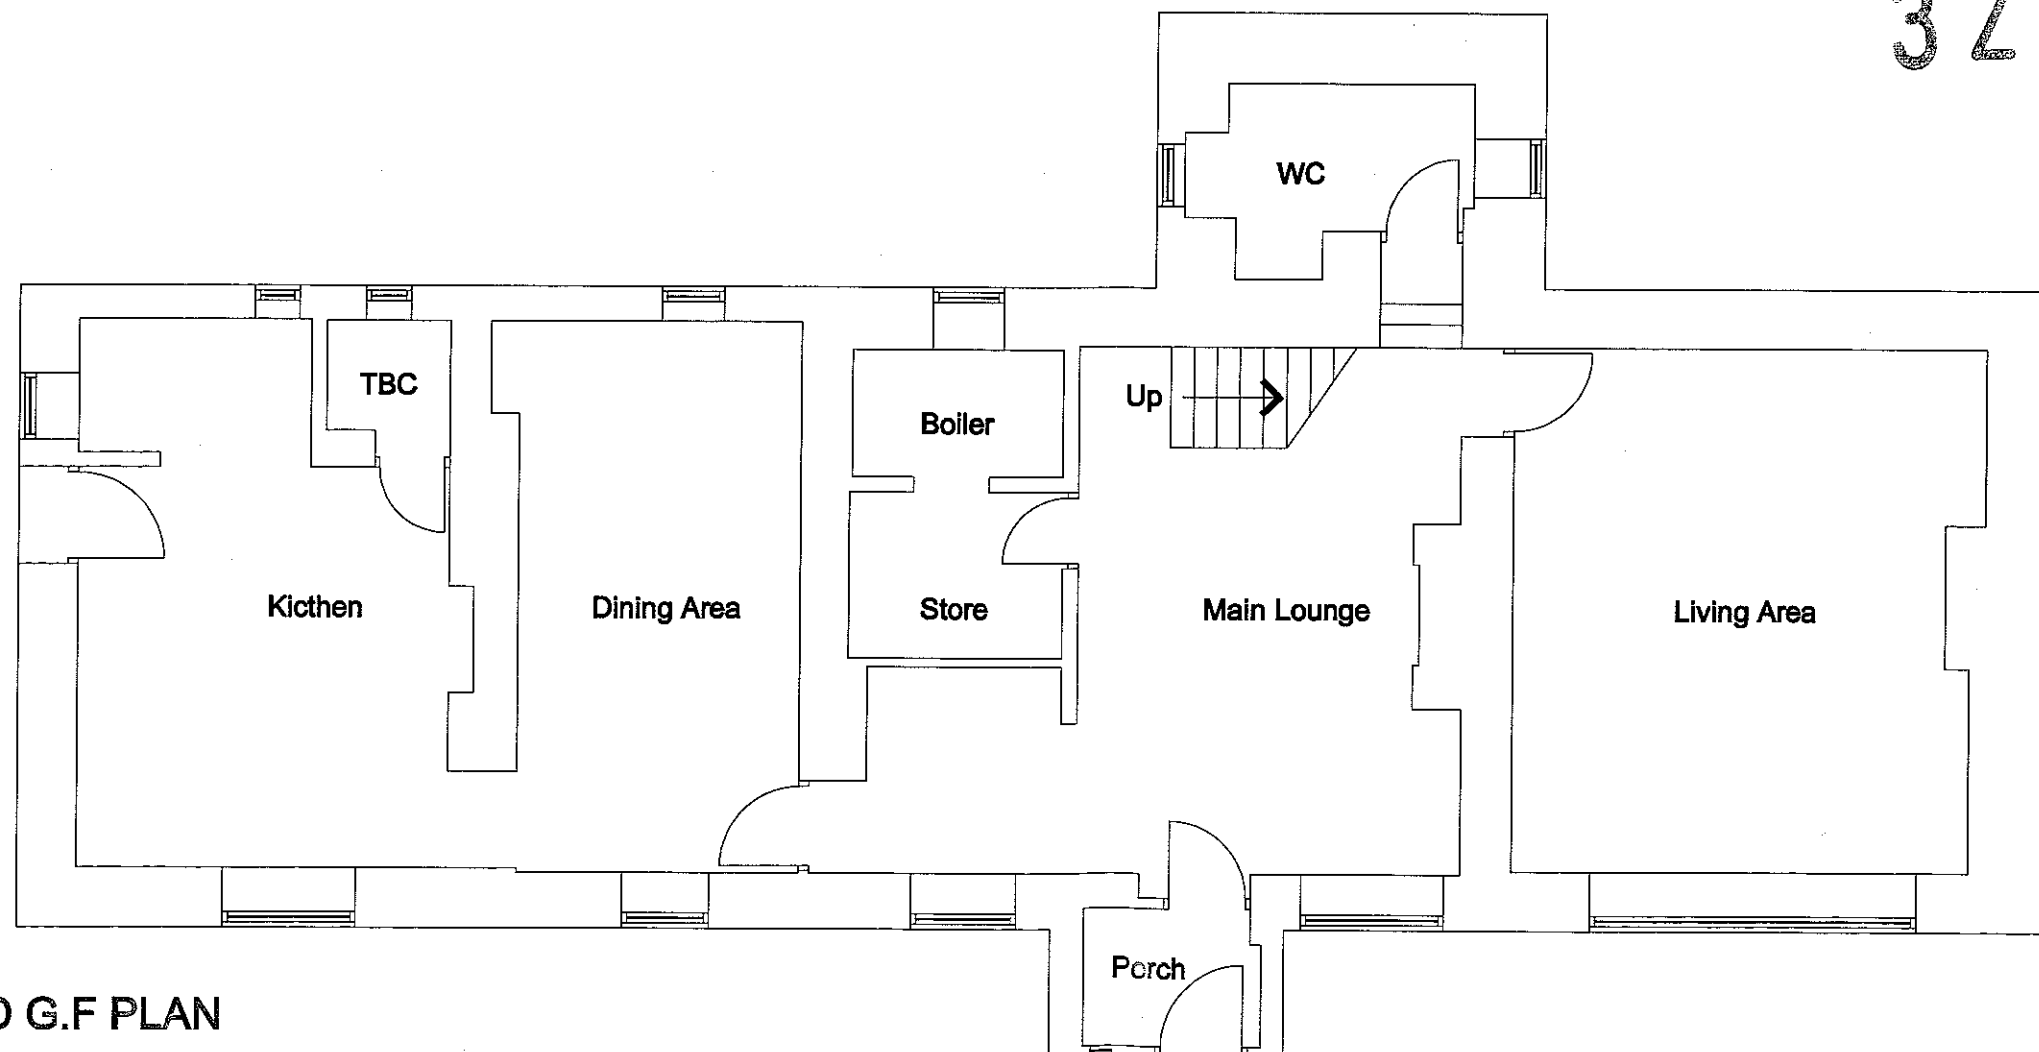

PROPOSED G.F. PLAN

Rev A	8-01-08	KWM	Velux omitted and side window added
rev	date	drawn by	comments
client			
Mr & Mrs Waterhouse			
project			
Rake Bottom Cottage			
drawing			
Proposed G.F. & F.F. Plans			
drawing number		scale	
08034-02		1:50 @ A2	
revision		drawn by	
A		WK	
date		cad reference	
23/05/08			



Eagle House 5-11 Eagle Street Accrington BB5 1LN

t 01254 232007
f 01254 392193
e info@dac-architects.co.uk
w www.dac-architects.co.uk

Architects and Interior Designers

notes

This drawing is the property of Dana Ashworth Cottam Architects and copyright is reserved by them. This drawing is not to be copied or disclosed by or to any unauthorised persons without the prior written consent of Dana Ashworth Cottam Architects.
Do not scale from this drawing.




EXISTING REAR ELEVATION

320080514P




EXISTING FRONT ELEVATION

AMENDED PLANS RECEIVED
DATE 10/10/08

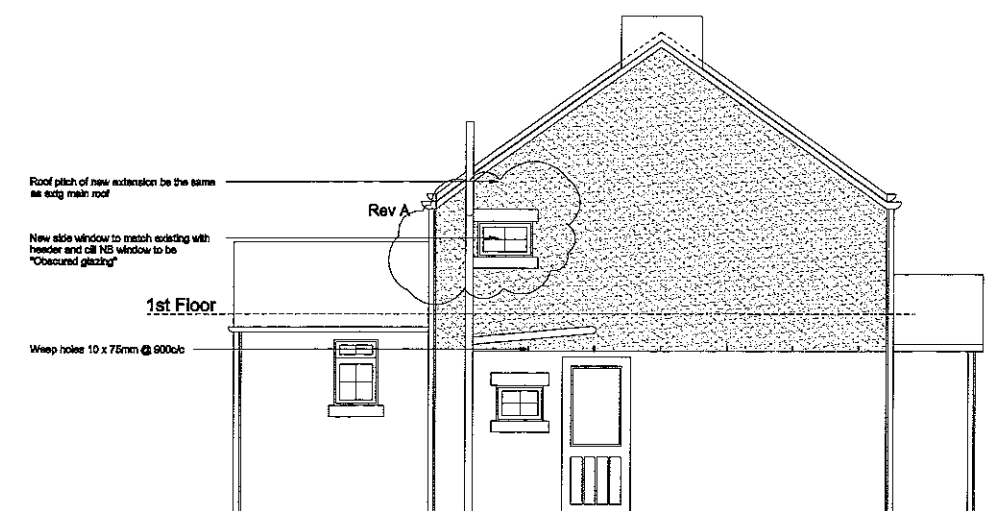

EXISTING SIDE ELEVATION

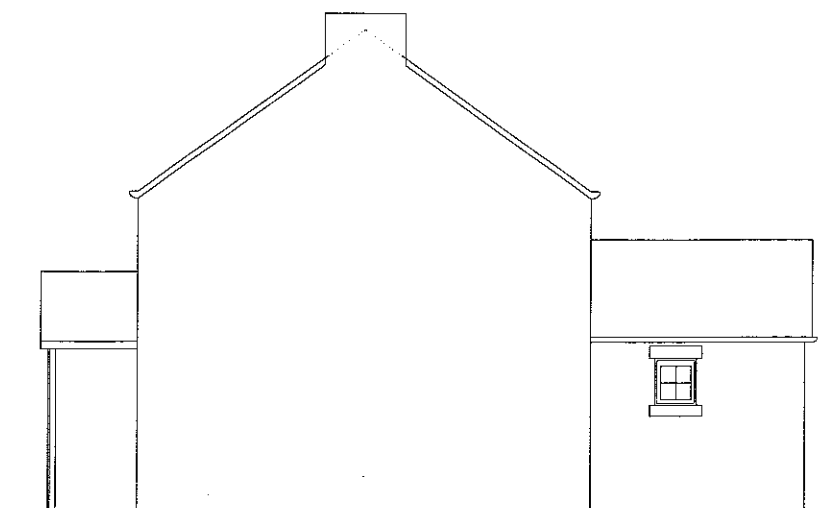

EXISTING SIDE ELEVATION

Rev	A	Date	Drawn by	Comments
Rev A	0-01-08	10/10/08	WJ	Values omitted and side window added
client				
Mr & Mrs Walsbyhouse				
project				
Rake Bottom Cottage				
drawing				
Proposed Elevations				
drawing number		scale		
08034-03		1:50 @ A1		
revision		drawn by		
A		WJ		
date		GAD reference		
23/05/08				

dac architects

Eagle House 5-11 Eagle Street Accrington BB6 1LN
t 01254 232007
f 01254 392193
e info@dac-architects.co.uk
w www.dac-architects.co.uk
offices also in Manchester and Thuro