



This drawing is the property of Ashworth Burke Partnership. Copyright is reserved by them and the drawing is issued on condition that it is not copied either wholly or in part without the consent in writing of Ashworth Burke Partnership. Dimensions should not be scaled. All dimensions to be checked on site by the contractor before commencement of the relevant part of the work.

1cm @ full size Original Drawing Size A1

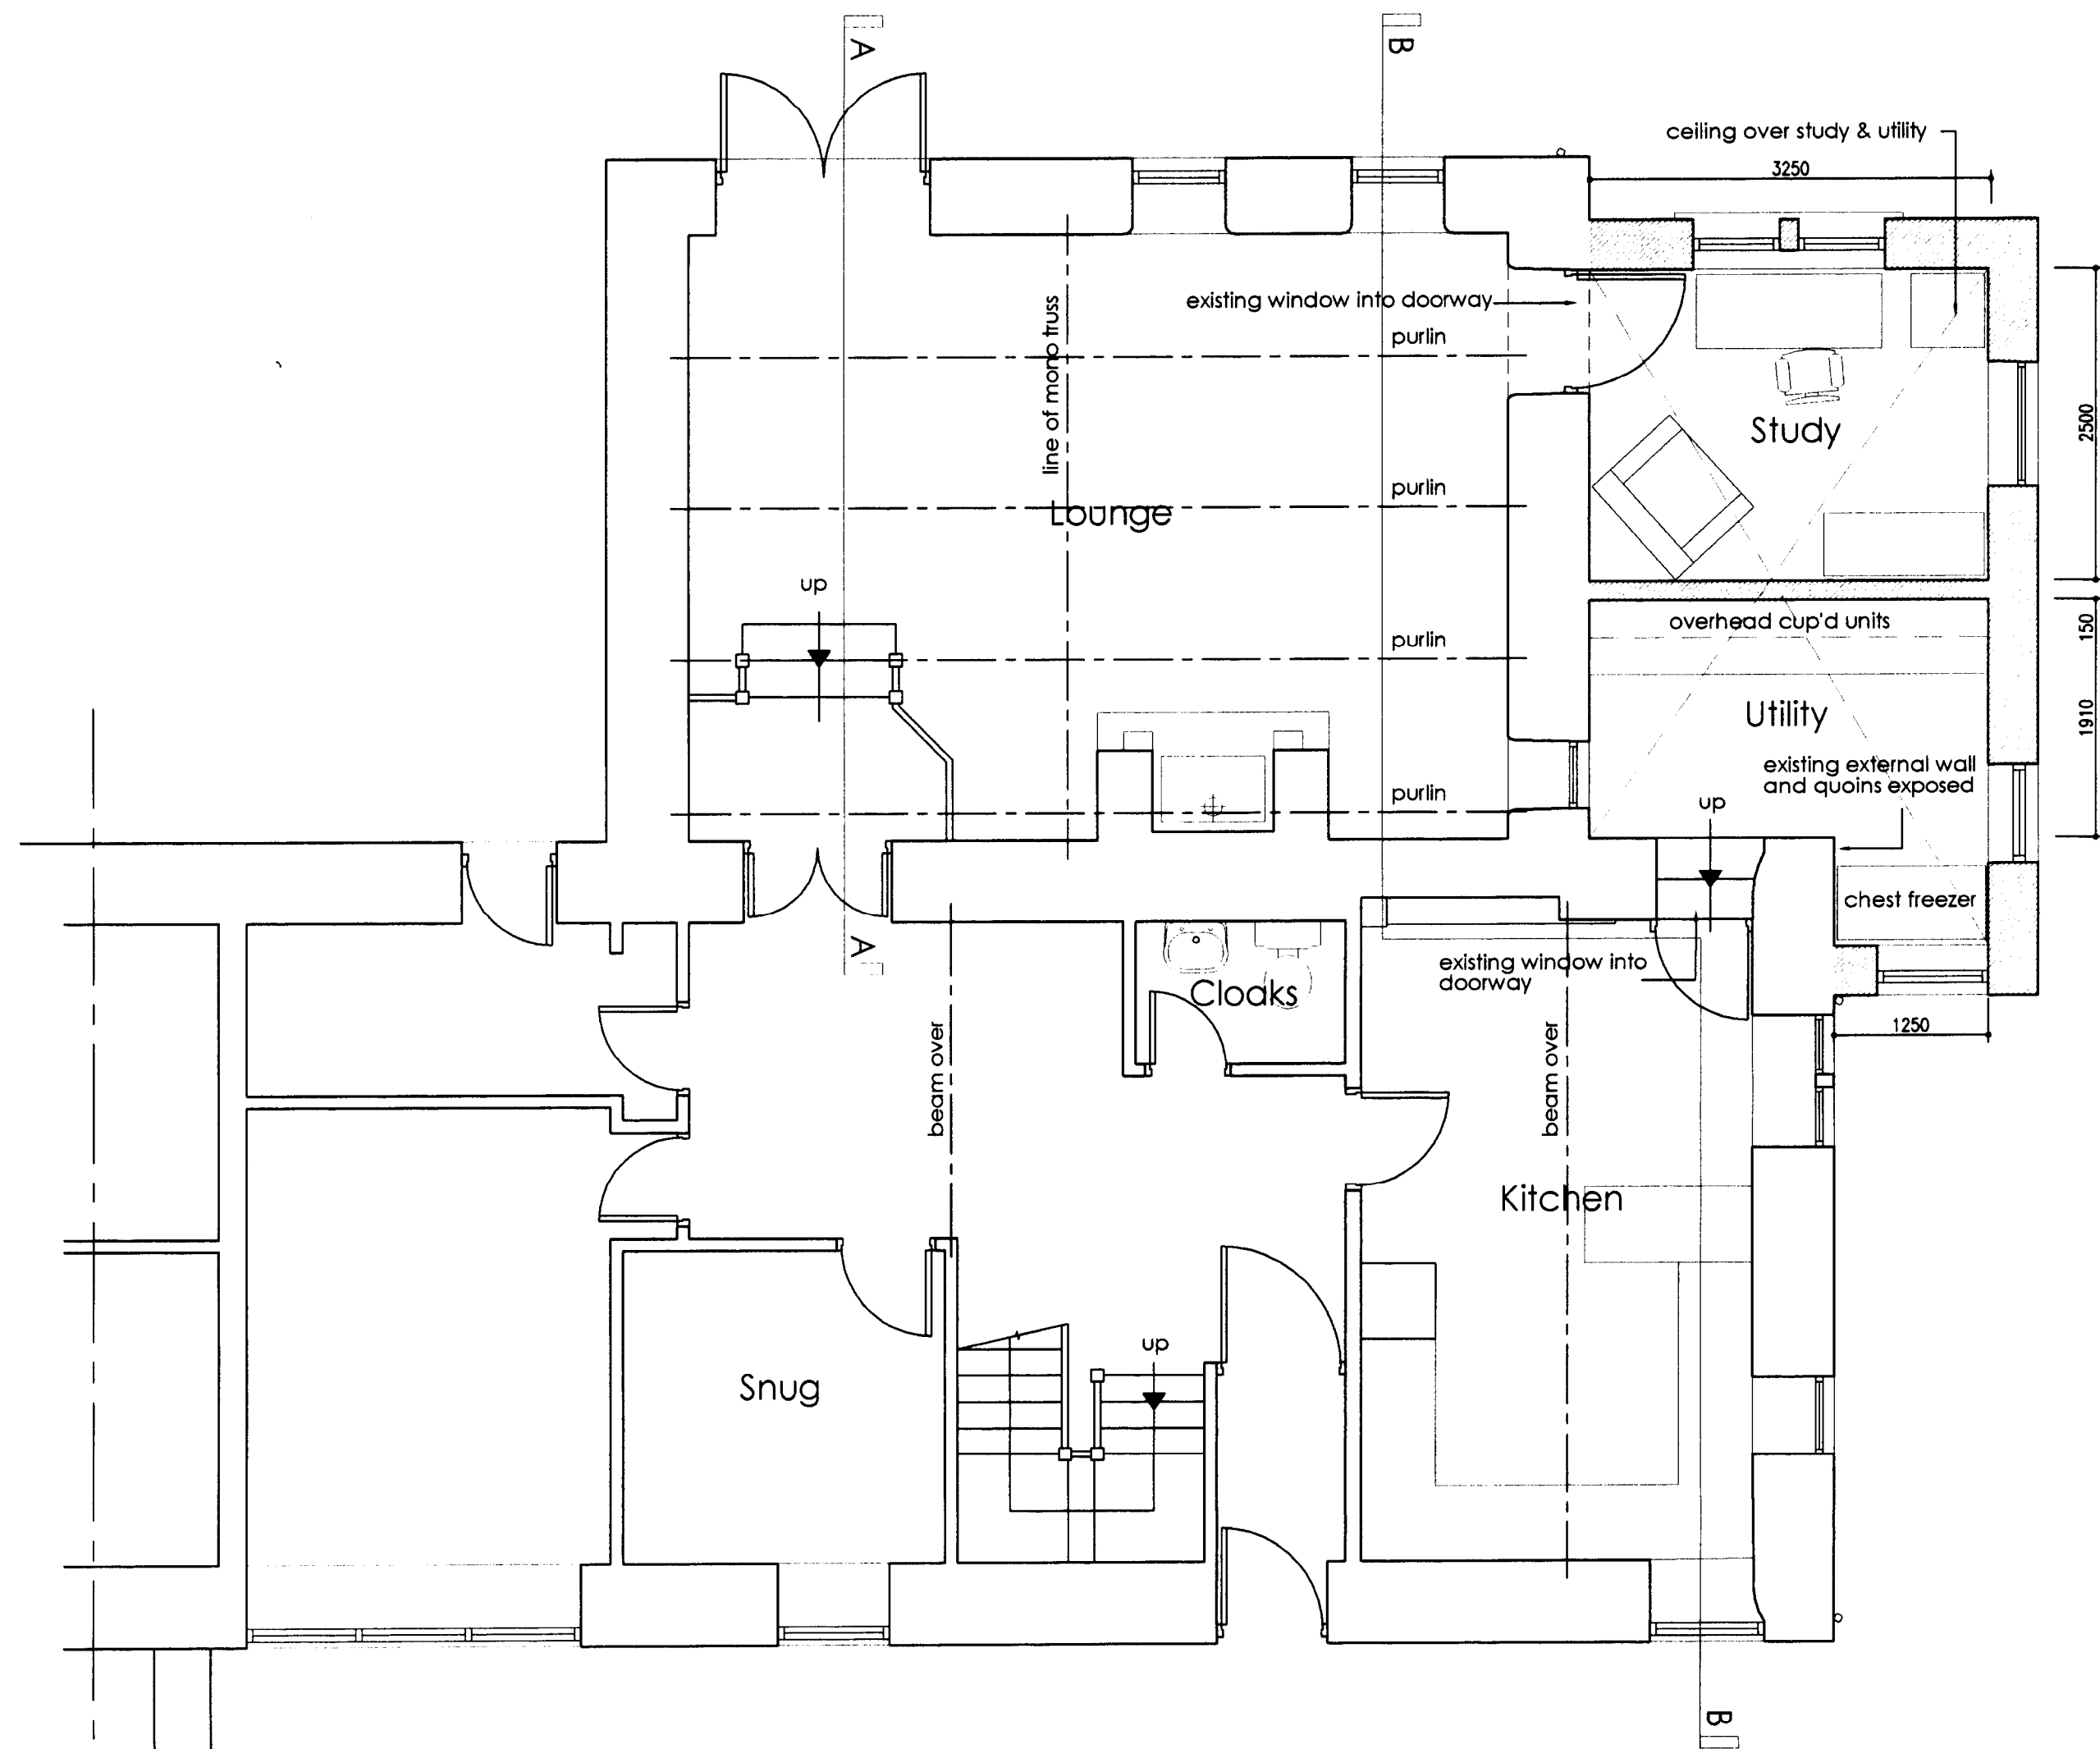

Ground Floor plan

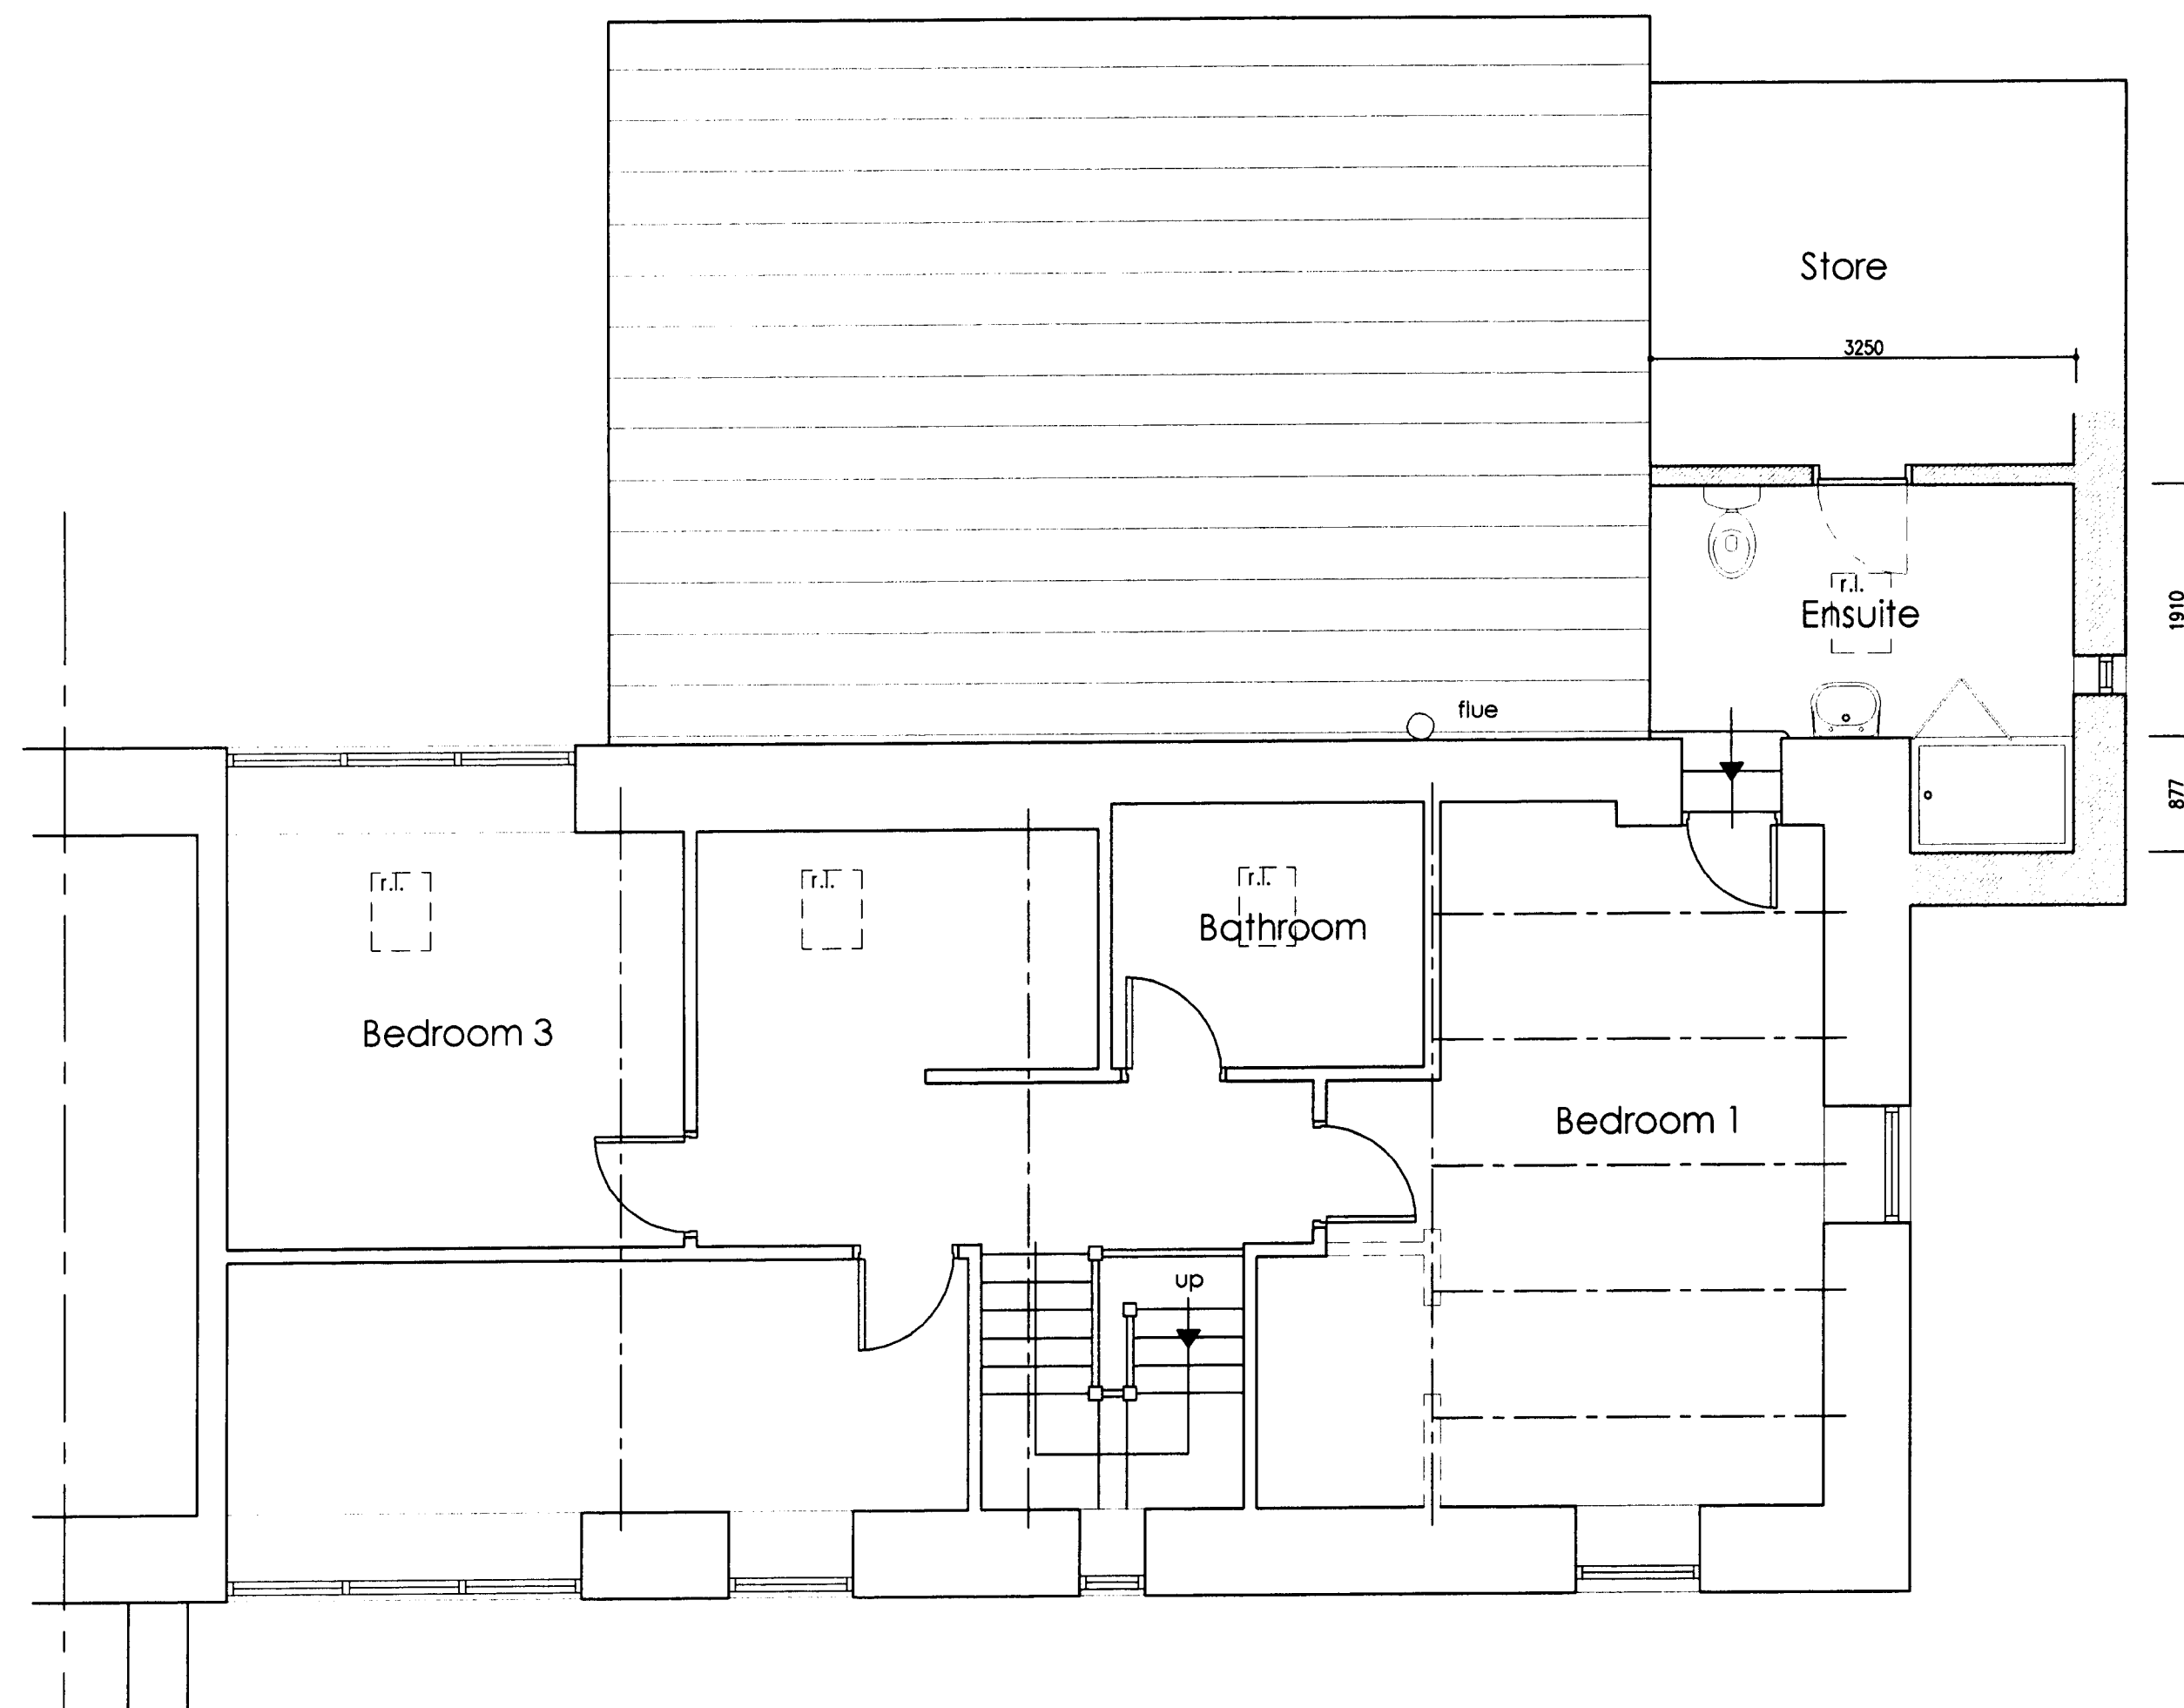


First Floor plan



West Elevation



North Elevation

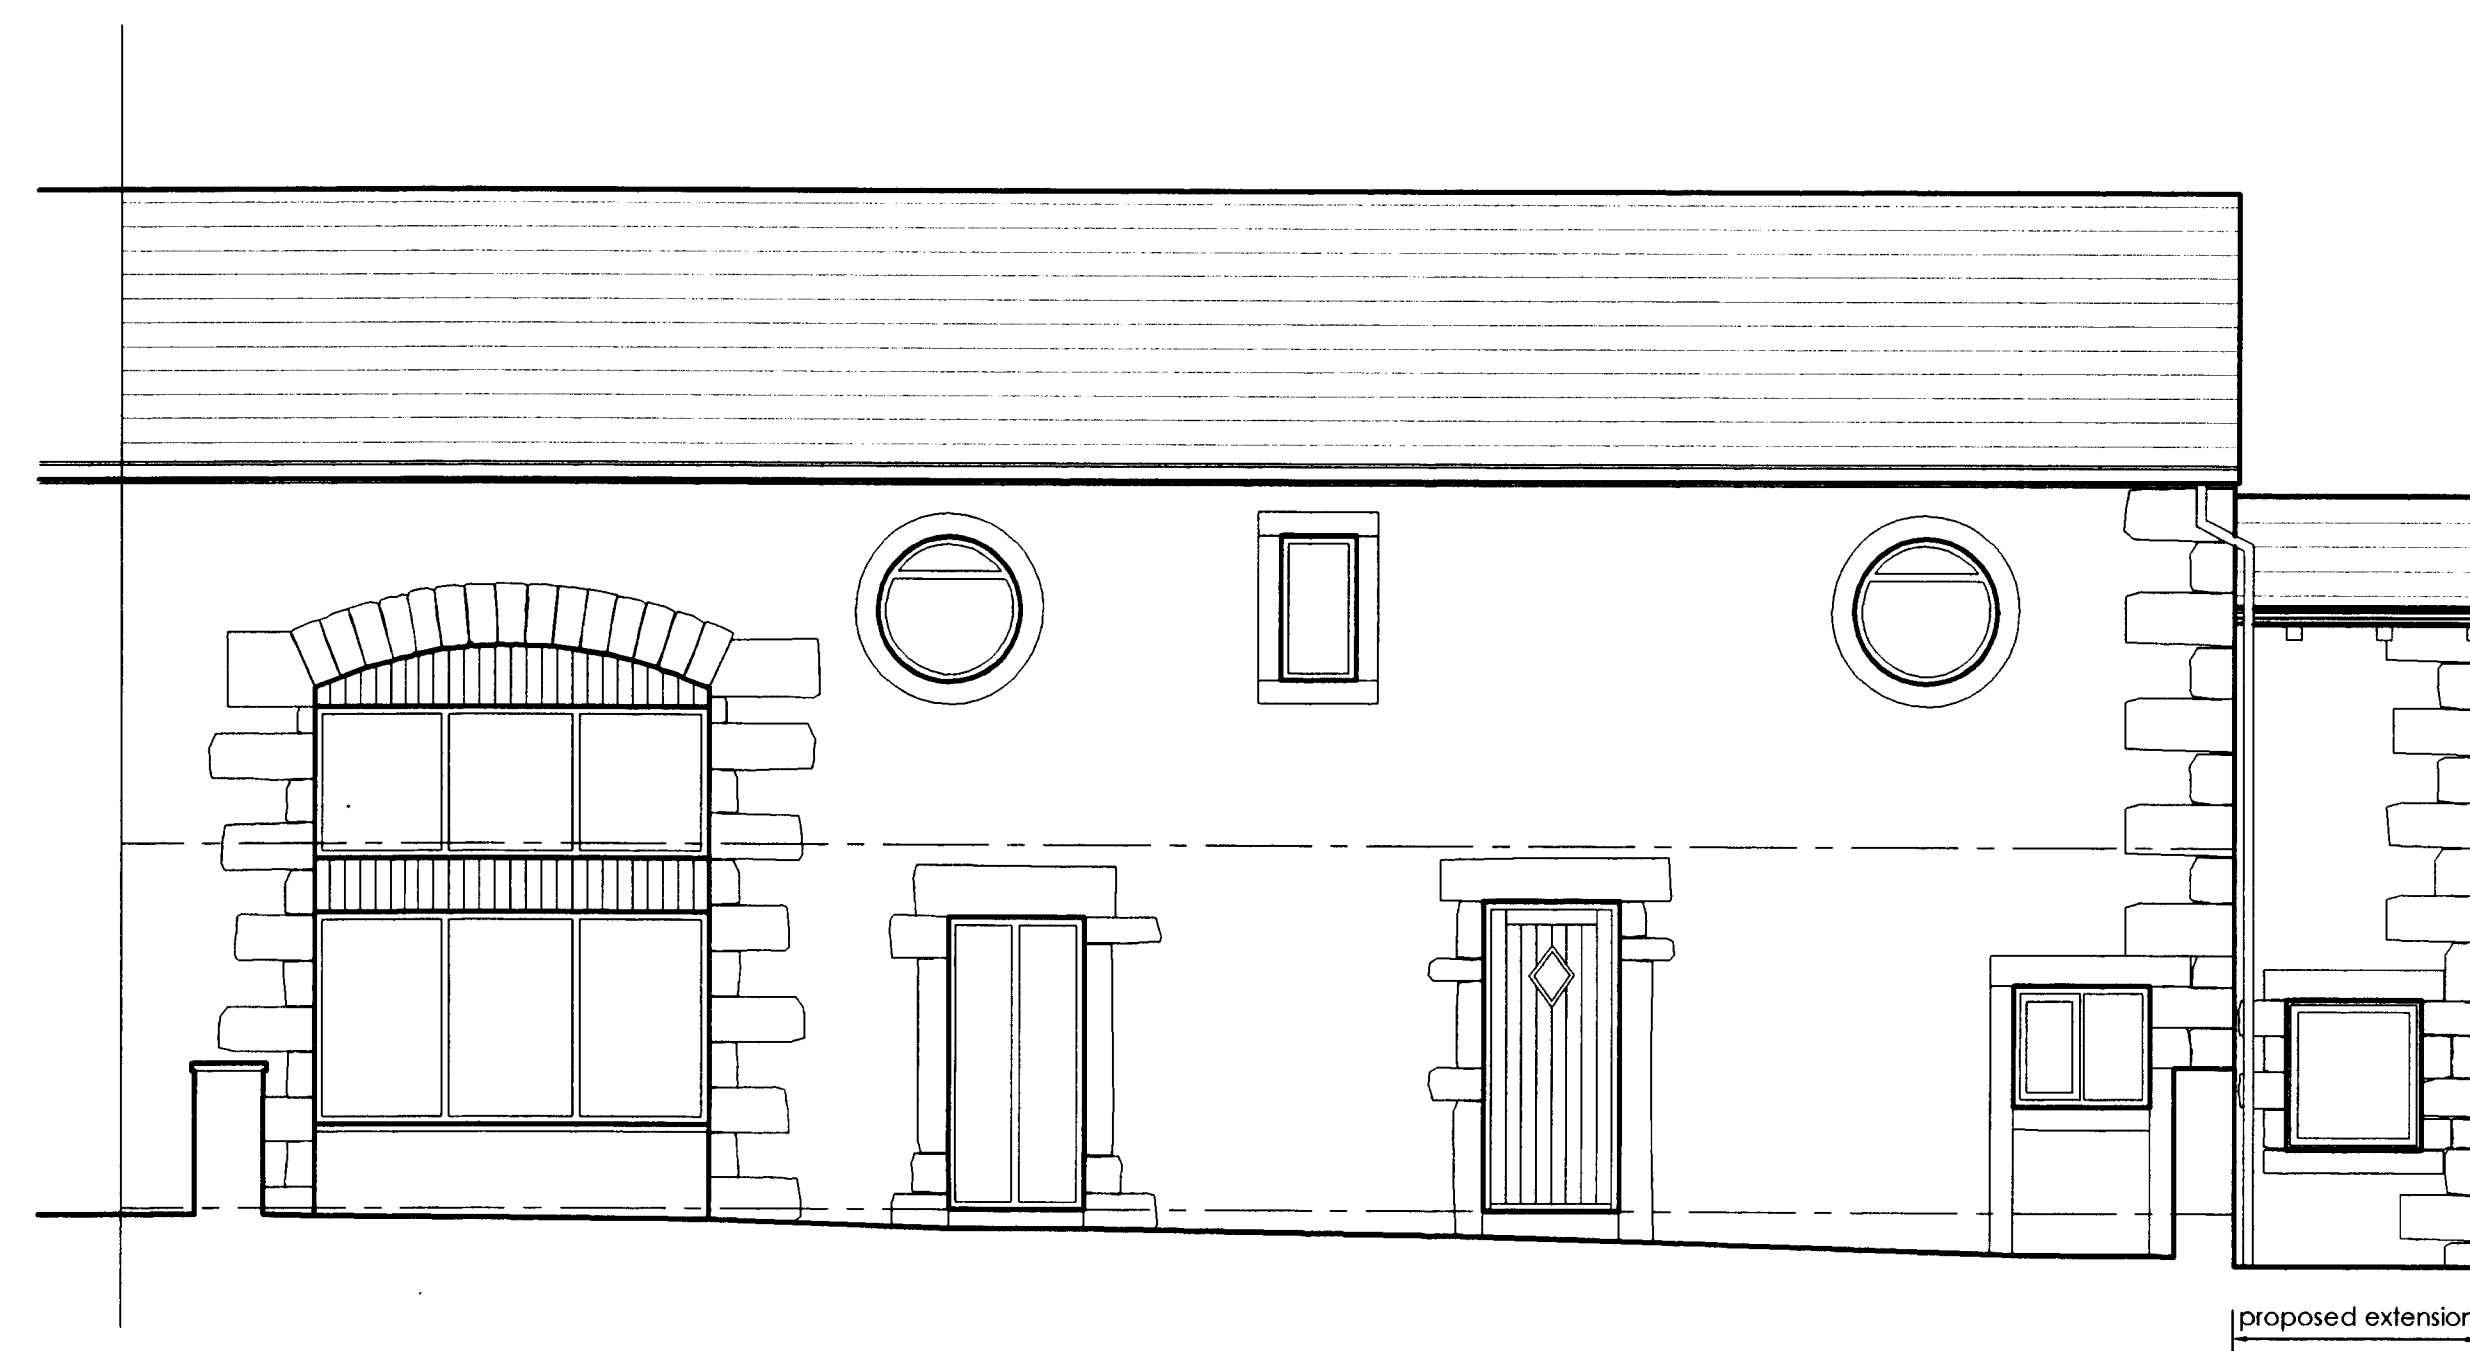

East Elevation

MATERIALS:

Roof: Slate to match existing  
Walls: Coursed rubble to match existing  
Windows: Double glazed windows with painted hardwood frames.  
Rooflight: Velux conservation rooflights (or similar)

Revisions:

Rev. A: Room titles amended and ridge height added.  
10.06.08 sw

320080516P



Ashworth Burke  
Partnership  
Chartered Architects

3 Castle Gate • Clitheroe • Lancashire • BB7 1AZ  
Tel: 01200 422673 • Fax: 01200 442732  
Email: architects@ashworthburke.com

job:  
Proposed Alterations & Extensions  
Marl Hill Barn, Cow Ark

client:  
Mr Derek Cook

drawing:  
Proposed Plans & Elevations

scale: (@A1) drawn: date:  
1:50 SW 17/04/2008  
checked: date:

job no: 08-019 dwg no: G(2)-04 rev: A