


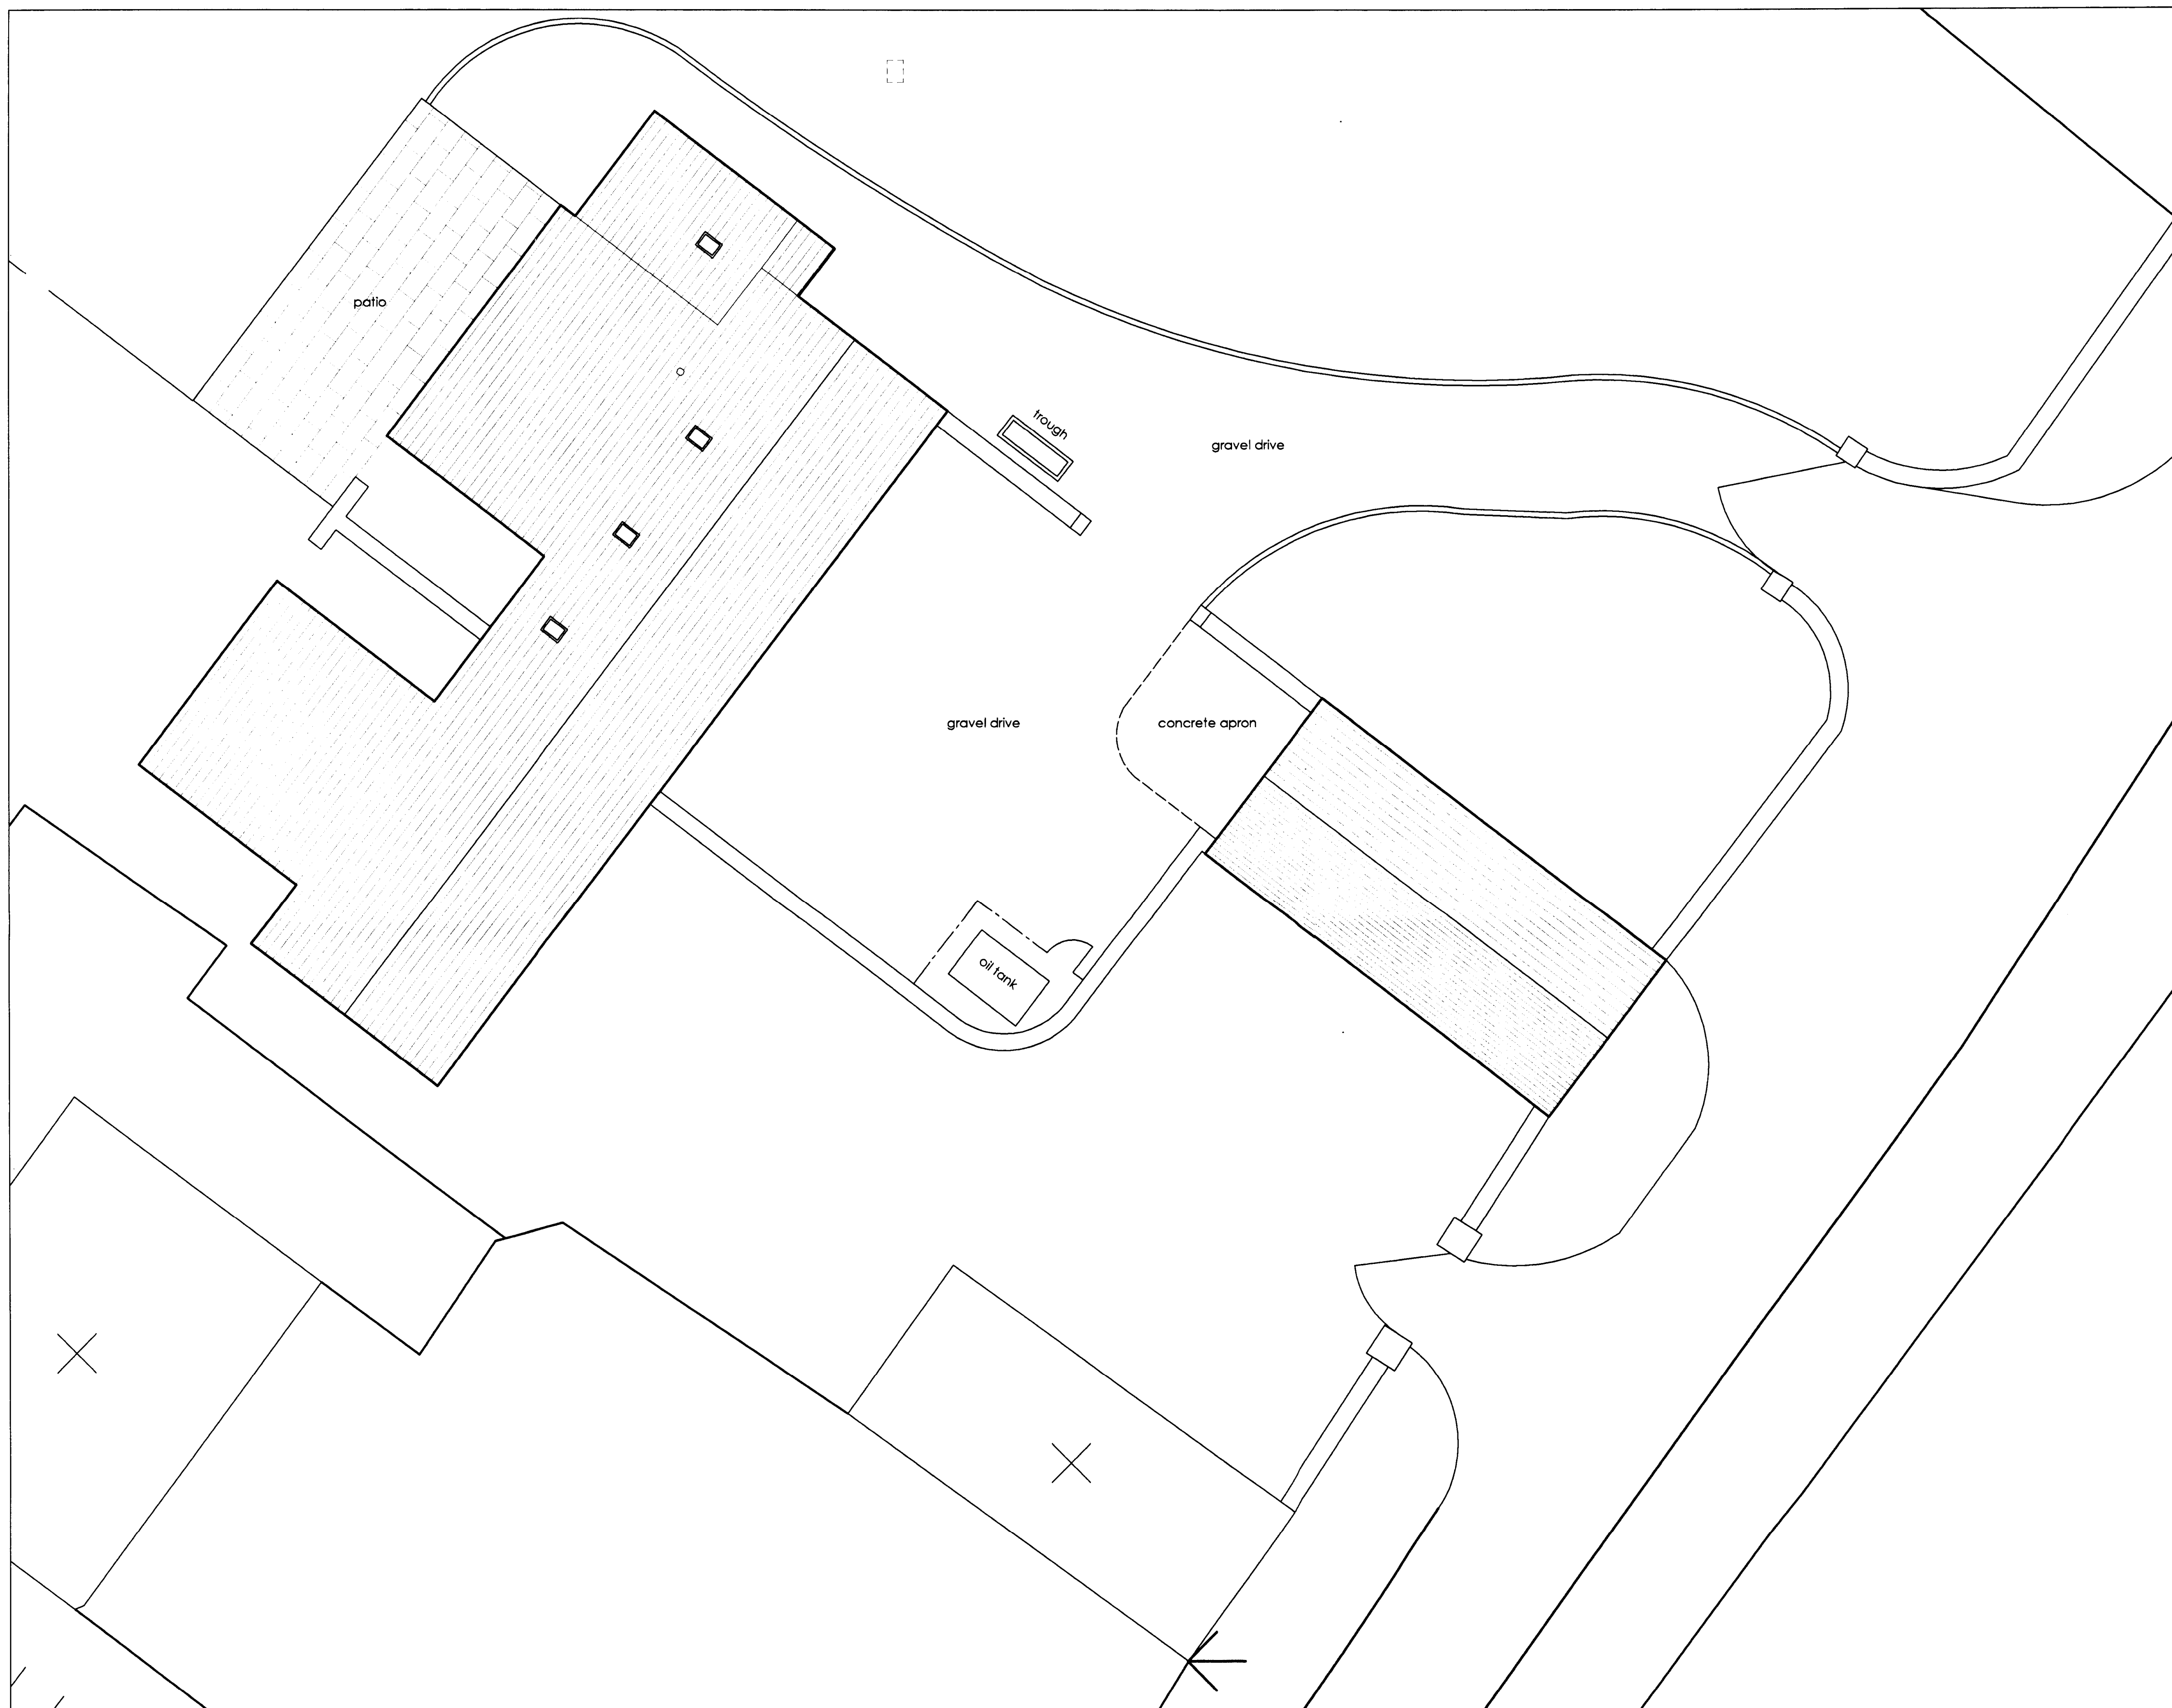

Site Plan

Revisions:

3 20080516P

AB
Ashworth Burke Partnership
Chartered Architects
3 Castle Gate • Clitheroe • Lancashire • BB7 1AZ
Tel: 01200 422673 • Fax: 01200 442732
Email: architects@ashworthburke.com

job:
Proposed Alterations & Extensions
Marl Hill Barn, Cow Ark

client:
Mr Derek Cook

drawing:
Proposed Site Plan

scale: (@A1) 1:100	drawn: SW	date: 23/04/2008
checked:		date:
job no: 08-019	dwg no: G(2)-05	rev: