



This drawing is the property of Ashworth Burke Partnership. Copyright is reserved by them and the drawing is issued on condition that it is not copied either wholly or in part without the consent in writing of Ashworth Burke Partnership. Dimensions should not be scaled. All dimensions to be checked on site by the contractor before commencement of the relevant part of the work.

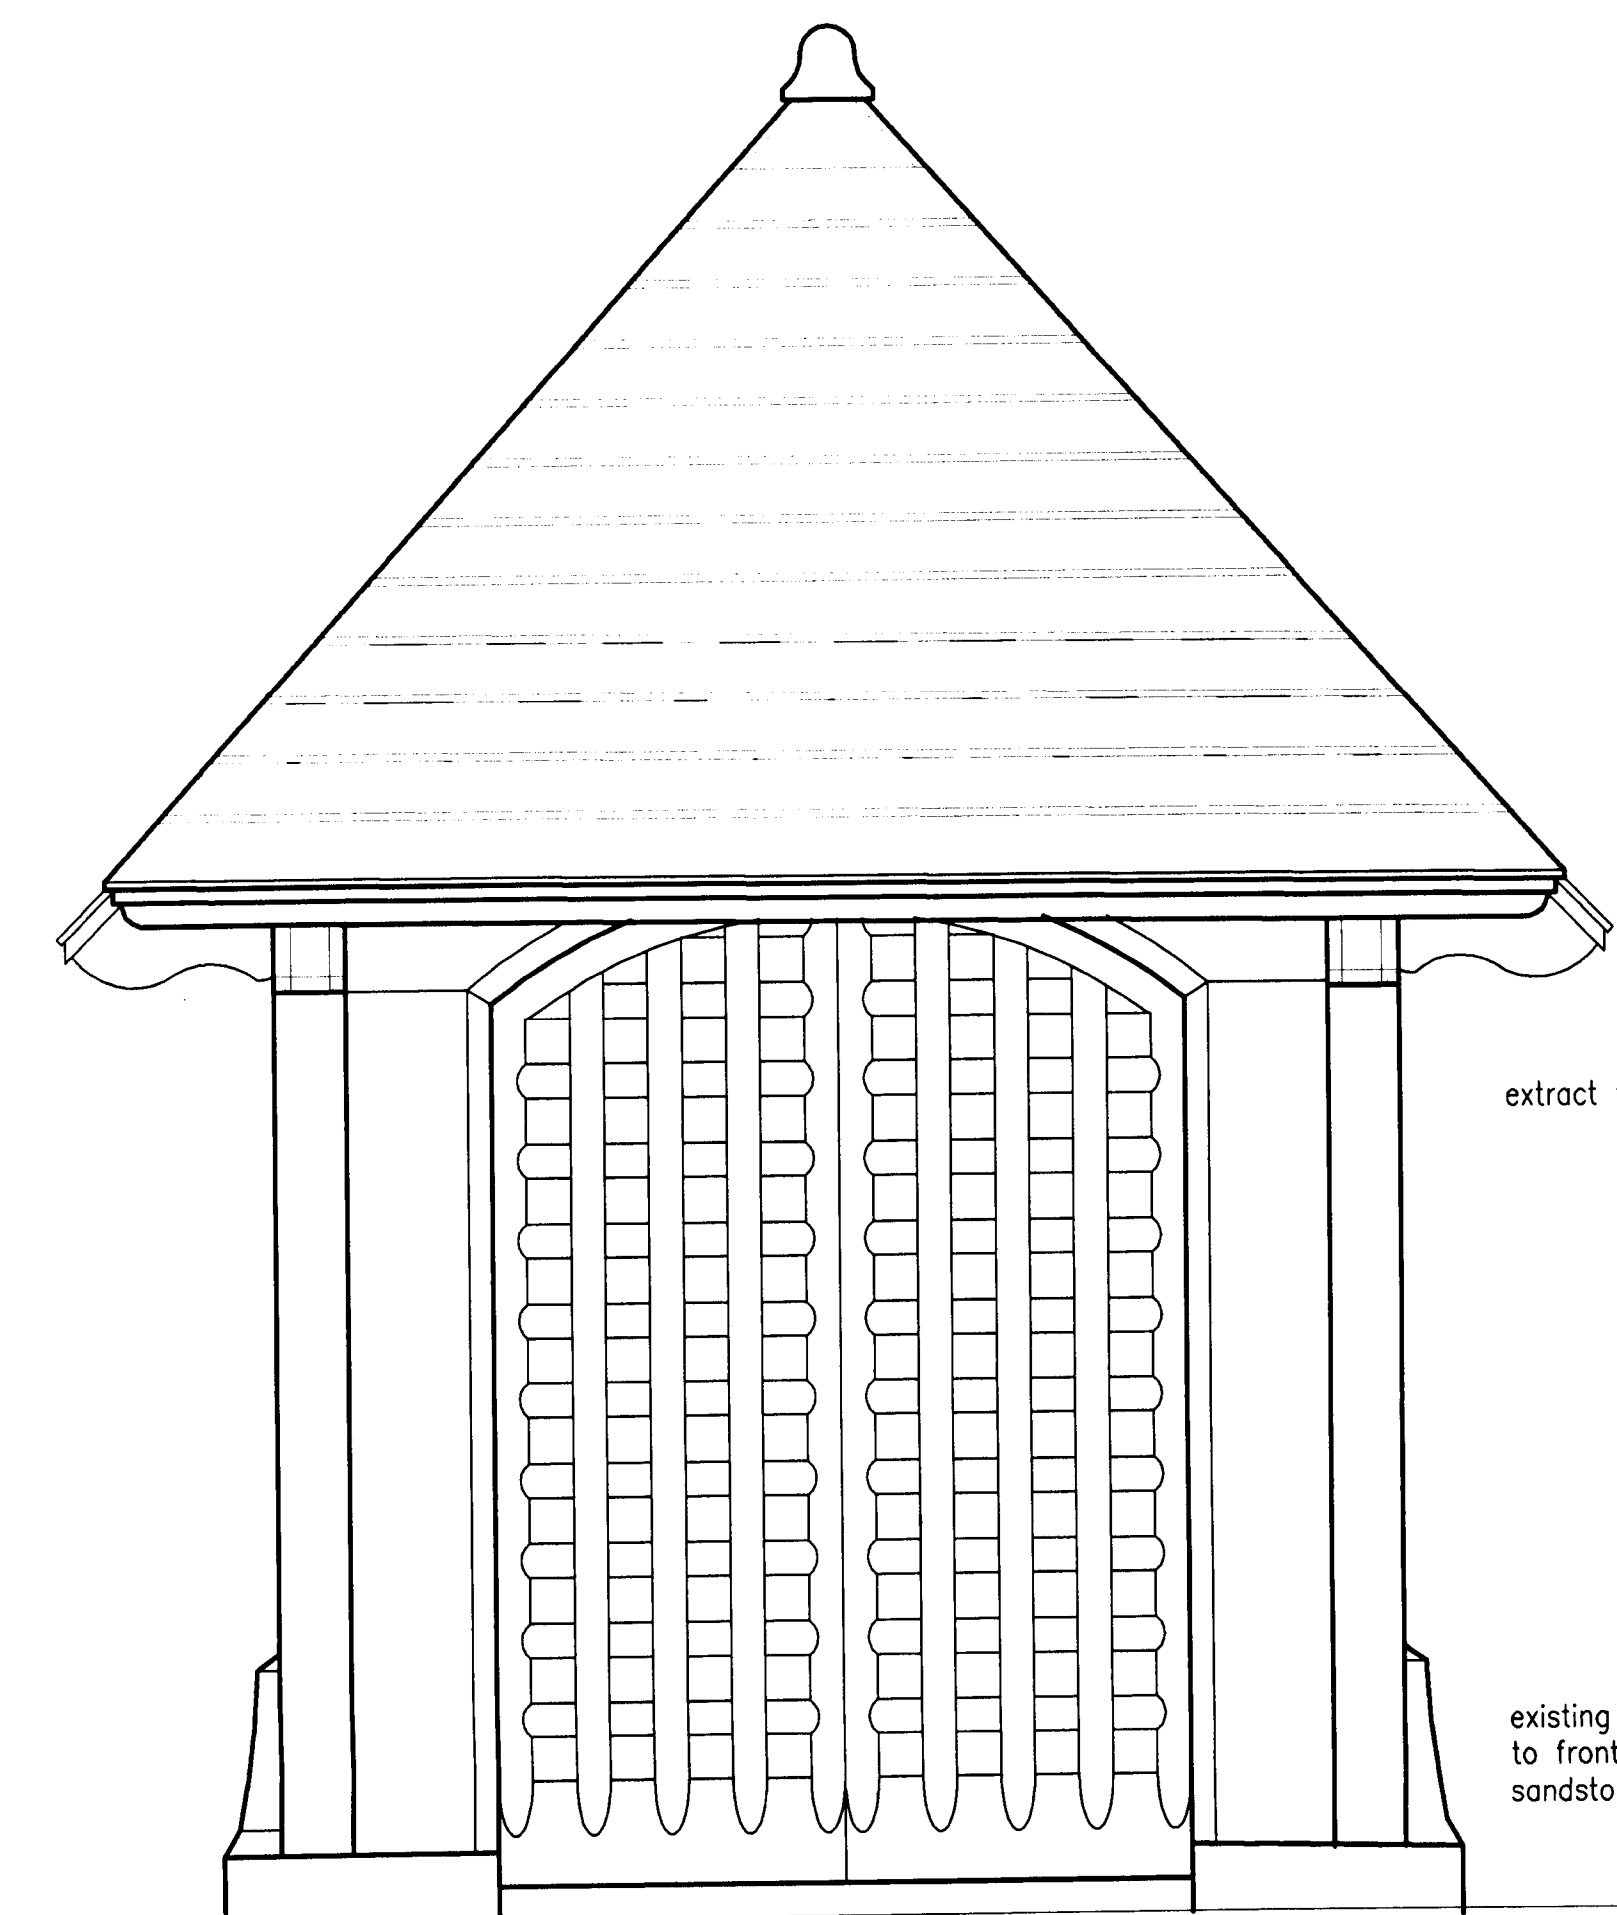

Front Elevation

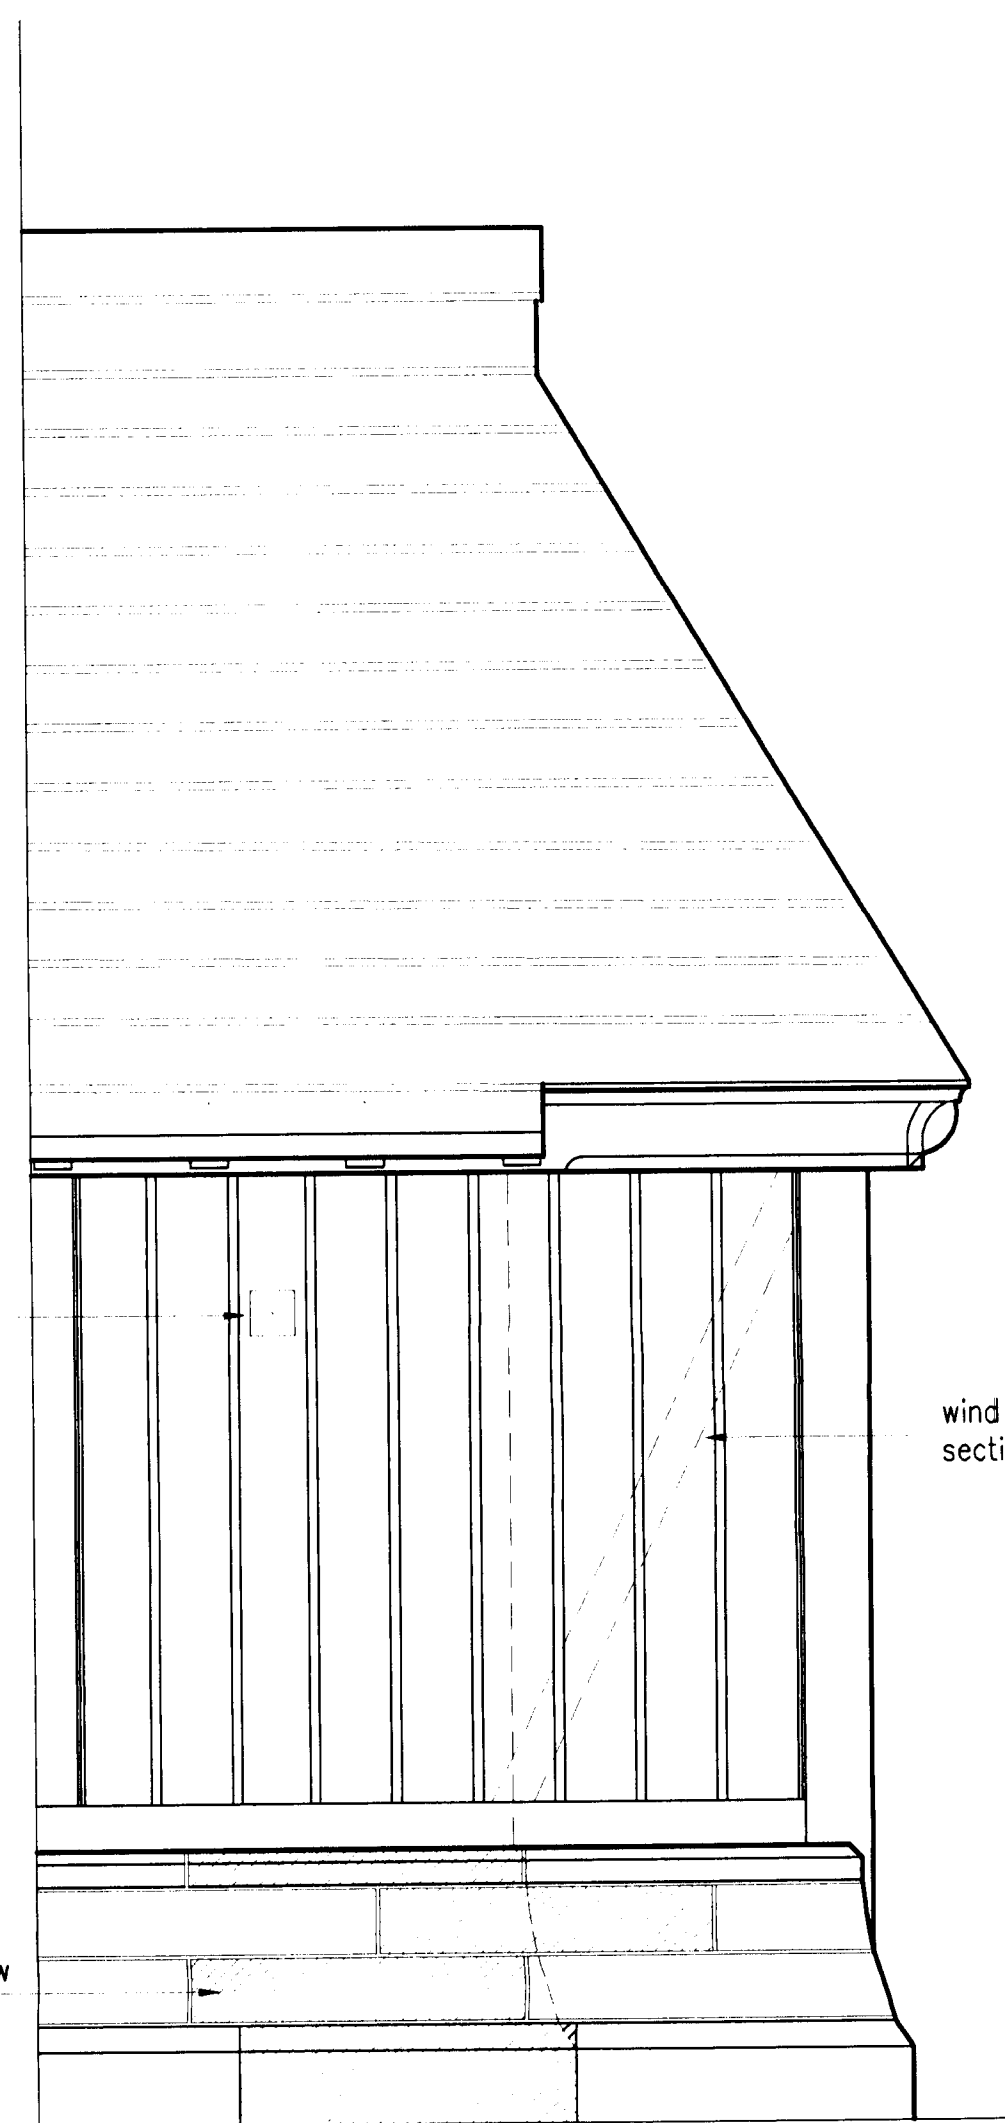

Side Elevation

extract vent terminal


existing stonework moved to front of porch and new sandstone used to infill

wind bracing to new section of porch

extension to porch



North Elevation

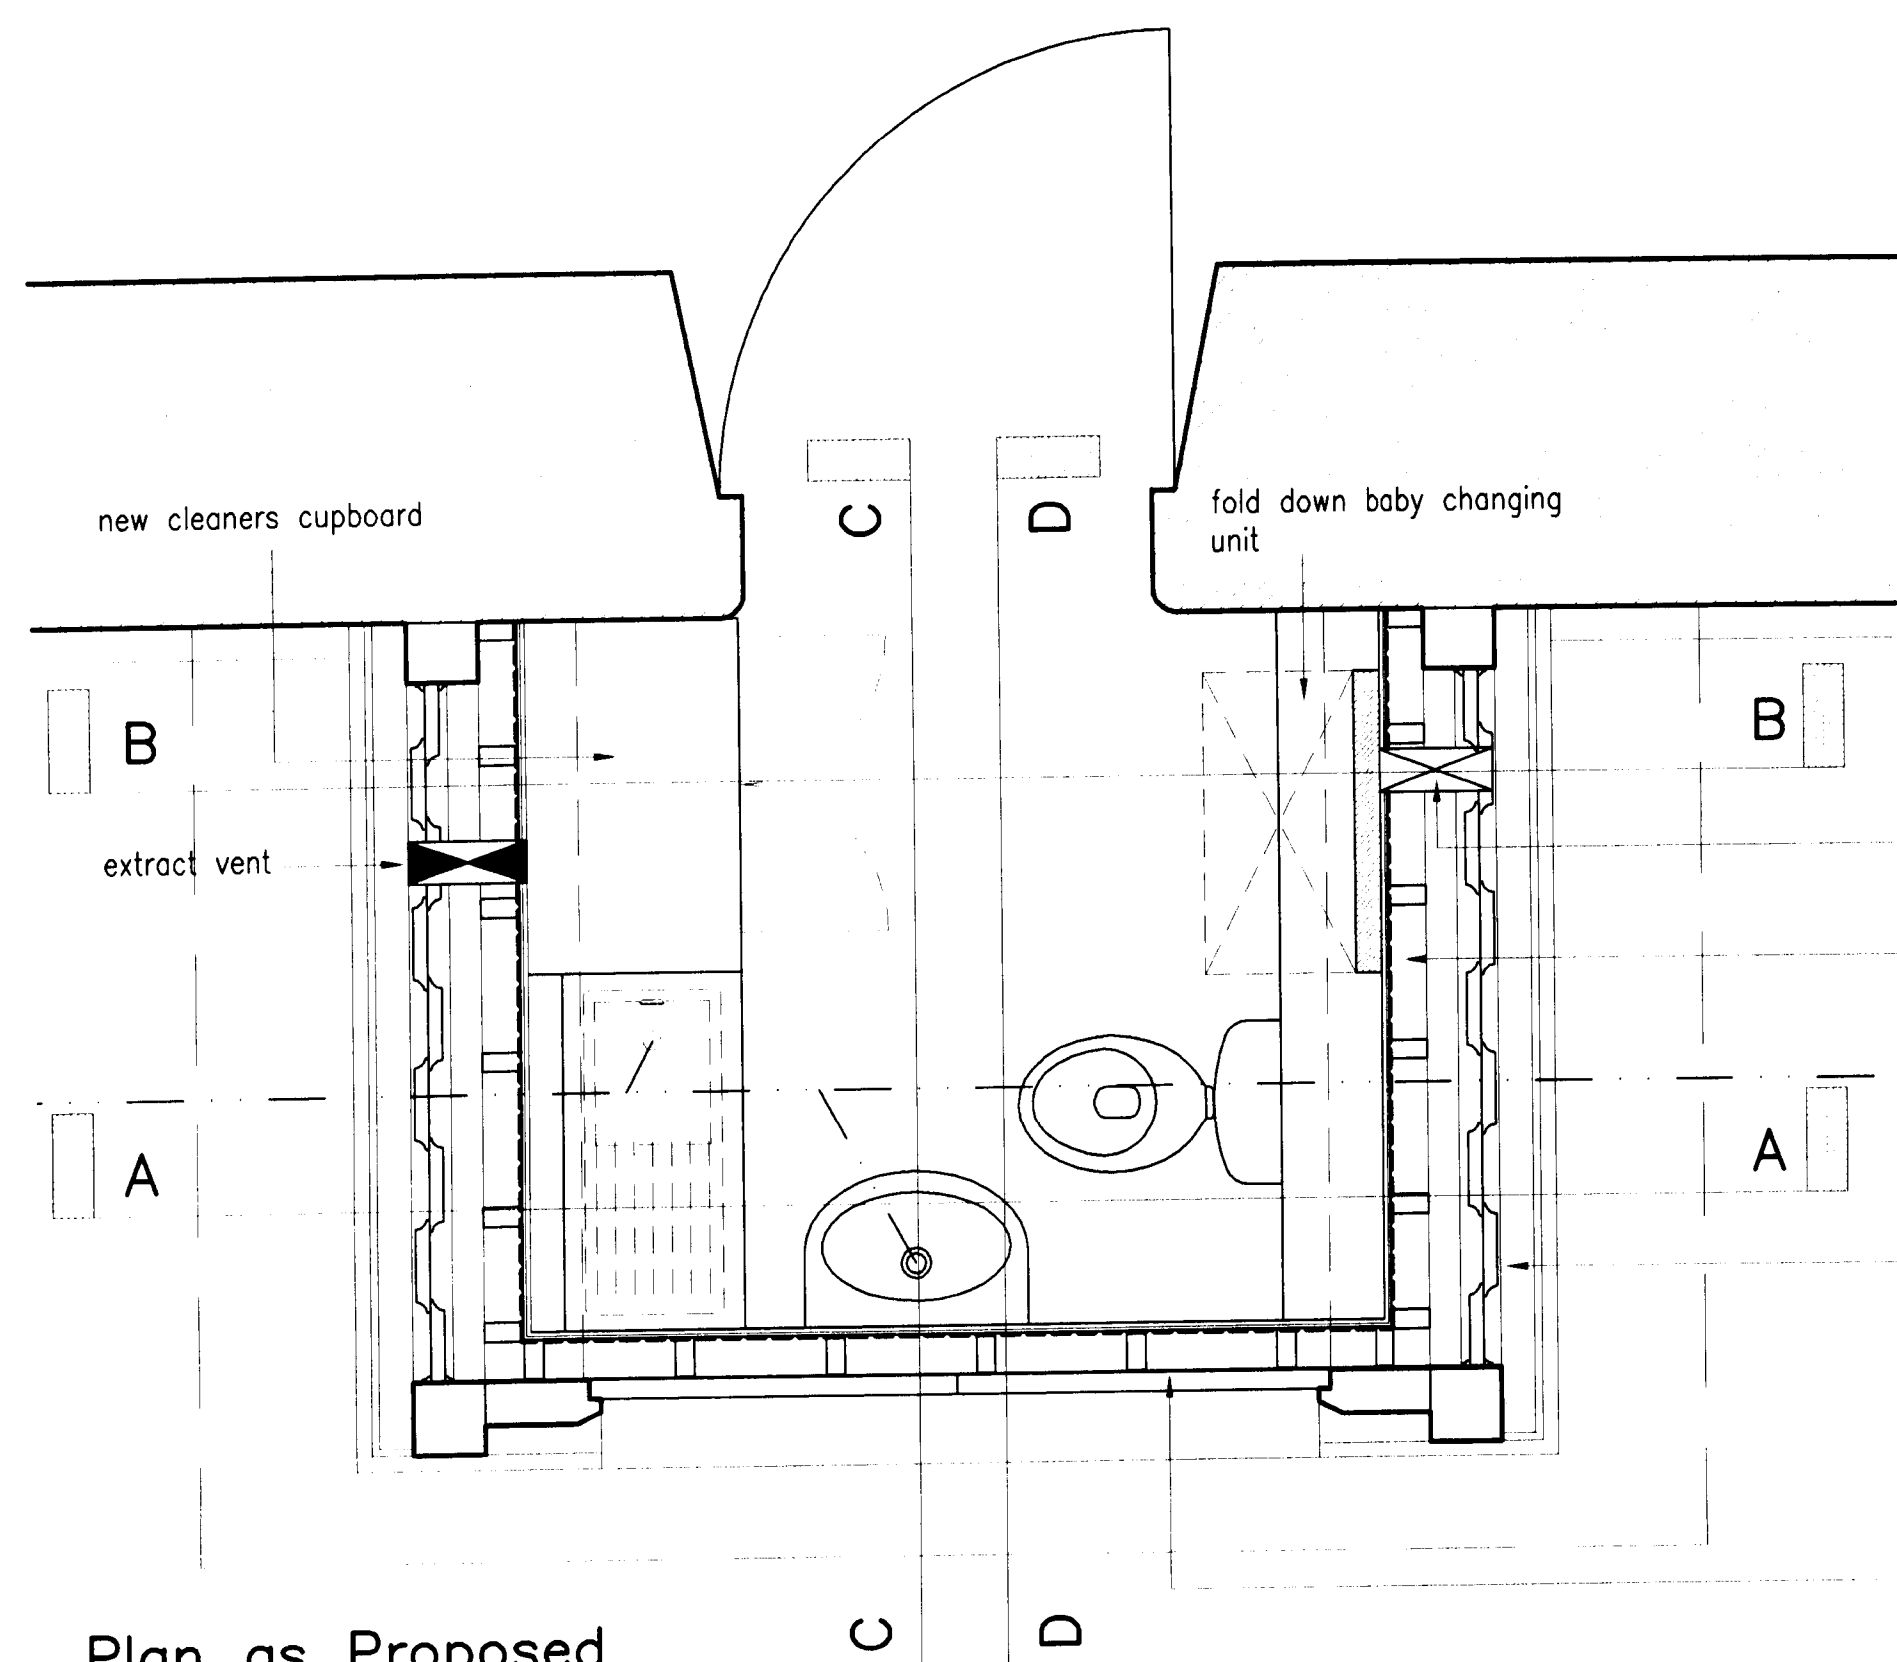

Plan as Proposed

hit and miss fresh air vent


existing timber frame lined internally with 12.5mm plasterboard and skim on 6mm sheathing ply Tri-iso super 9 insulation on breather membrane on 50mm x 50mm treated softwood studs and counterbattens @ 400 cts.

new 37mm thick x 240mm wide treated Oak panels to match existing.

sheathing ply to back of stud partition running behind the porch doors. Ply to be stained or painted out

Rev A: Details of drylining to porch amended. 02.07.08

3 2 0 0 8 0 6 7 7 P

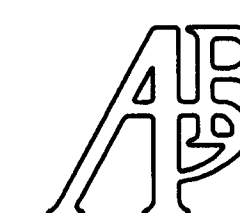

Ashworth Burke Partnership
Chartered Architects

3 Castle Gate Clitheroe Lancashire BB7 1AZ
Tel: 01200 422673 • Fax: 01200 442732

job:
St Mary & All Saints Whalley
Proposed Internal Reorder &
Accessibility Improvements

client:
The Parochial Church Council

drawing:
North Porch:
Proposed Plans & Elevations

scale: 1:50 & 1:20 date: 06/06 drawn: sw