



This drawing is the property of Ashworth Burke Partnership. Copyright is reserved by them and the drawing is issued on condition that it is not copied either wholly or in part without the consent in writing of Ashworth Burke Partnership. Dimensions should not be scaled. All dimensions to be checked on site by the contractor before commencement of the relevant part of the work.

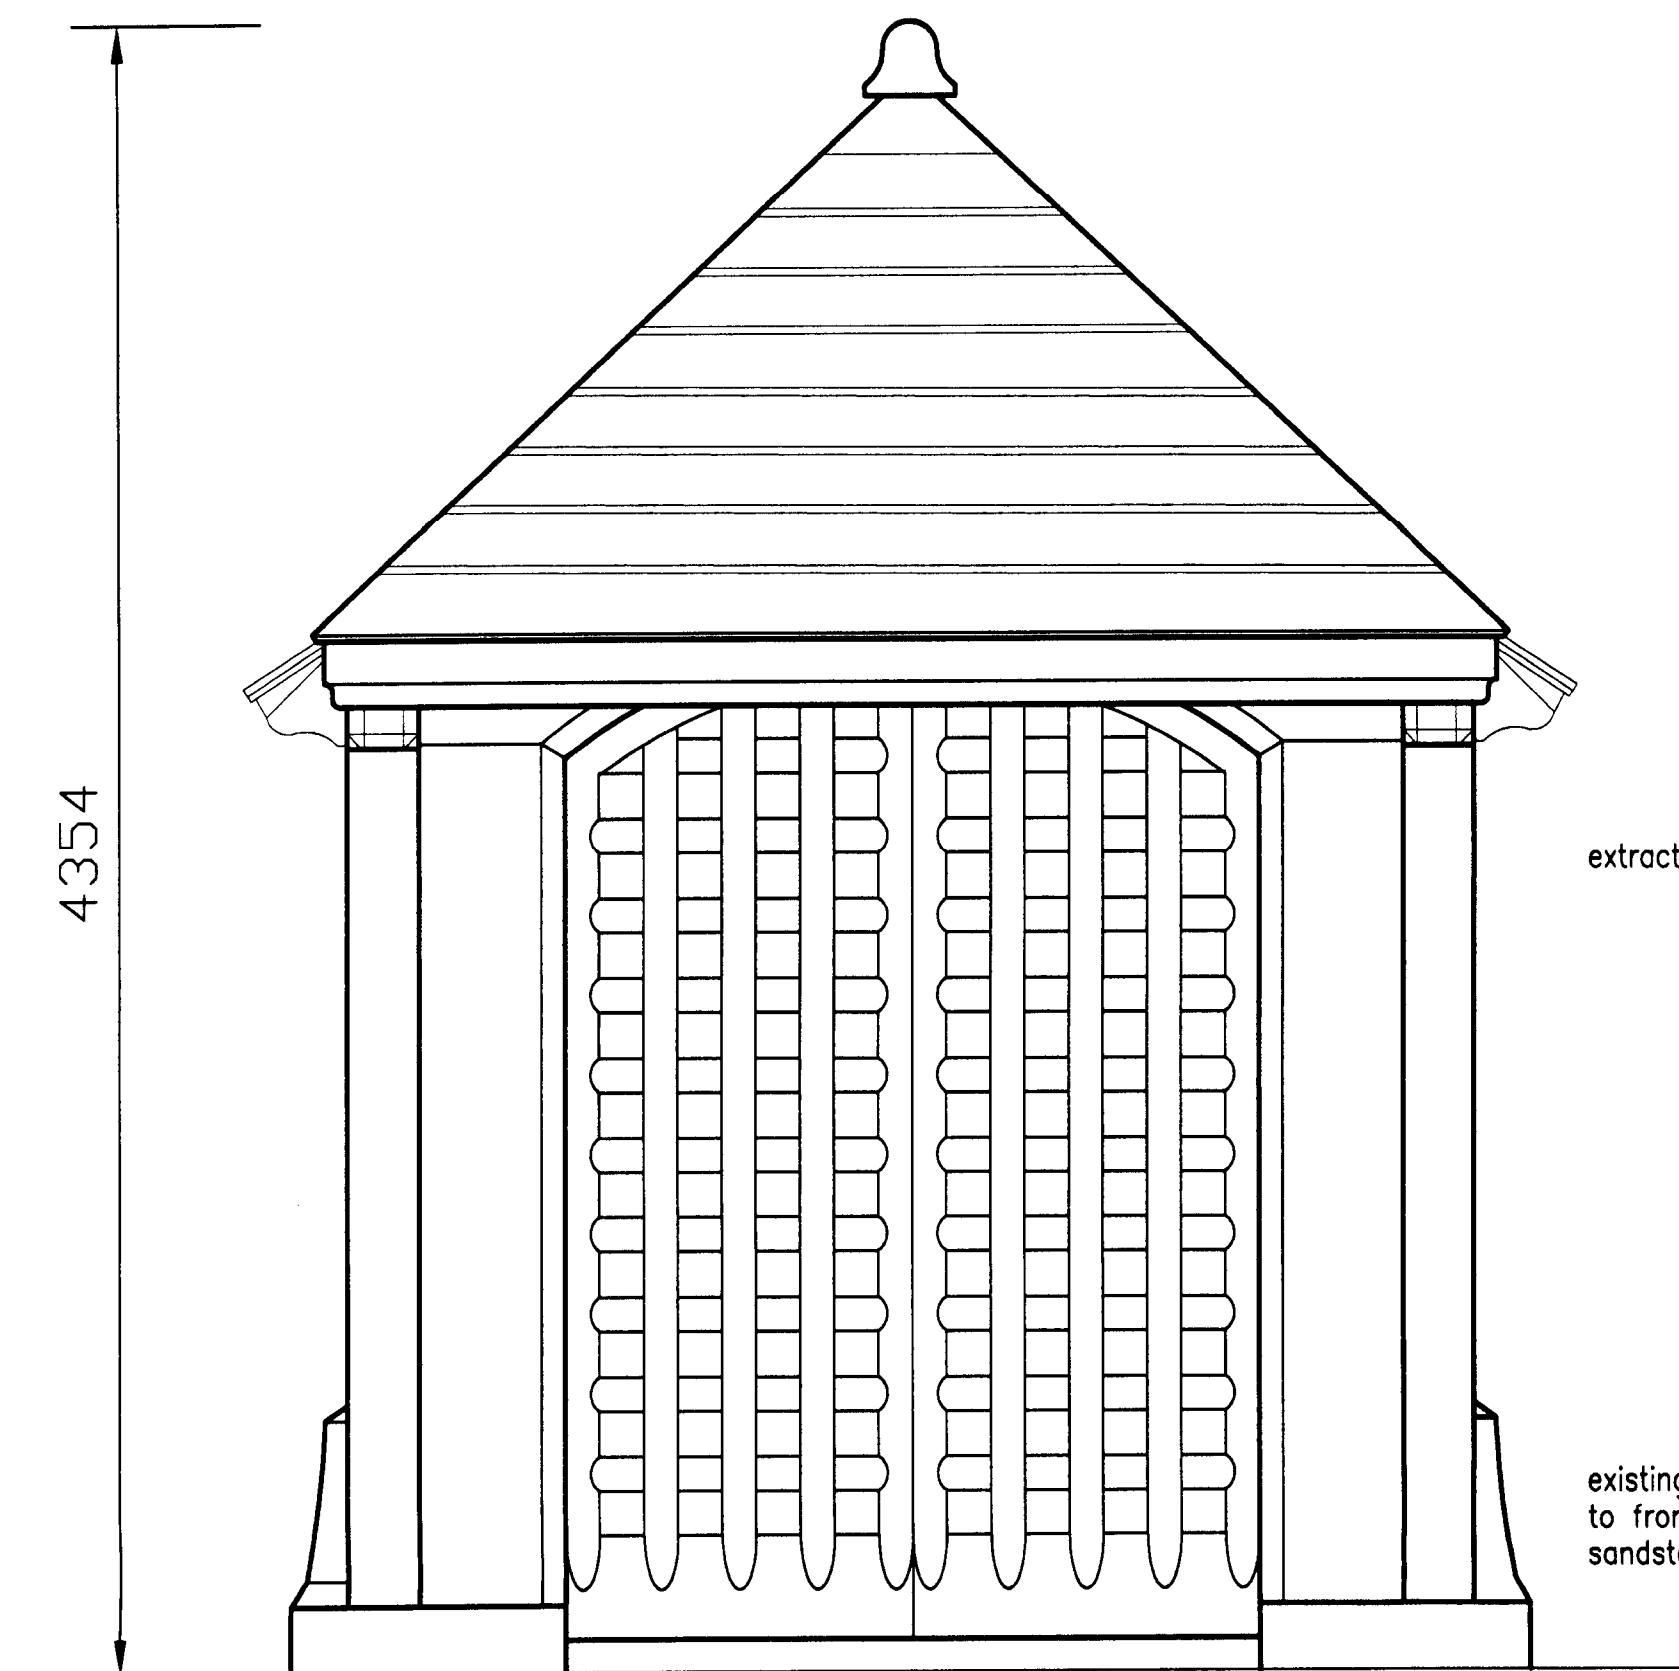


Front Elevation

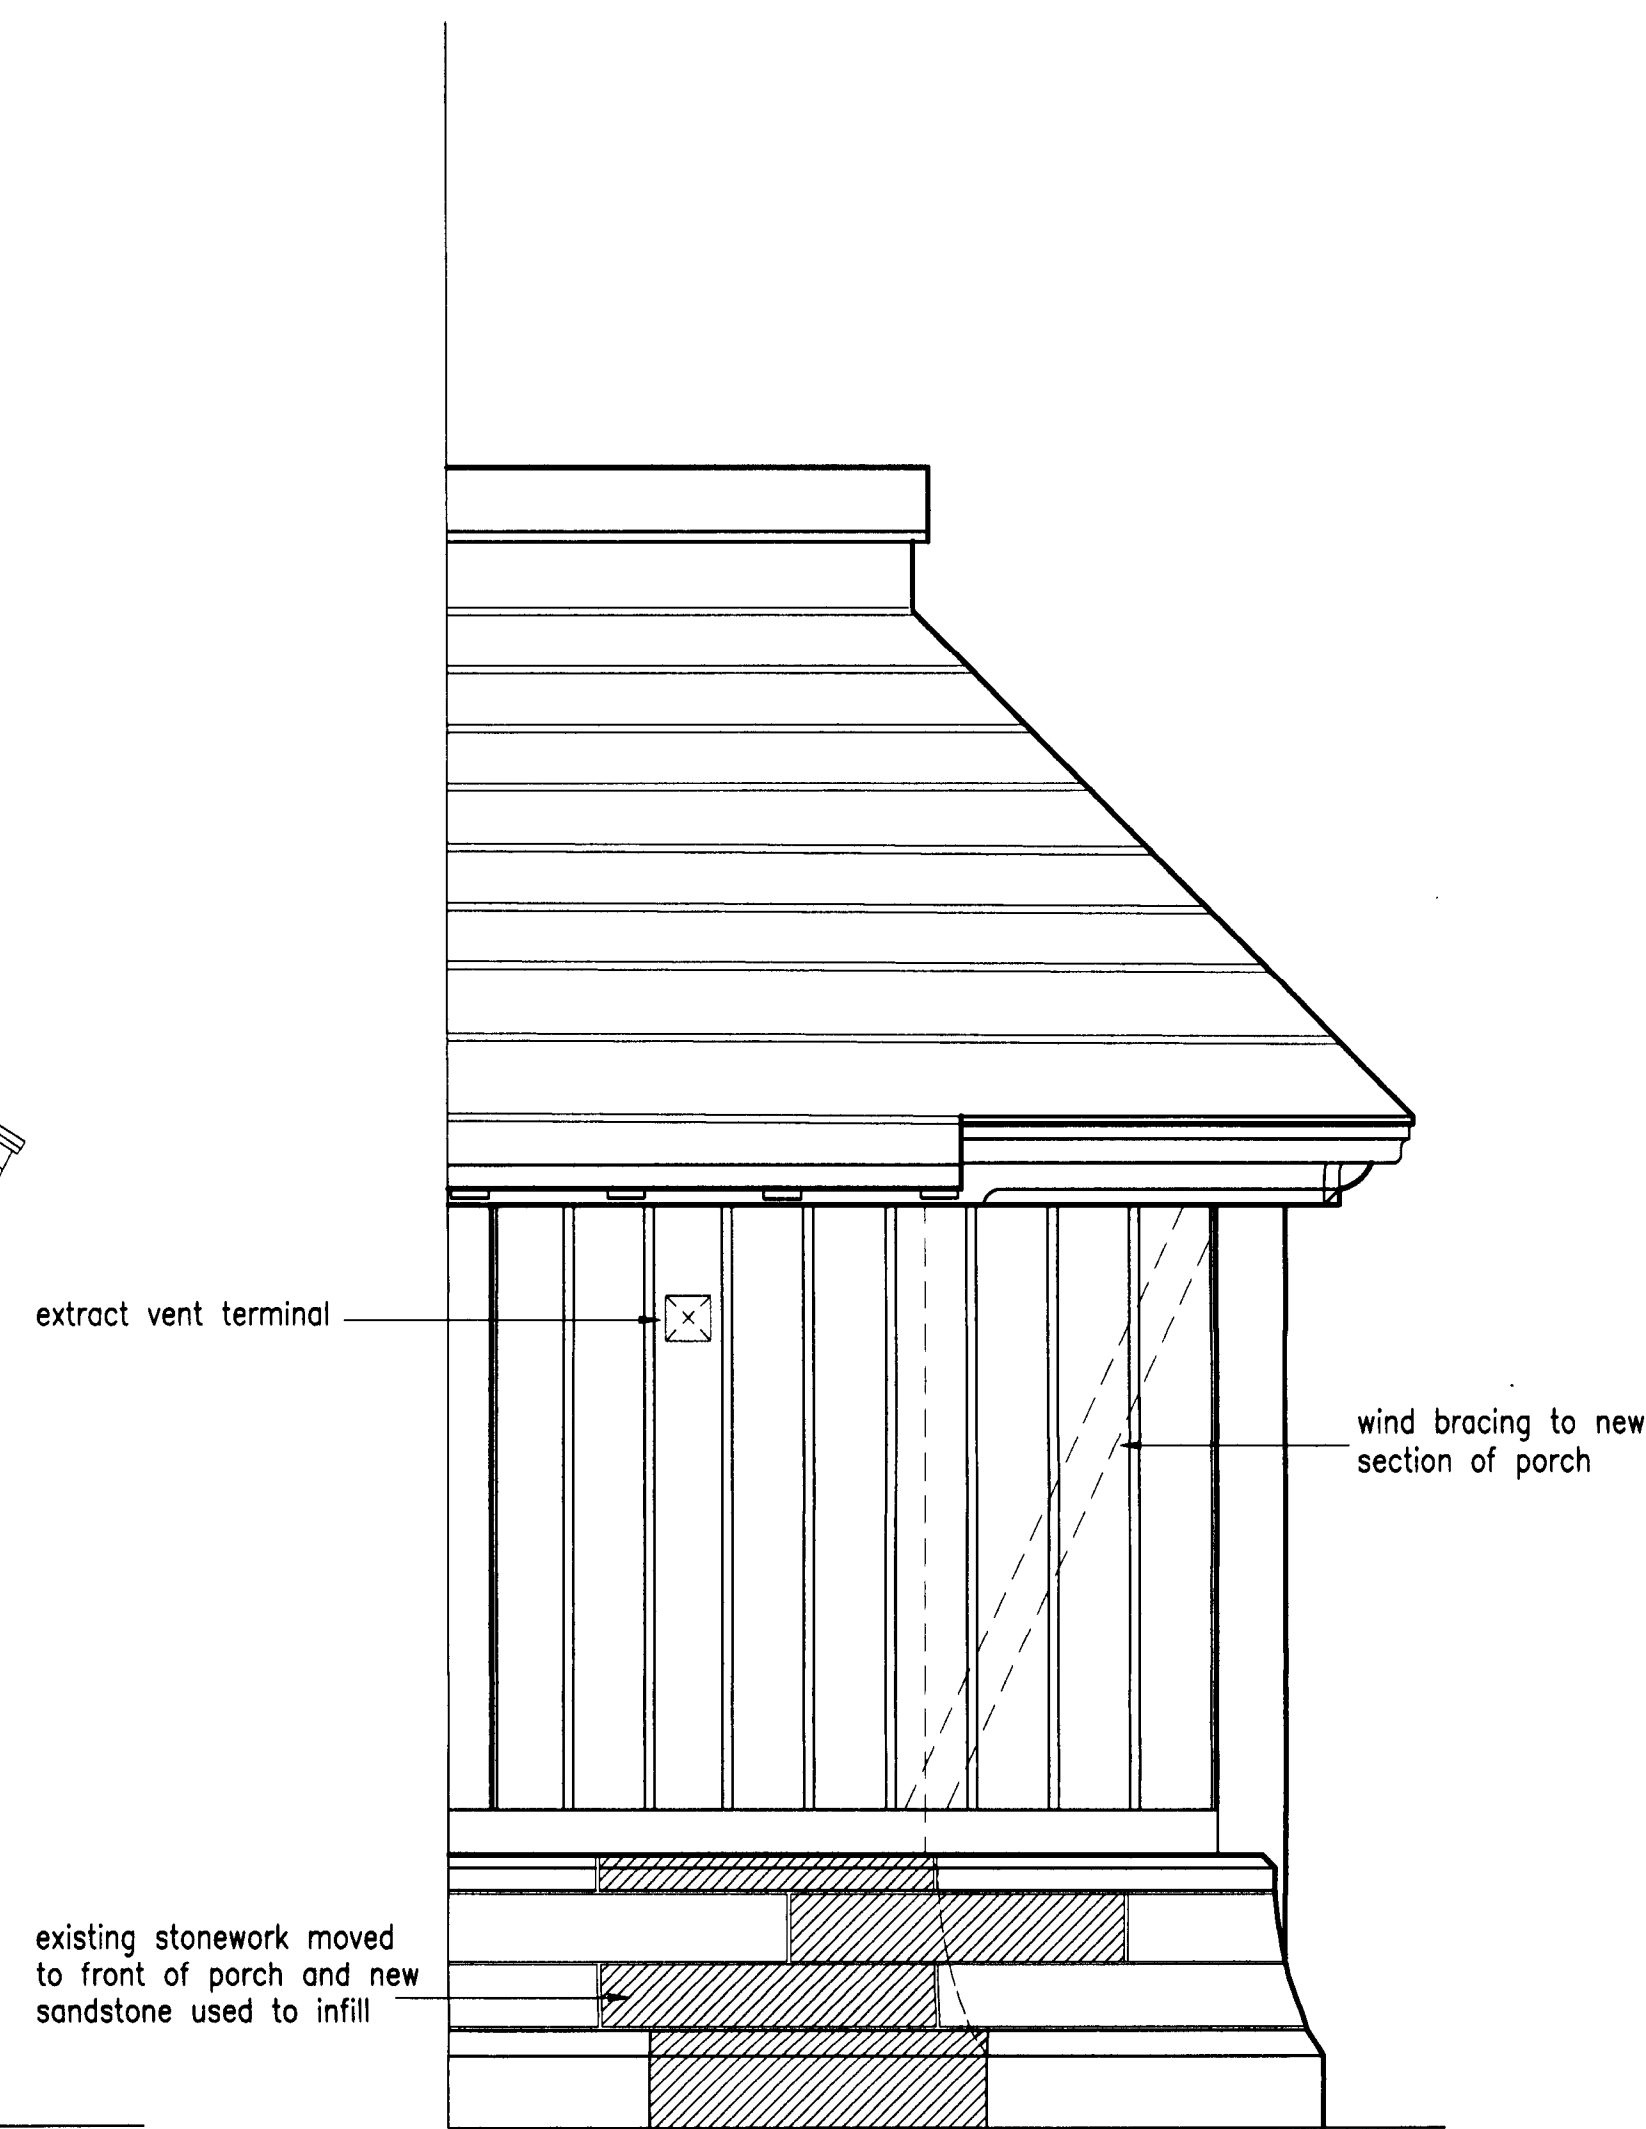

Side Elevation




North Elevation

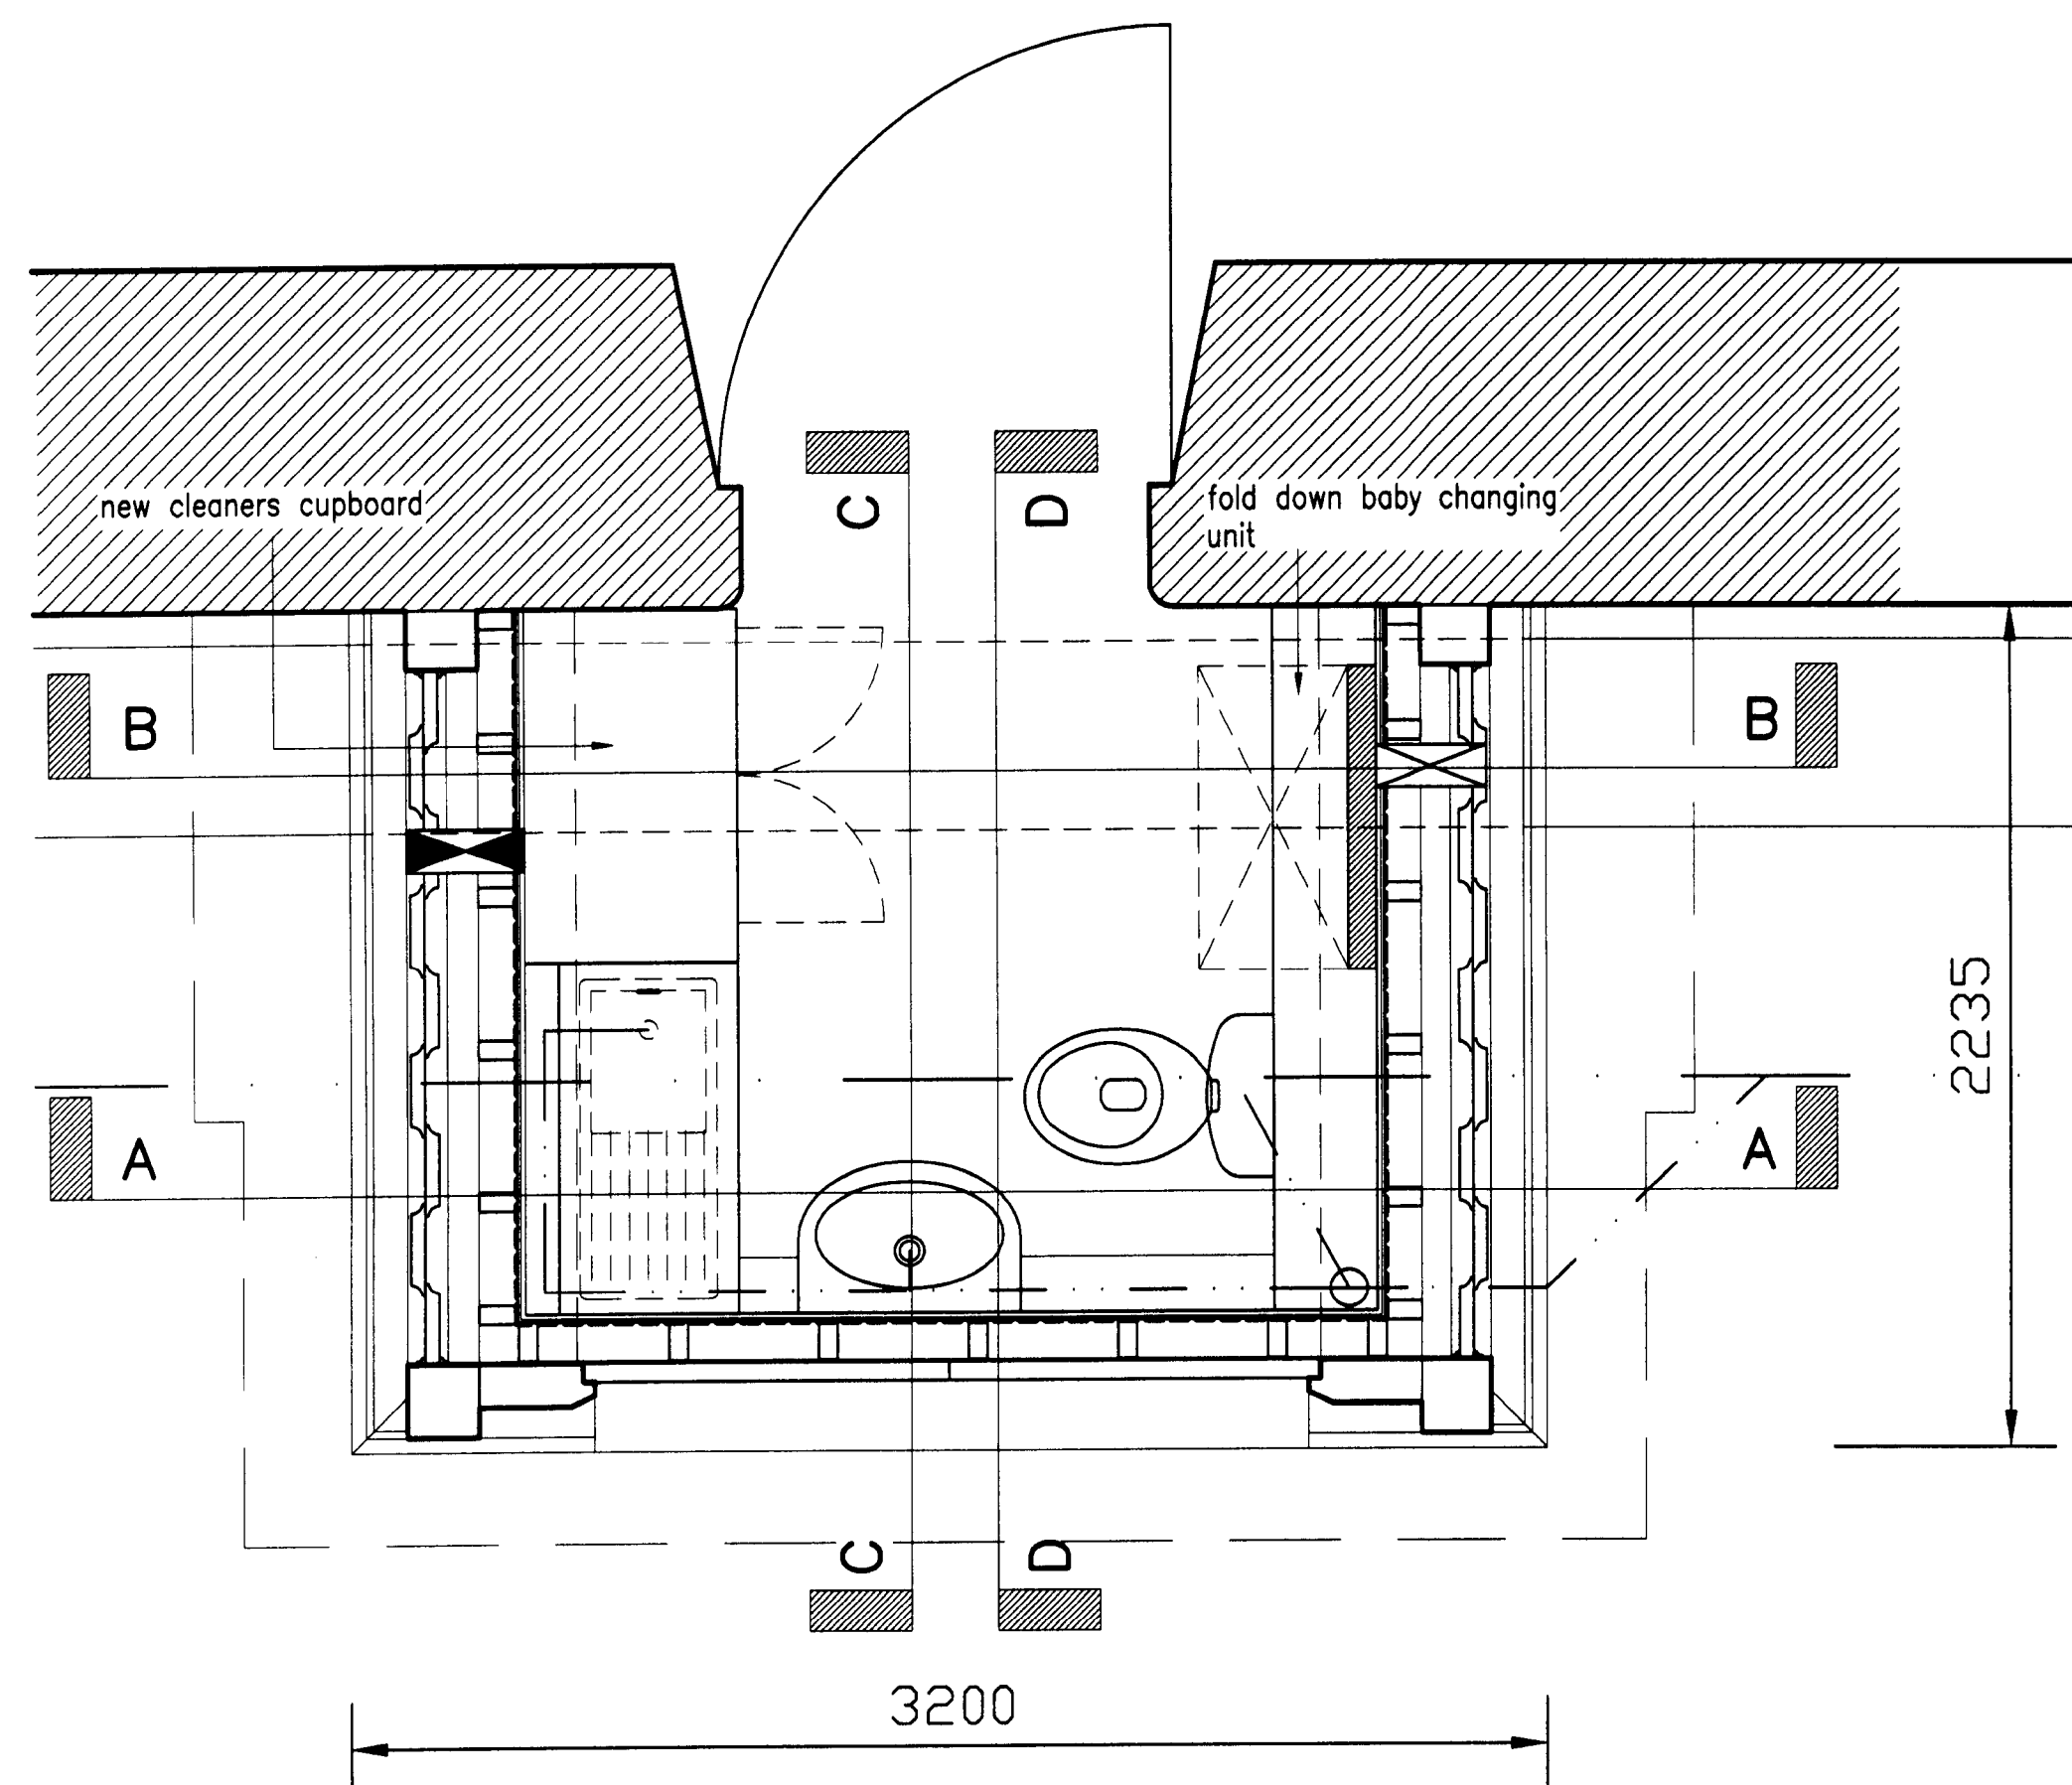

320080681P

Rev A: Details of drylining to porch amended.
02.07.08

Rev B: External dimensions added 07.08.08

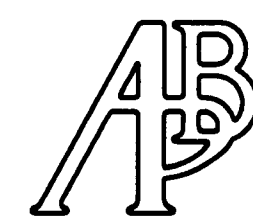

Ashworth Burke
Partnership
Chartered Architects

3 Castle Gate Clitheroe Lancashire BB7 1AZ
Tel: 01200 422673 • Fax: 01200 442732

job:
St Mary & All Saints Whalley
Proposed Internal Reorder &
Accessibility Improvements

client:
The Parochial Church Council

drawing:
North Porch:
Proposed Plans & Elevations

scale: 1:50 & 1:20 date: 06/06 drawn: sw

number: rev: