



EXISTING EAST ELEVATION




PROPOSED EAST ELEVATION




EXISTING SOUTH ELEVATION




PROPOSED SOUTH ELEVATION

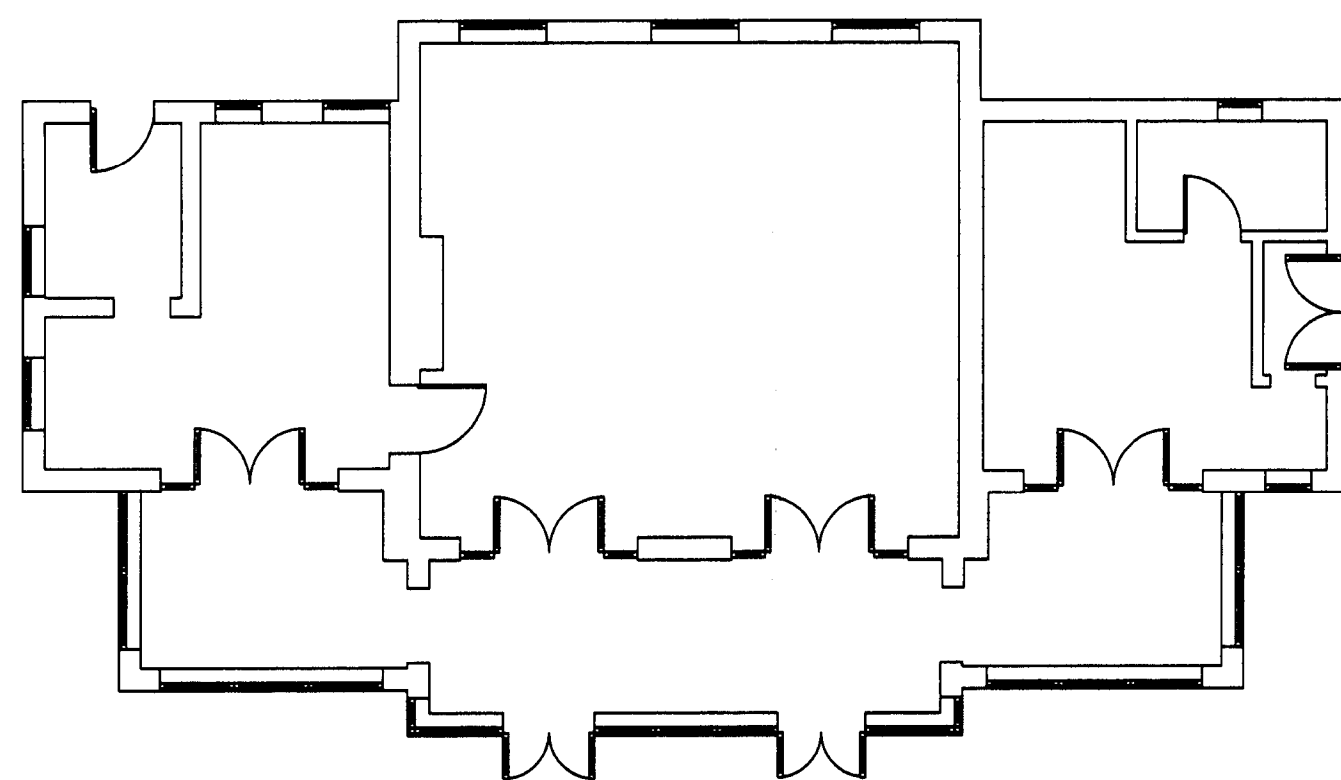

EXISTING PLAN

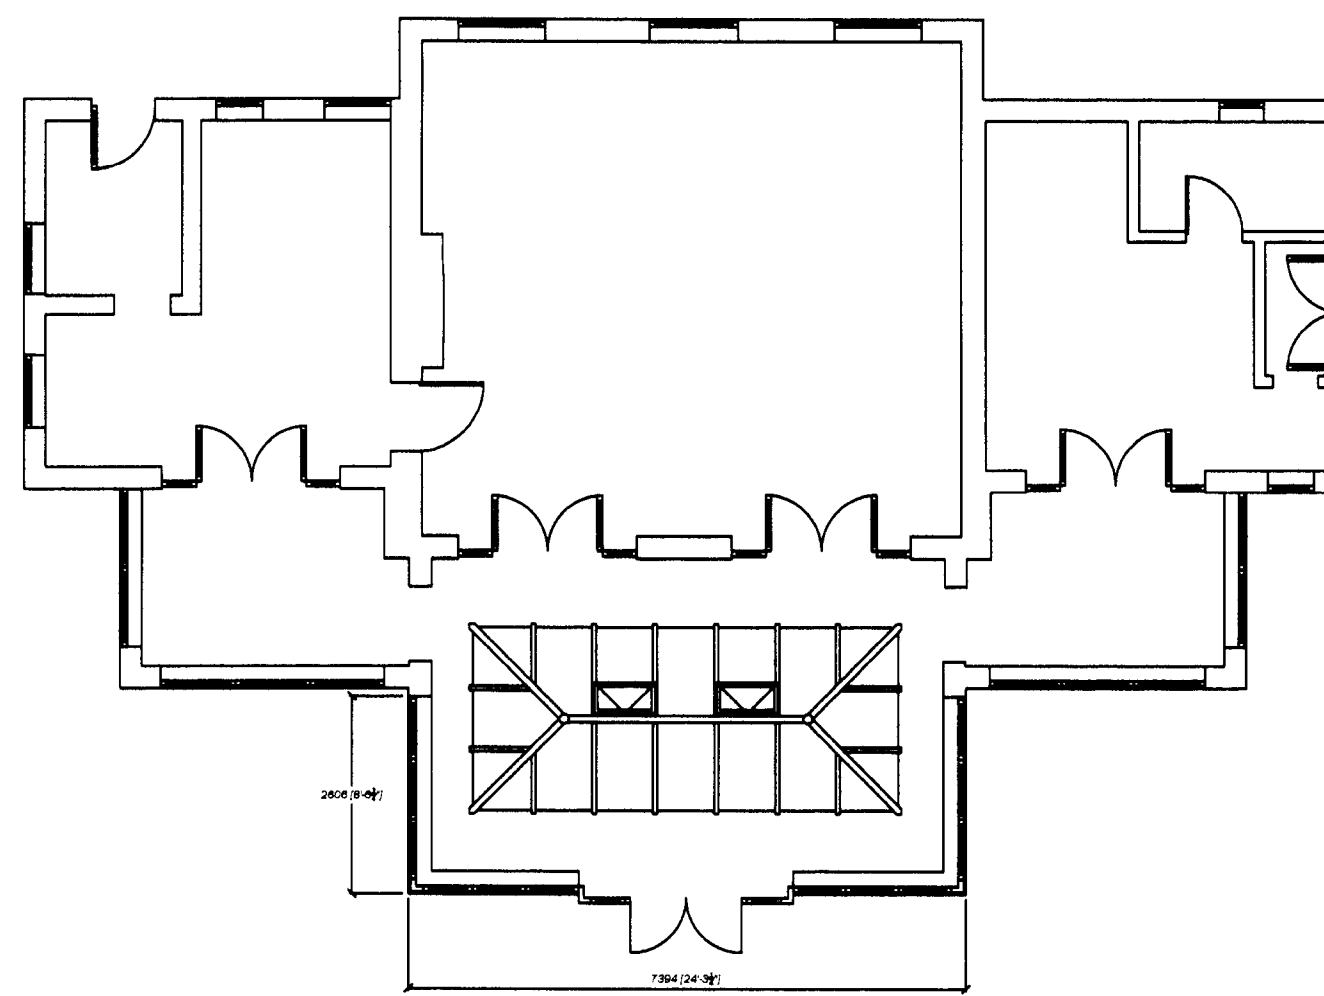

PROPOSED PLAN

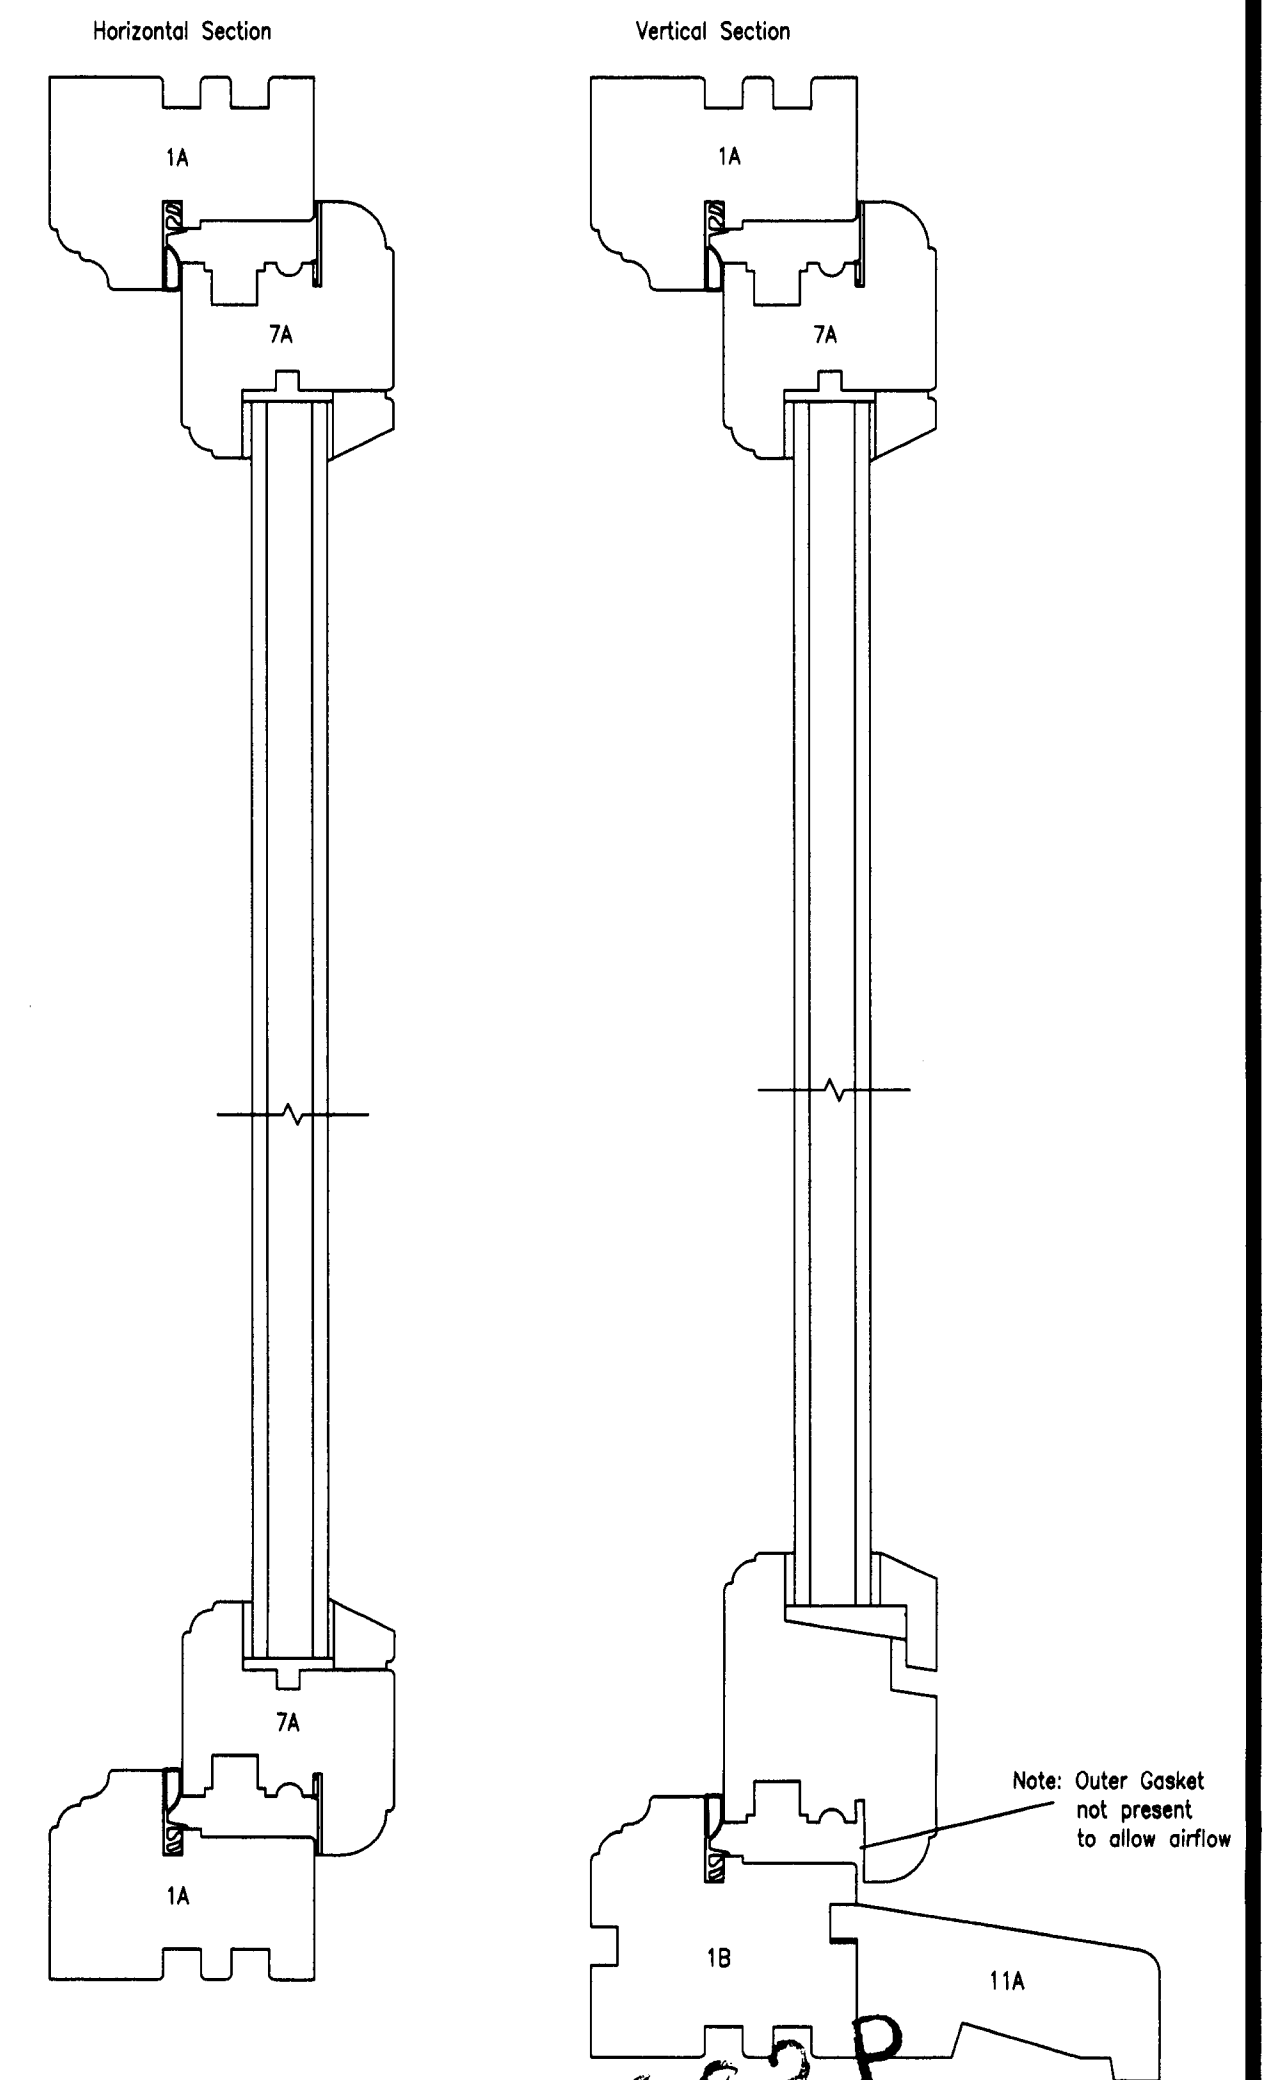

320080683P

Please note, these drawings are NOT working drawings and are for design purposes only.		Please note that this design is subject to a full site survey.	
Please note, all plan dimensions are to external base.		Please note, all roof dimensions are to external glazing.	
TITLE: Proposed Conservatory		DRAWING NUMBER: D/7171/1	
CLIENT: Mr Mark Bentley			
ADDRESS: The Coach House, 39 Clitheroe Road, Whalley, Clitheroe, BB7 9AD			
DESIGNED BY:		DATE: 31/07/08	
DRAWN BY: Matthew Renshaw		SCALE: 1:2,1:100,1:1250	
REV:	DATE:	DESCRIPTION:	

J. P. WILLOUGHBY Ltd

J.R.WILLOUGHBY LTD.

SOUTHERN OFFICE NORTHERN OFFICE

Tel. 01865 487 151 Tel. 01829 734 040

Fax. 01865 481 482 Fax. 01829 734 024

Email sales@jrwiloughby.co.uk

This drawing is copyright and the sole property of J.R.WILLOUGHBY Limited. It must not be copied (in whole or in part), or otherwise disclosed, submitted, tendered or used for construction without written consent. Any copies of this drawing made by any method must also include a copy of this legend.