






EXISTING FRONT ELEVATION

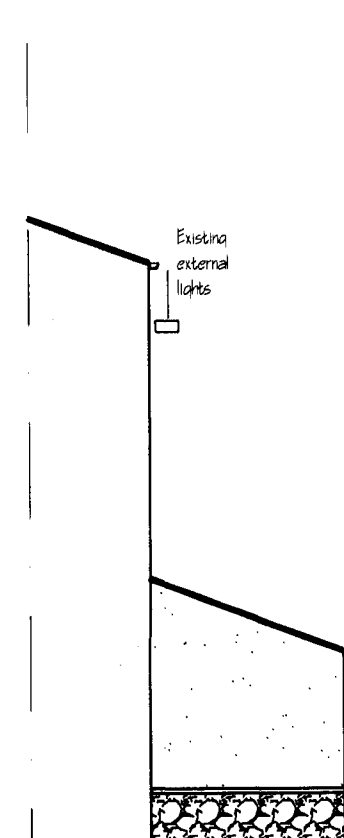


EXISTING SIDE ELEVATION

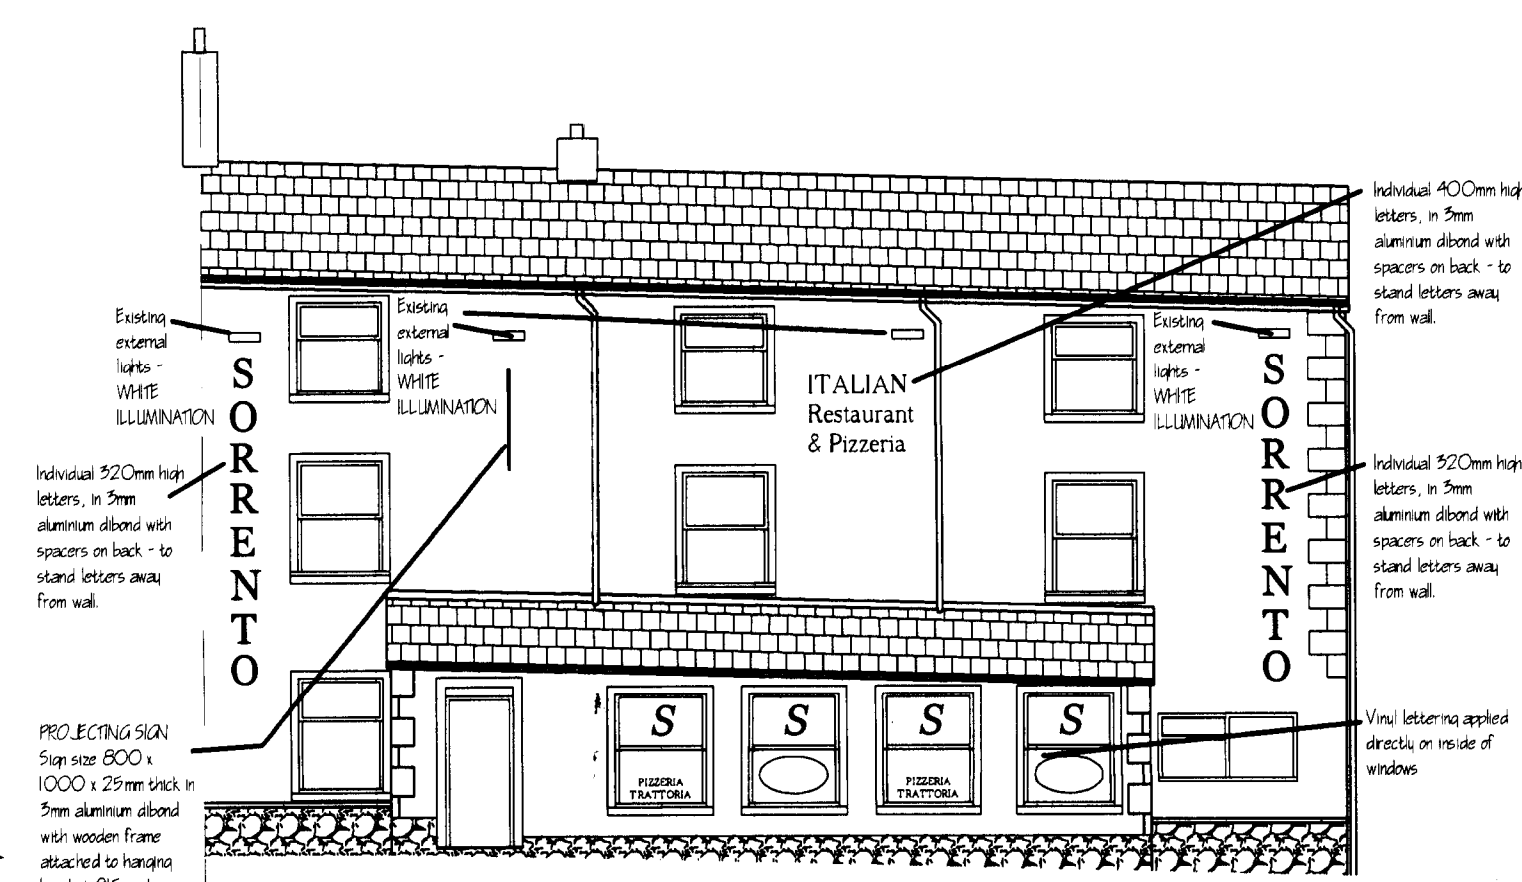


PROPOSED FRONT ELEVATION

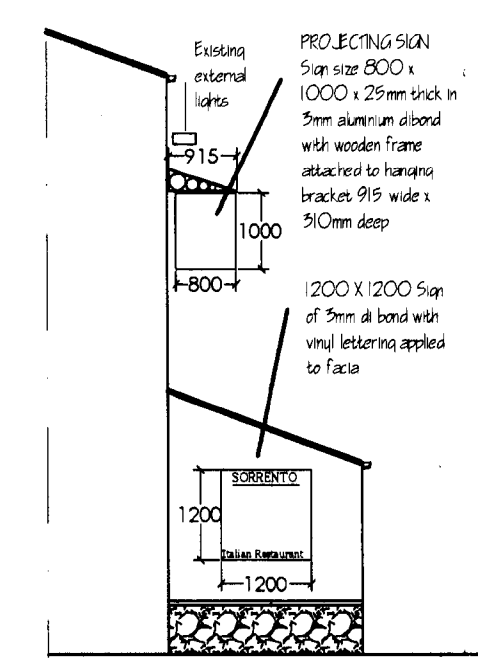


PROPOSED SIDE ELEVATION

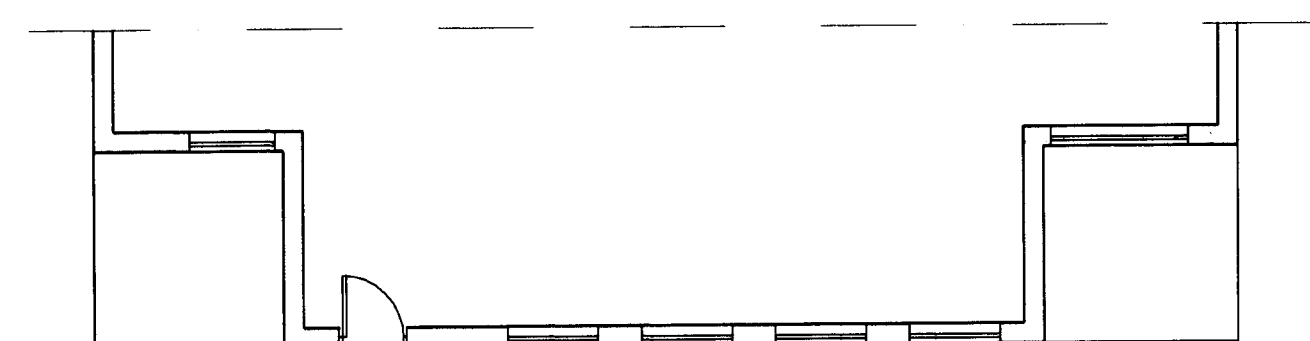

EXISTING FRONT AREA PLAN

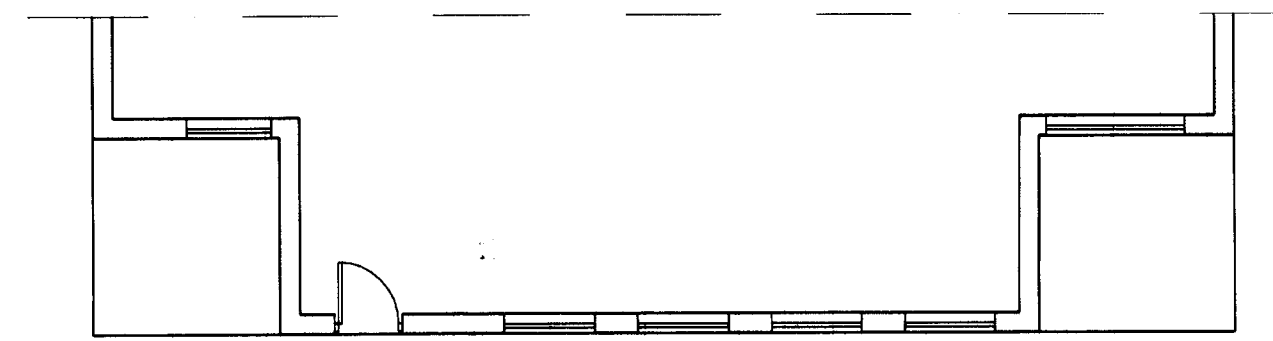

EXISTING FRONT AREA PLAN

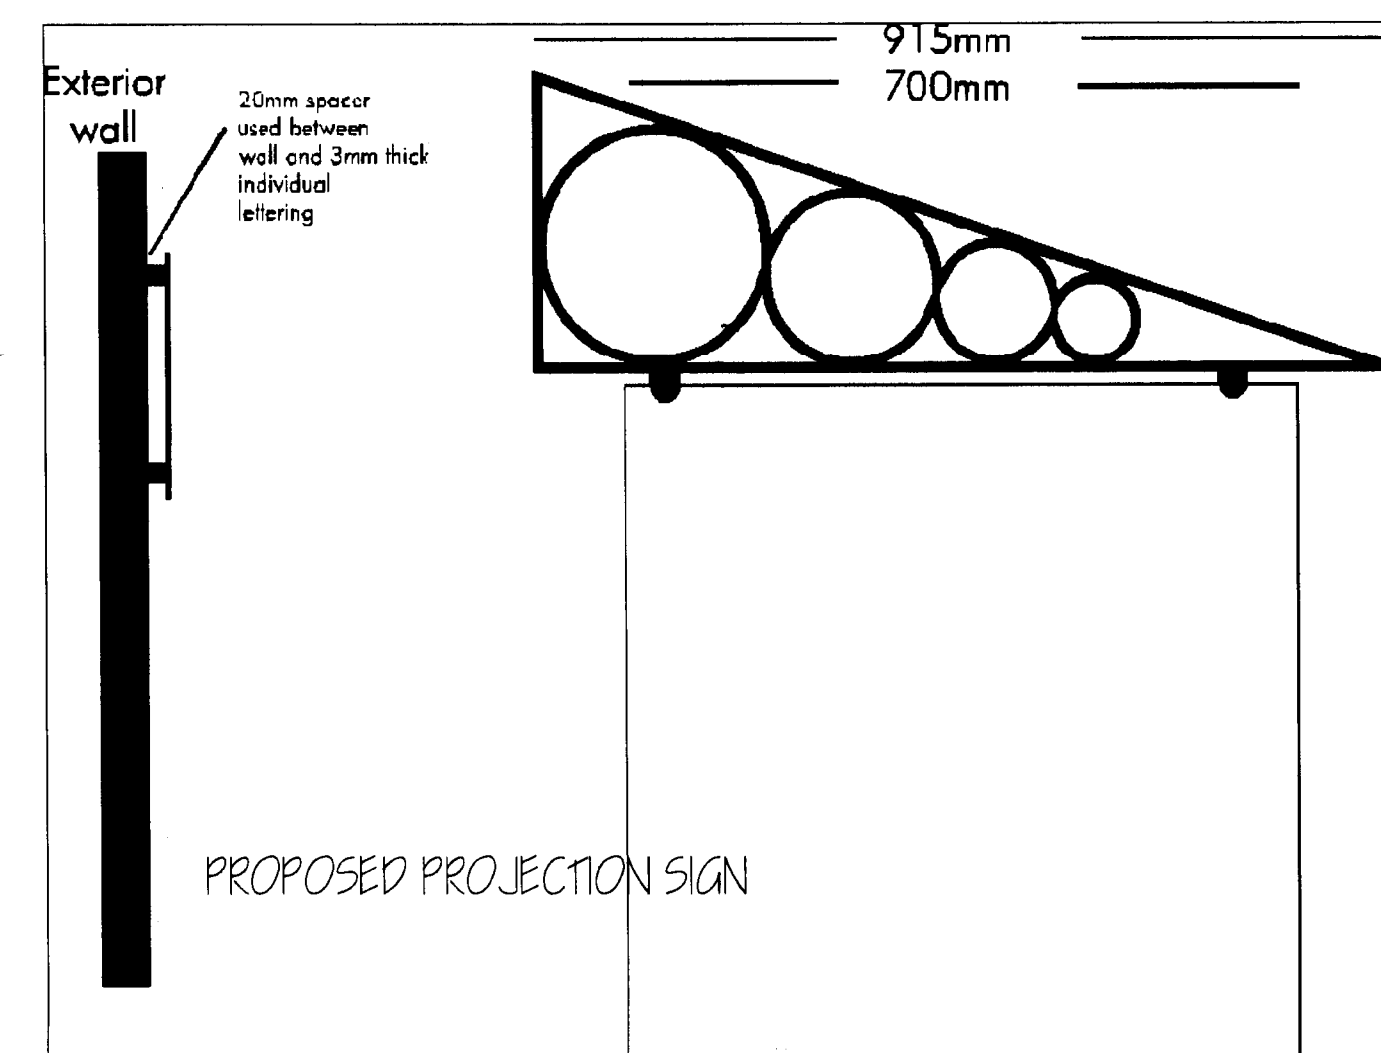

SORRENTO - On either end of building
Height of letters 320mm high
Manufactured from 3mm aluminium dibond with spacers on the back - to stand the letter away from the wall

ITALIAN RESTAURANT PIZZERIA
Height of letters 400mm high
Manufactured from 3mm aluminium dibond with spacers on the back - to stand the letter away from the wall


PROTRUDING SIGN
Sign size 800mm x 1m x 25mm thick
Manufactured from 3mm aluminium dibond with wooden frame - attached to hanging bracket 915mm wide x 310mm deep

Vinyl lettering applied directly to windows



PROPOSED ELEVATIONS AND SIGNAGE

3mm di-bond sign with vinyl lettering applied to fascia
Sign size 1.2m x 1.2m

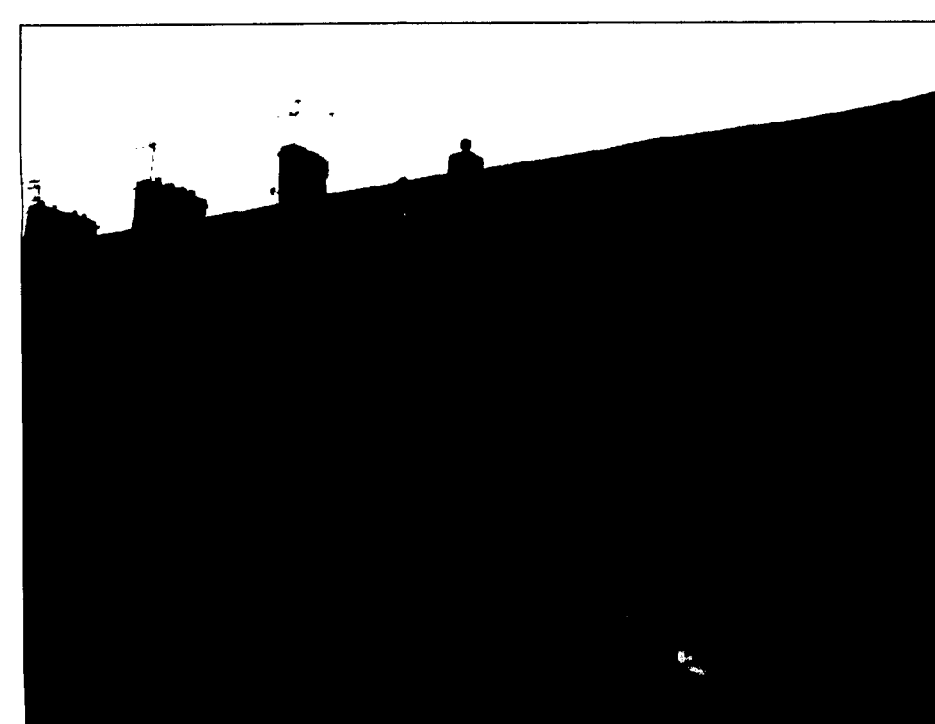


EXISTING ELEVATION



EXISTING ELEVATION



EXISTING ELEVATIONS WITH SIGNAGE

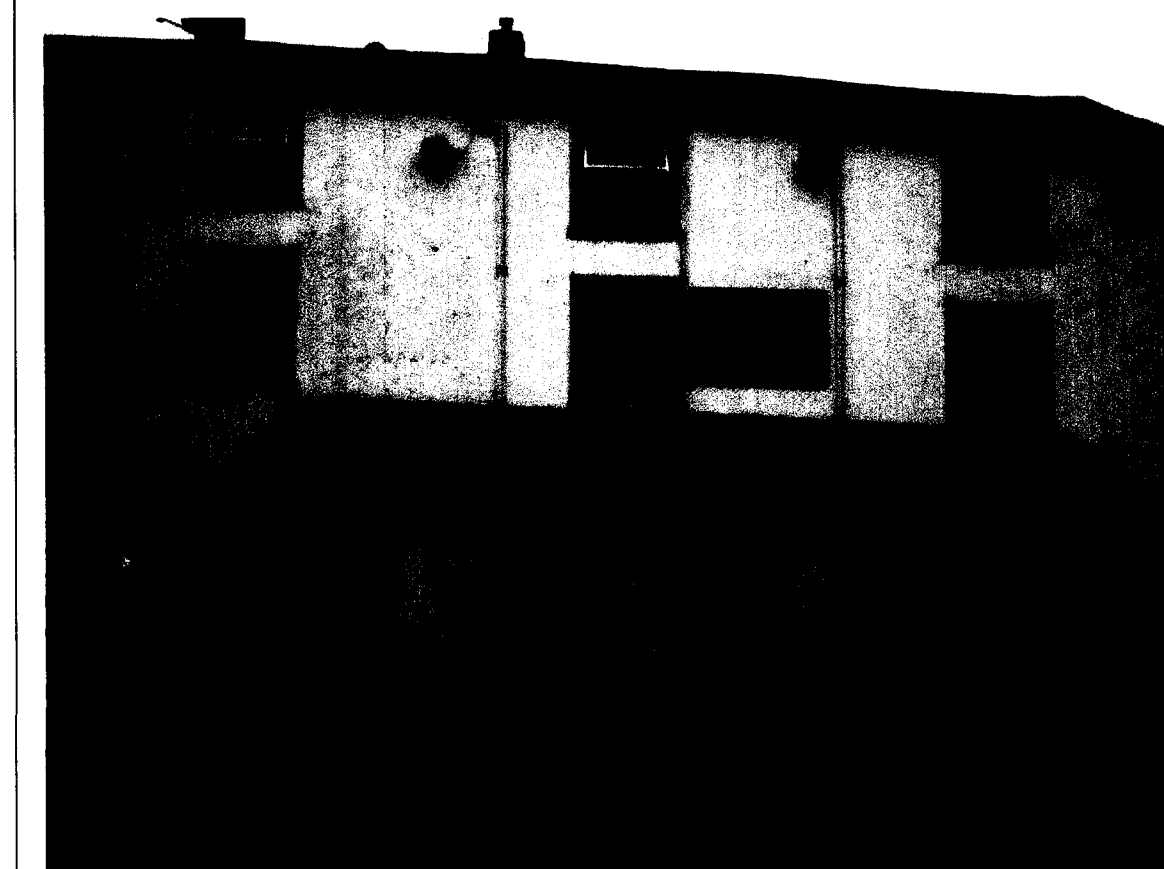

Notes:

1. This Drawing & Design are copyright and may not be reproduced without the written consent Architectural Design & Management
2. DO NOT SCALE - Use Figured Dimensions Only.
3. The CONTRACTOR is to check and verify all Figured Dimensions, Site & Drainage Levels prior to commencement of work and notify the designer of any discrepancies.
4. The Contractor is to check the drawing against all other relevant drawings, specifications and/or bills of quantities as issued.
5. IF IN DOUBT - ASK!



LOCATION PLAN SCALE 1 : 1250

320080685P

Rev	Date	Revision
		ARCHITECTURAL DESIGN & MANAGEMENT Alan Green MCAT, MBIM, ACIOB Chartered Architectural Technologist Project Manager 18, Milton Grove, Orrell, Wigan, WN5 8HP Phone 01942 702726 Mobile 07931 595073 Fax 01942 702726 (on request) E mail : adm18@blueyonder.co.uk www.adm18.co.uk Member of the Chartered Institute of Architectural Technologists

project:
PROPOSED ADVERTISEMENTS at
78 - 82 WHALLEY ROAD
CLITHEROE, B37 1EE

client: SAN FRANCESCO LTD
34 CASTLE CHAMBERS
CASTLE STREET
LIVERPOOL L2 9TL

drawing title:
EXISTING & PROPOSED PLANS AND ELEVATIONS

scale:
1:100

drawn: AG checked:

date: AUGUST 2008

project no: dra no: rev: