


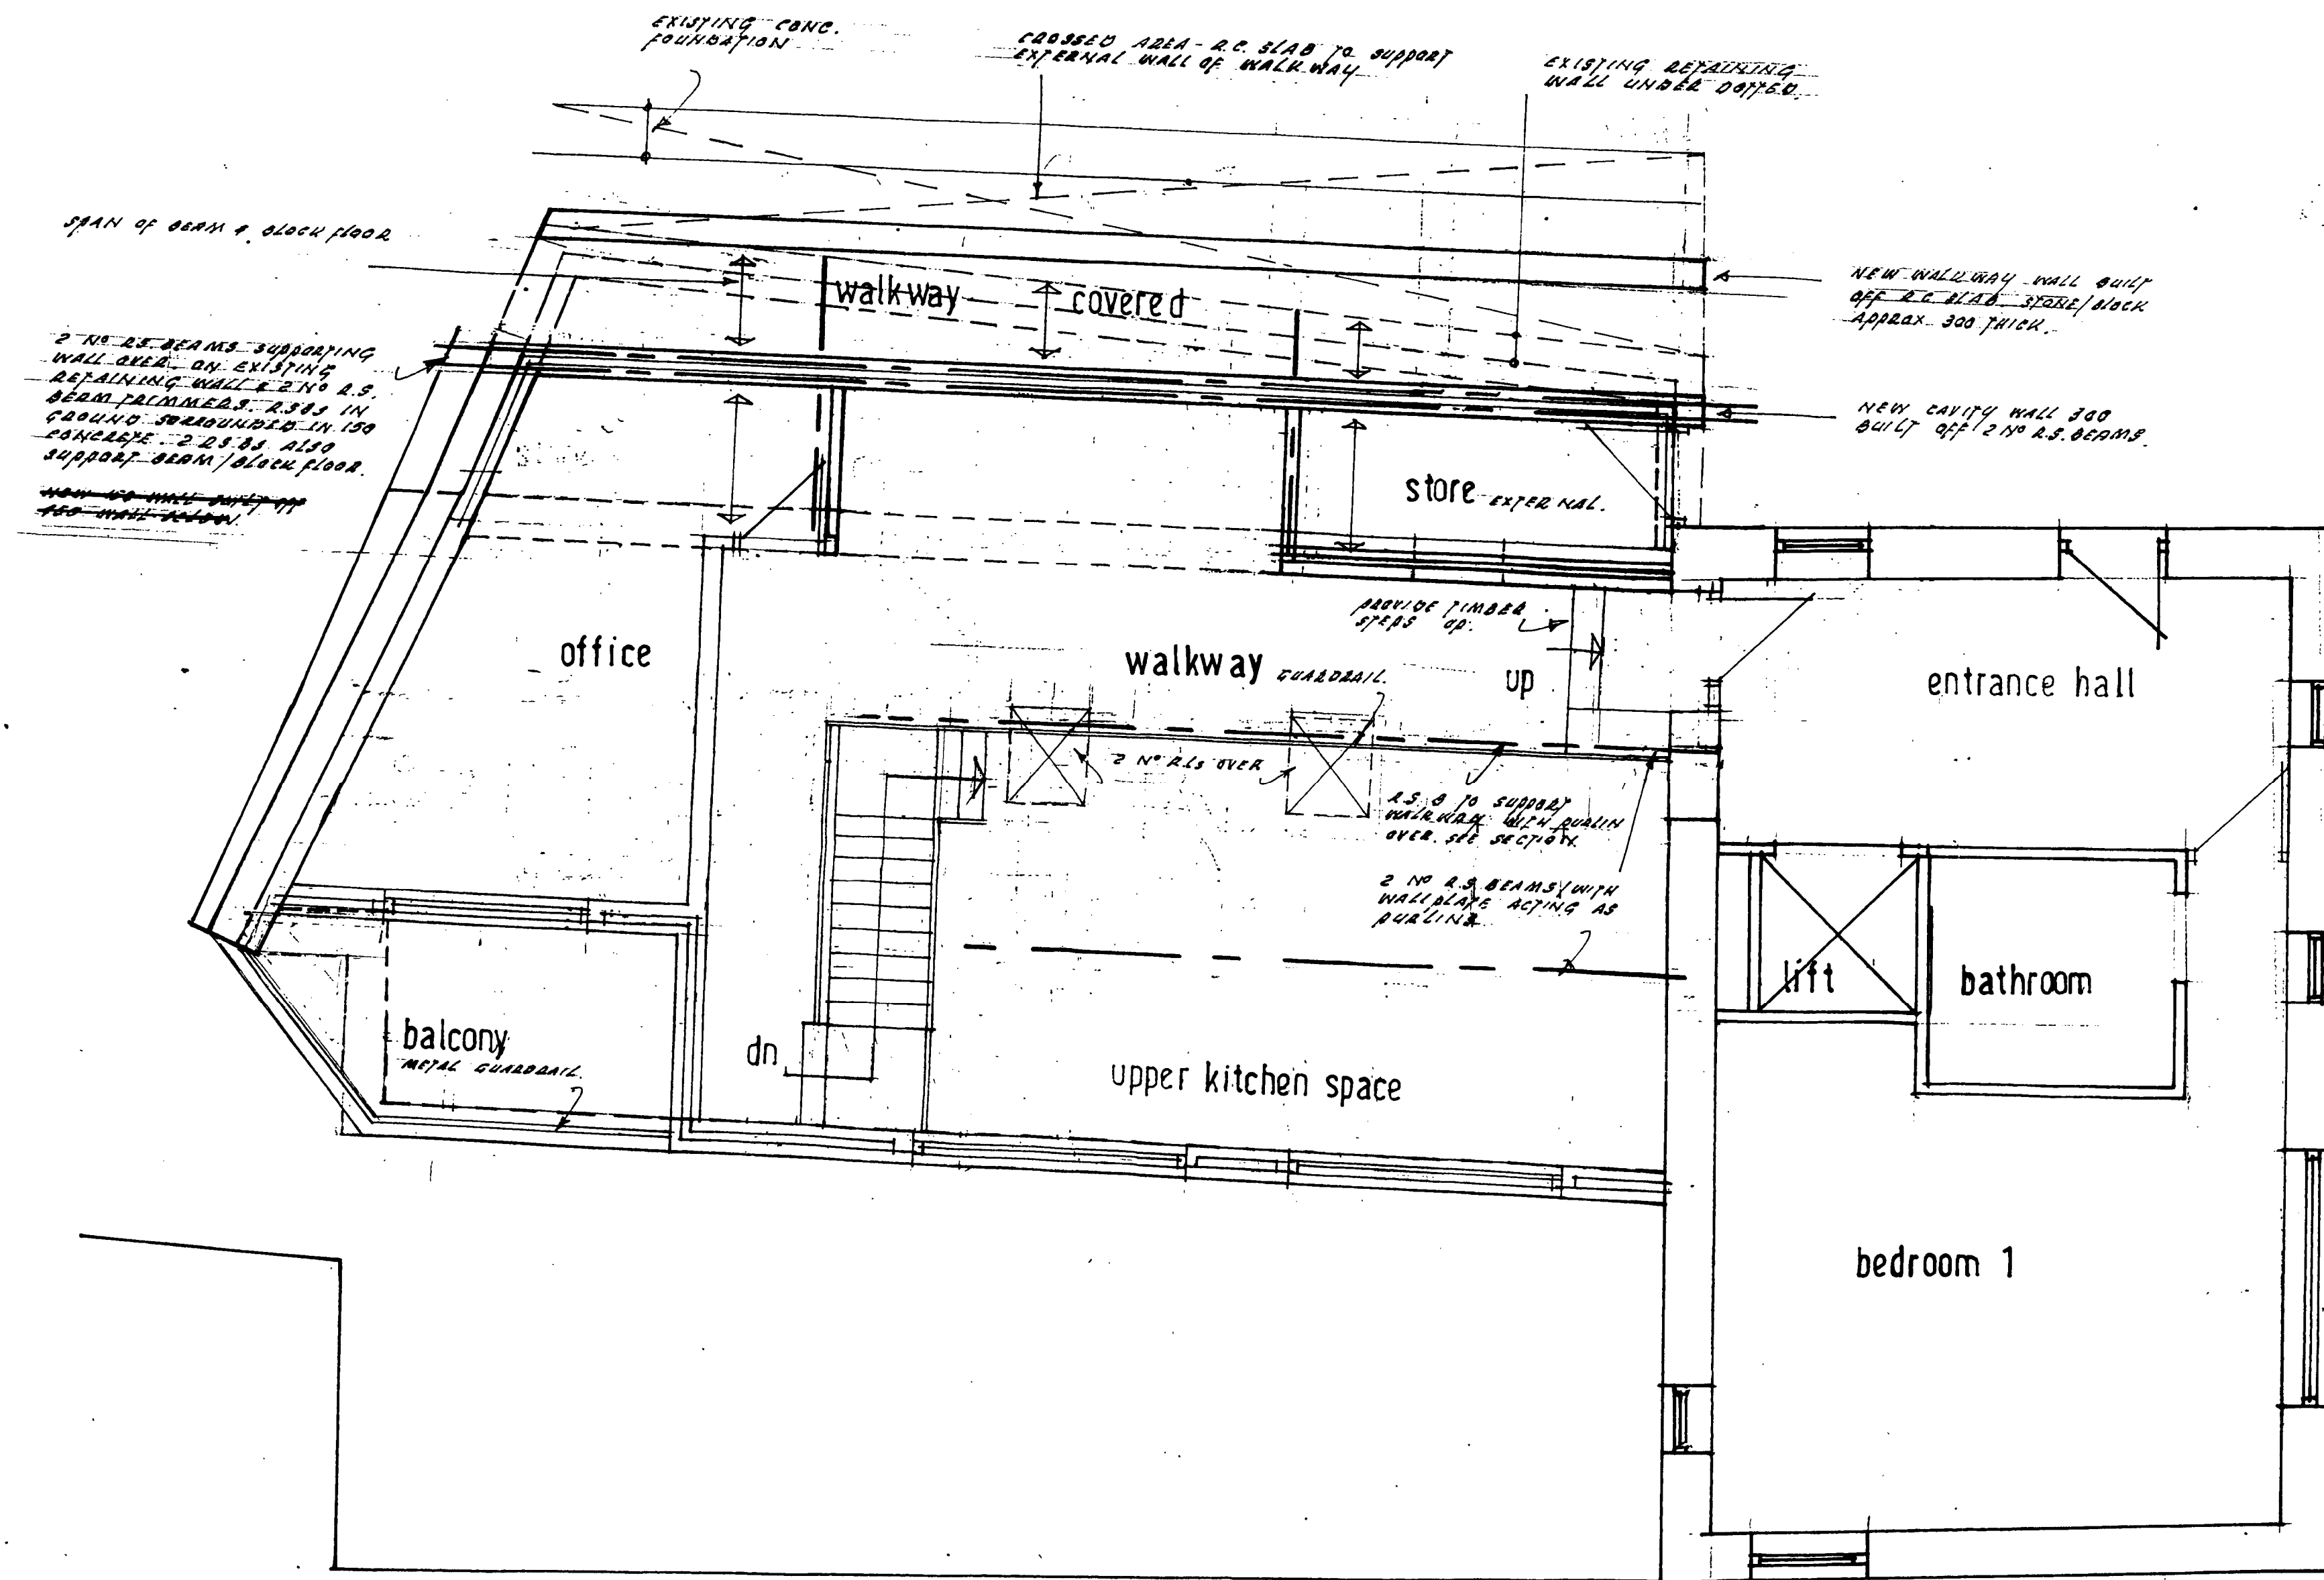

FLOOR PLAN LEVEL ONE

CONVERSION OF BOBBIN MILL TO DWELLING AT HURST GREEN.-REVISION TO LAYOUT.

drg no 173/06/6 revision 'E'

320080686

REVISION 'A' 3.06.08
 REVISION 'B' 5.06.08
 REVISION 'C' 23.06.08
 STAIRS/EXT. WALKWAY REVISED
 REVISION 'D' KITCHEN/STAIRS 30.7.08
 2110 70008 scale 1:50