


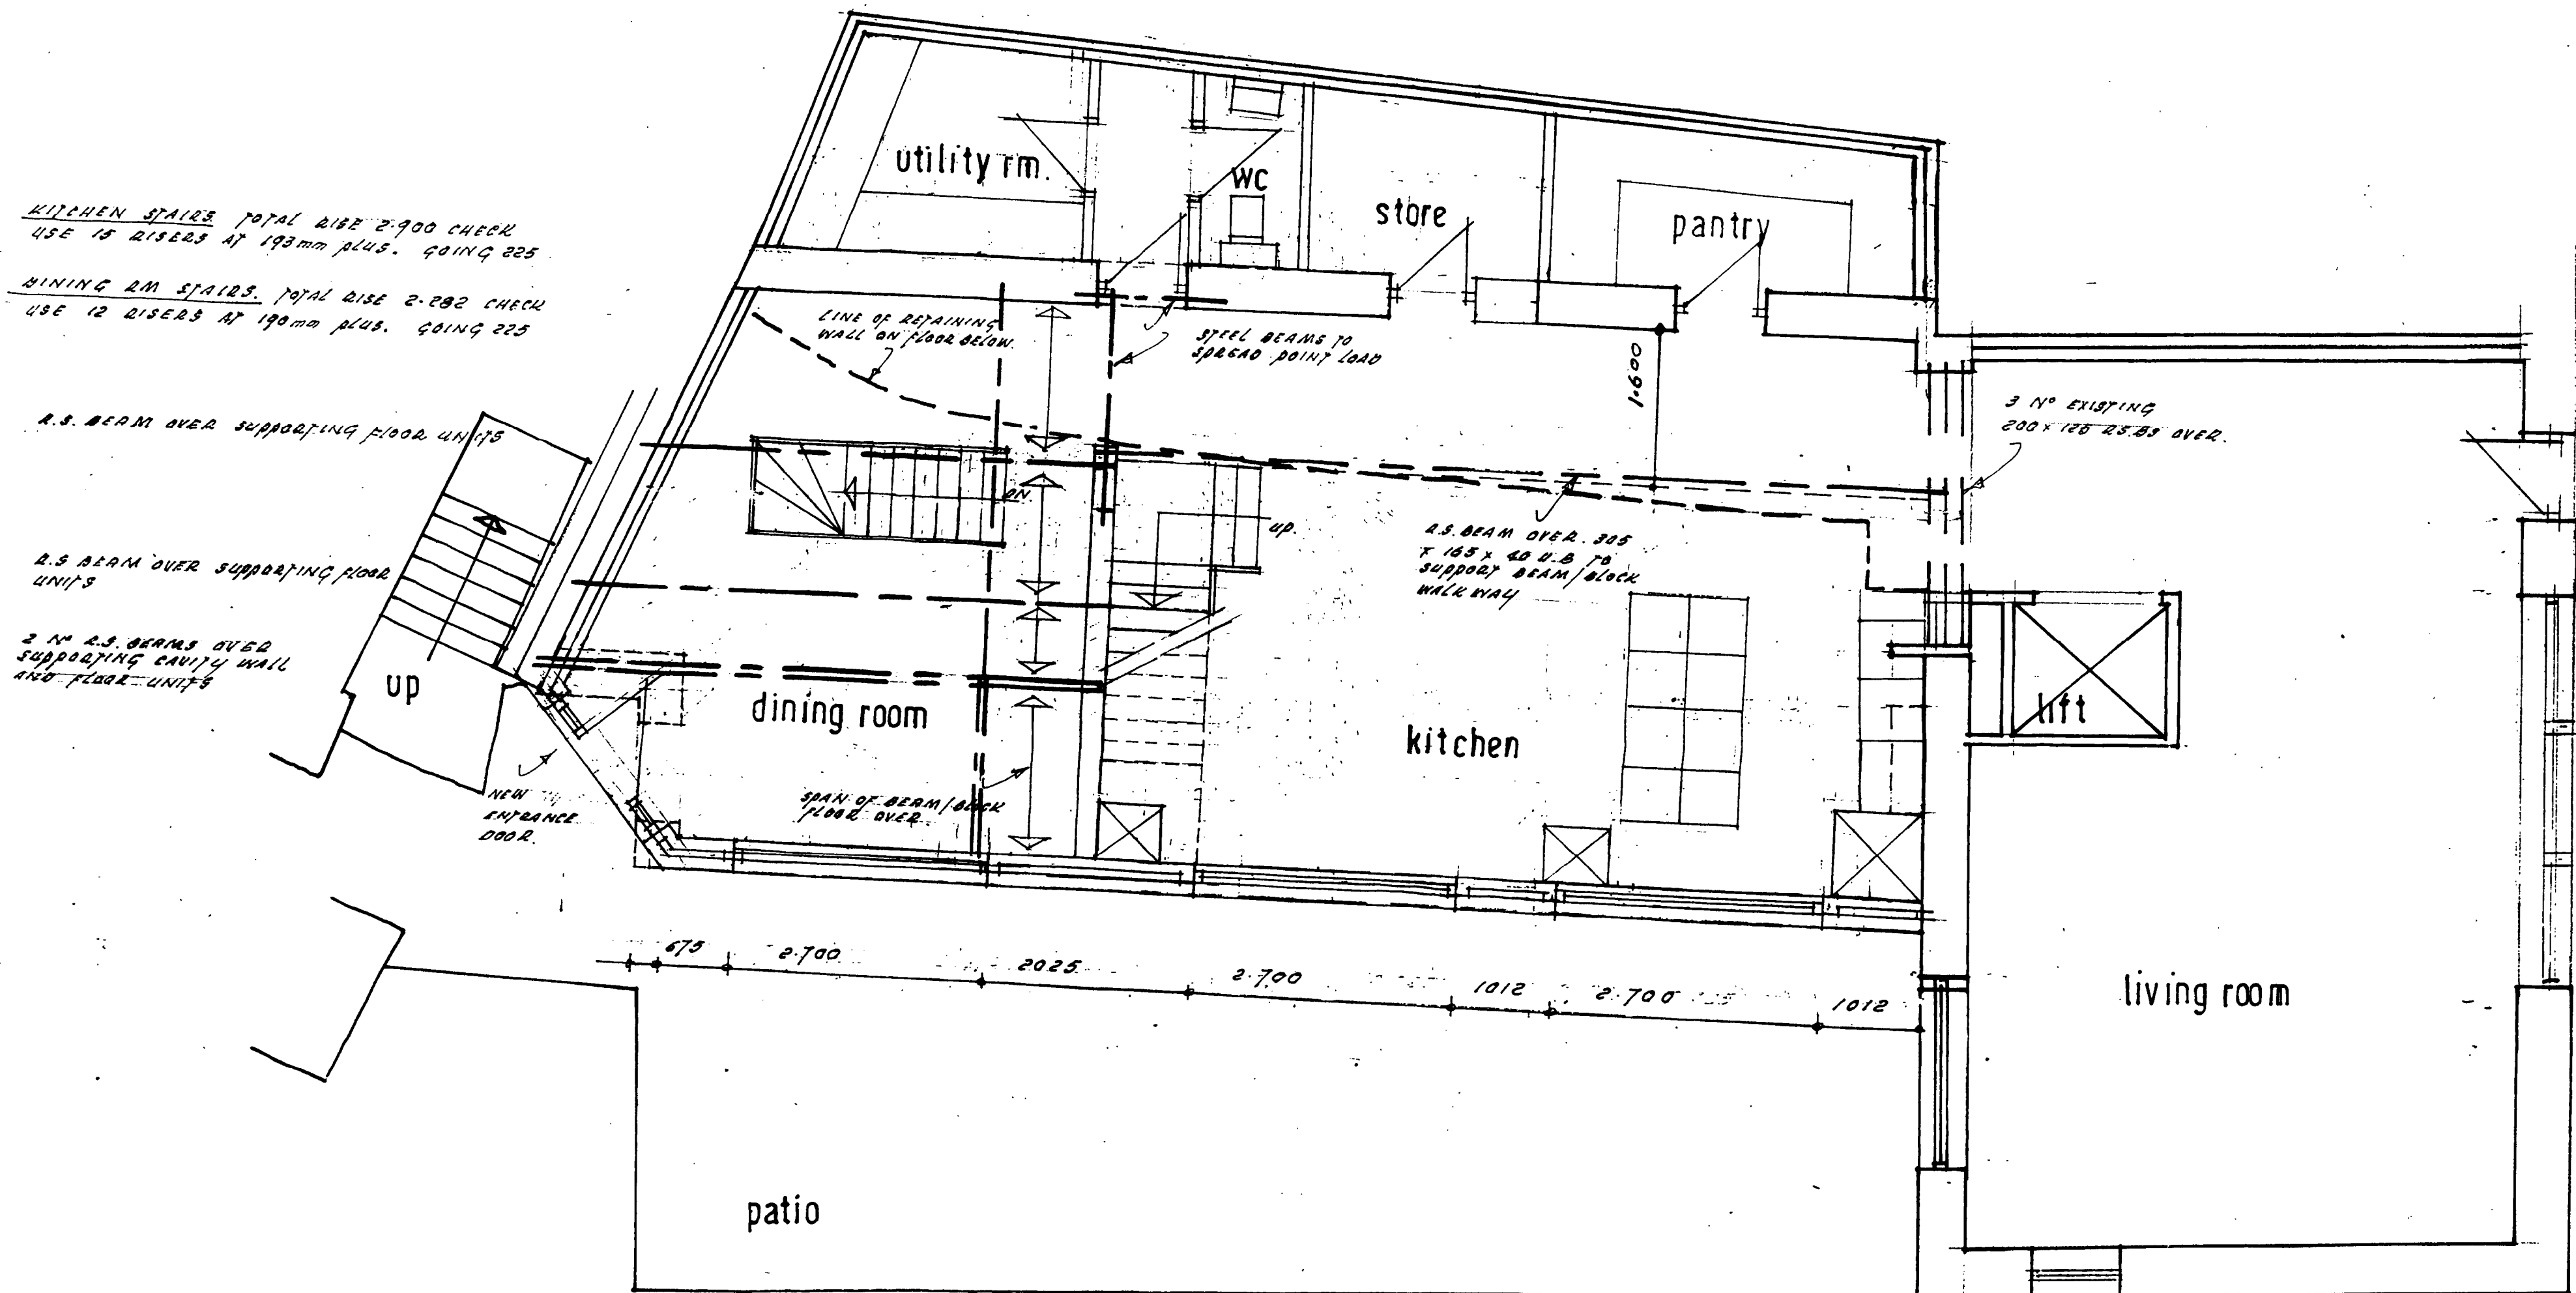

32 0080 686 P

FLOOR PLAN LEVEL TWO

CONVERSION OF BOBBIN MILL TO DWELLING AT HURST GREEN-REVISION TO LAYOUT.

REVISION 'A' 3.06.2008
 REVISION 'B' 5.06.2008
 REVISION 'C' 23.06.2008
 (STAIRS/UTILITY ROOMS REVISED)
 REVISION 'D' KITCHEN STAIRS 30.7.08

drg no 173/06/4 revision 'E' aug.2008. scale:1:50.