




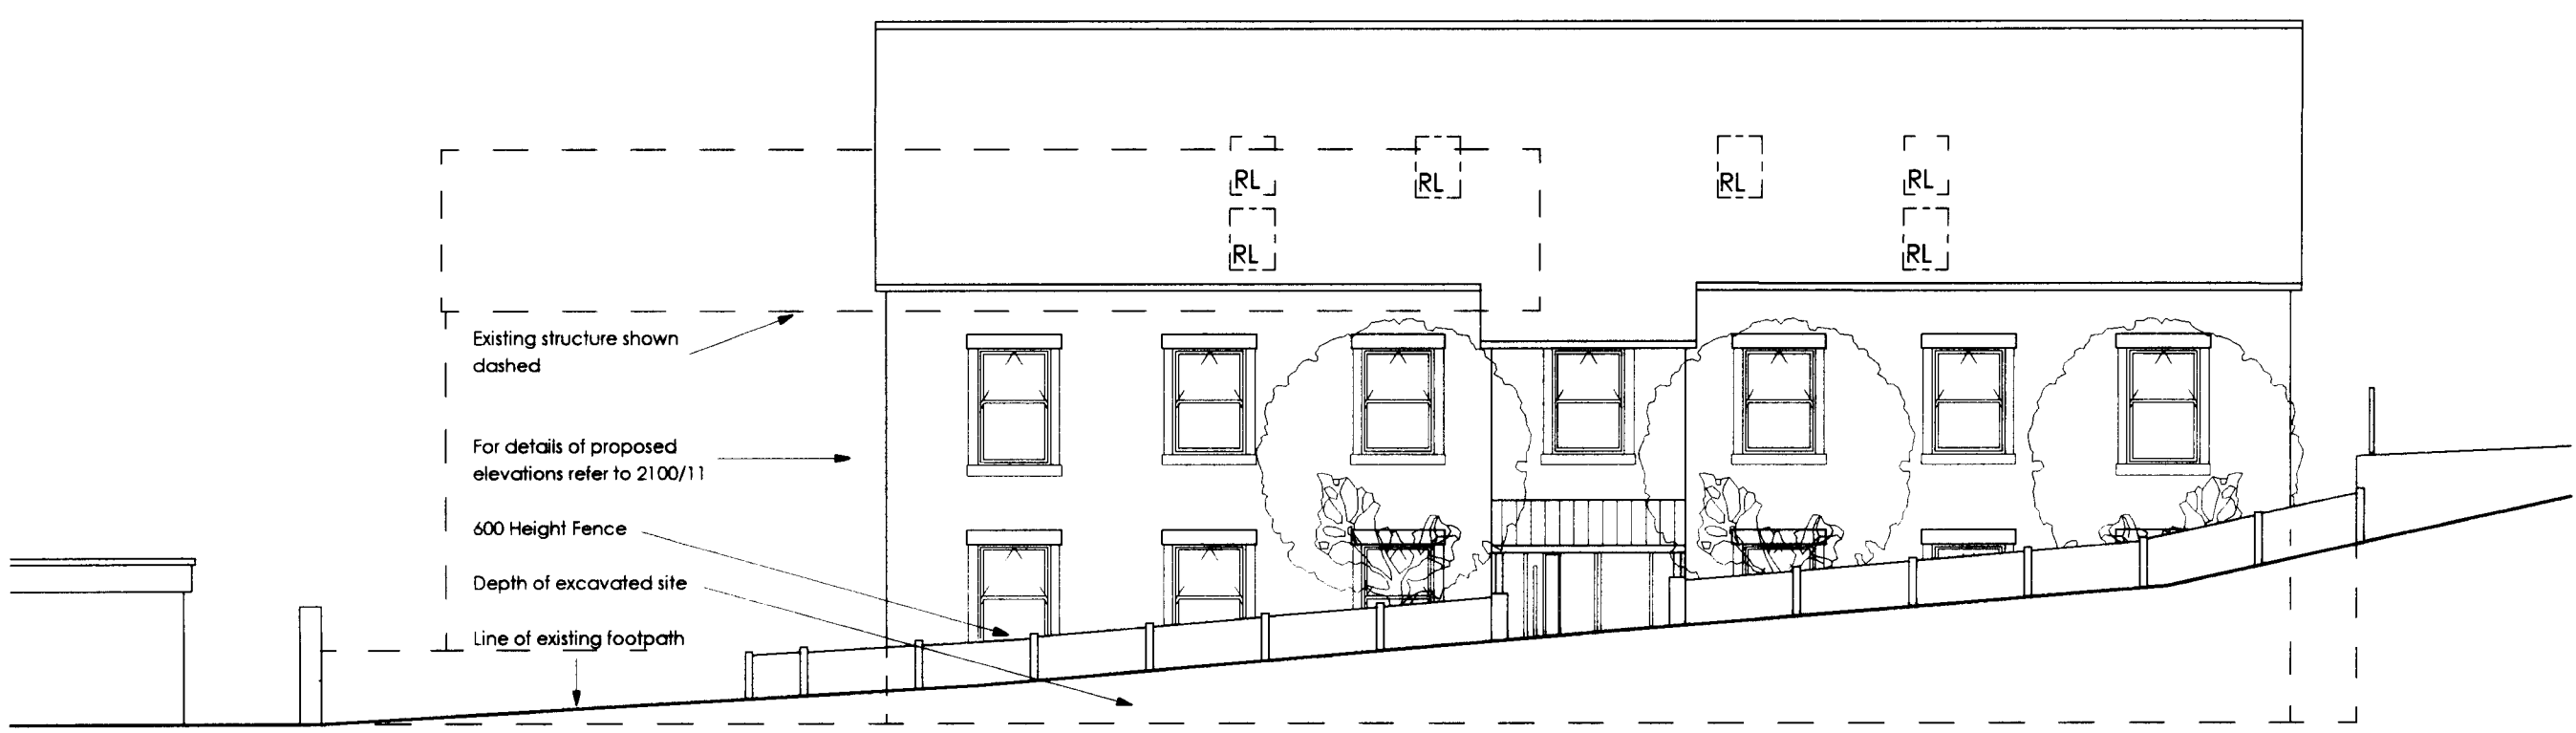


Northeast Elevation As Proposed
(Showing boundary treatment)

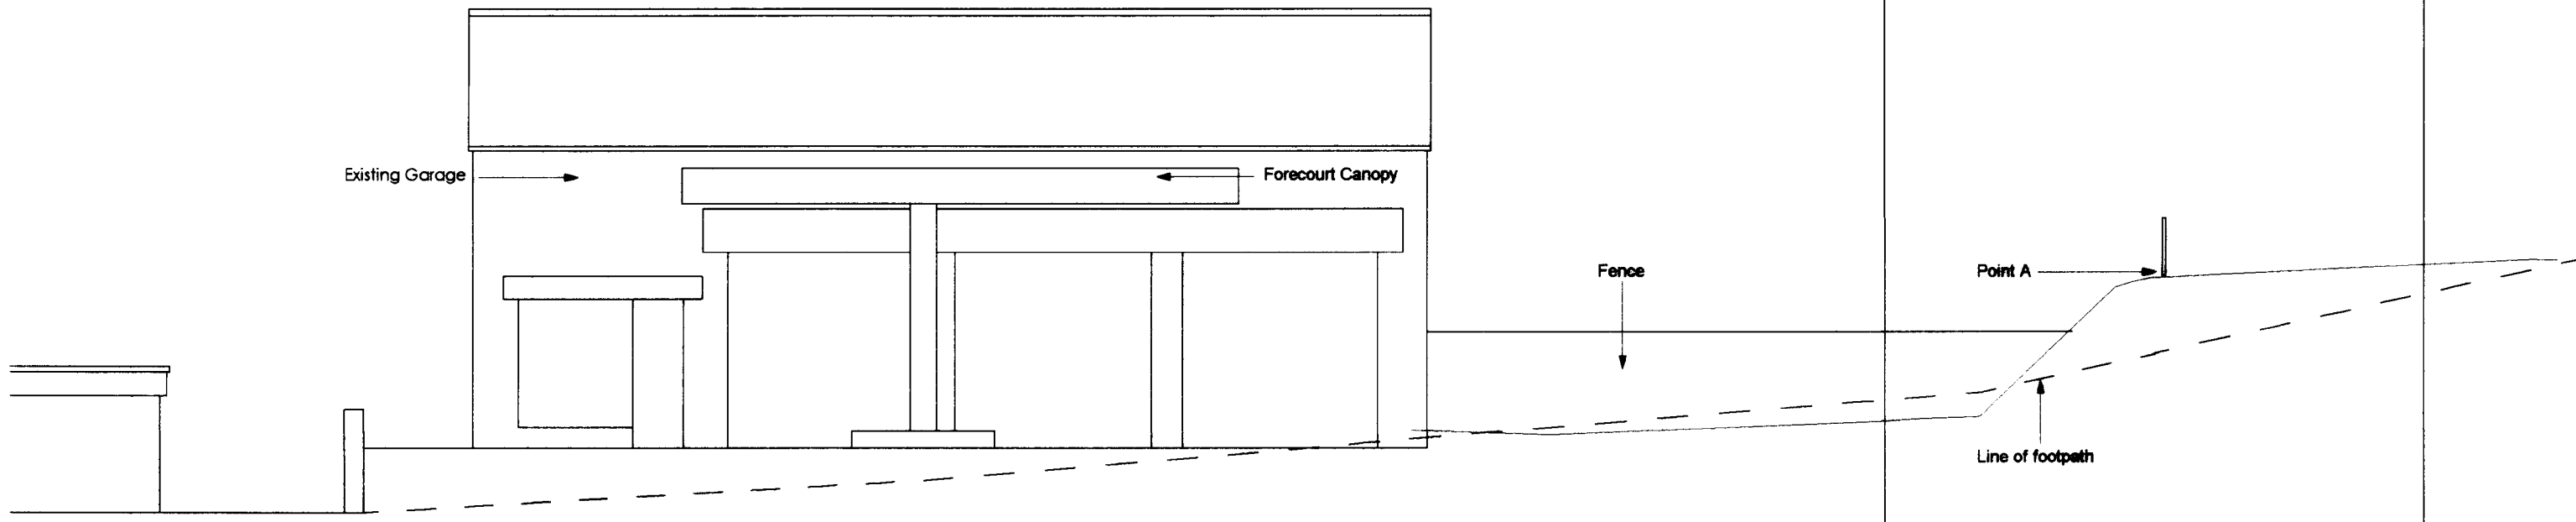

Northeast Elevation As Existing

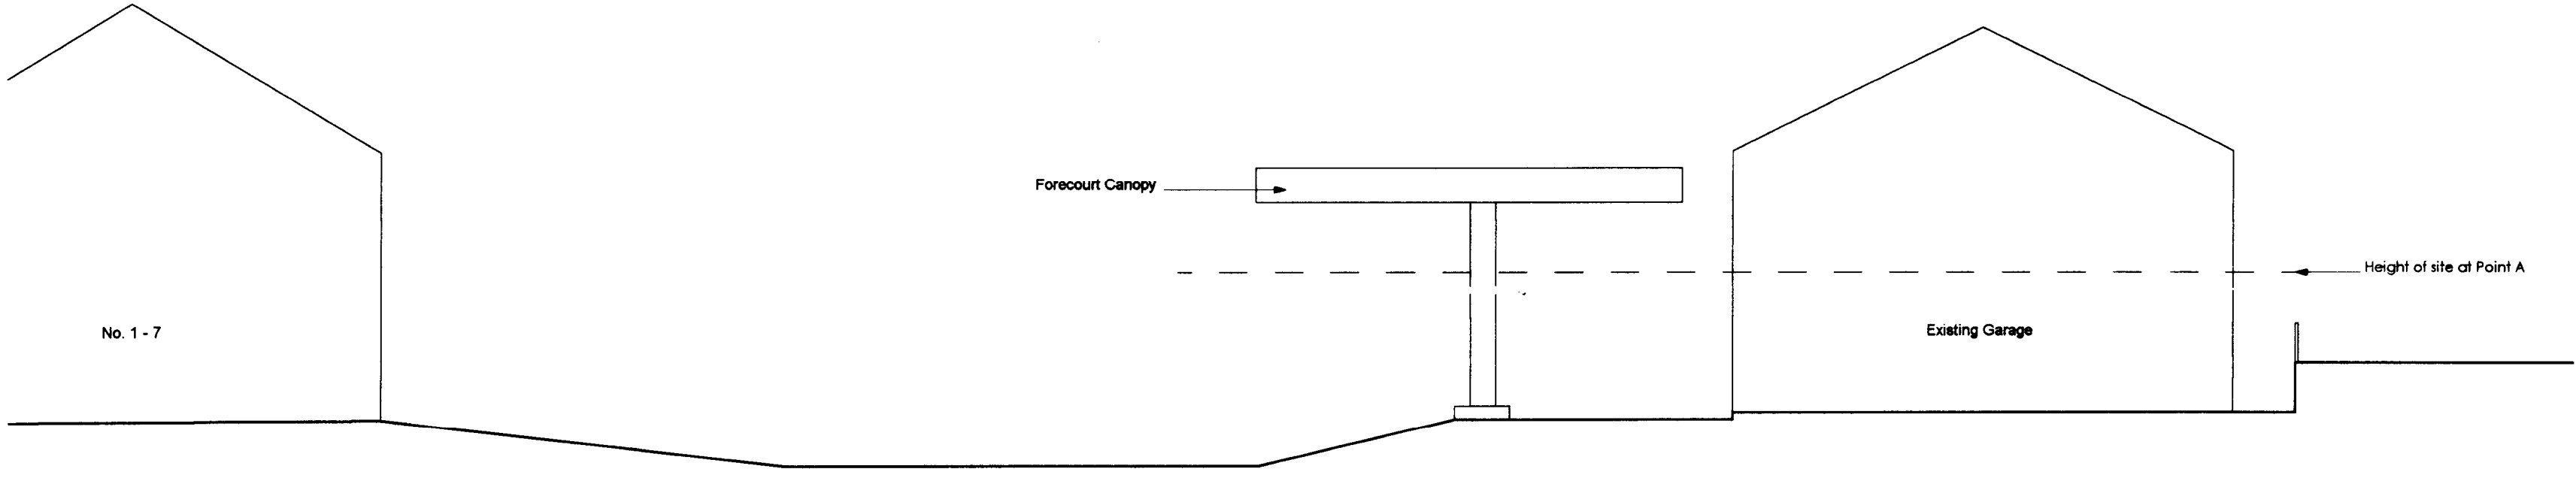

Northwest Elevation As Existing

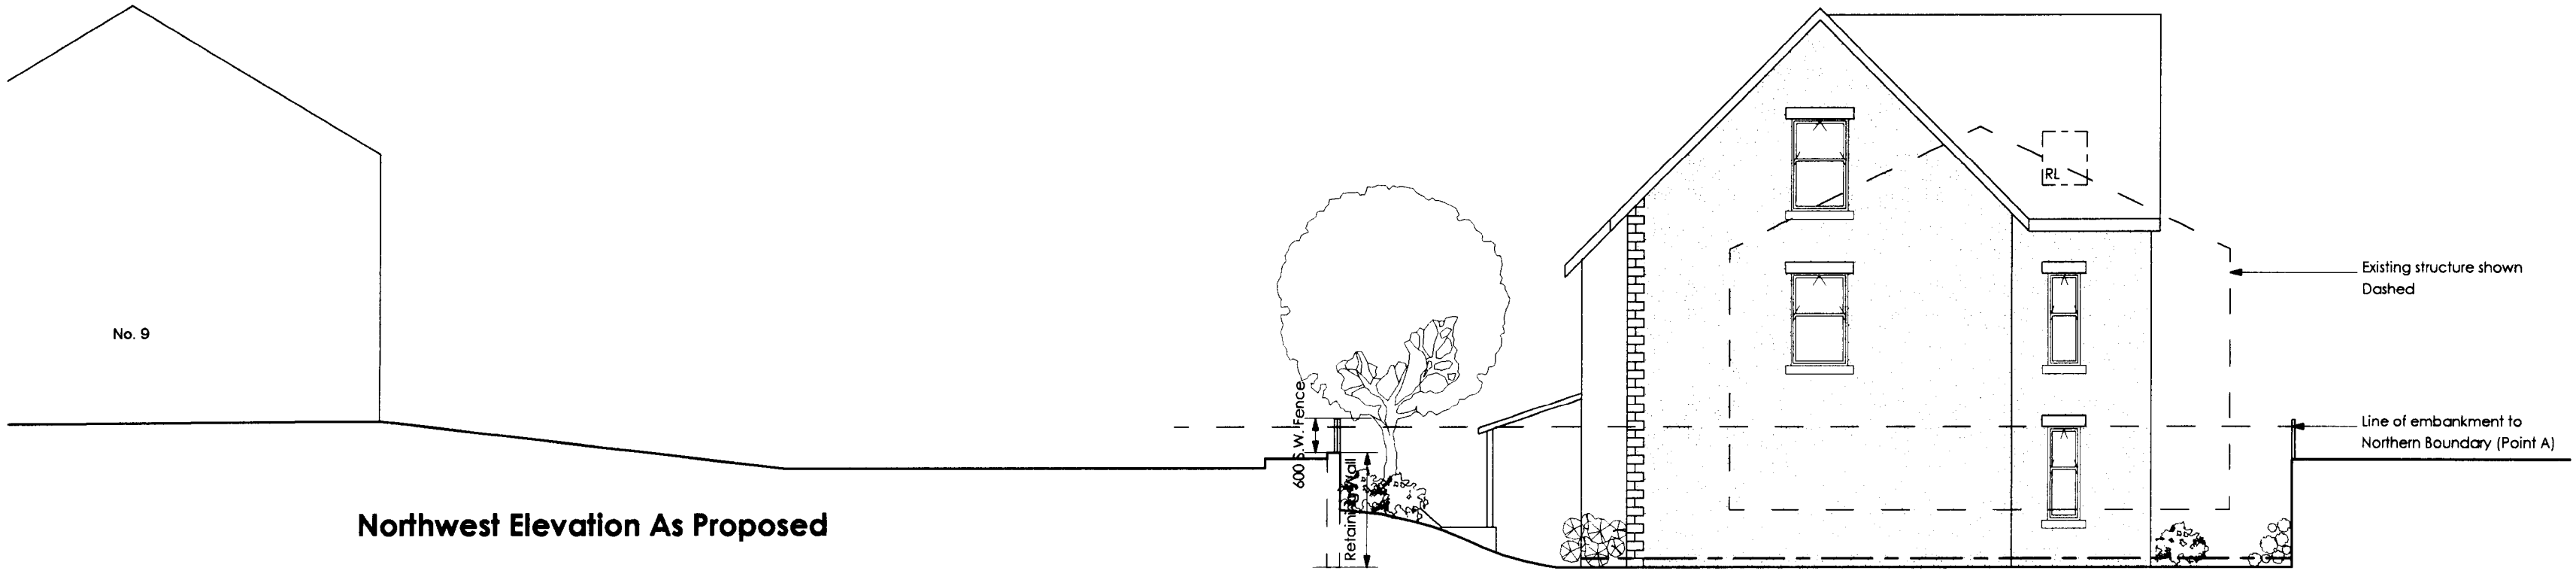

Northwest Elevation As Proposed

Notes

Do not scale from this drawing.
All dimensions must be checked on site by contractor prior to construction.

Rev A 04/09/08
Northwest elevation as proposed amended
Rev B 07/08/08 Added render to Northwest elevation
and new front entrance to Northeast elevation.

Bernard Taylor Partnership Ltd.
Architects
ELIZABETH HOUSE, 486 DIDSBURY ROAD, HEATON MERSEY,
STOCKPORT, CHESHIRE, SK4 3BS.
Tel: 0161-443 1221
Fax: 0161-443 1672
E-mail: info@bernardtaylor.co.uk

Client

Adactus Housing Group

Job

**Sabden Service station Site
Sabden**

Description

Street Elevations Existing & Proposed

Drawn	CNS	Date	28.4.08	Scale	1:100
Job No:		Dwg No:		Rev.	
	2100		10		B