




Southwest Elevation




Northeast Elevation




Northwest Elevation

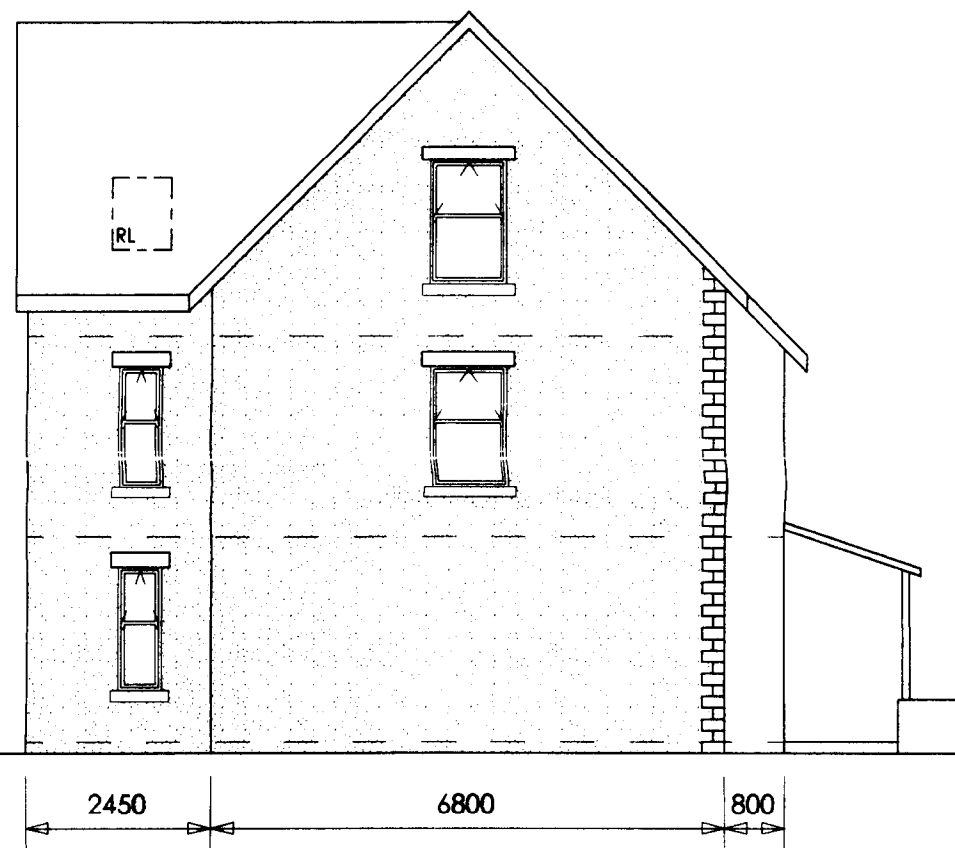


Southeast Elevation

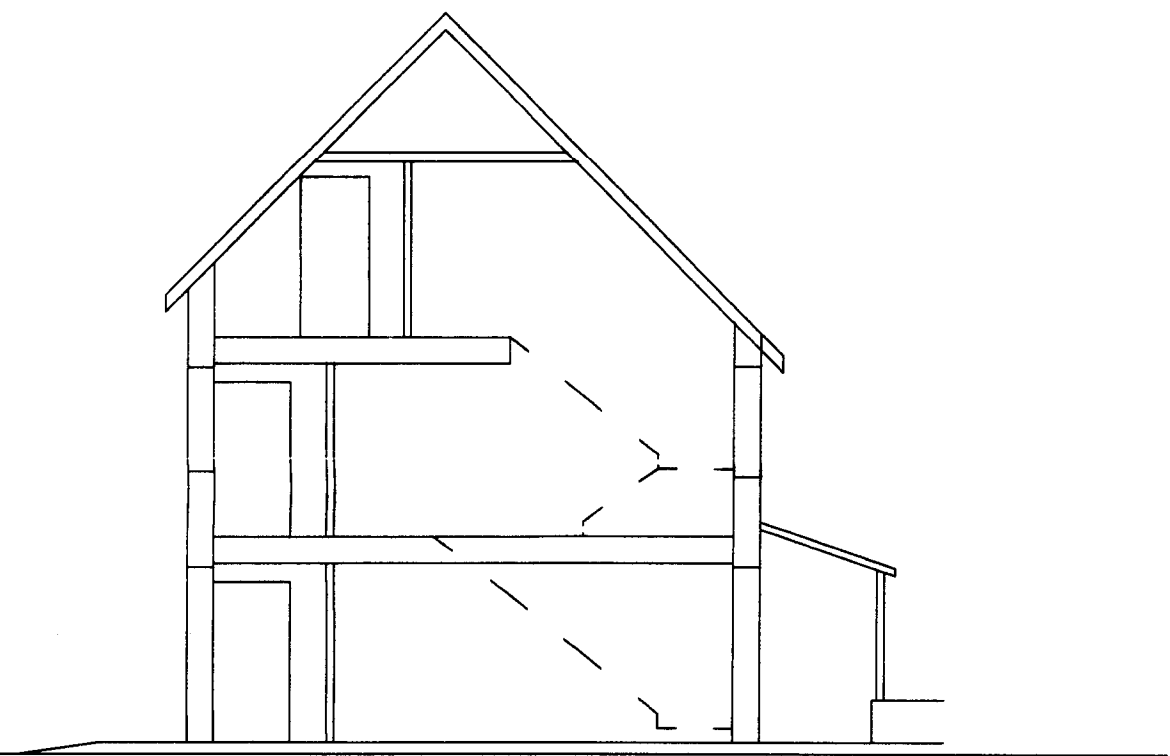

Typical Section A-A (Through Stairs)

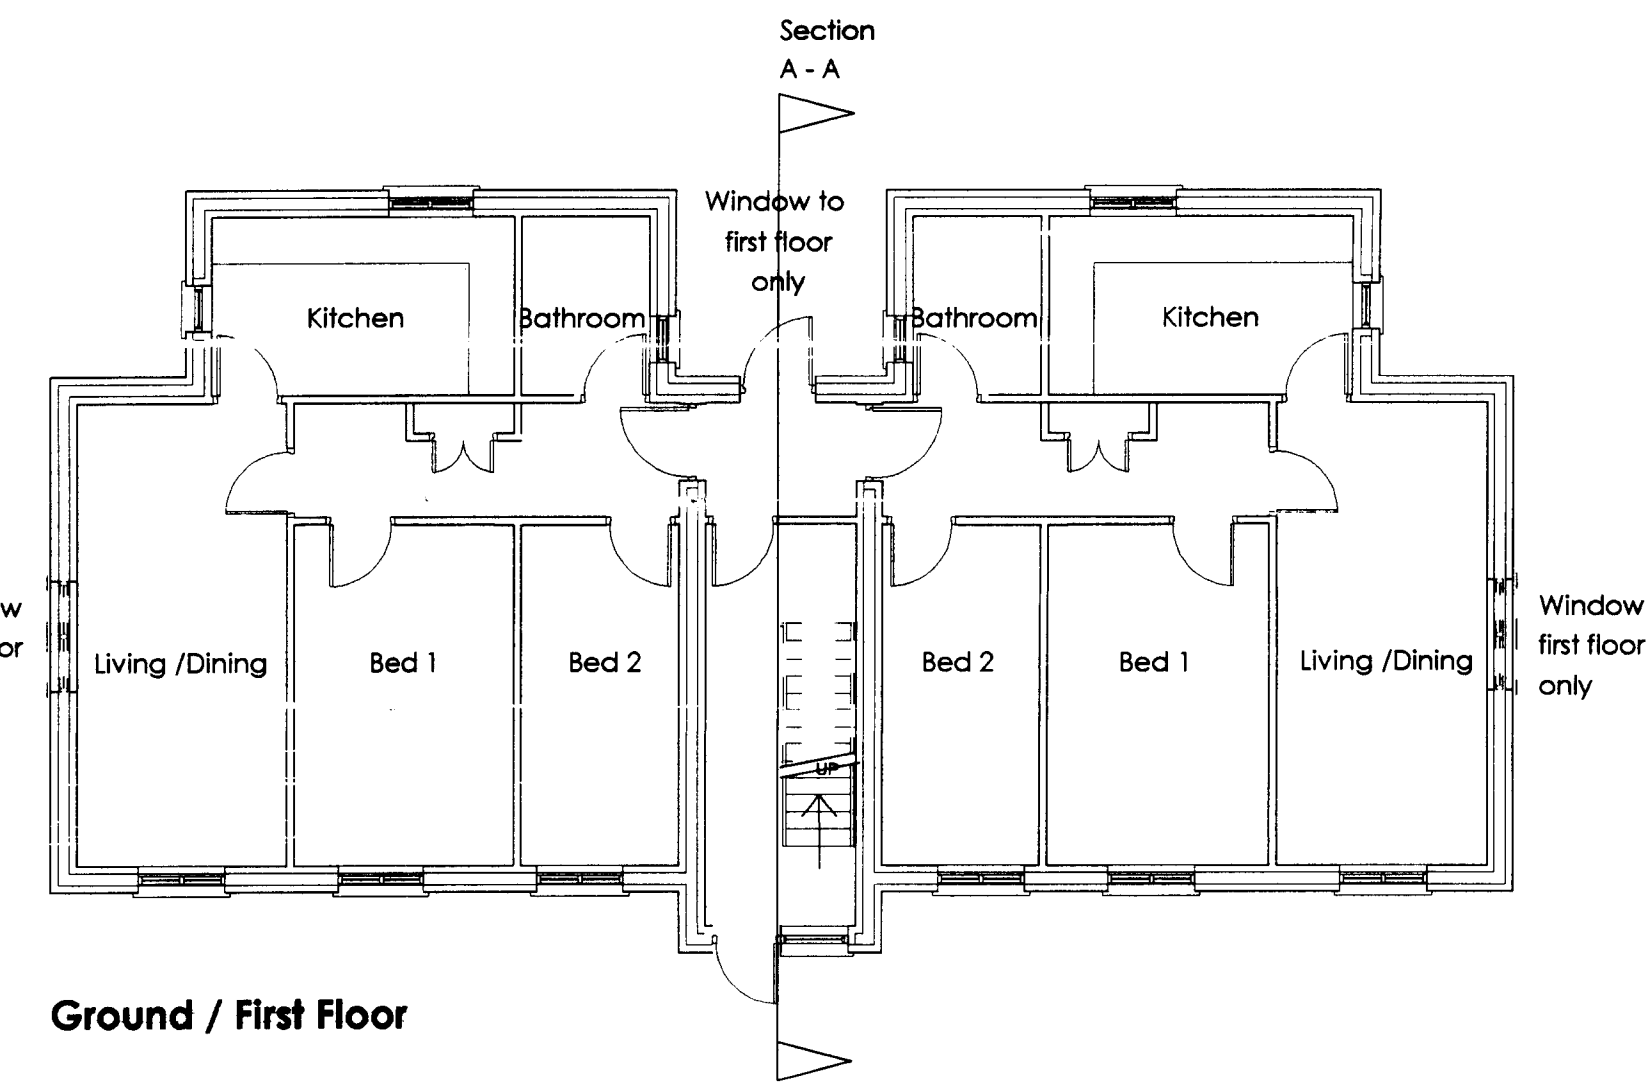

Ground / First Floor

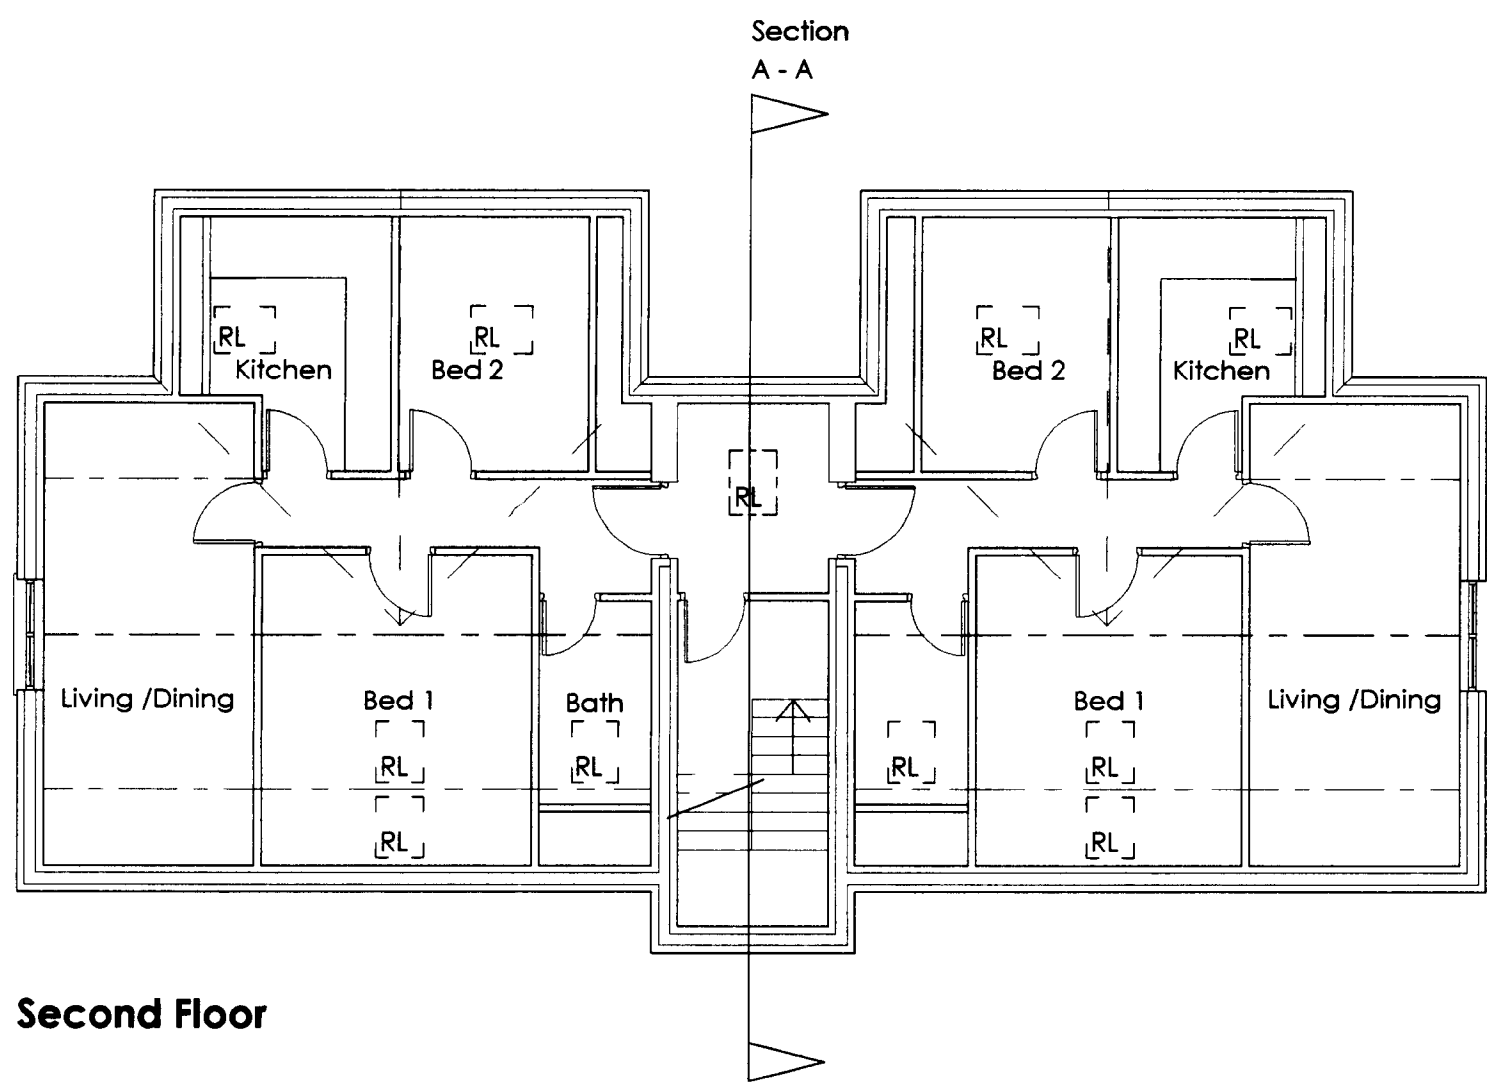

Second Floor

320080689P

Notes		
Do not scale from this drawing.		
All dimensions must be checked on site by contractor prior to construction.		
Schedule of Accommodation		
FLAT 1- 4 (3P/2B) : 63.45 sq.m		
FLAT 5& 6 (3P/2B) : 59.16 sq.m		
Communal area : 41.4 sq.m		
Rev A 17/07/08 Floor areas amended		
Rev B 04/08/08 Floor layout amended		
Rev C 07/08/08 Added render to gable and rear elevations.		
Added dimensions.		
Bernard Taylor Partnership Ltd. Architects ELIZABETH HOUSE, 486 DIDSBURY ROAD, HEATON MERSEY, STOCKPORT, CHESHIRE, SK4 3BS. Tel: 0161-443 1221 Fax: 0161-442 1672 E-mail: Info@BernardTaylor.co.uk		
Client		
Adactus Housing Group		
Job		
Sabden Service Station Site		
Sabden		
Option 2		
Description		
Floor Plans / Elevations		
Drawn: CNS	Date: July 08	Scale: 1:100
Job No:	Dwg No:	Rev.
2100	11	C