


walls

marshals art. stone.

vert. cladding-heritage green.





trims-bamboo.

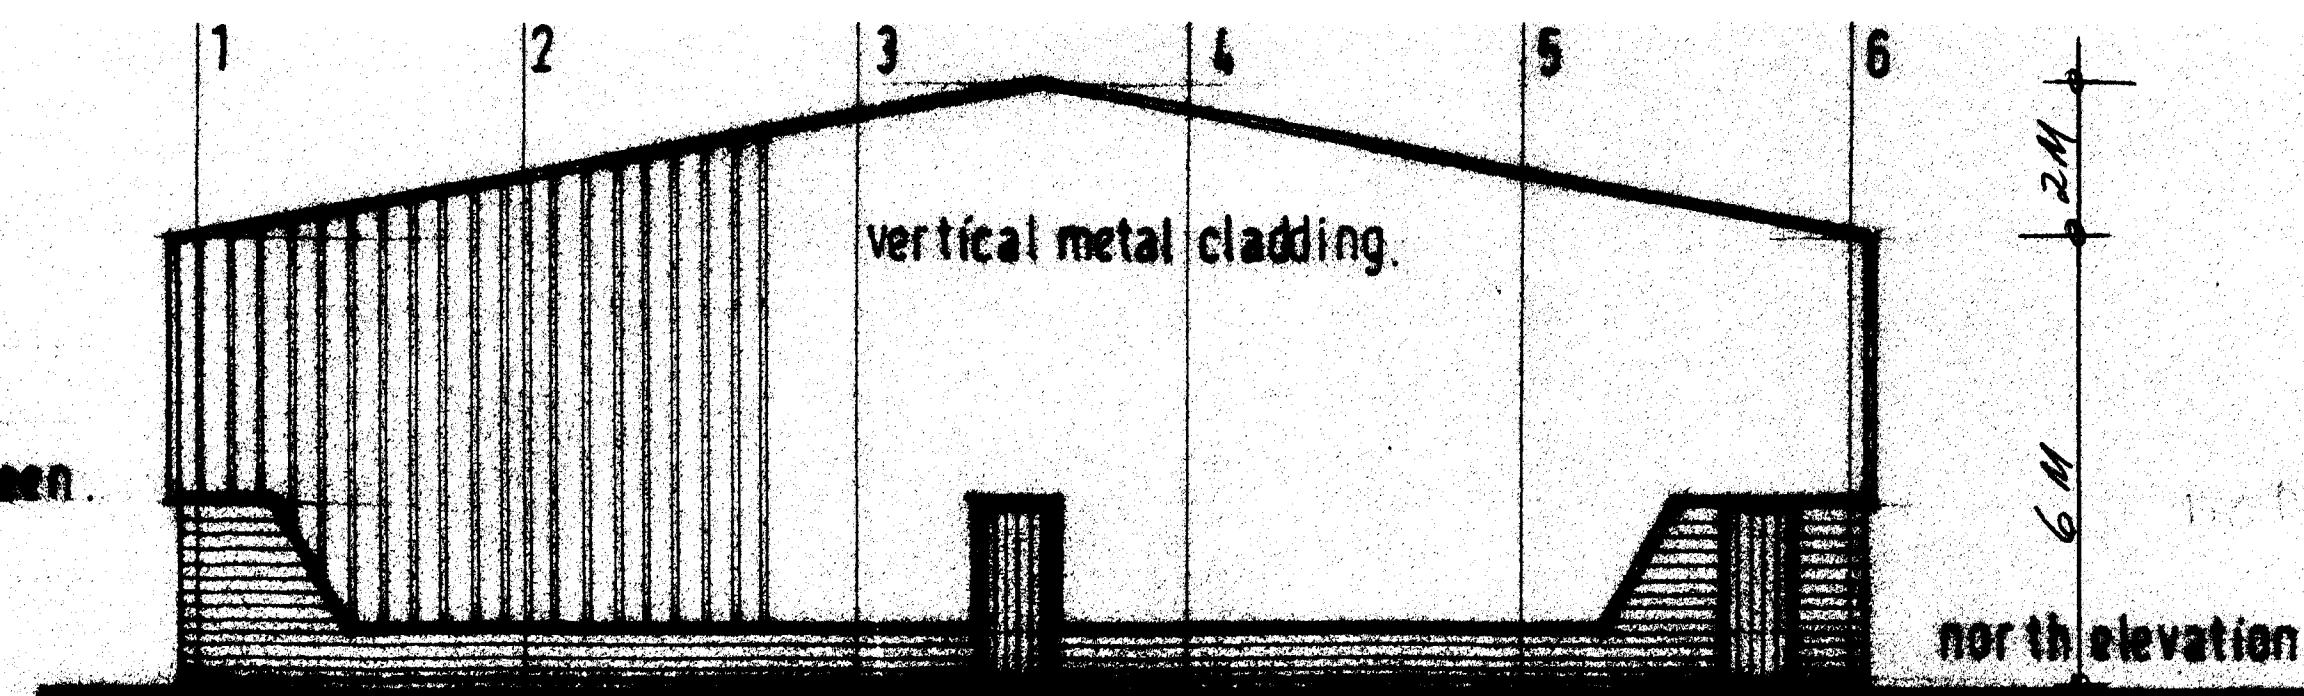


roof

metal deck-bamboo.


all as exist. unit on site.

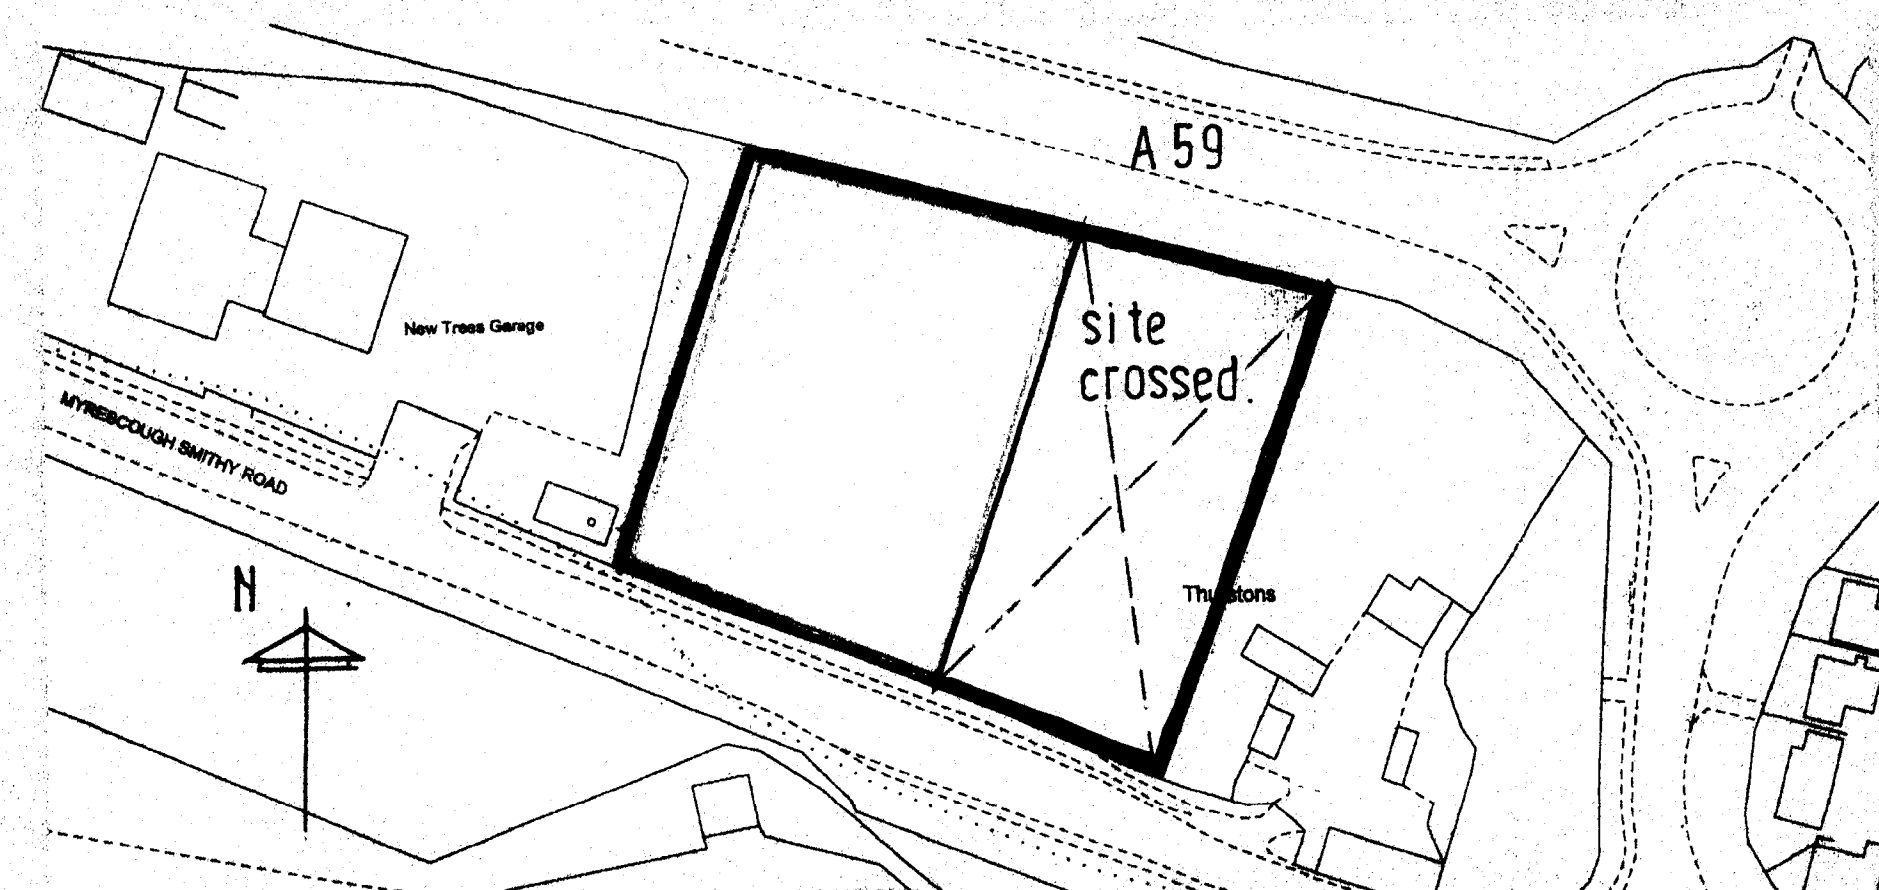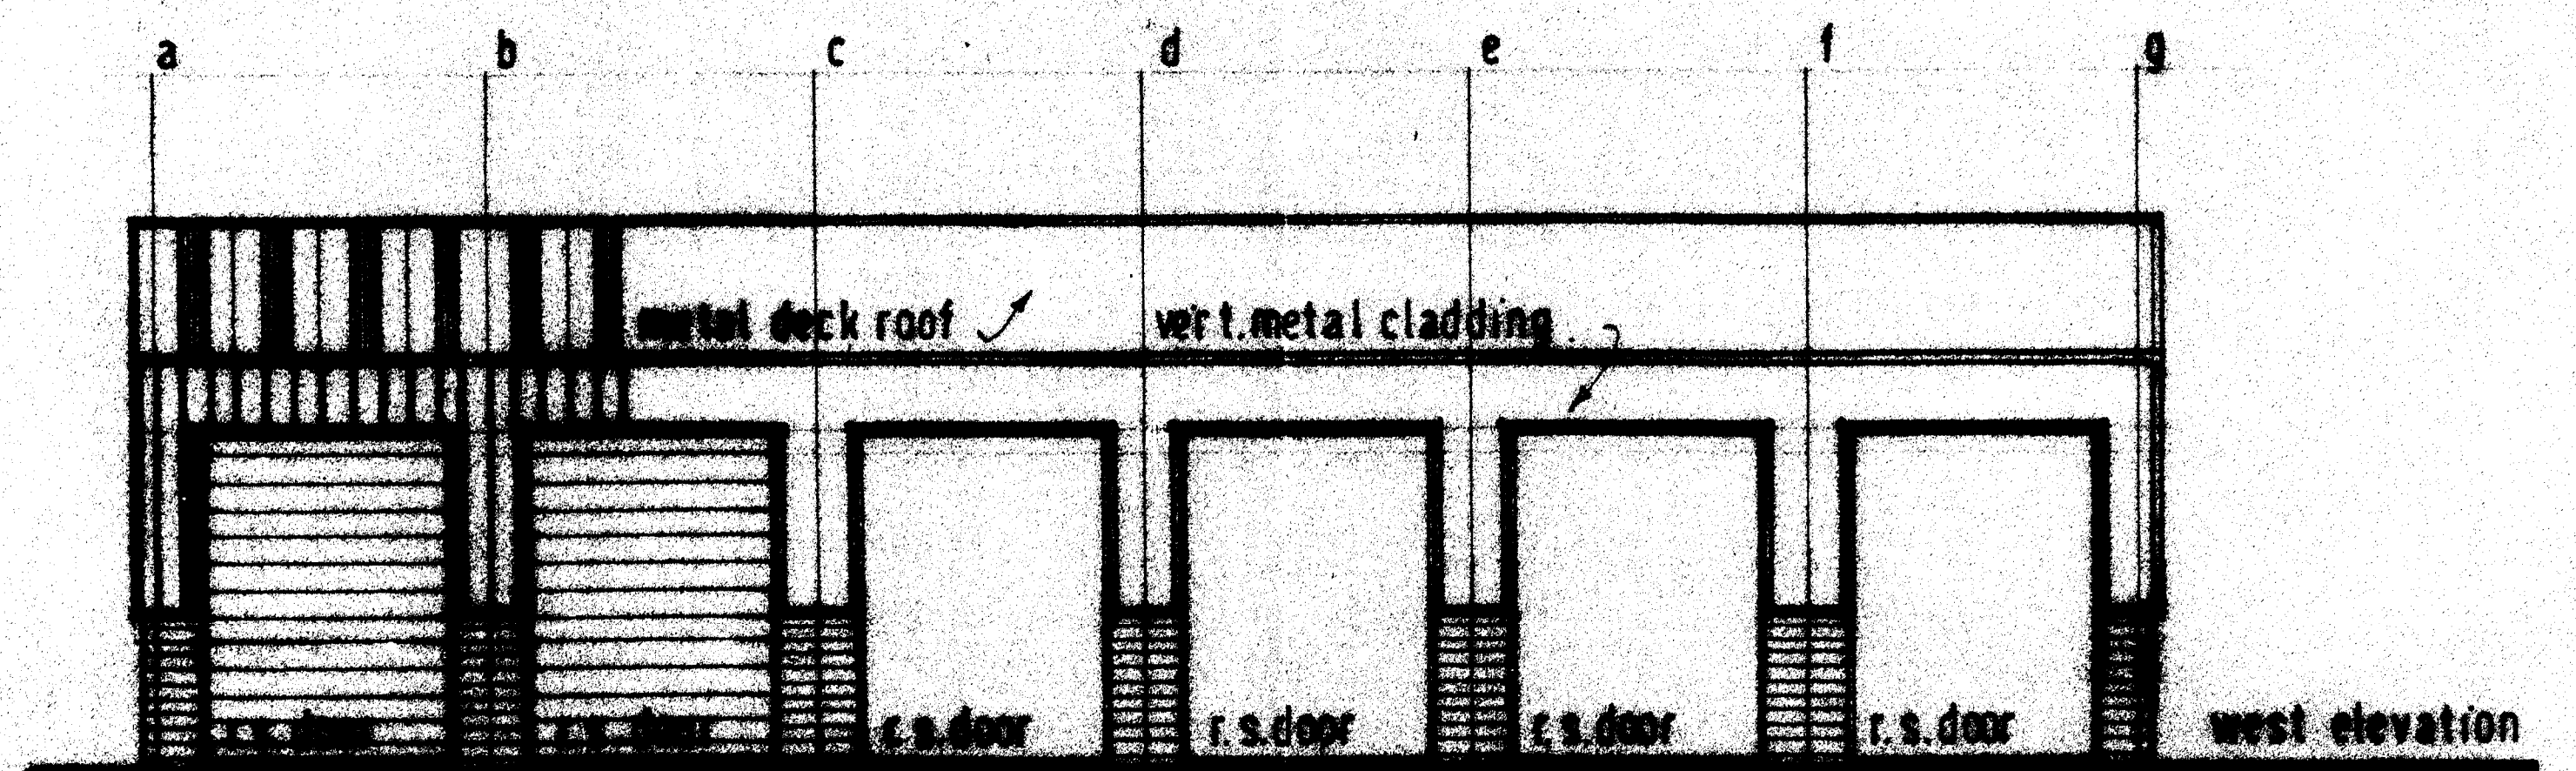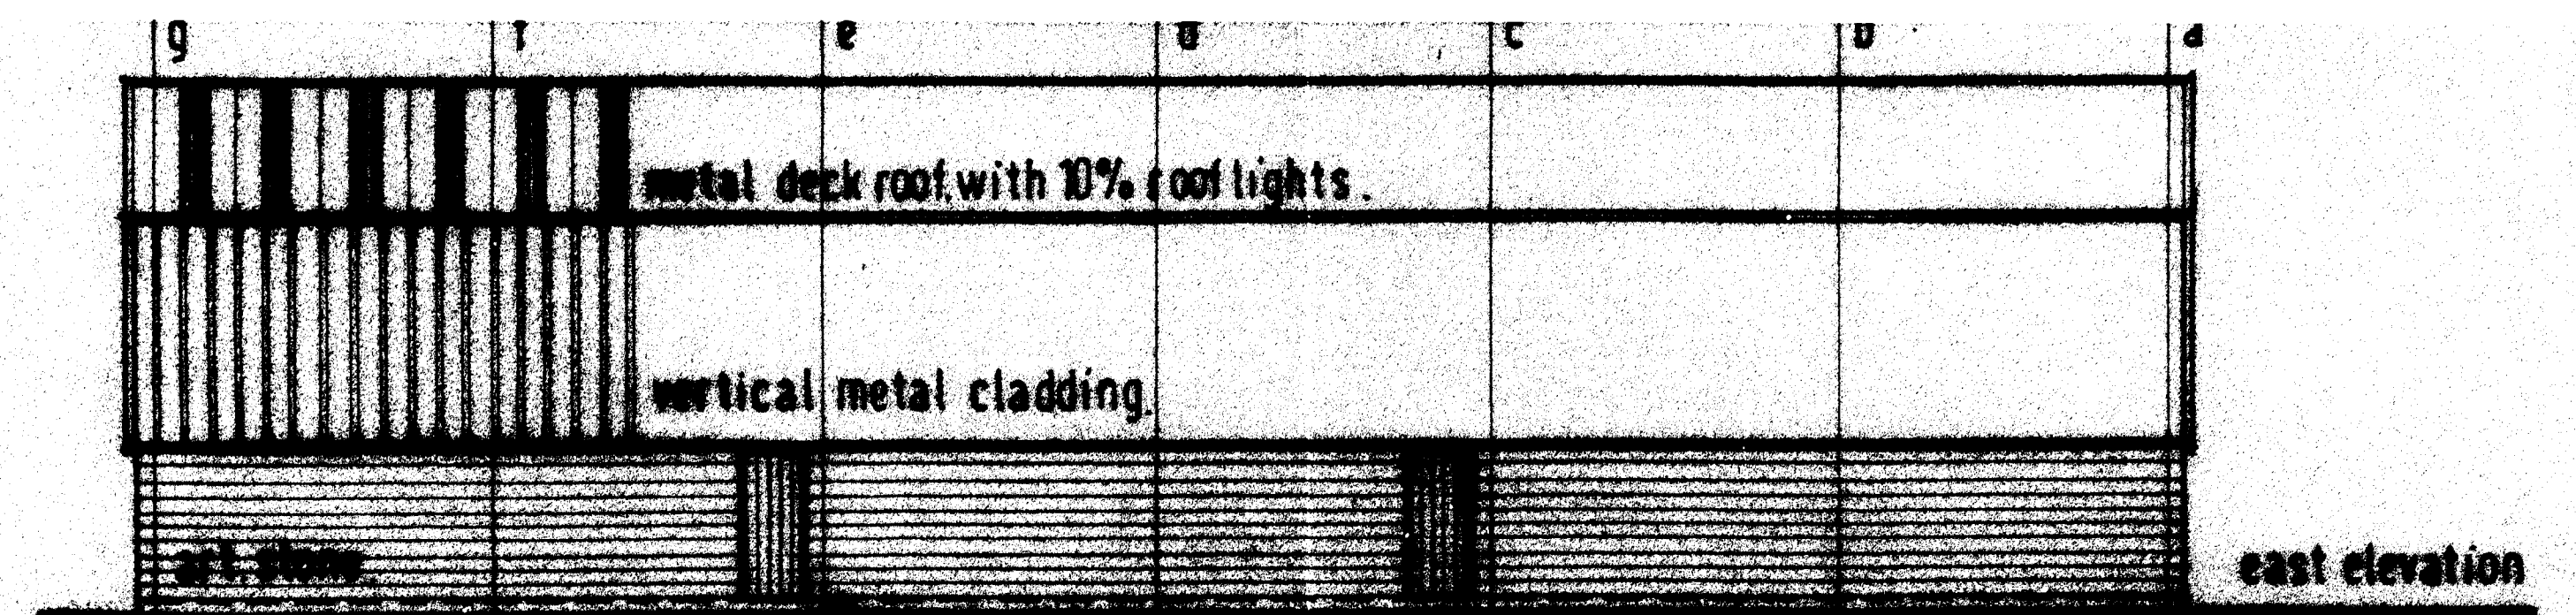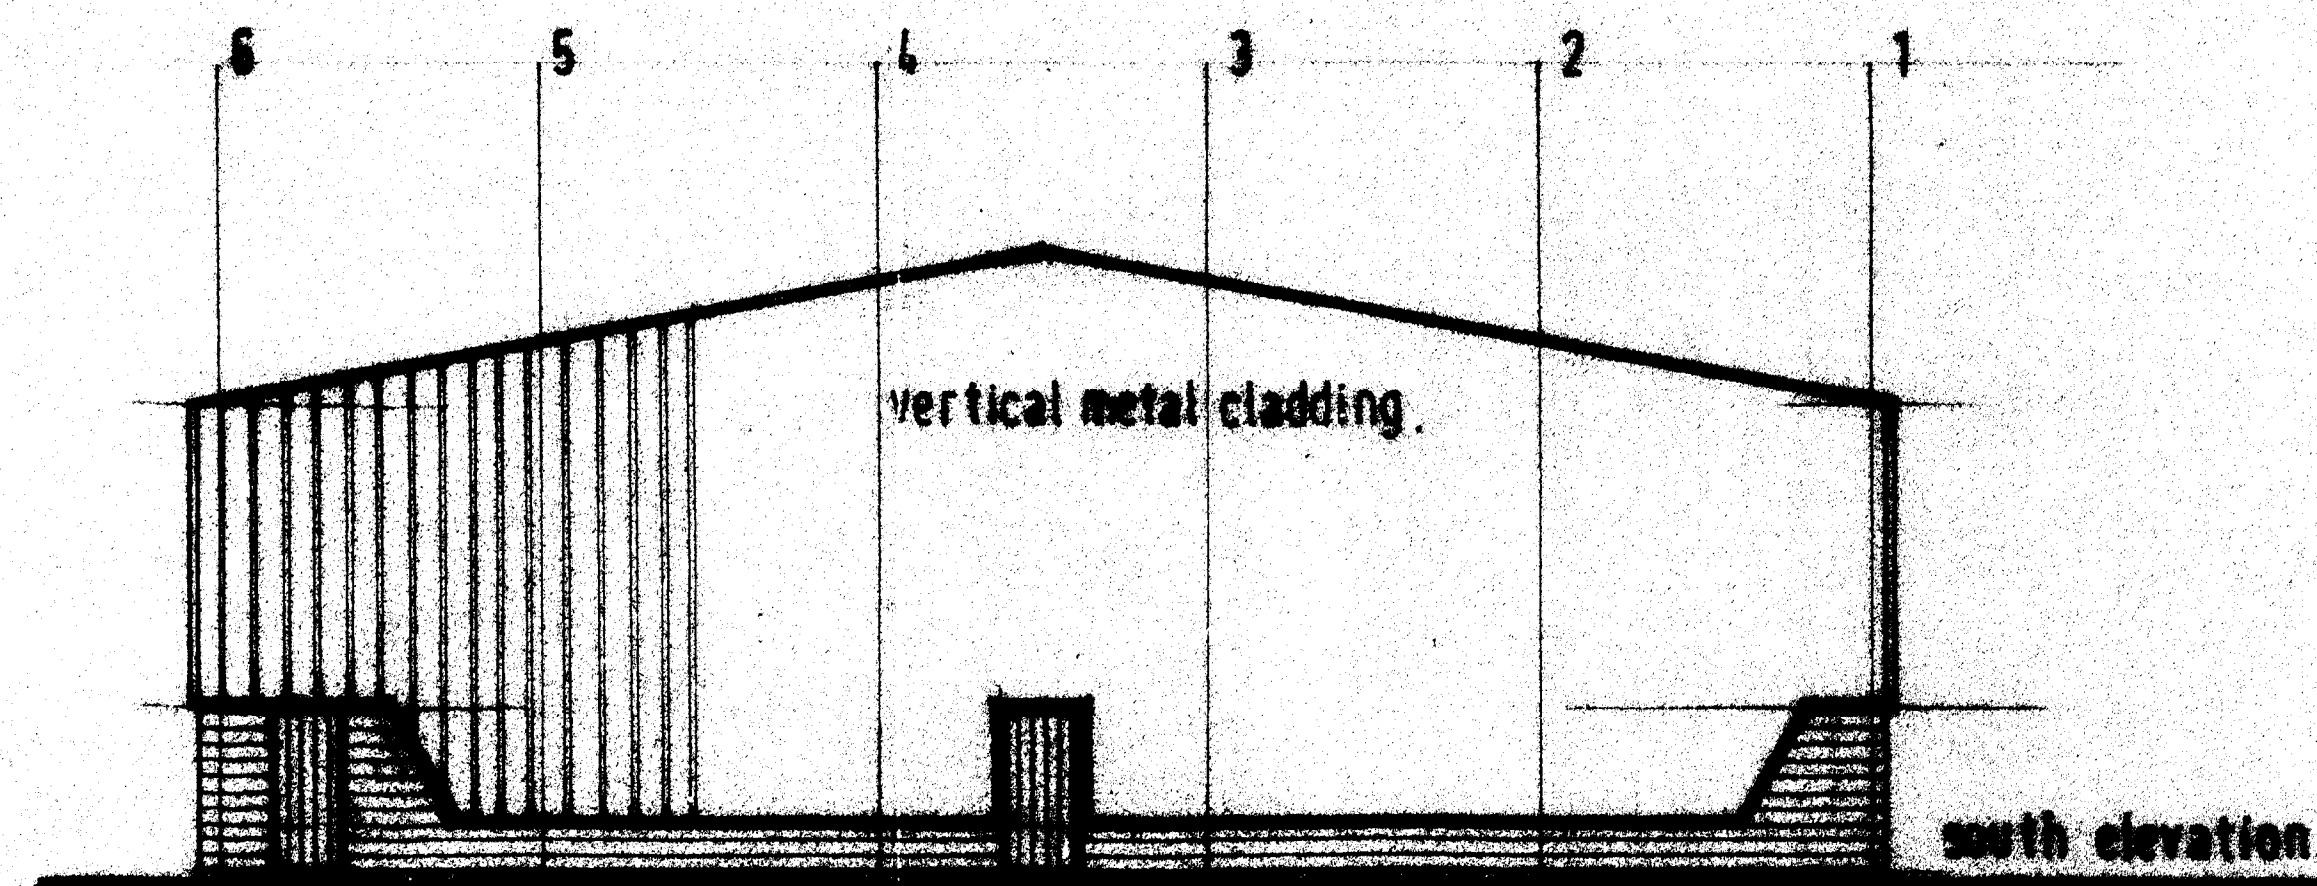

location plan. scale:1:1250.

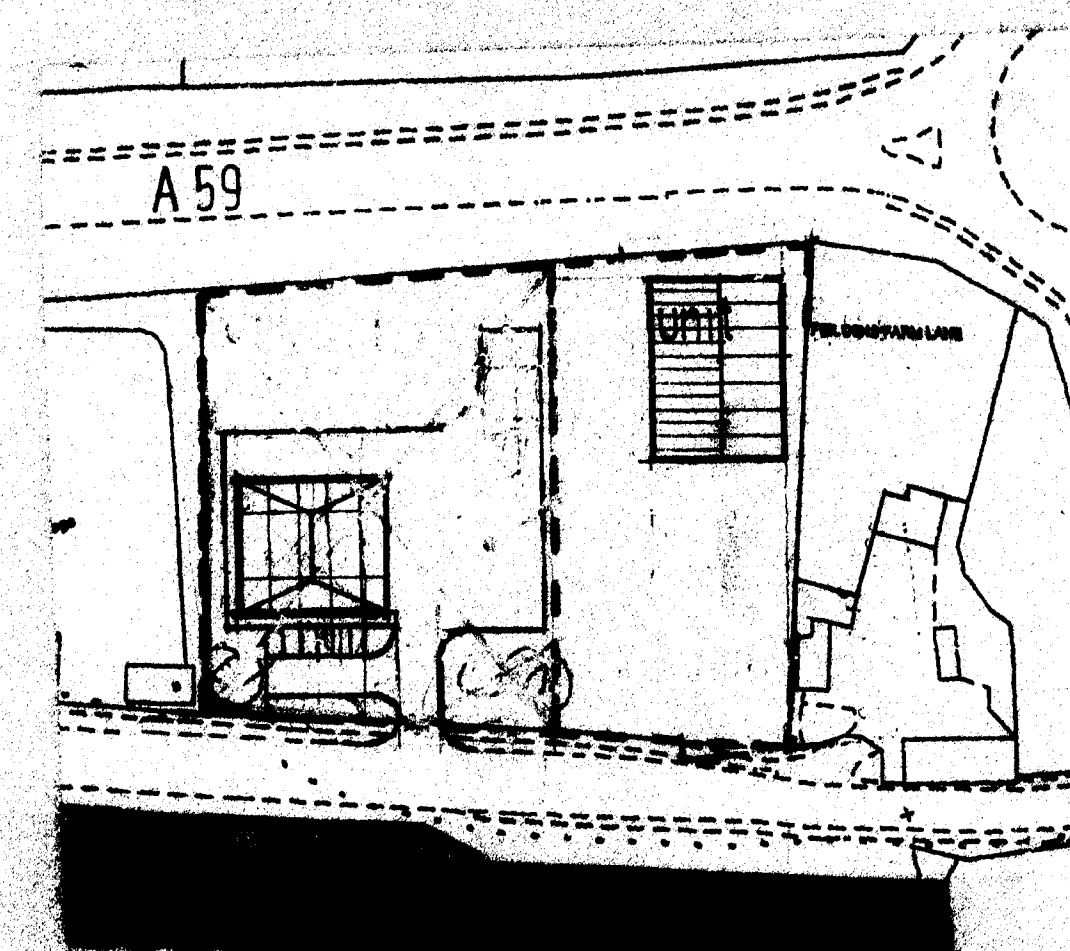

site plan. scale:1:1250.

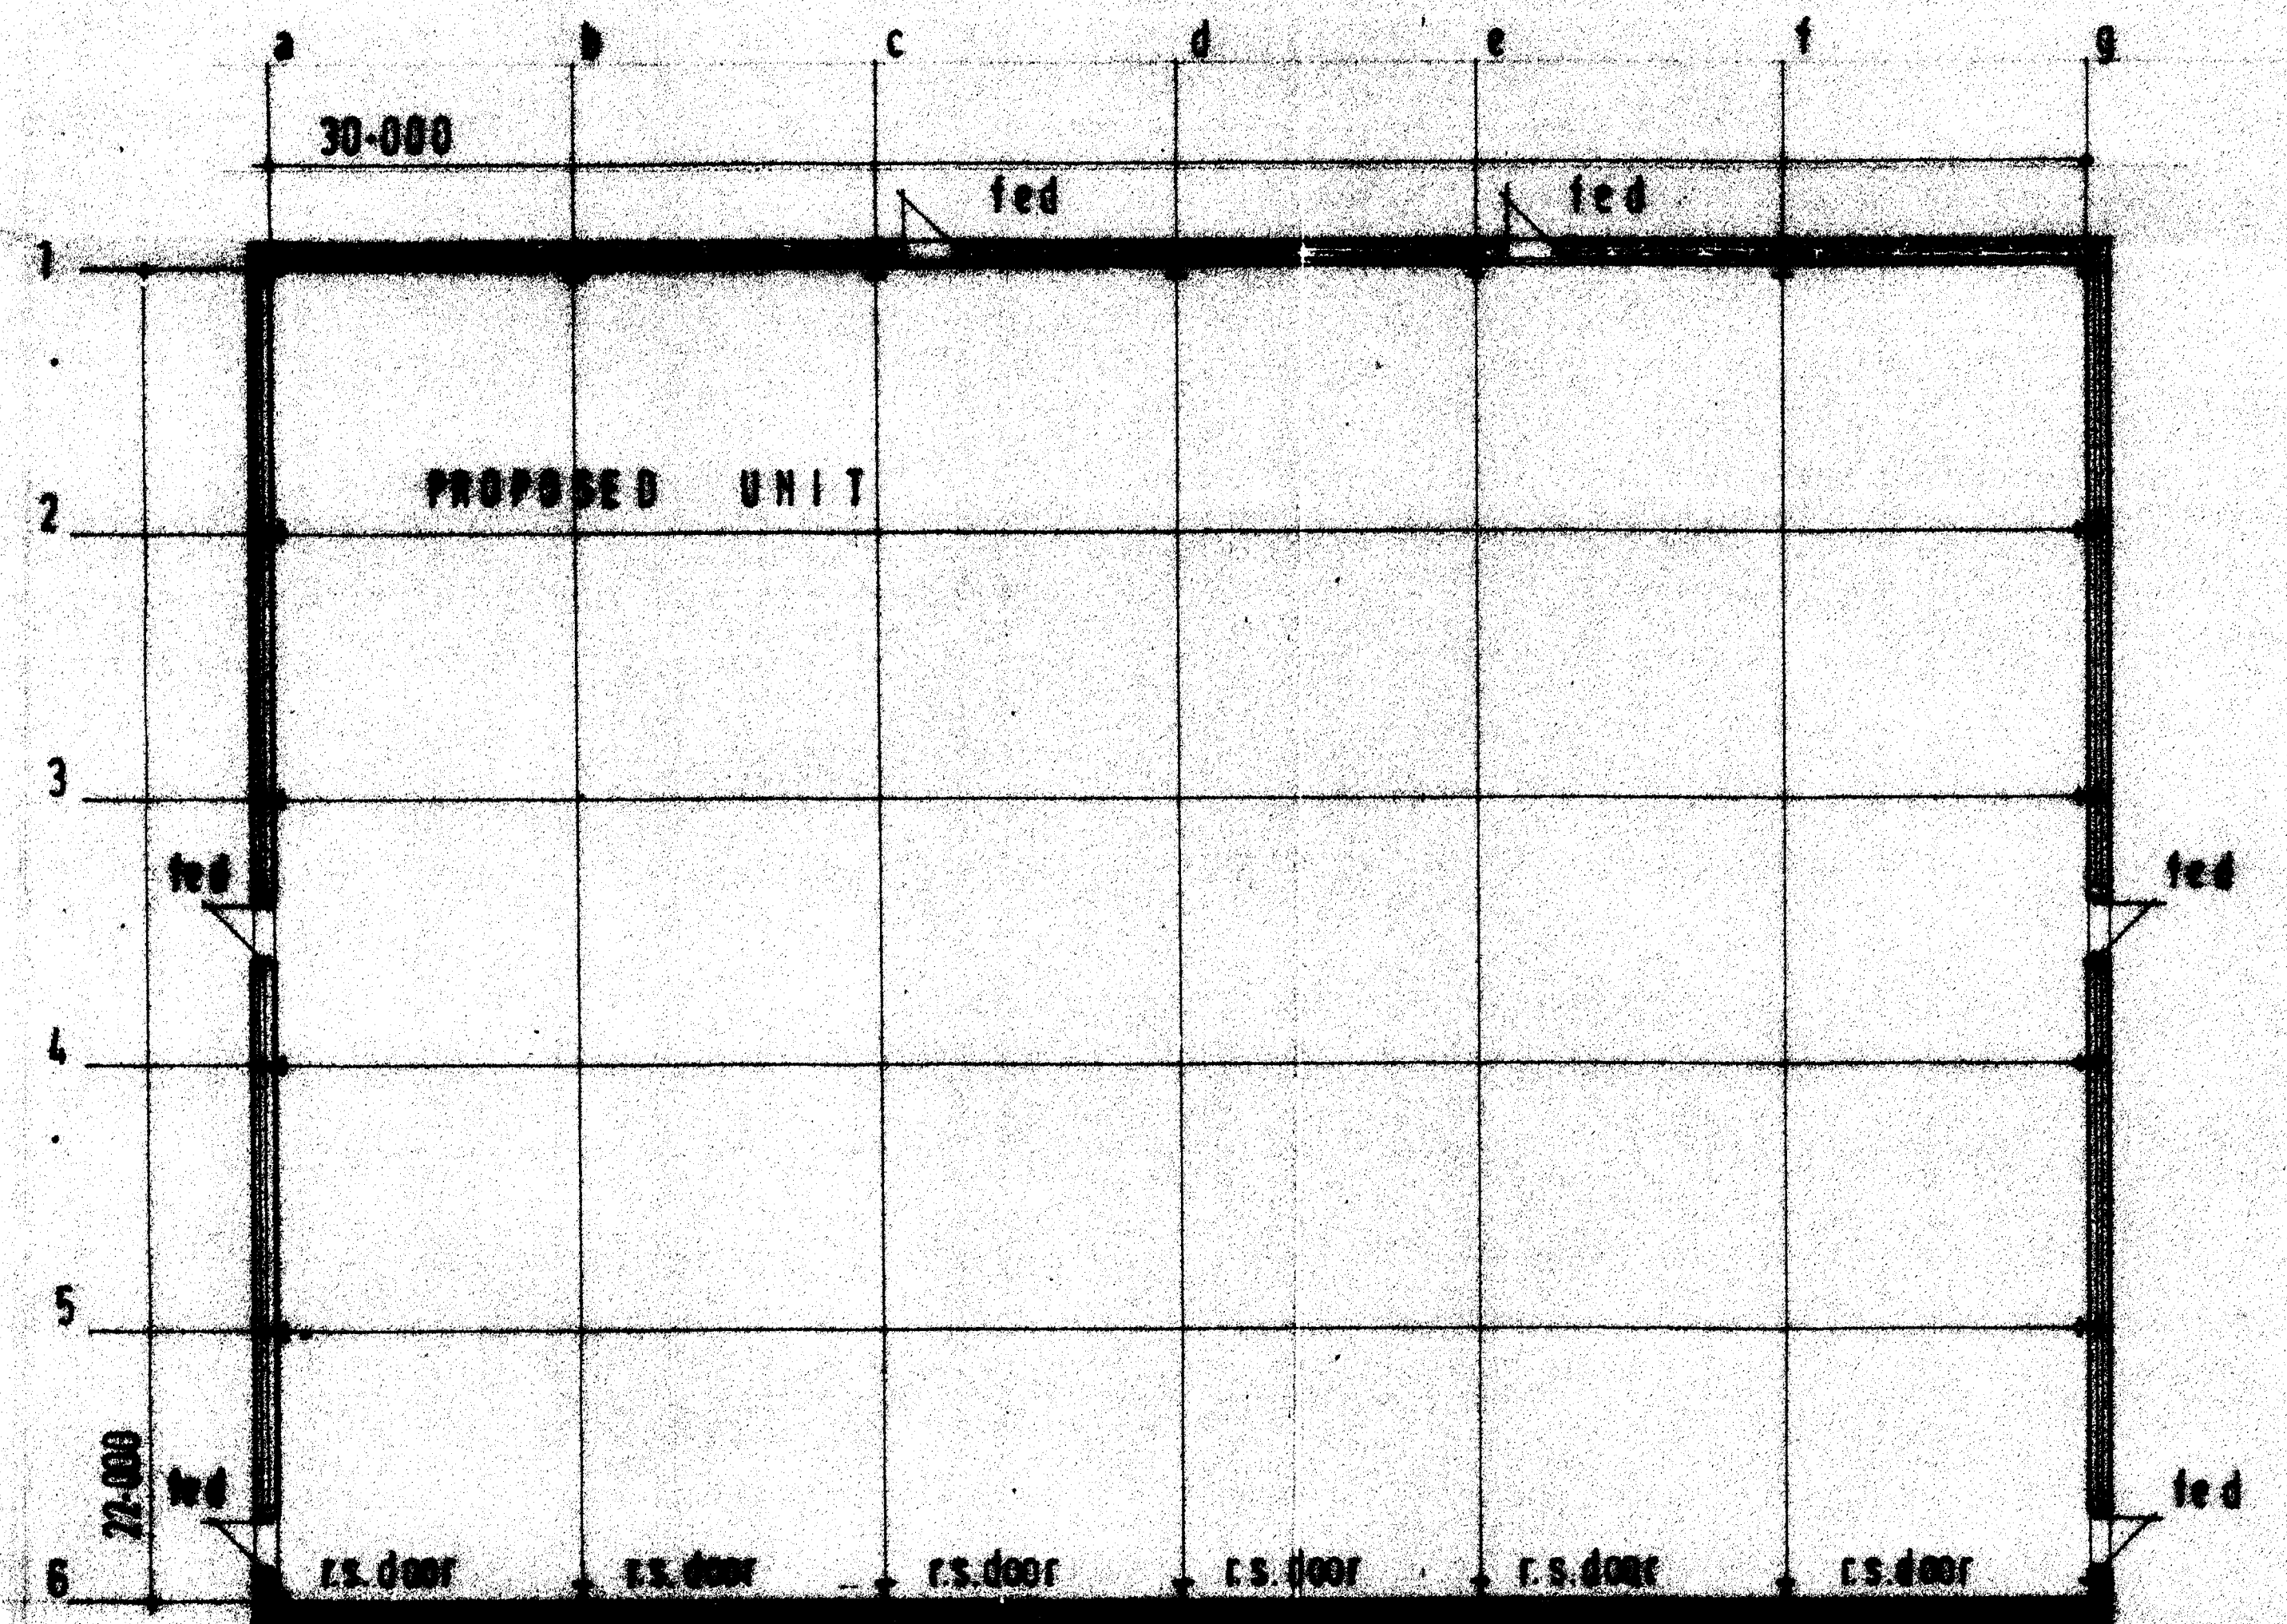

ground floor plan

320080700P

PROPOSED WORKSHOP FOR THE REPAIR AND STORAGE OF VEHICLES, PLANT AND MATERIALS AT HYRESCOUGH SMITHY ROAD MELLOR BROOK FOR MONKS CONTRACTORS LTD

DRG. N°96/08. JUNE 2008. SCALE: 1:50
drawn: r.f. tel. 01254-580597.