


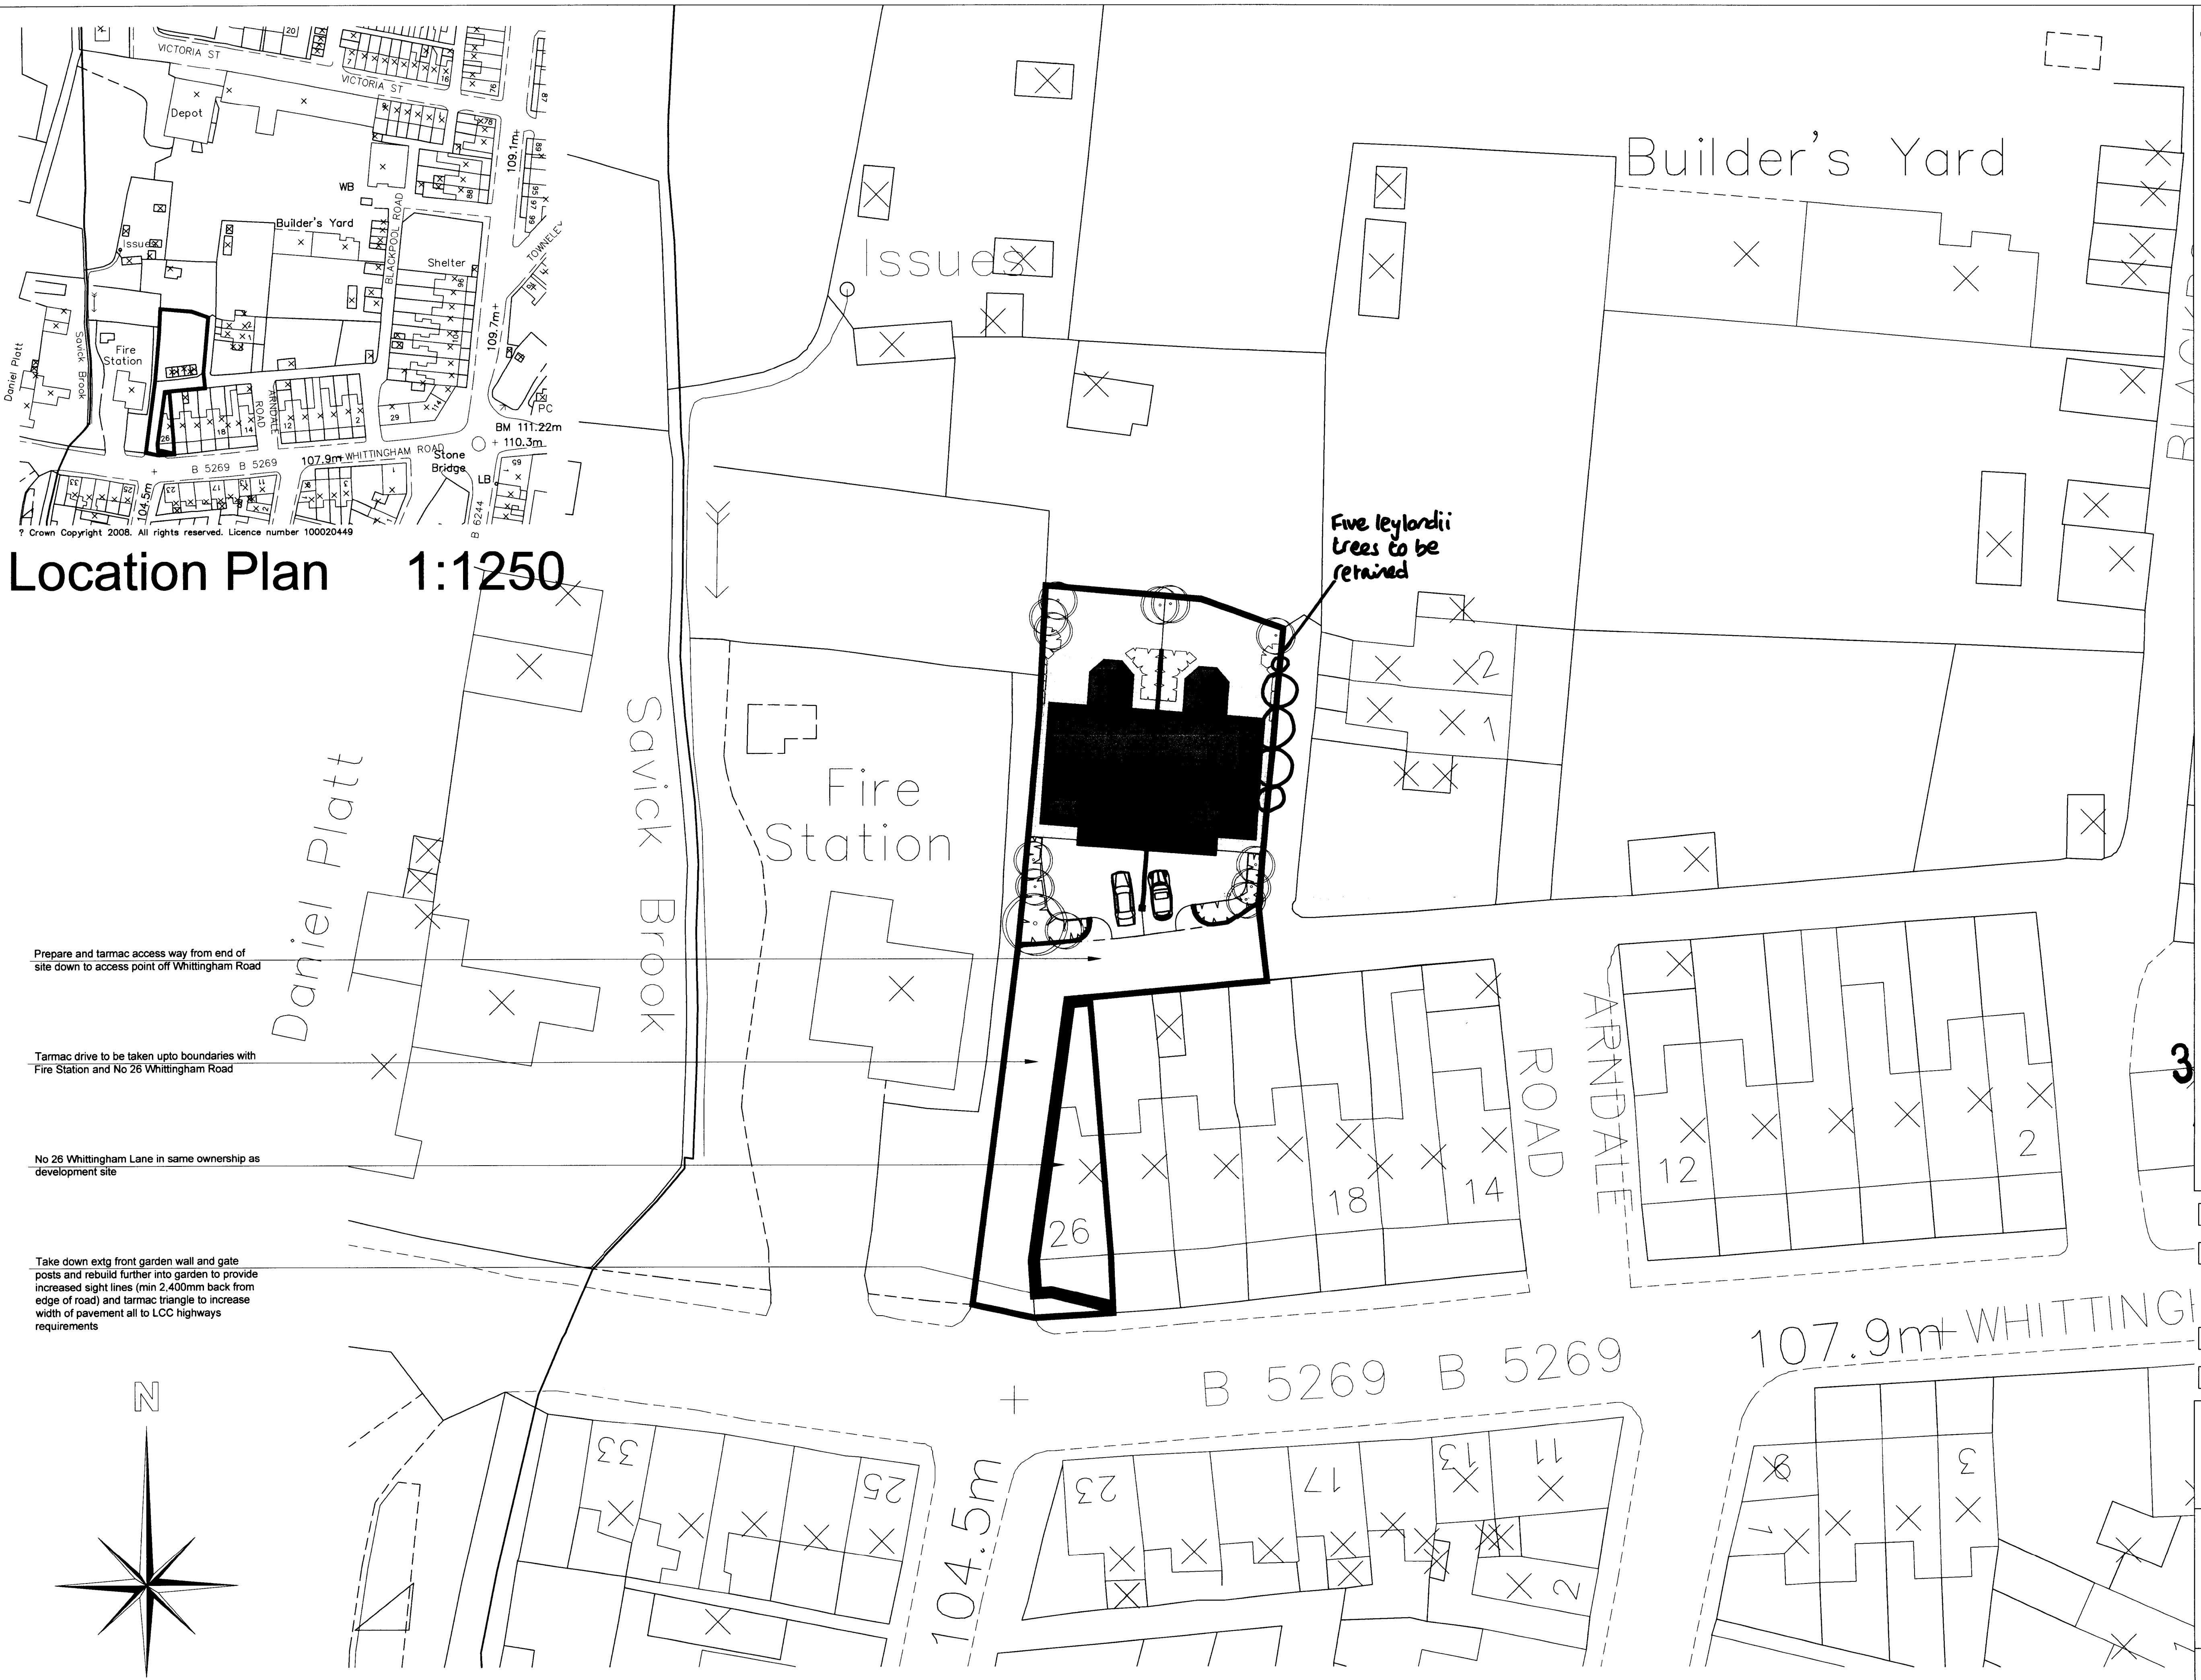


Location Plan 1:1250

Prepare and tarmac access way from end of site down to access point off Whittingham Road

Tarmac drive to be taken upto boundaries with Fire Station and No 26 Whittingham Road

No 26 Whittingham Lane in same ownership as development site

Take down extg front garden wall and gate posts and rebuild further into garden to provide increased sight lines (min 2,400mm back from edge of road) and tarmac triangle to increase width of pavement all to LCC highways requirements

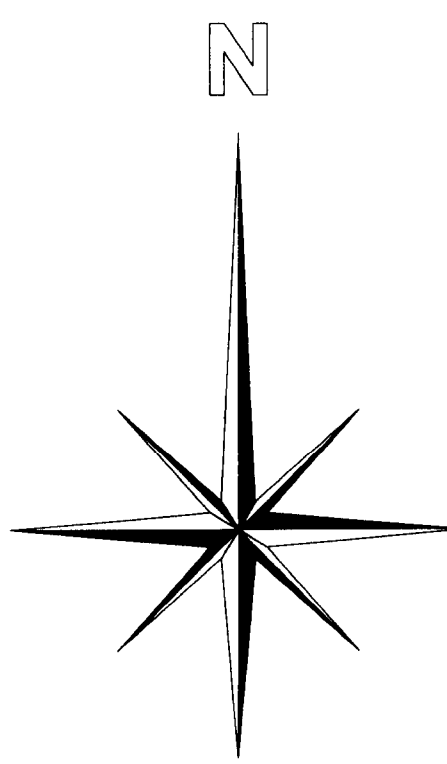

? Crown Copyright 2008. All rights reserved. Licence number 100020449

Copyright of MRA

notes

3200807.5P

|     |   |     |      |
|-----|---|-----|------|
| A   | Added note about altering front garden wall to No 26 to improve sight lines. Changed scale of site plan and added location plan | kz  | 8/08 |
| rev |   | sig | date |

☐ MICHAEL RAYNER  
☐ ASSOCIATES  
A·R·C·H·I·T·E·C·T·S·

☐ 44-46 BERRY LANE LONGRIDGE  
PRESTON LANCASHIRE PR3 3JJ  
☐ tel 01772 784406 fax 01772 782898

|                                                     |       |       |
|-----------------------------------------------------|-------|-------|
| project                                             |       |       |
| LAND TO REAR OF<br>26 WHITTINGHAM ROAD<br>LONGRIDGE |       |       |
| drawing                                             |       |       |
| 2no PROPOSED<br>DWELLINGS<br>Site + Location        |       |       |
| scale                                               | date  | drawn |
| 1:250                                               | 08/08 | kz    |

|        |    |     |
|--------|----|-----|
| number |    | rev |
| 1254   | 01 | A   |