


EXISTING


320090035P

AMENDED PLANS RECEIVED

DATE 22 July 2009

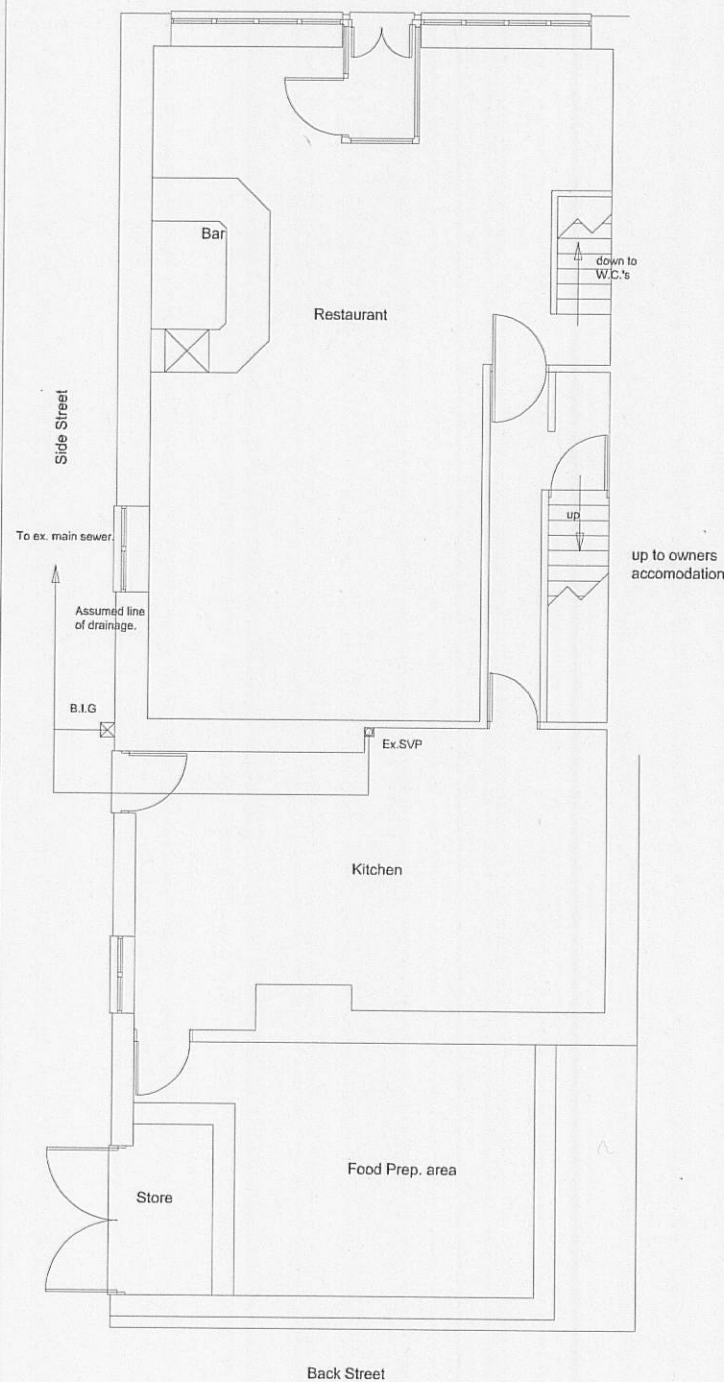


Ground Floor Plan

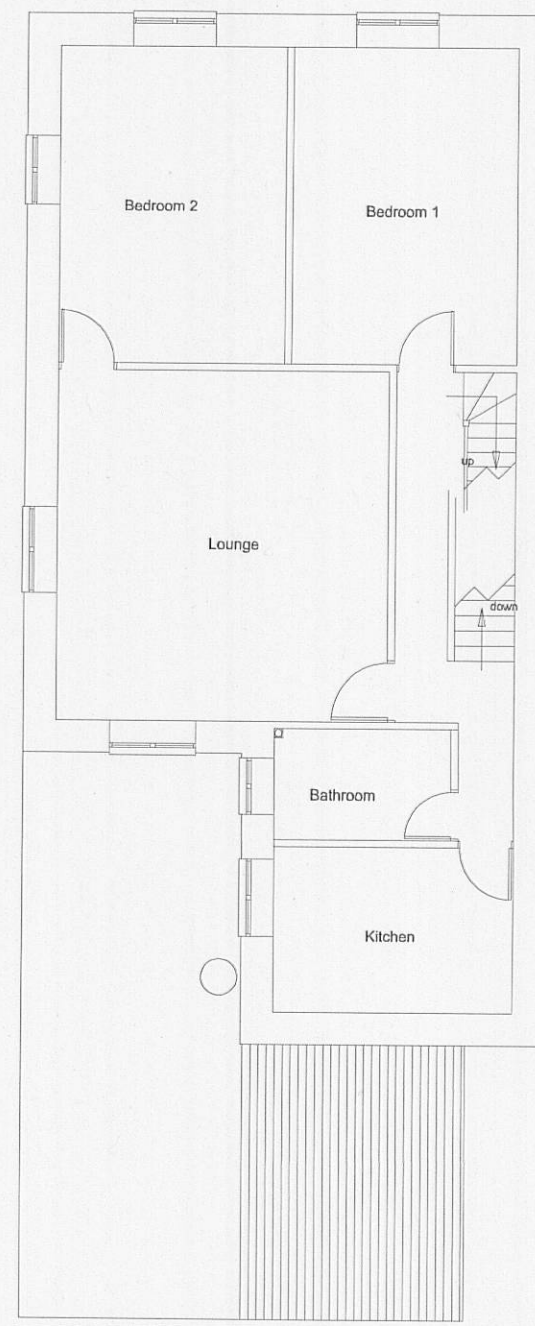

First Floor Plan



Side Elevation

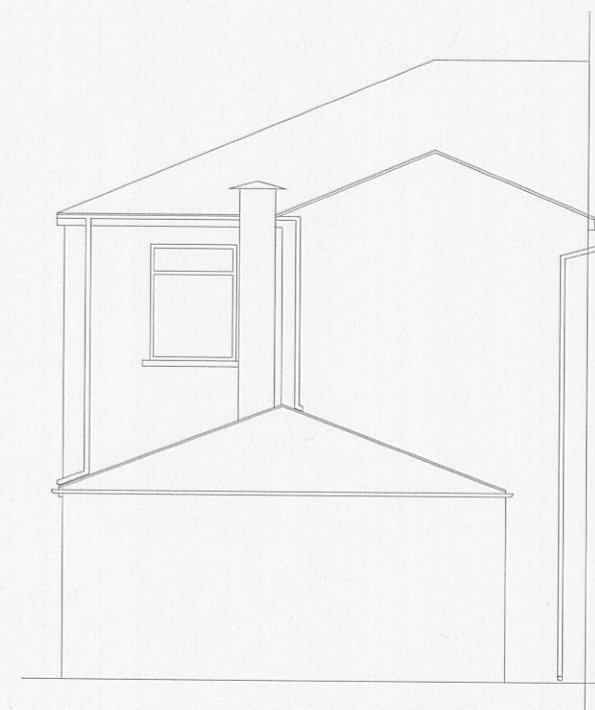

Rear Elevation

Client Great Land Cantonese Restaurant		
Job Title 28 Cockerill Terrace Barrow Nr Whalley BB7 9AU		
Drawing Title Proposed internal alterations to Reastaurant and extension and creation of new access to first floor accomodation		
Scale 1:50		
Date Dec. '08	Drawn by BPS	
Amendment A - 22/07/09		
Dwg. No. 01/1208/T01	Rev. A	
43 ST. JOHN'S ROAD, HEYSHAM, LA3 1EX TEL: (01524) 415208 FAX: (01524) 423106 MOBILE: 07746 151525 E-MAIL: Buildingplanserv@aol.com		