




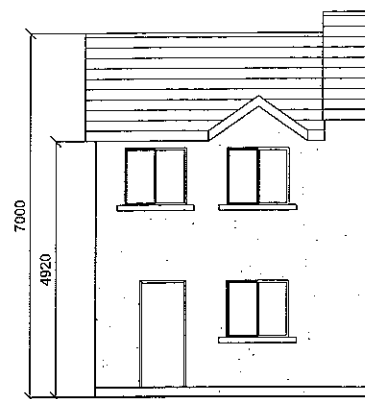


Existing Front Elevation

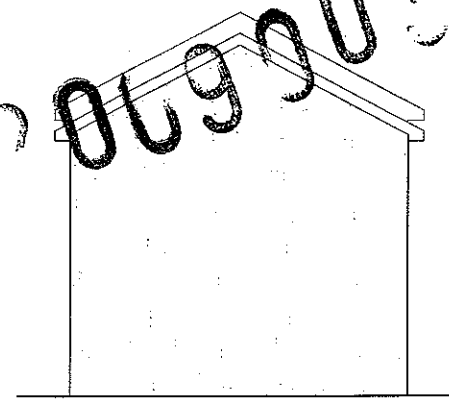


Existing Side Elevation

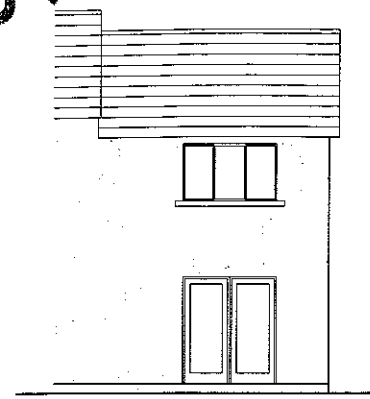

Existing Rear Elevation

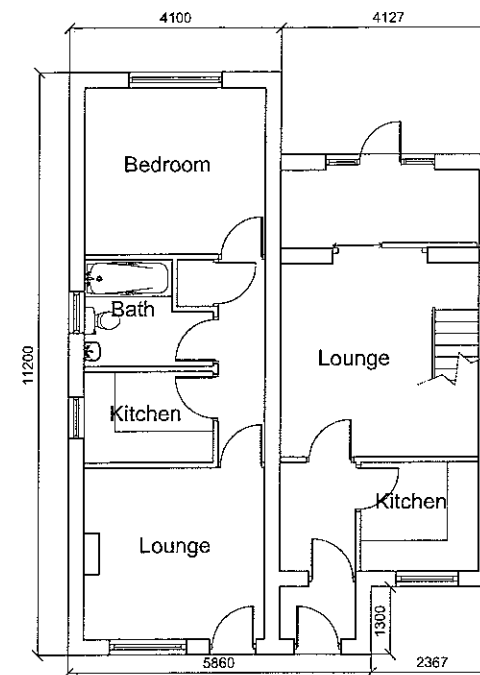


Proposed Ground Floor Plan

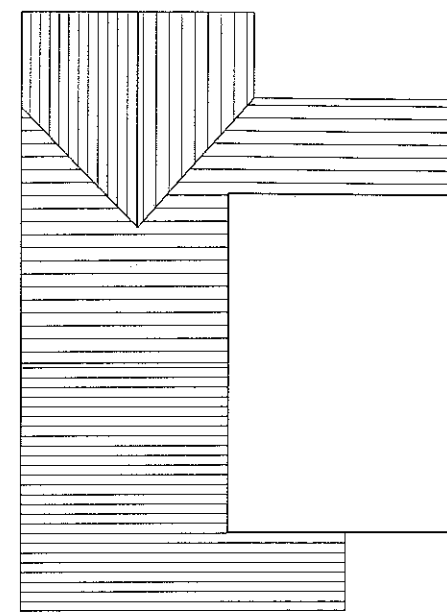

Proposed Roof Plan




Proposed Front Elevation

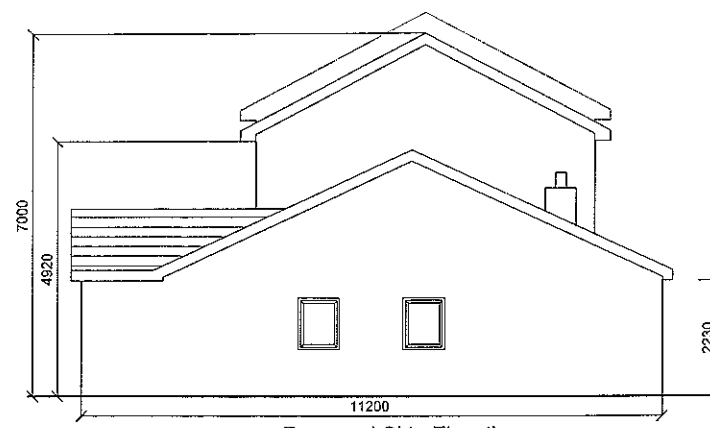

Proposed Side Elevation




Proposed Rear Elevation

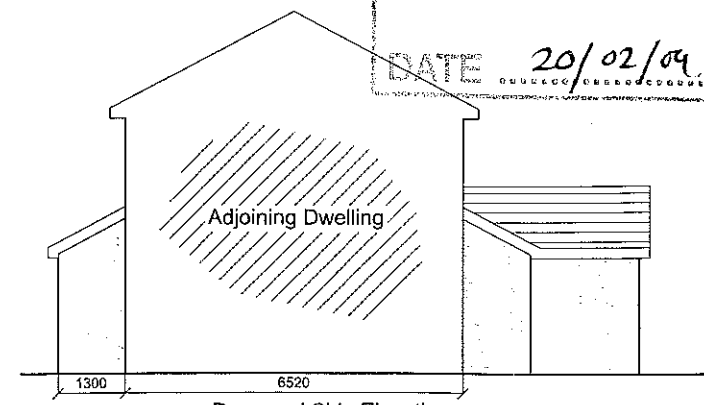

Proposed Side Elevation

AMENDED PLANS RECEIVED
DATE 20/02/09

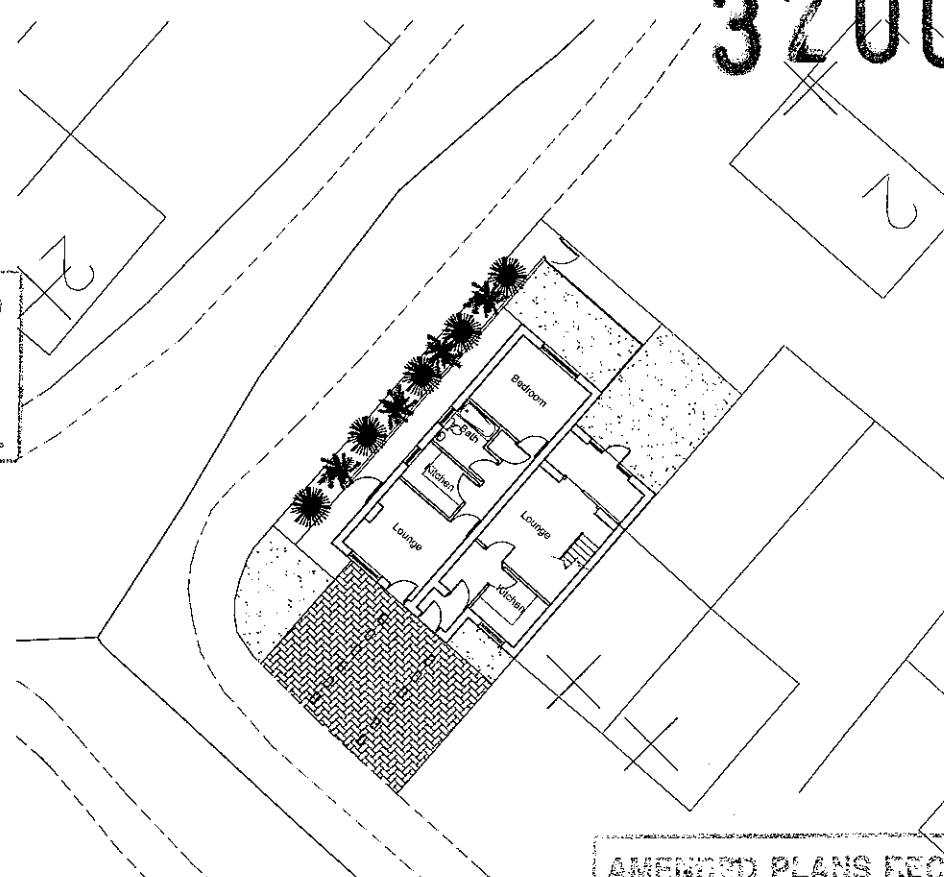

Proposed Site Plan @ 1:200

AMENDED PLANS RECEIVED
DATE 20/02/09

Notes:

All work is to be carried out to the latest current British standards Codes of Practice and recognised working practices

All work and materials should comply with Health and Safety legislation

All work and materials to be approved by the District Authority Building Control Officer

All dimensions are in millimetres unless where explicitly shown otherwise

The contractor should check and certify all dimensions as work proceeds and notify the architect of any discrepancies

Do not scale off the drawings if in doubt ask

- Amendment G: 20.02.09 Car Parking Spaces increased back to 3No. and Bay window removed
- Amendment F: 16.02.09 1No. Car Parking Space removed from front of property
- Amendment E: 30.09.08 Proposed extension shown as separate dwelling
- Amendment D: 29.09.08 Dimensions added and Parking area shown on site plan
- Amendment C: 07.08.08 Internal Layouts amended
- Amendment B: 03.04.08 Proposed extension reduced to single storey
- Amendment A: 04.12.06 Additional car parking bay added

Alan Kinder Associates

Town Planning and Development Consultants
79 Manchester Road
Burnley
Lancashire BB11 1JY

T: 01282 453938
M: 07977 546580
F: 01282 452875



Title: Proposed Development on land adjacent to 16 Colthirst Drive Clitheroe

EXISTING ELEVATIONS AND PROPOSED PLANS AND ELEVATIONS

Project No: KIND/29 Dwg 01G	Drawn: R.J
Client: Alan Kinder	
Date: 20.02.09	Scale: 1:100
Amendments:	A B C D E F G