




ALL WORK TO BE CARRIED OUT IN ACCORDANCE WITH THE BUILDING REGULATION, ALL RELEVANT BRITISH STANDARD SPECIFICATION, CODES OF PRACTICE, LOCAL AUTHORITY BYELAWS, AND IN COMPLIANCE WITH THE LOCAL AUTHORITY APPROVALS. CONTRACTORS MUST CHECK ALL DIMENSIONS ON SITE BEFORE COMMENCING ANY WORK OR MAKING ANY SHOP DRAWINGS. WHERE WRITTEN DIMENSIONS ARE PROVIDED THESE SHOULD BE TAKEN IN PREFERENCE TO SCALED OFF MEASUREMENTS BUT THEY MUST BE STILL CHECKED ON SITE OR BY REFERENCE TO THE AGENT (ATC CONSTRUCTION DESIGN LIMITED).

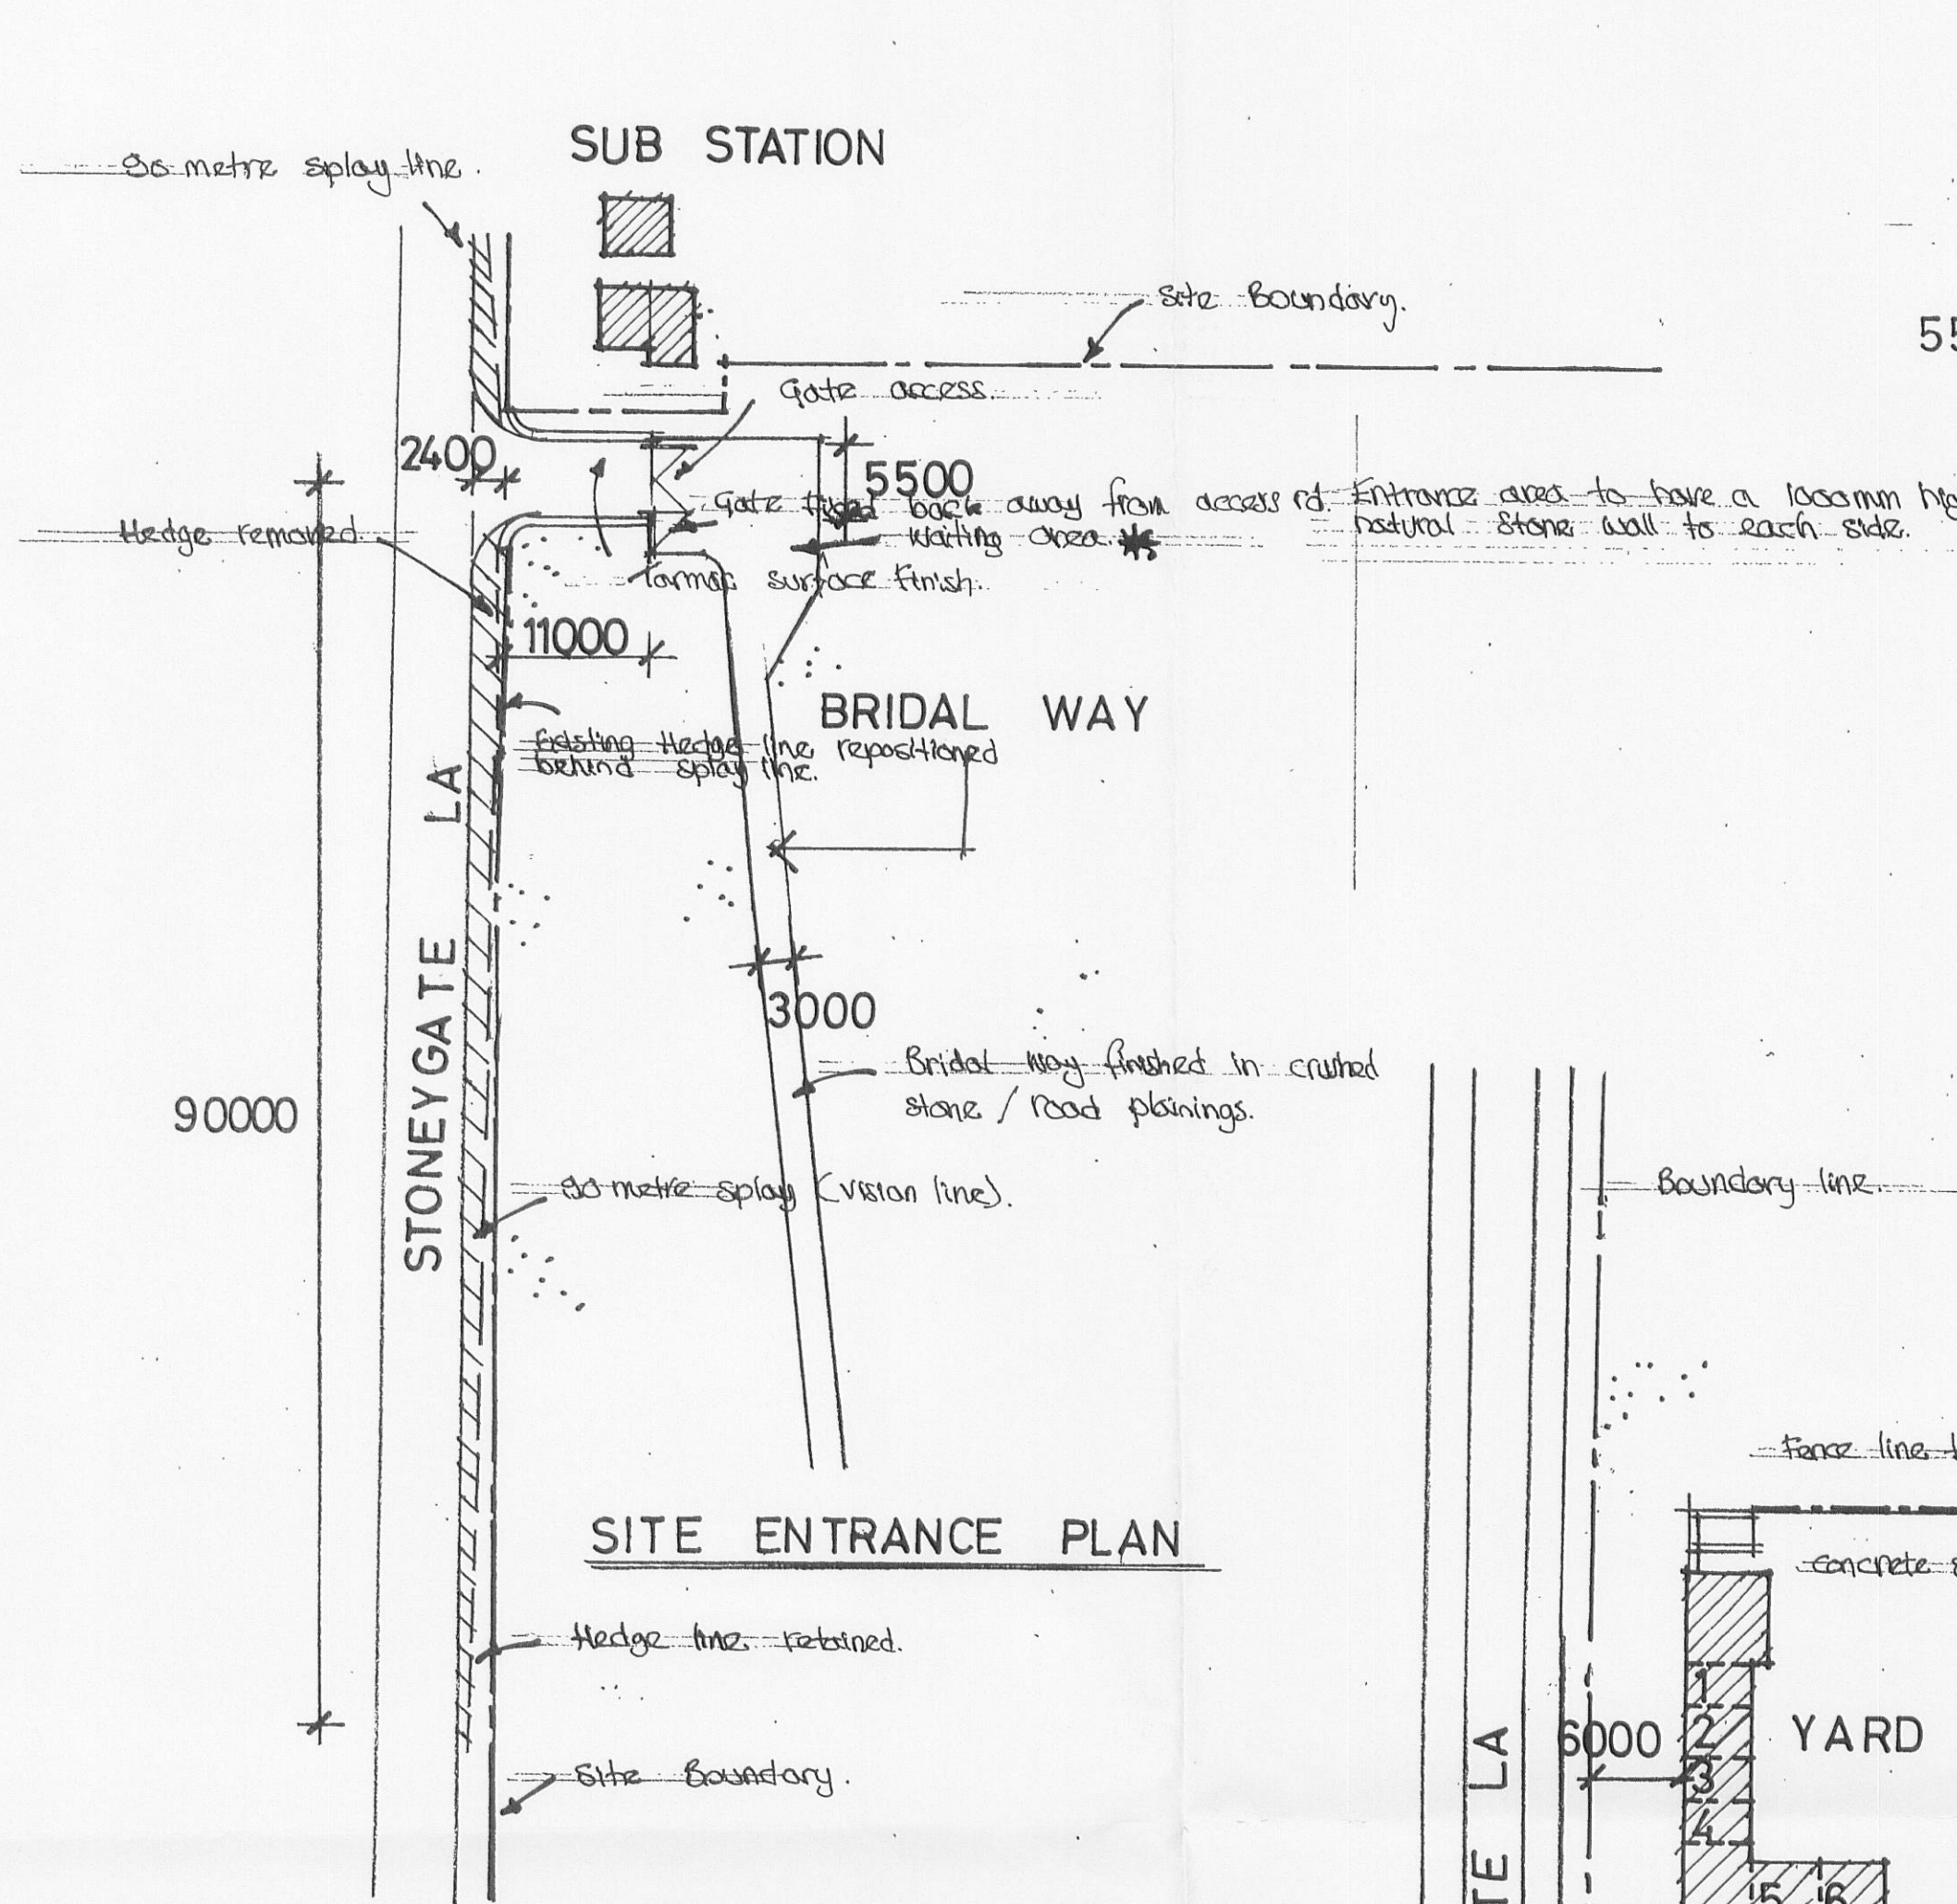


SITE ENTRANCE PLAN

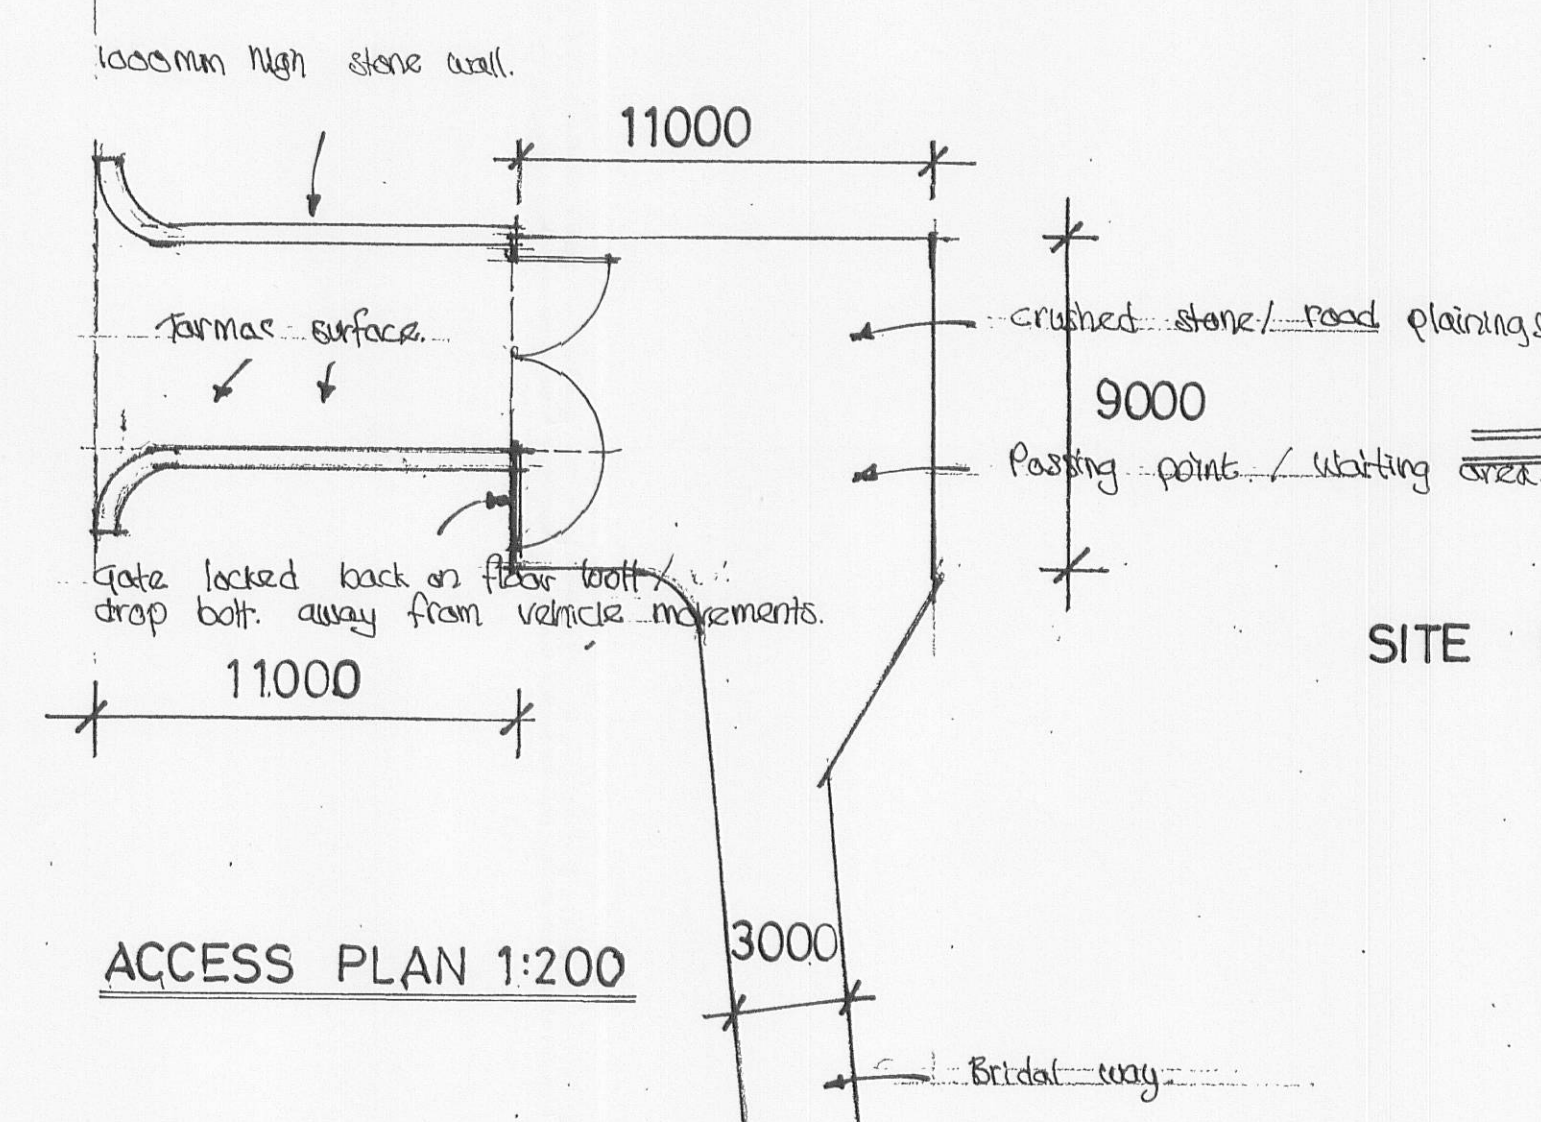

ACCESS PLAN 1:200

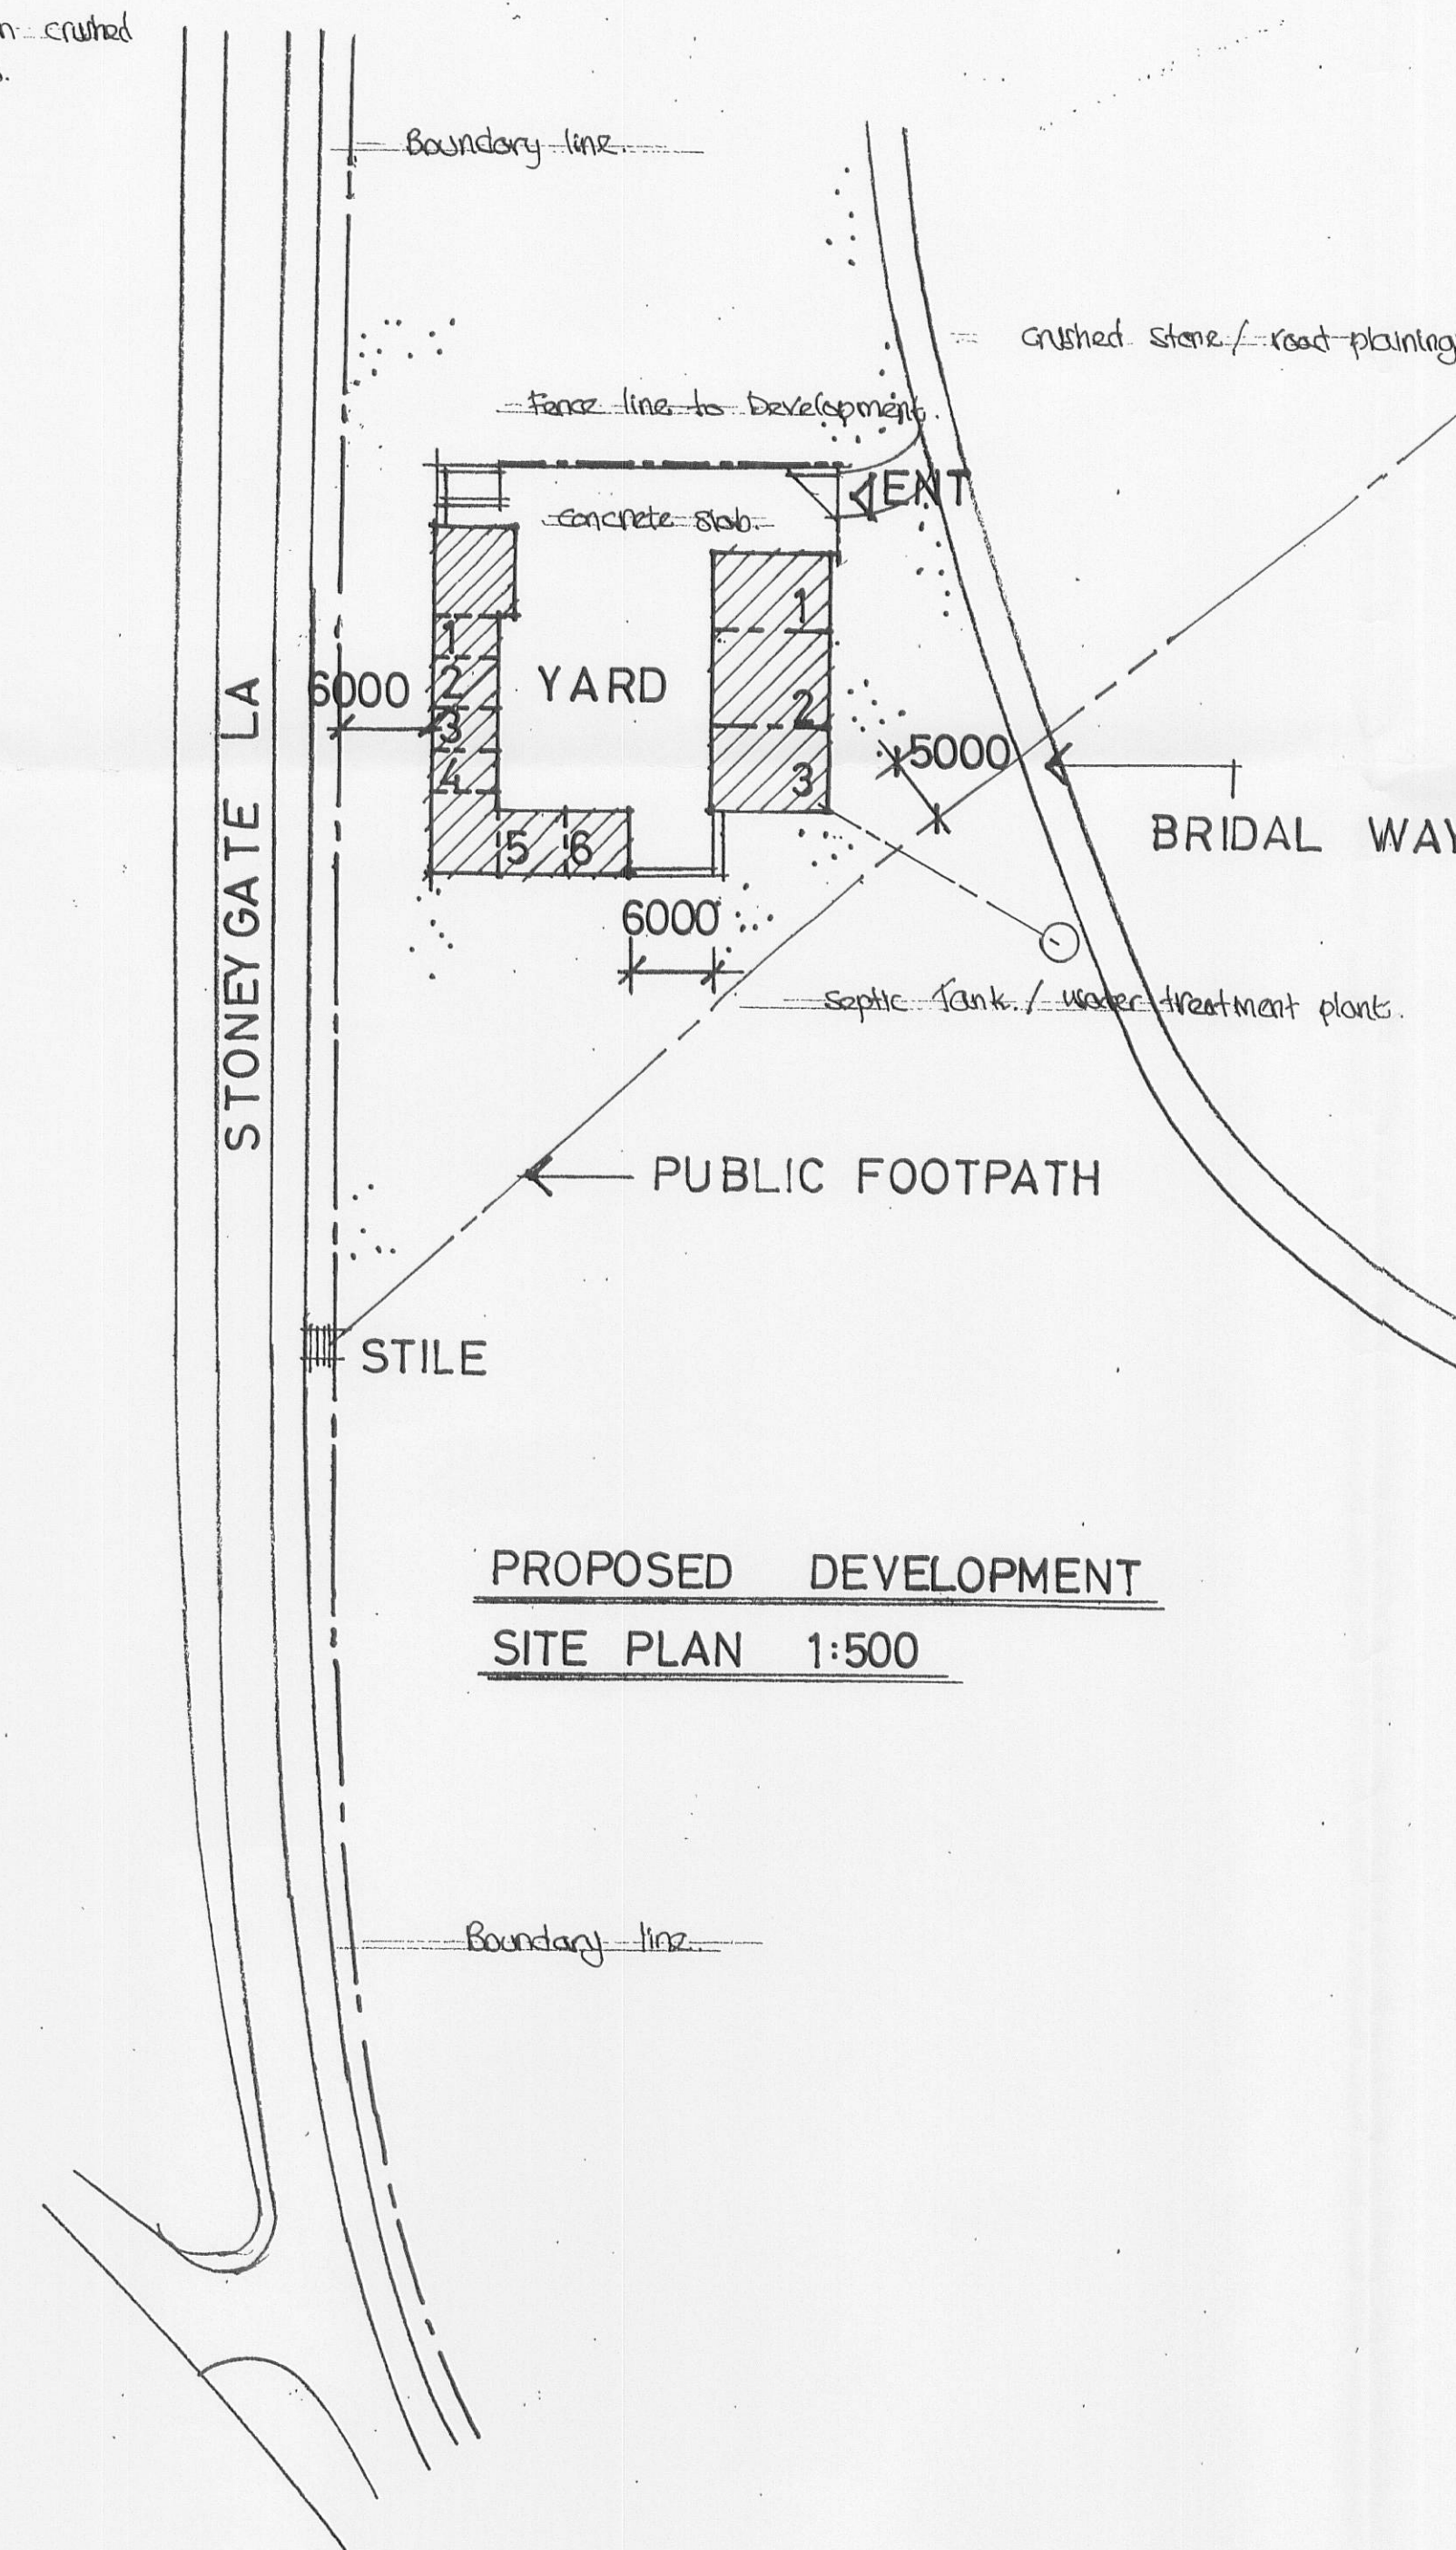

PROPOSED DEVELOPMENT
SITE PLAN 1:500

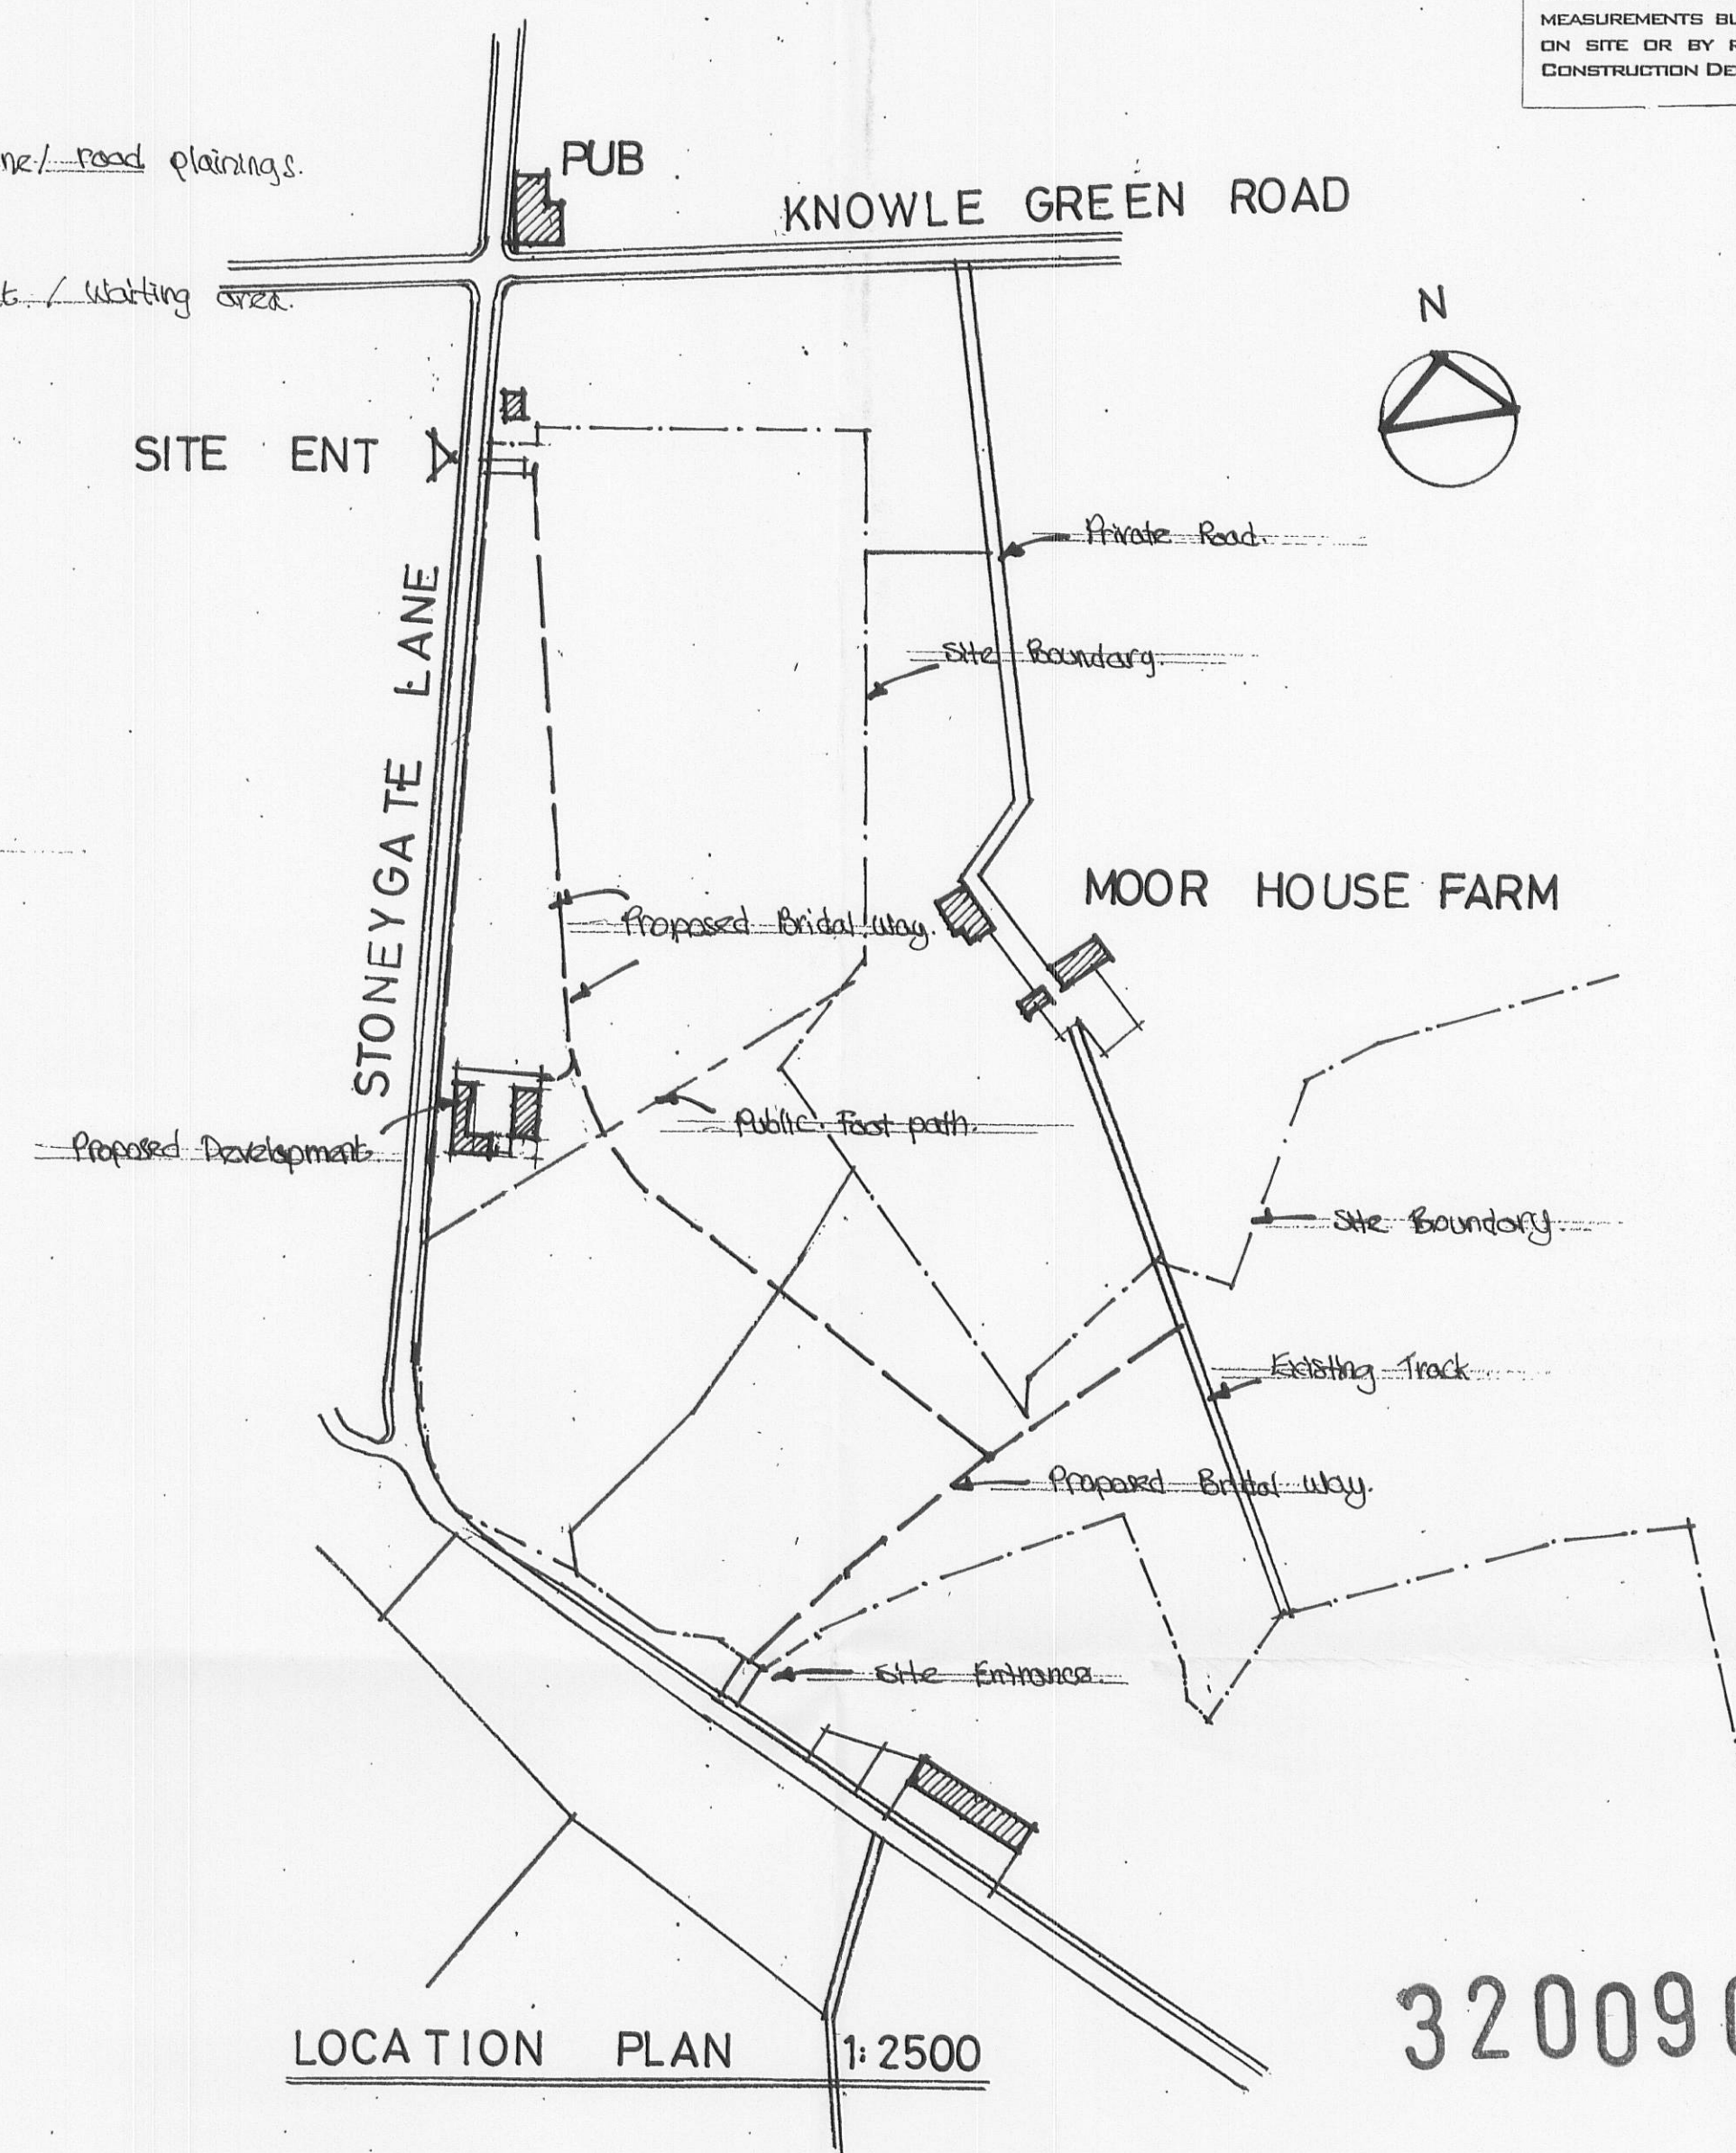

LOCATION PLAN 1:2500

320090045P

AMENDED PLANS RECEIVED
DATE 17th February 2001

DATE:	REVISION:
HEAD OFFICE: BIRTHWISTLE CHAMBERS 2ND FLOOR 16 WHALLEY BANKS BLACKBURN LANCASHIRE BB2 1NU TEL: 01254 694908 (BLACKBURN) 01253 351254 (BLACKPOLL) FAX: 01254 603166	
A.T.C CONSTRUCTION DESIGN LTD	
PROJECT: PROPOSED DEVELOPMENT STABLE/ACCOMMODATION BLOCK, STONEYGATE LA RIBCHESTER	
CLIENT: MR A DAVIES	
DRAWING: SITE/ LOCATION PLAN	
SCALE: 1:500	DATE: JAN 09
DRB. NO: 08	

A: Revised passing point shown.