




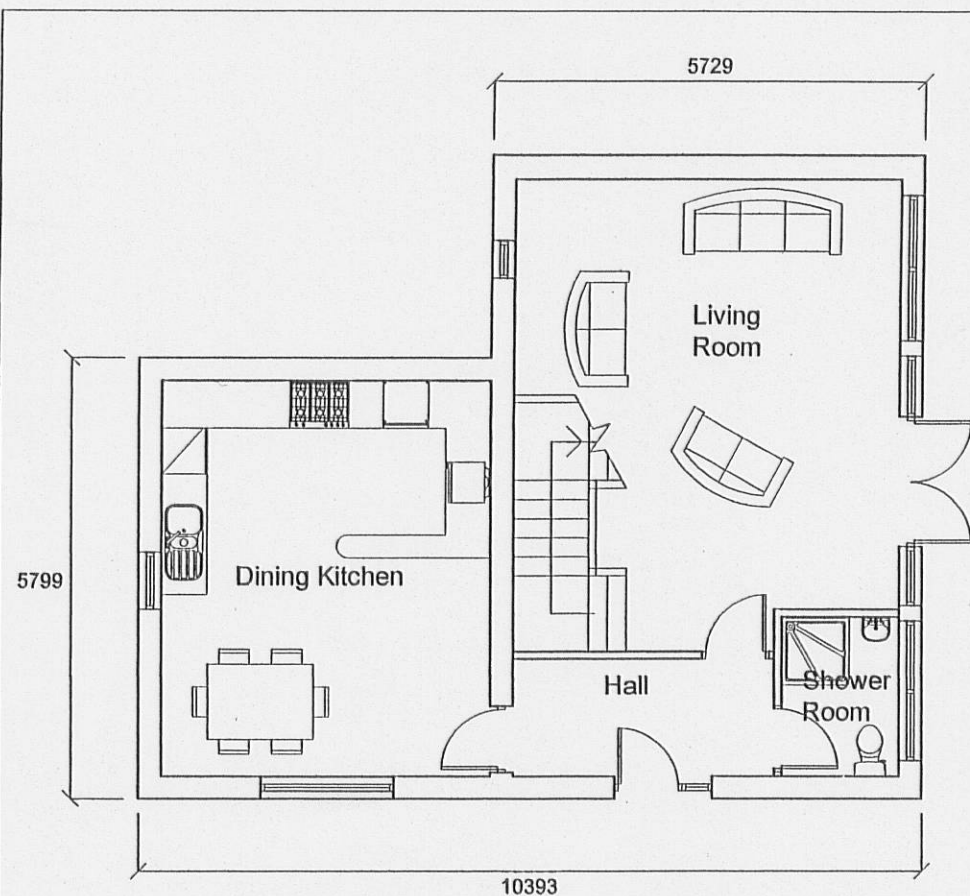

Ground Floor Plan

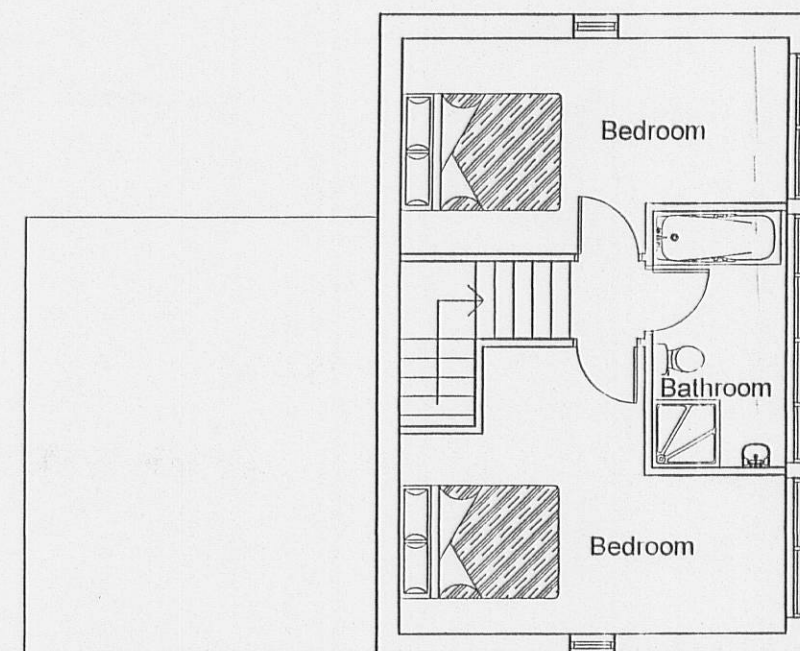

1st Floor Plan

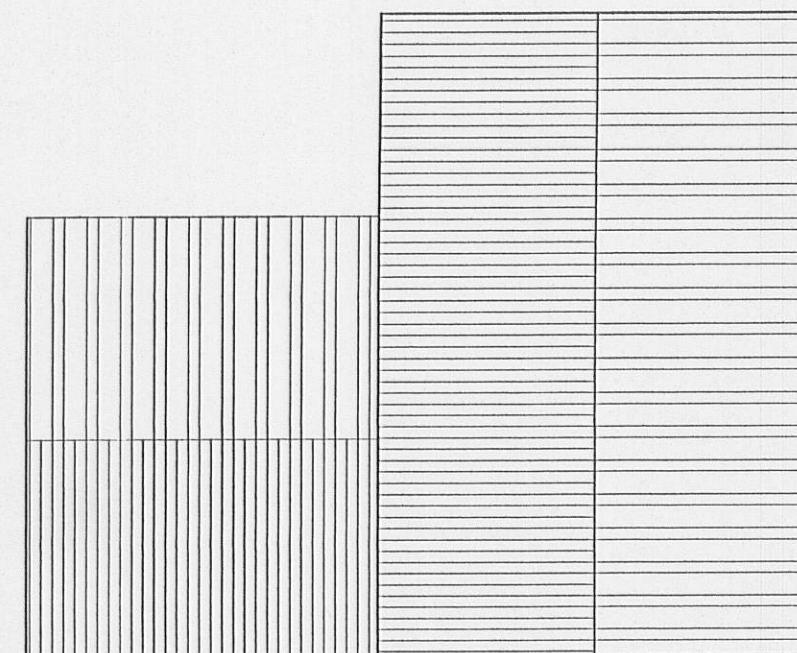

Roof Plan




Elswick Farm


Site Plan
Scale: 1:200




Front Elevation

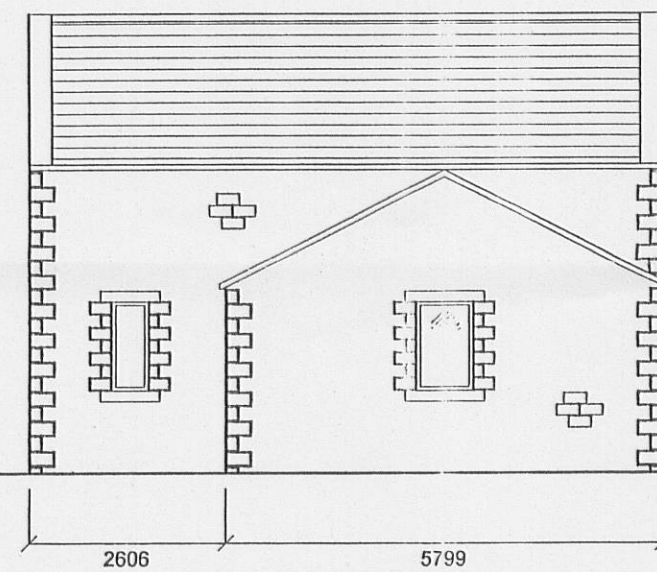

L.H Elevation

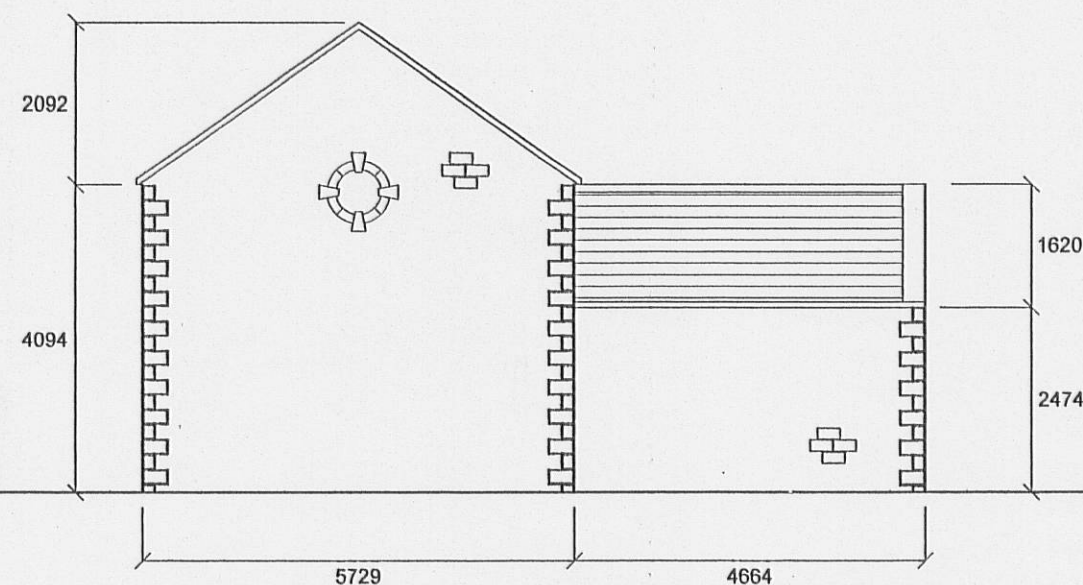


Rear Elevation

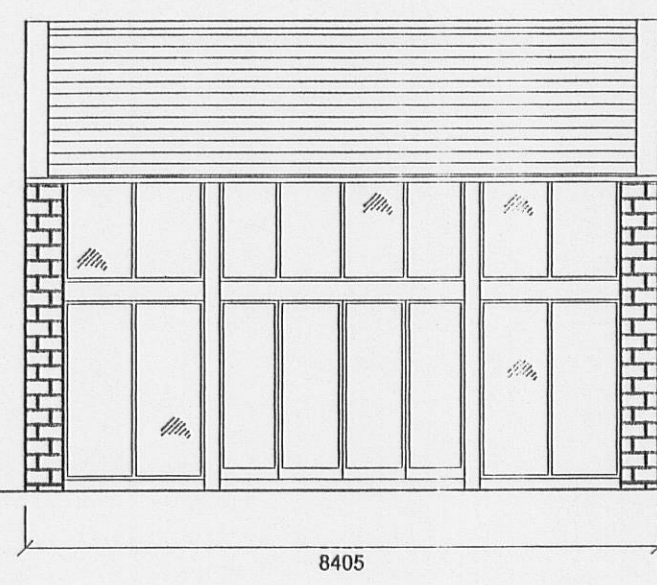

R.H Elevation

320090063P

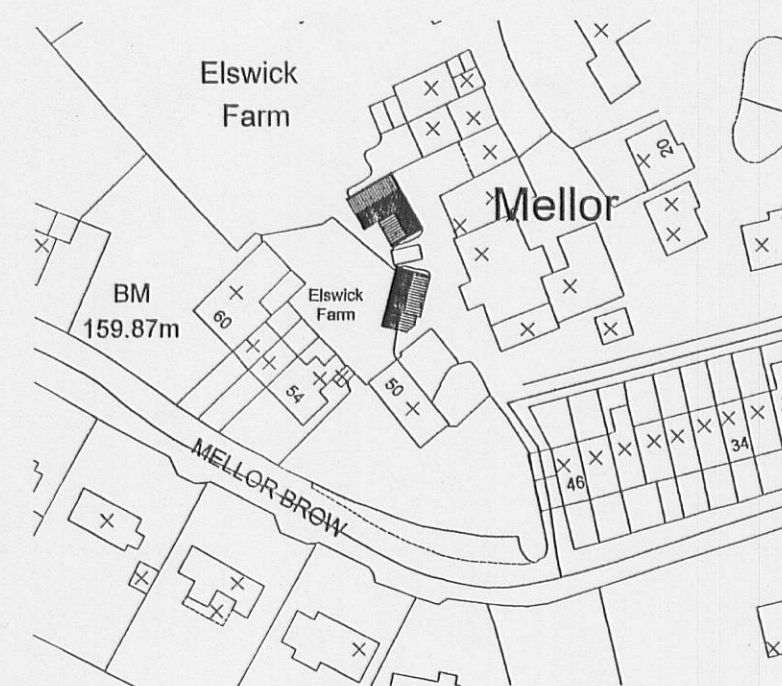

Location Plan
Scale: 1:1250

AMENDED PLANS RECEIVED
DATE 15 MAY 2009

Notes:

All work is to be carried out to the latest current British standards Codes of Practice and recognised working practices.

All work and materials should comply with Health and Safety legislation.

All work and materials to be approved by the District Authority Building Control Officer.

All dimensions are in millimetres unless where explicitly shown otherwise.

The contractor should check and certify all dimensions as work proceeds and notify the architect of any discrepancies.


Do not scale off the drawings, if in doubt ask.

Amendment A: 20.02.09 Windows removed from South West Elevation

Alan Kinder Associates

Town Planning and Development Consultants
79 Manchester Road
Burnley
Lancashire BB11 1JY

T: 01282 453938
M: 07977 546580
F: 01282 452875

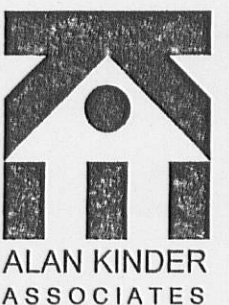

TOWN PLANNING AND DEVELOPMENT CONSULTANTS

Title: Hay Moo Fm.
Mellor

PROPOSED PLANS & ELEVATIONS
BUILDING 2

Project No: WI-02 Dwg 03A

Drawn: DP

Client: Mrs Wilkinson

Date: 20.02.09

Scale: 1:100

Amendments: A