


3 20100139P

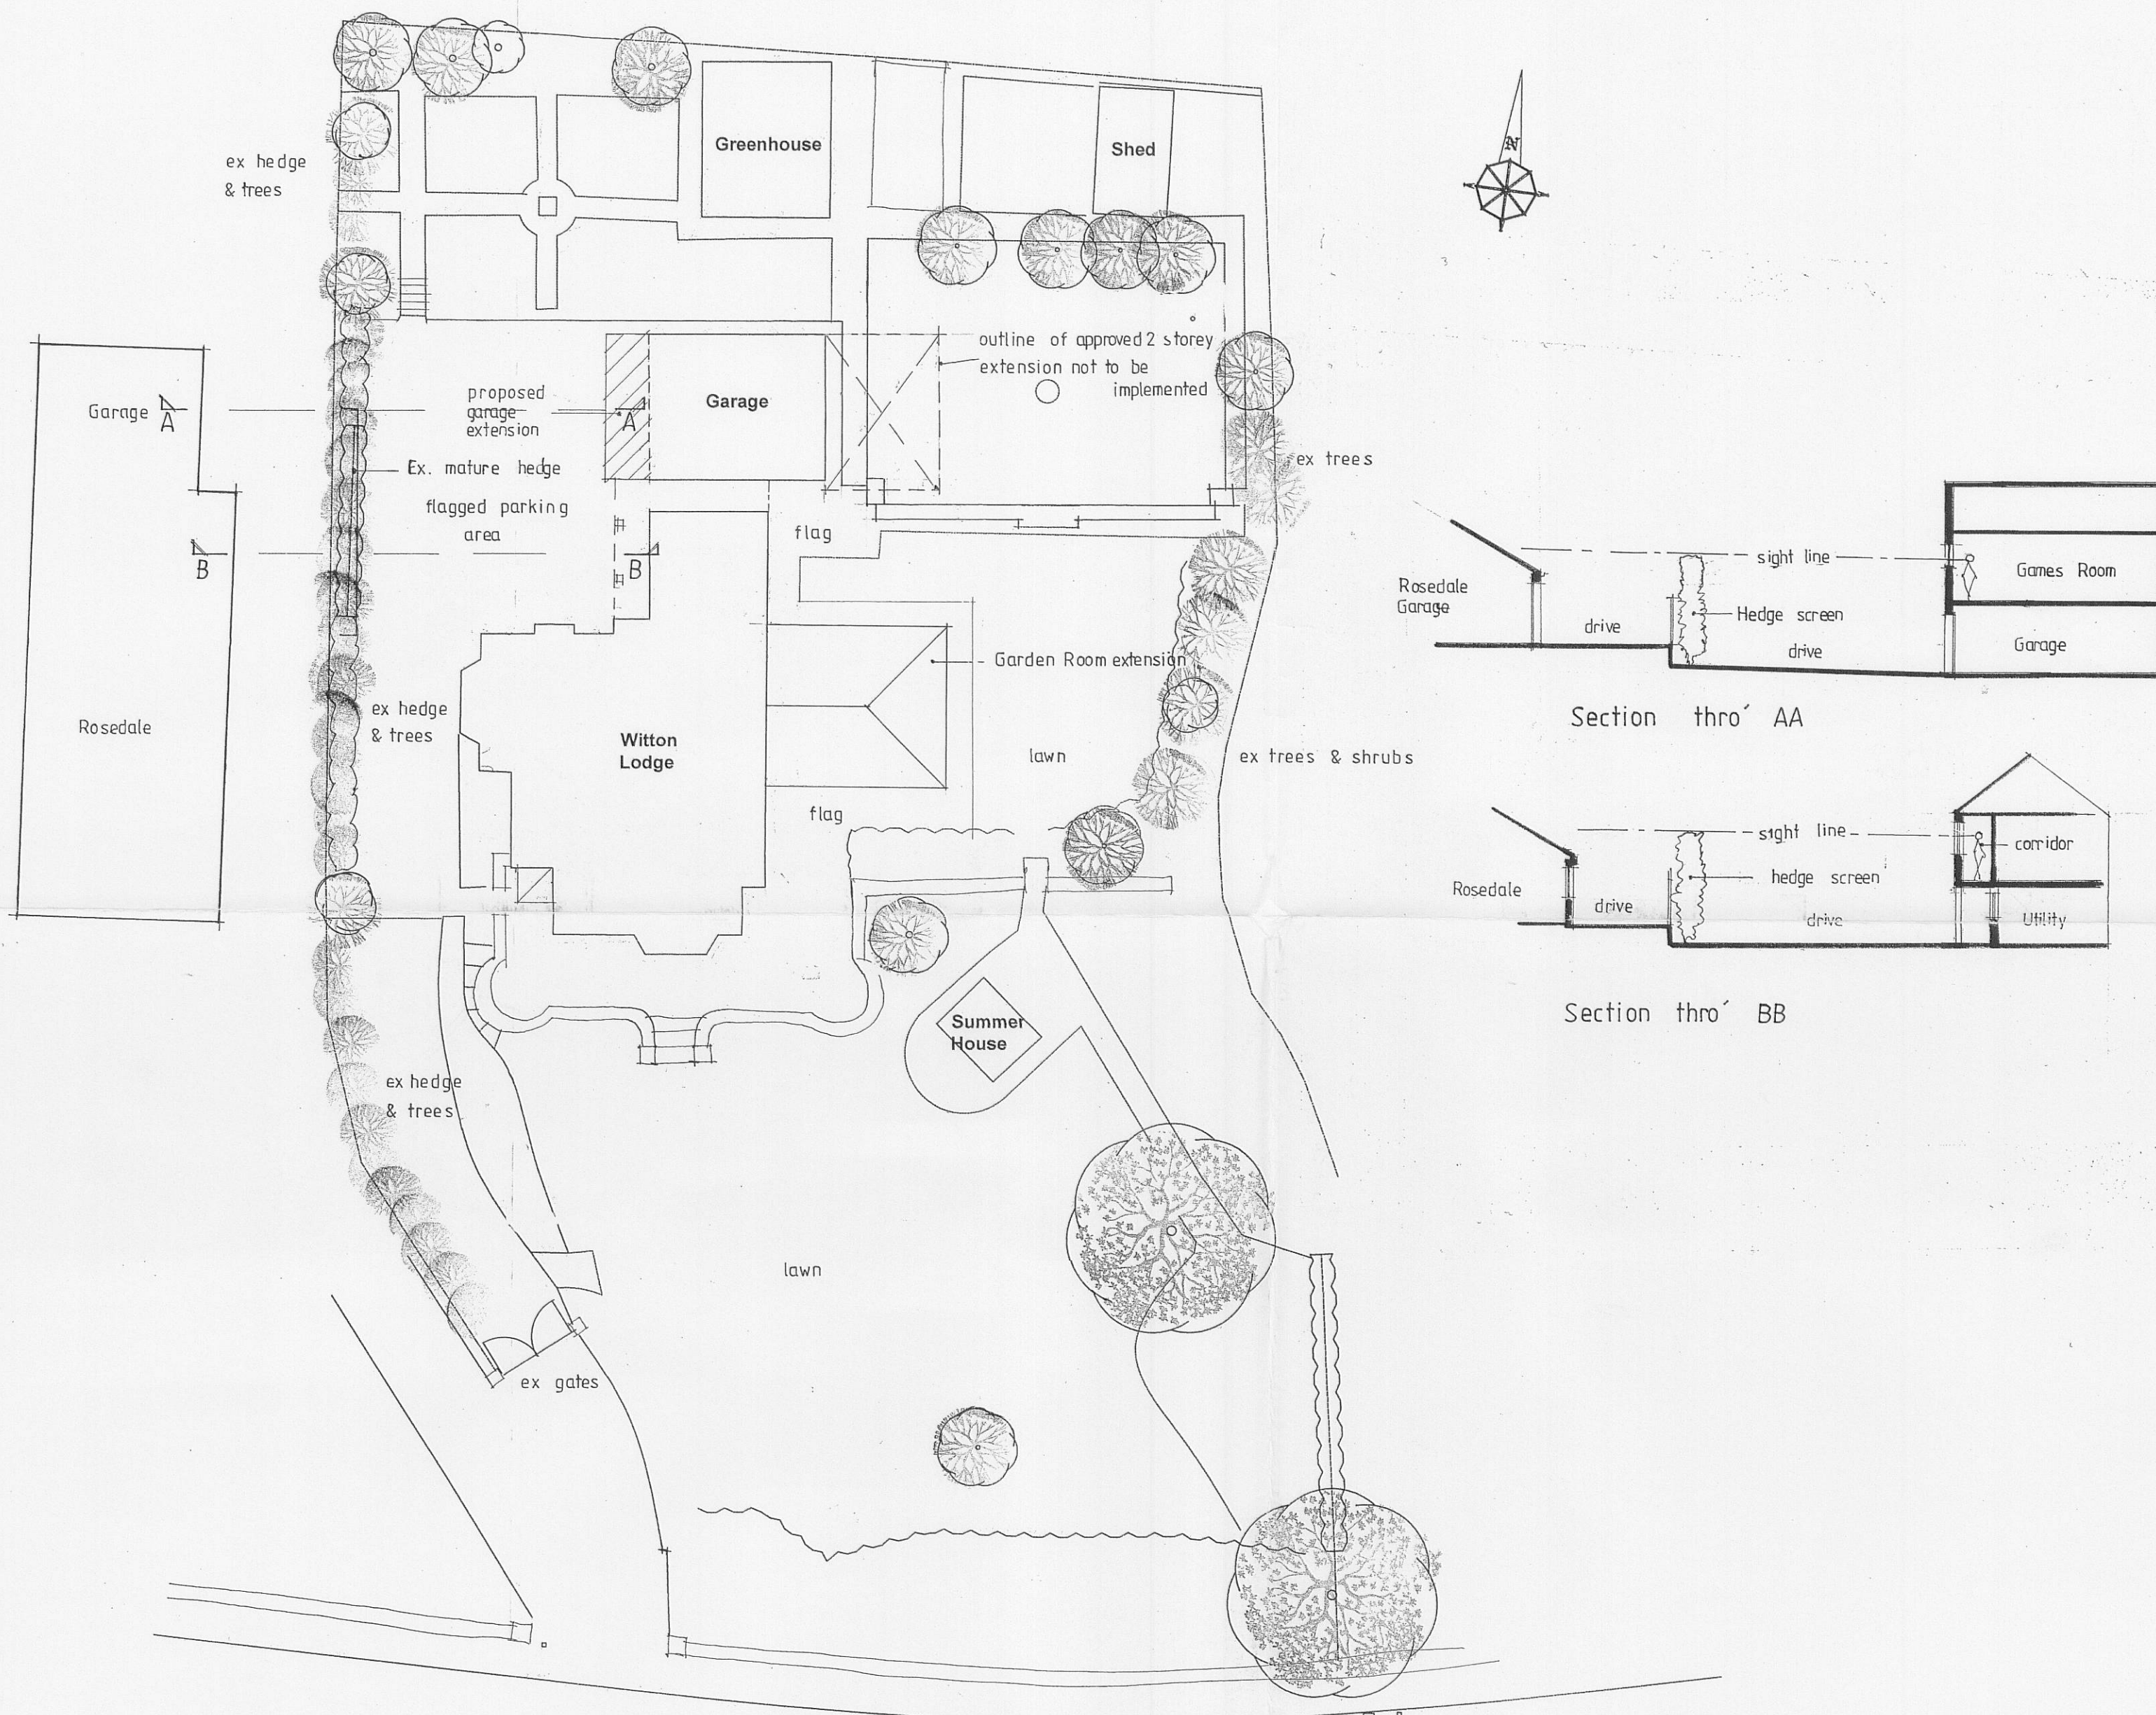

PROPOSED SITE PLAN

DIRECTOR OF DEVELOPMENT	
22 FEB 2010	
FOR THE ATTENTION OF	

Client Mr and Mrs S. Herd		
Job Title Proposed alterations to Witton Lodge School Lane Simonstone		
Drawing Title Proposed Site Plan		
Scale 1:200	Date	Drawn CHS
 Sunderland Peacock & Associates Ltd. Chartered Architects Stanley House, Lowergate Clitheroe, Lancashire BB7 1AD Tel: 01200 423178 Fax: 01200 427328 E-mail: enquiries@spanda.co.uk www.spanda.co.uk		
3778	11	