




PART NORTH EAST/ROADSIDE ELEVATION

NORTH WEST ELEVATION

SECTION A-A


PART SOUTH WEST/REAR ELEVATION

REV B Notes added to ground floor plan
20/03/09 SGH

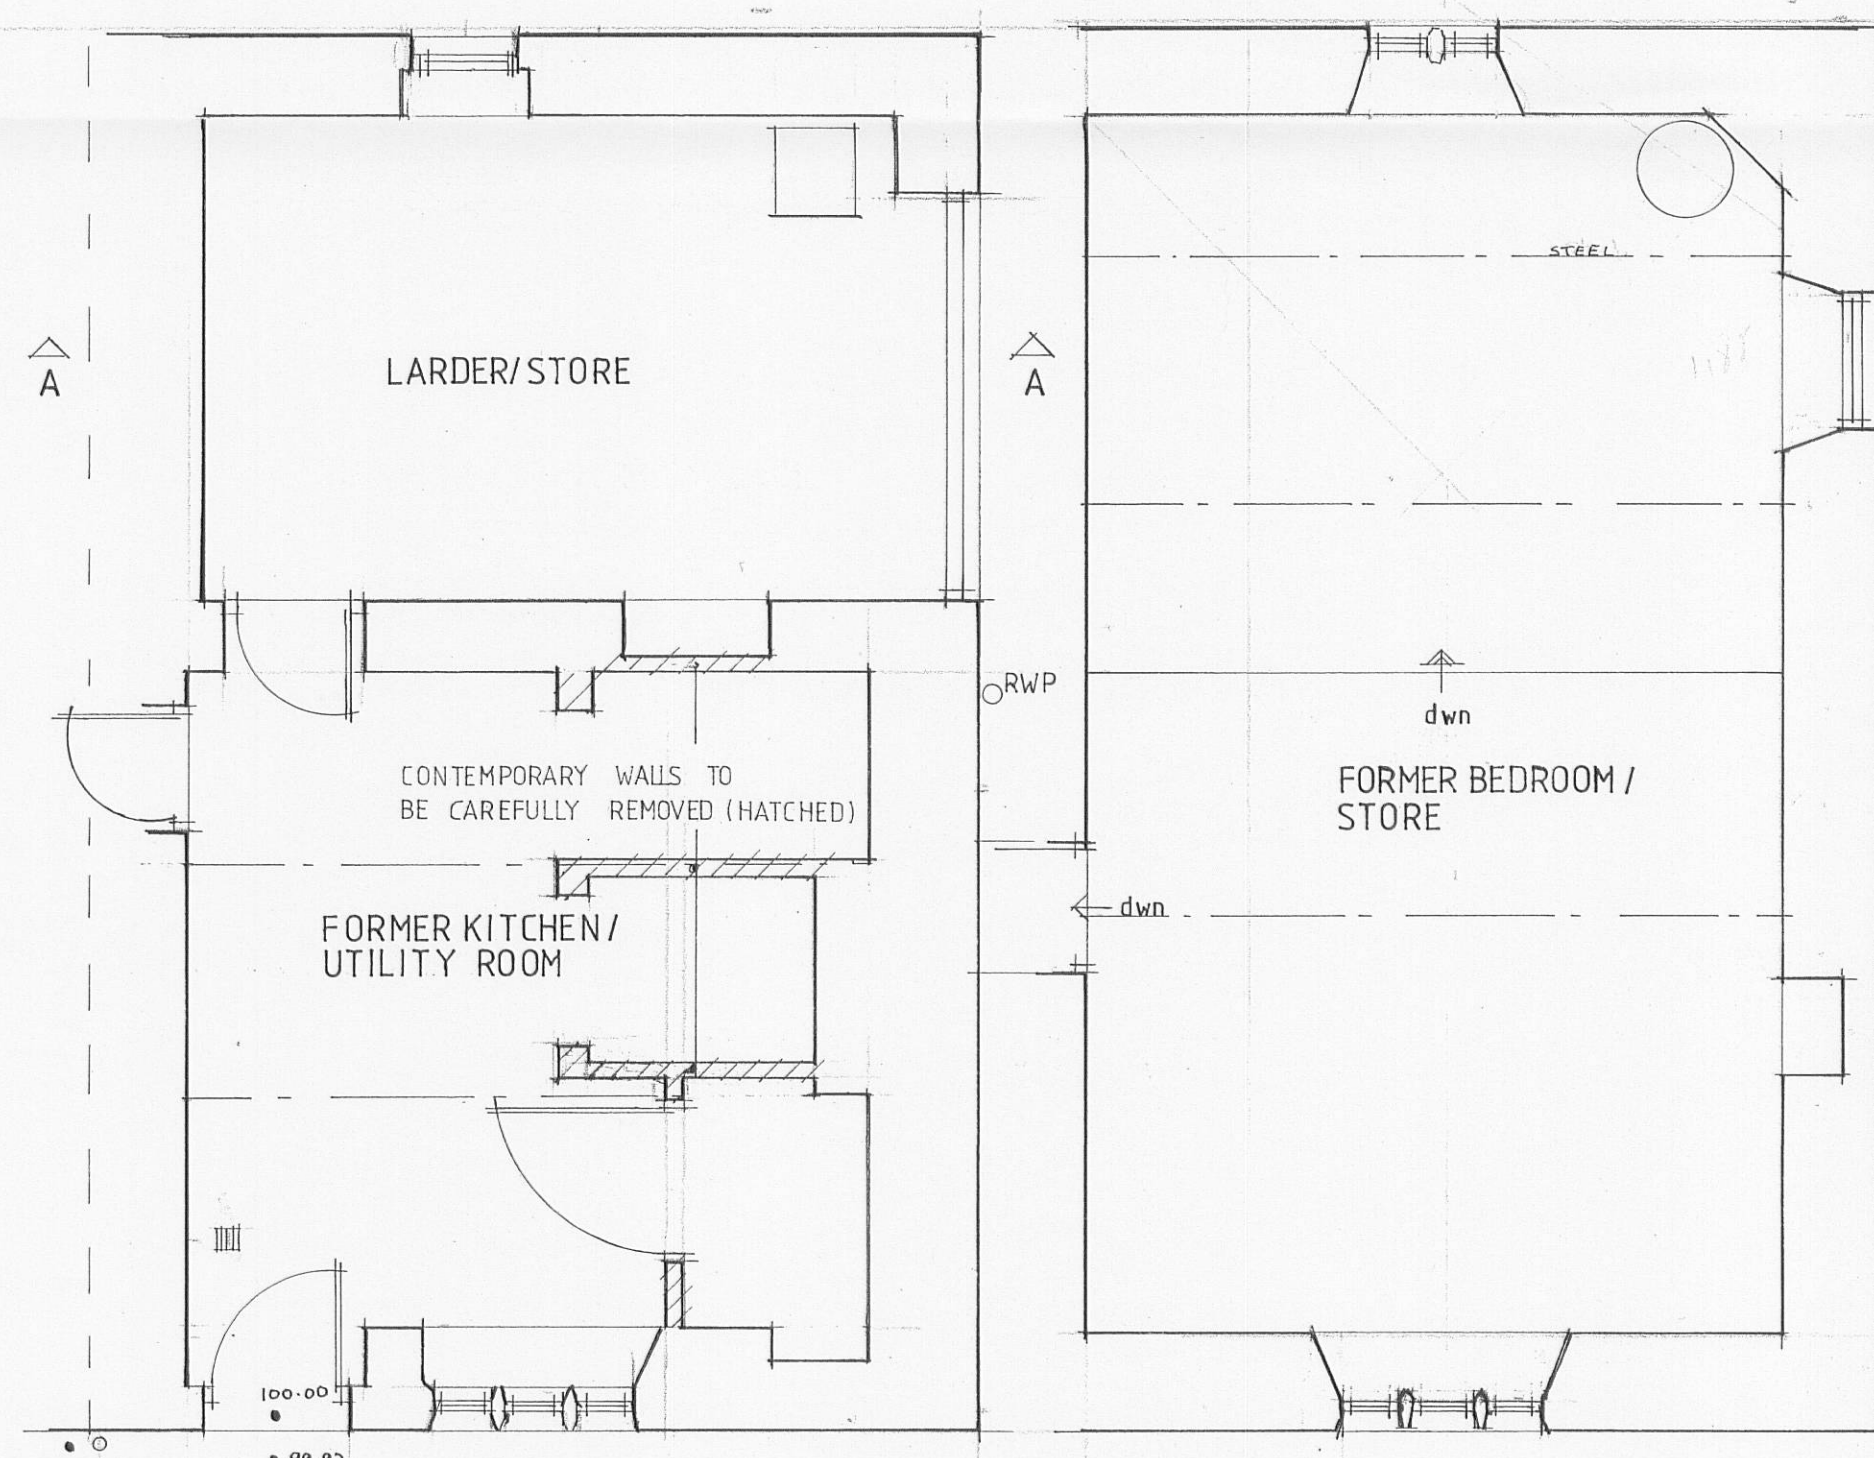

GROUND FLOOR PLAN

FIRST FLOOR PLAN

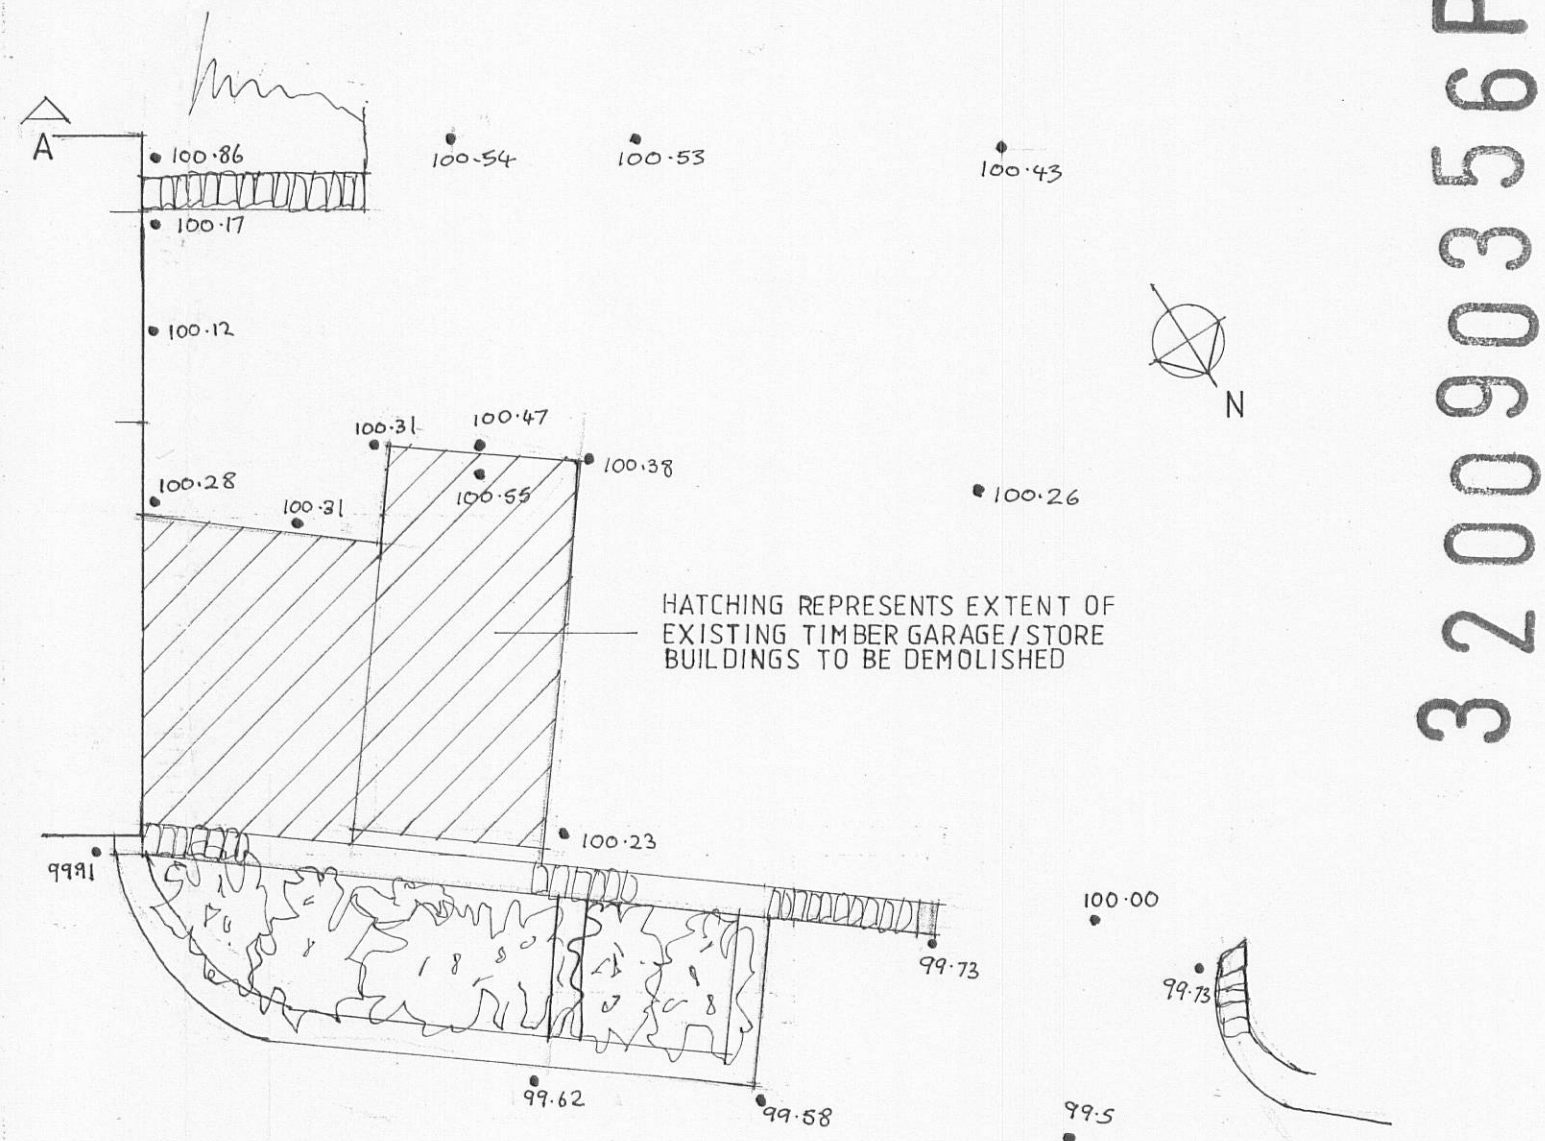

HATCHING REPRESENTS EXTENT OF
EXISTING TIMBER GARAGE/STORE
BUILDINGS TO BE DEMOLISHED

SITE PLAN 1:100

320090356P

Client
Mr STEEN and Mrs SHARP

Job Title
PROPOSED ALTERATIONS TO
ELLERBECK HALL
SLAIDBURN

Drawing Title
EXISTING PLANS, SECTION &
ELEVATIONS

Scale 1:100 1:50	Date OCT 08	Drawn LKR
---------------------	----------------	--------------

Sunderland Peacock & Associates Ltd.
Chartered Architects
Stanley House, Lowergate,
Clitheroe, Lancashire BB7 1AD.
Tel: 01200 423178 Fax: 01200 427328
E-mail: enquiries@spanda.co.uk

3884 01_B