




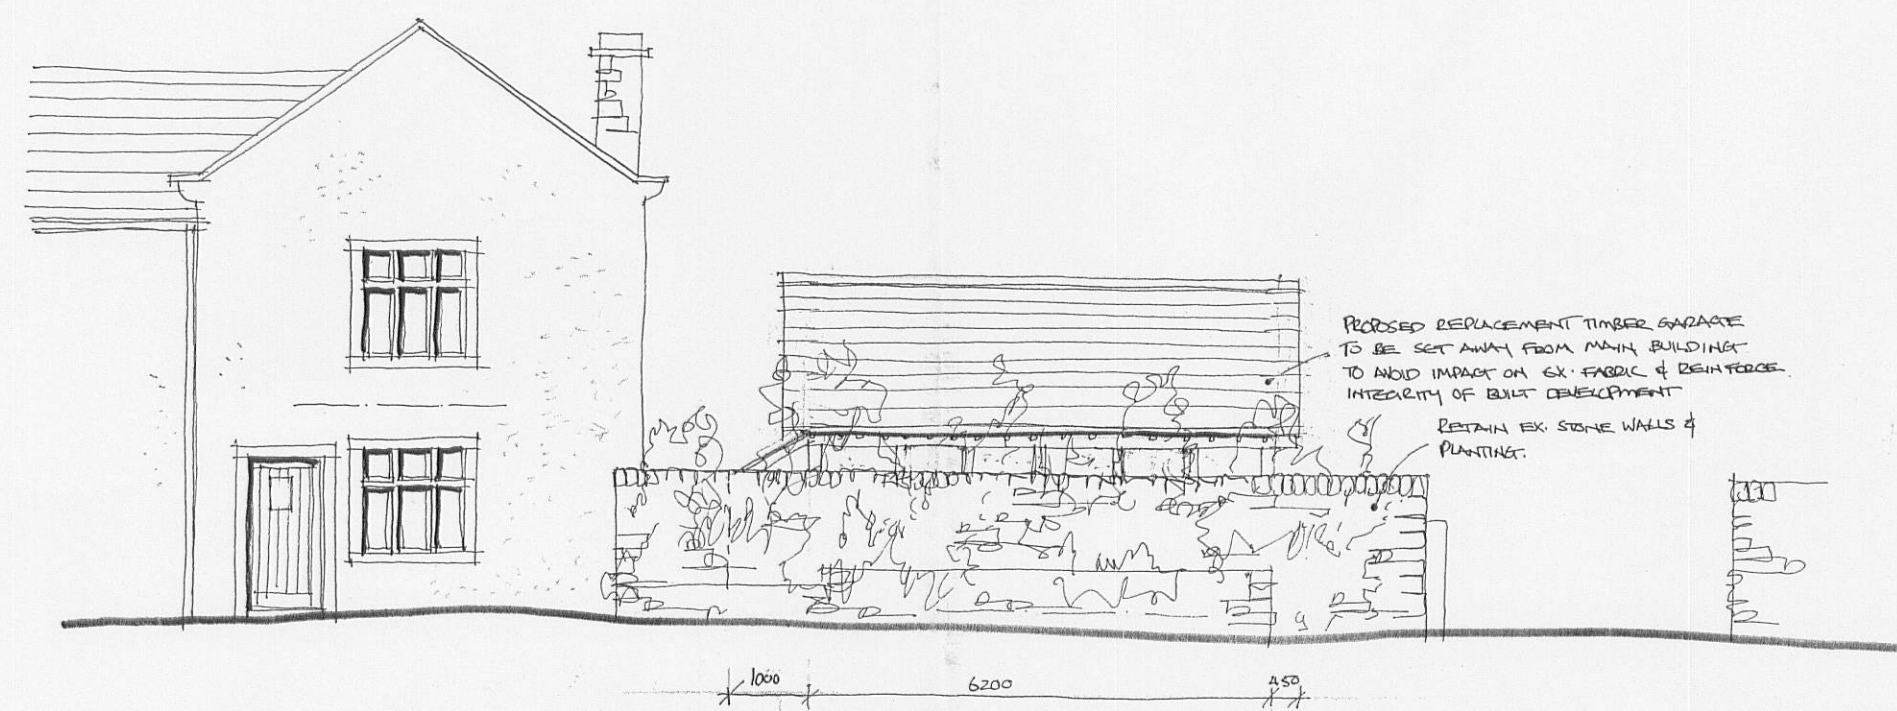


NORTH EAST (ROADSIDE) ELEVATION

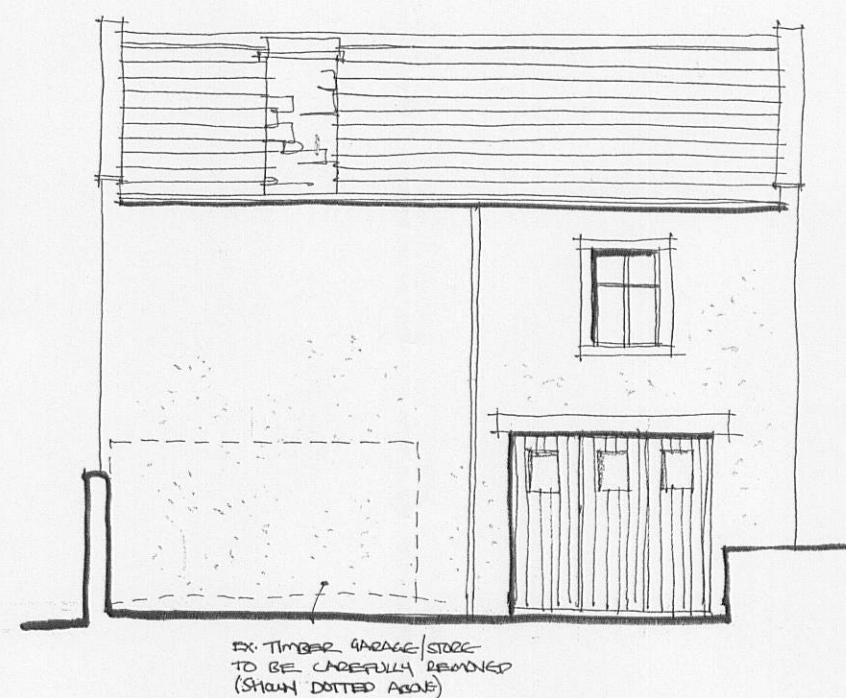


NORTH WEST ELEVATION

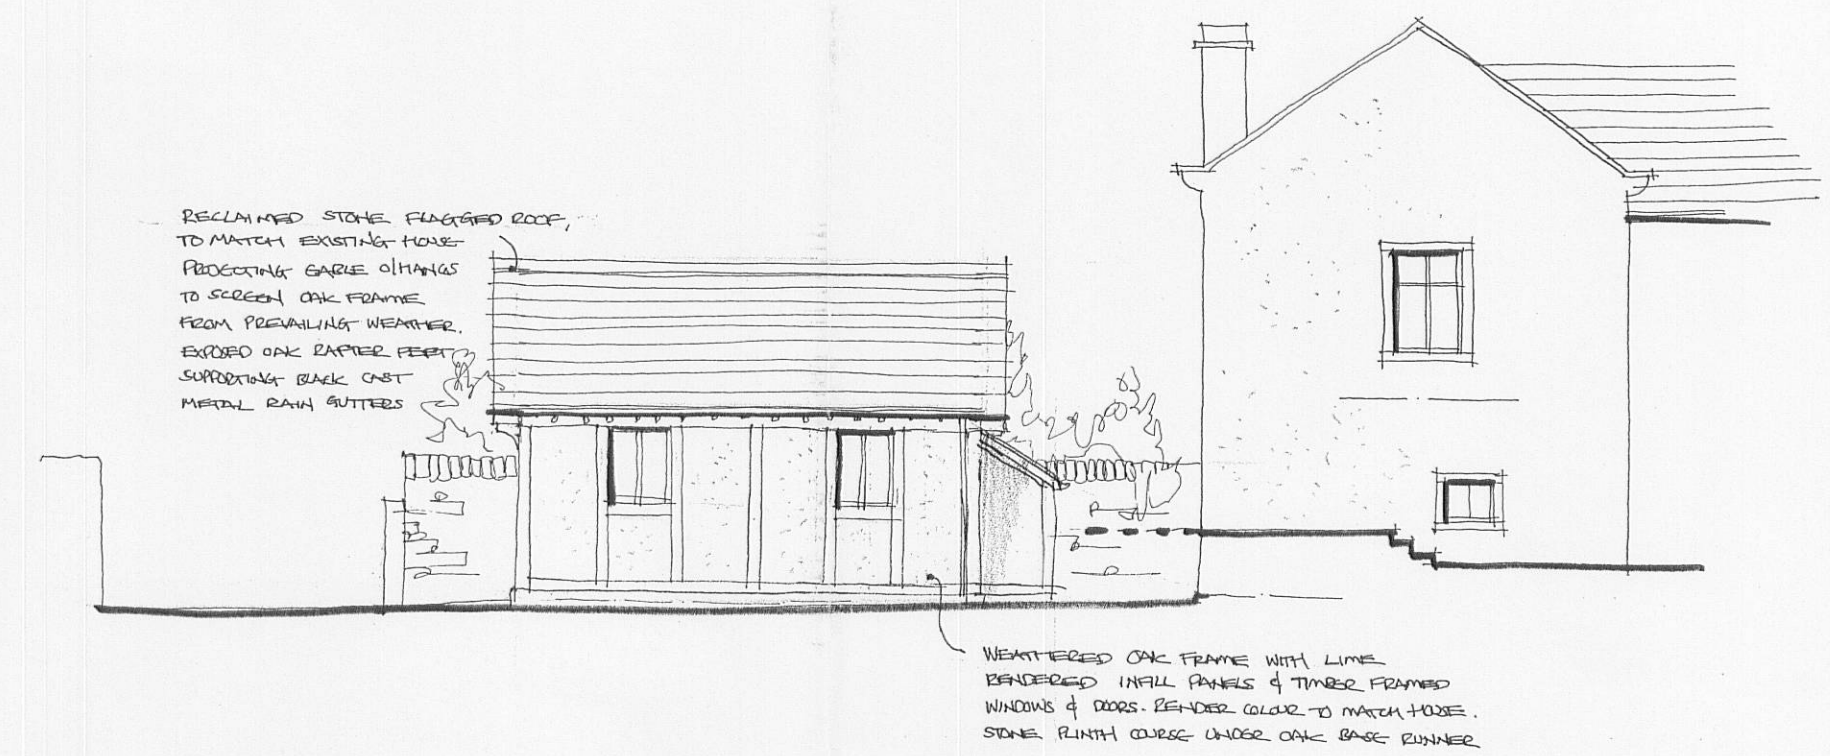

SOUTH WEST ELEVATION

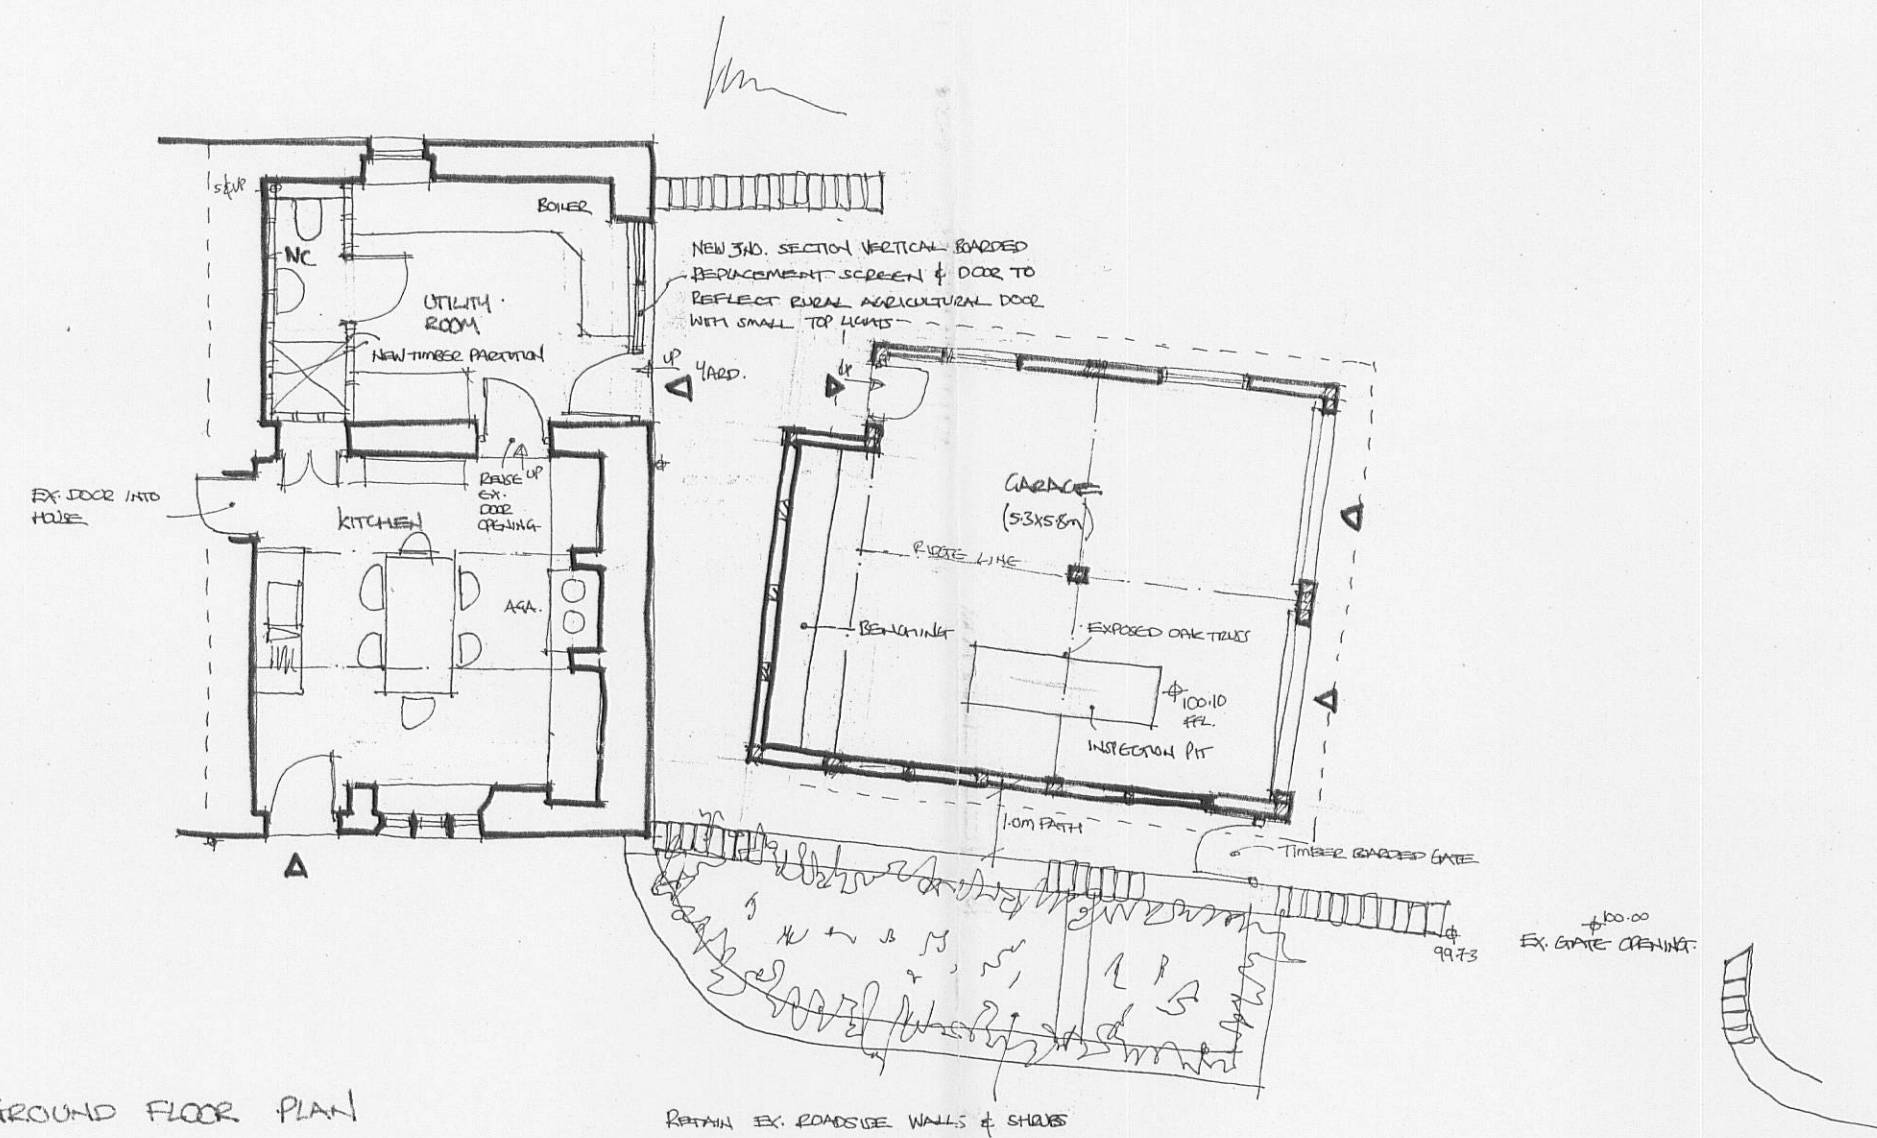


GROUND FLOOR PLAN

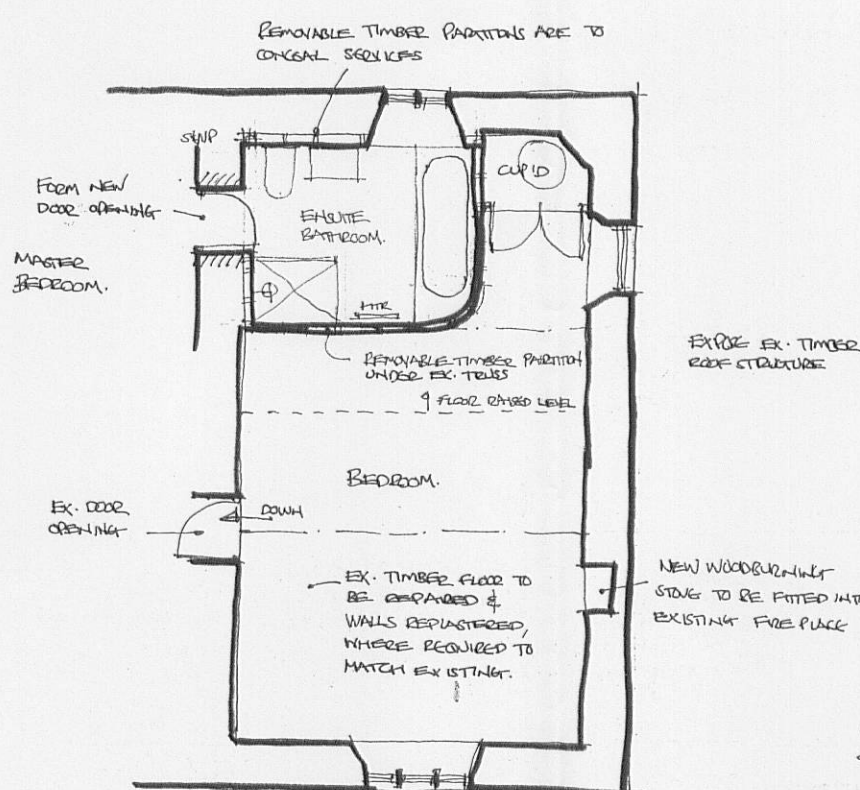

FIRST FLOOR PLAN



SOUTH WEST ELEVATION SHOWING GARAGE

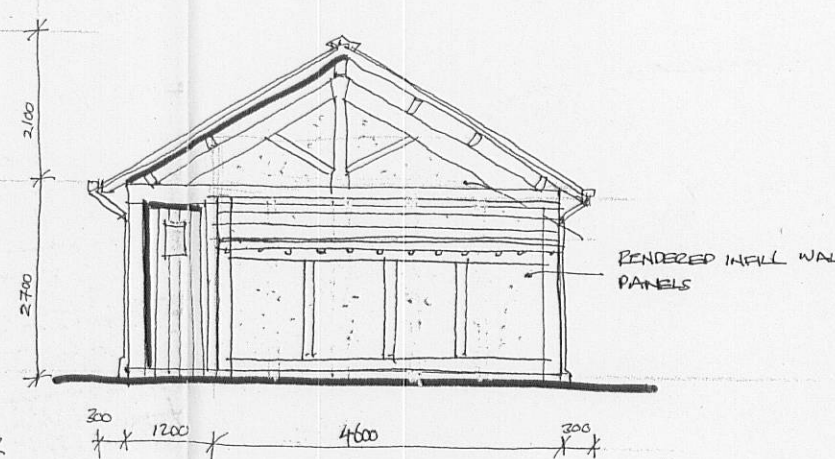

SOUTH EAST ELEVATION OF GARAGE

REV A: LEAN-TO WORKSHOP & INSPECTOR PIT ADDED TO NEW GARAGE. ALTERATIONS TO KITCHEN AND NOTES APPROVED 14 JANUARY 2010 (P. HADGE PLAN). 28/2/10 SHM.

320090356P

Client

MR STEEN AND MRS SHARP

Job Title

PROPOSED REPLACEMENT GARAGE AND
INTERNAL REFURBISHMENT WORKS
ELDERBECK HALL
SLADEBURN

Drawing Title

PROPOSED PLANS & ELEVATIONS

Scale
1:100

Date
DEC. '08

Drawn
SHM

Sunderland Peacock & Associates Ltd.
Chartered Architects
Stanley House, Lowergate,
Clitheroe, Lancashire BB7 1AD.
Tel: 01200 423178 Fax: 01200 427328
E-mail: enquiries@spanda.co.uk

3884 - 02A