



front



side


SLATE ROOF SLOPES
BLACK PUCO GABLES GUTTERS/R.W.P.S.
RENDERED UPPER PANEL
WOODEN WINDOW FRAMES
WHITE PUCO CONSERVATORY FRAMES
SMOOTH RED FACING BRICK LOWER PANEL




rear

BROOK CULVERT

LINE OF BROOK & CULVERT

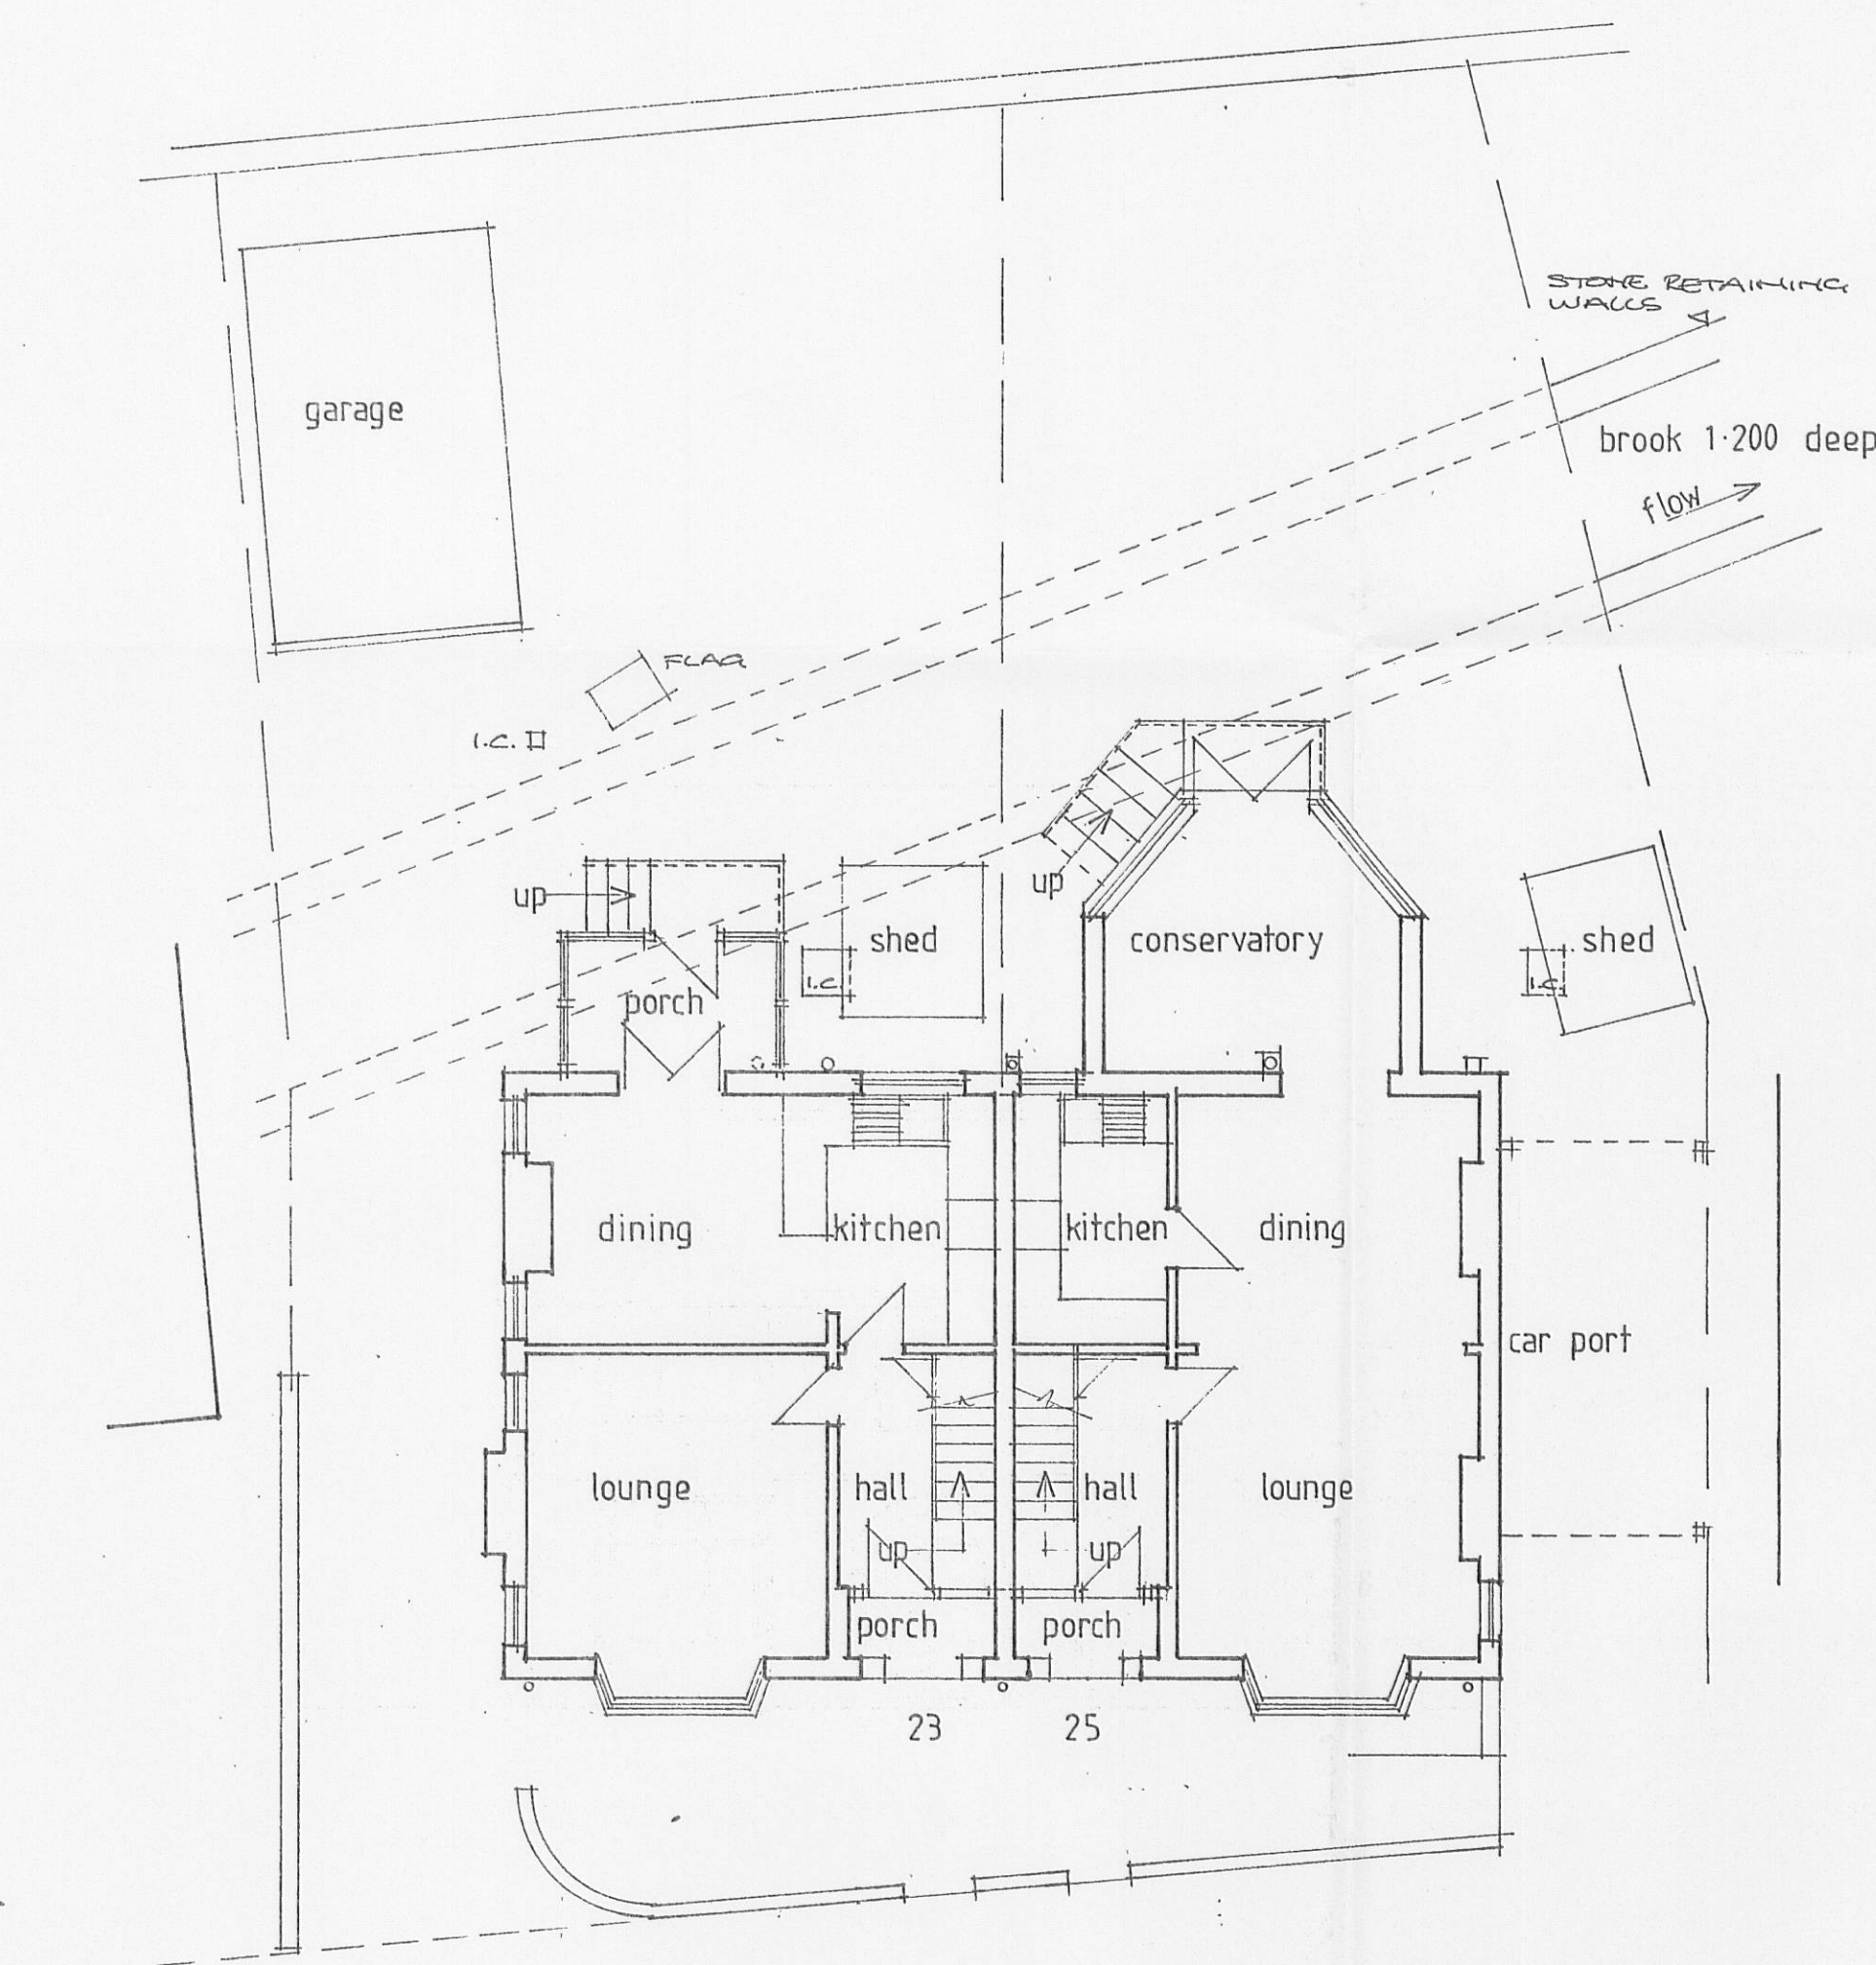

ground floor / site plan

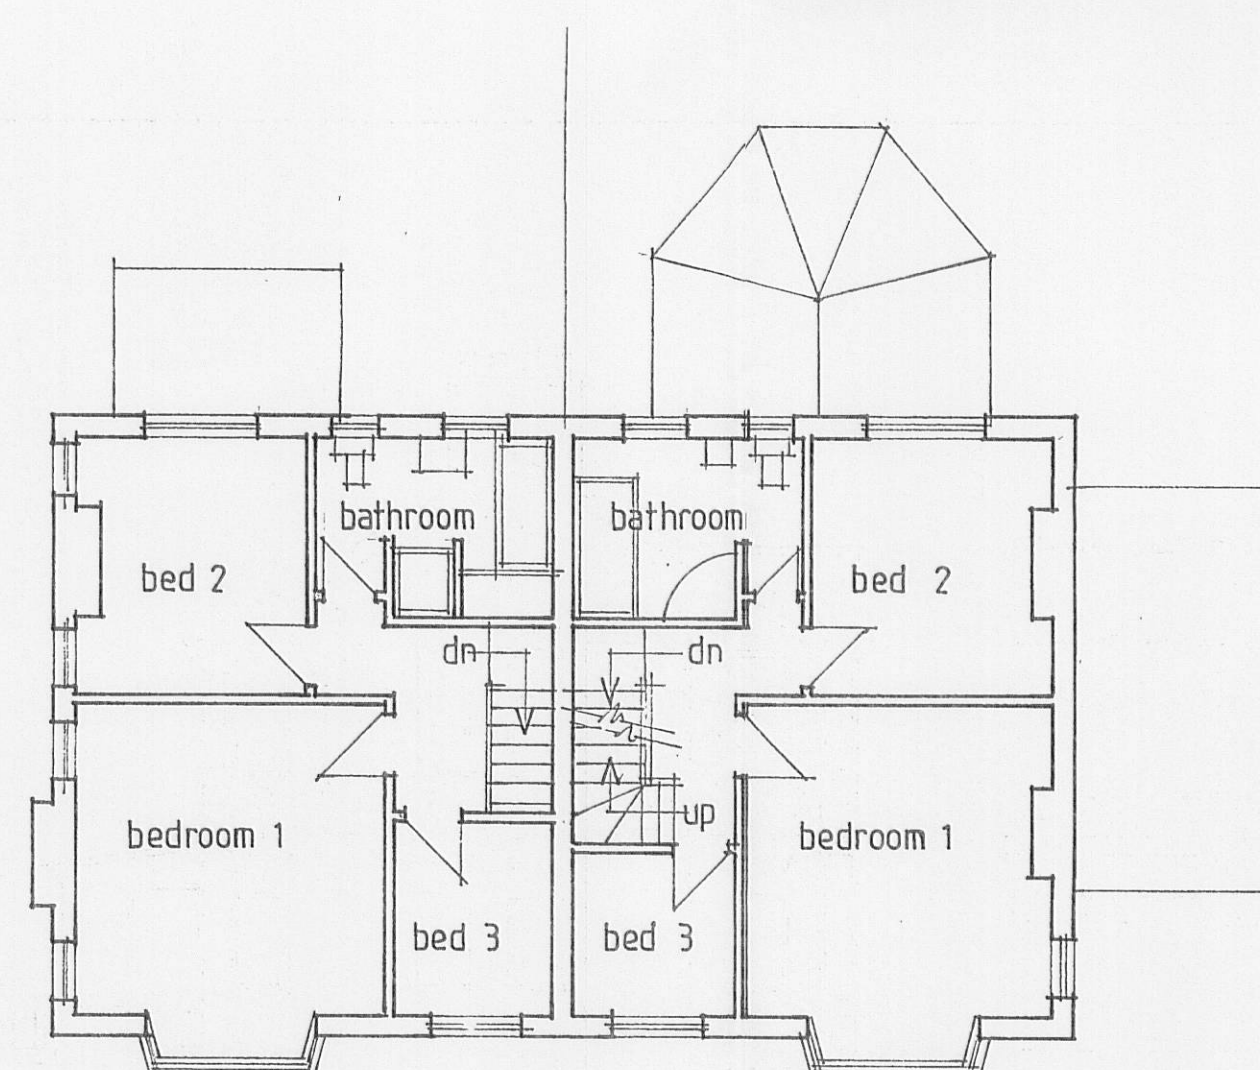

first floor plan



side

23 / 25, KNOWSLEY ROAD WILPSHIRE
BLACKBURN LANCASHIRE BB1 9PX
EXISTING LAYOUT
scale 1:100 drg 20:09:879:1
J J Taylor M.R.I.C.S.
Chartered Surveyor
31 Dent Dale Accrington
BB5 6RL 01254 384711

320090538P