




front

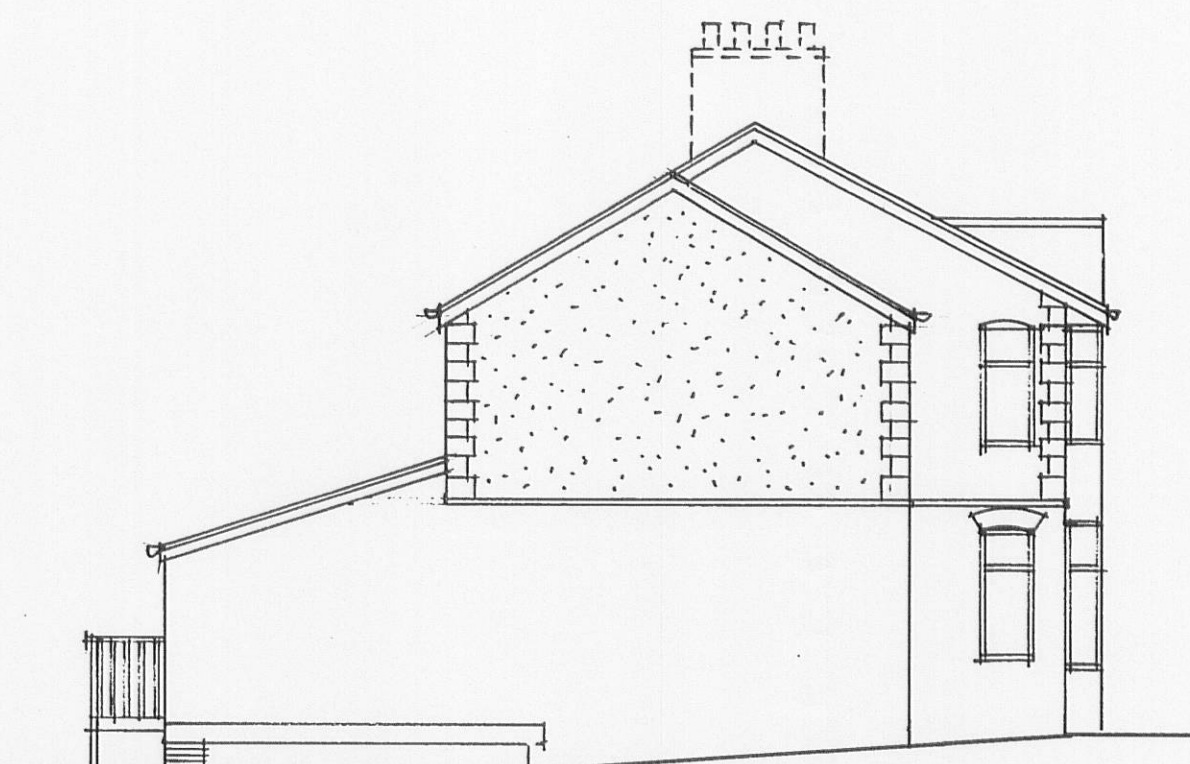

side

REMOVE EXISTING CHIMNEY
STACK AND CHIMNEY
BREASTS. MAKE GOOD TO
ALL DISTURBED SURFACES

BLACK PVCU RUPS, GUTTERS
AND SUPS.

RENDERED UPPER PANEL TO
TWO STOREY EXTENSION

MARLEY MODERN SLATE
GREY TILES TO LEAN TO
ROOF 17 1/2° PITCH


SMOOTH RED FACING
BRICKWORK TO
MATCH EXISTING

ENCASED STEEL BEAMS TO SPAN
ACROSS CULVERT SUPPORTED ON
SMOOTH RED ENGINEERING BRICK
PIERS ON CONCRETE PAD BASES.
CLOSE GAP TO UNDER FLOOR SPACE
WITH REMOVABLE PANELS


NEW WINDOW FRAMES/DOORS TO
BE WHITE PVCU




rear

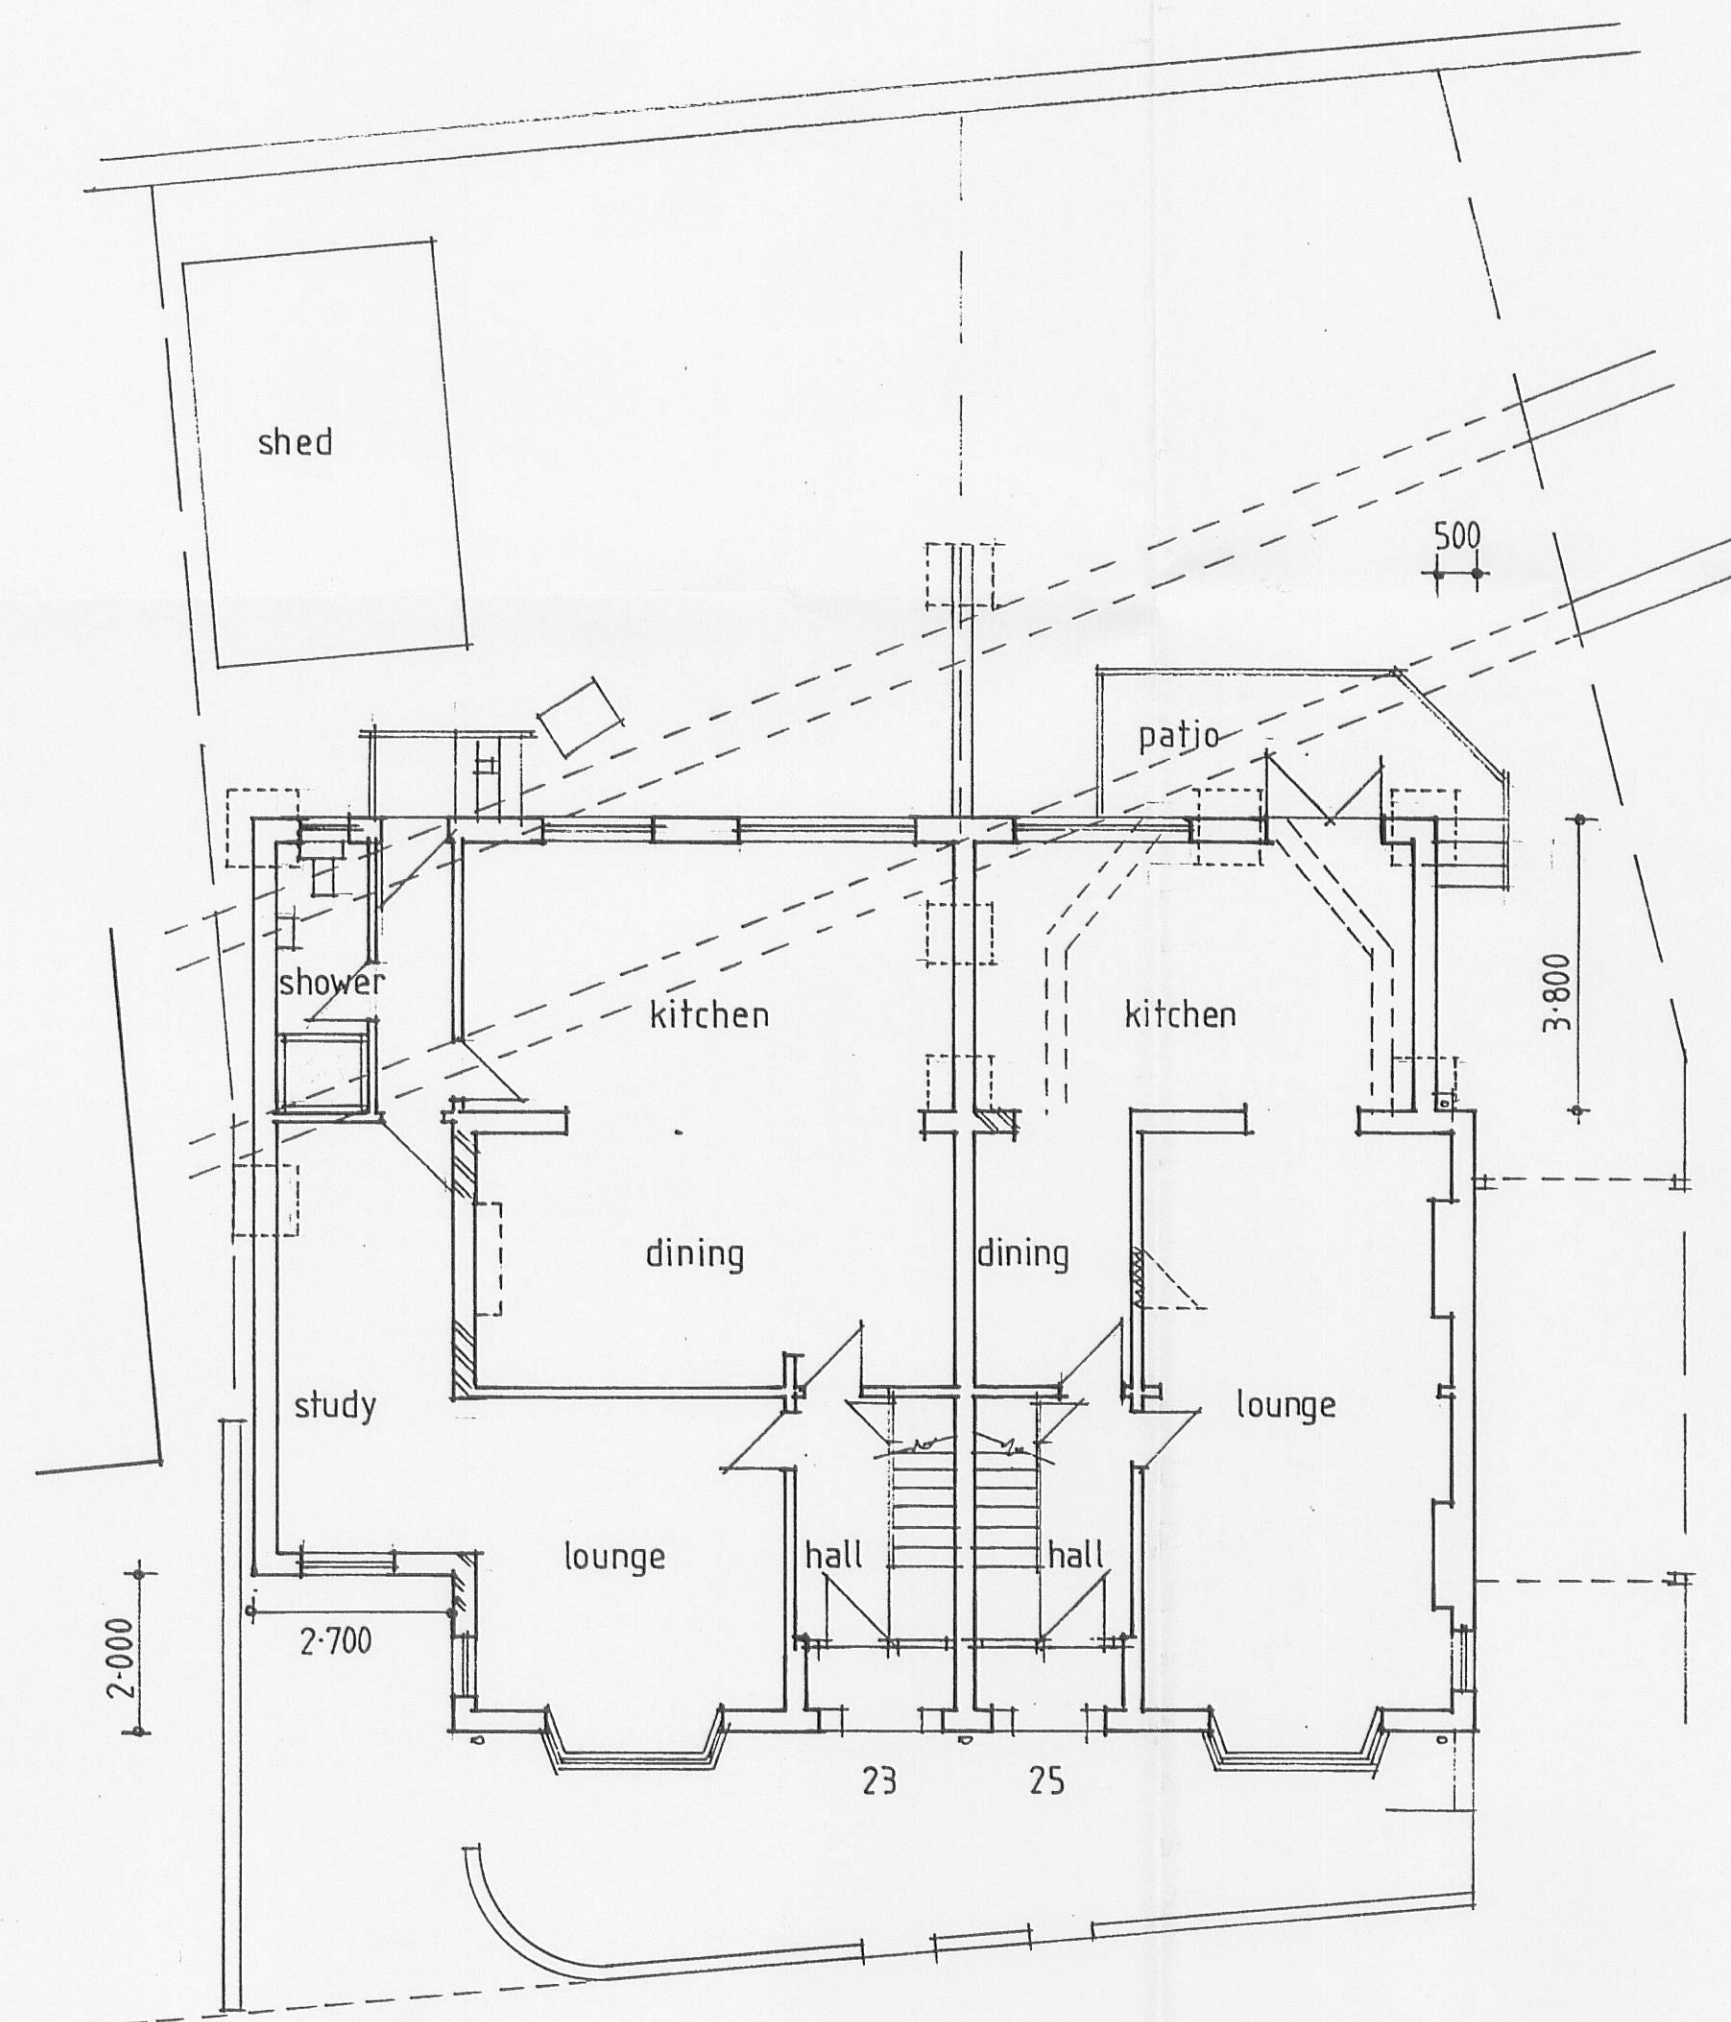

ground floor plan

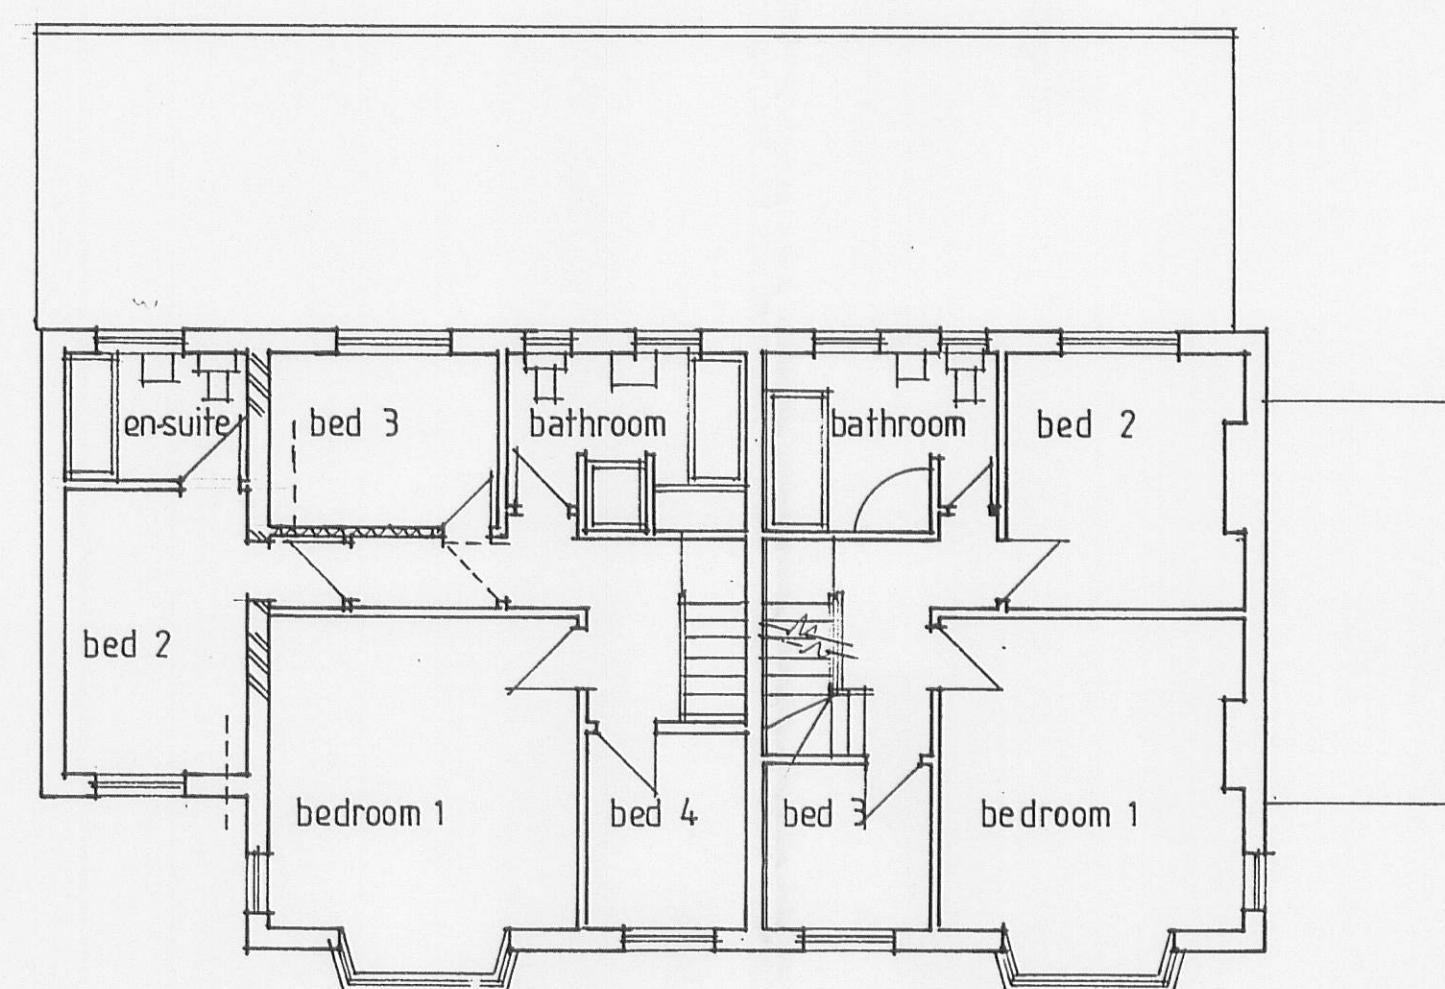

first floor plan

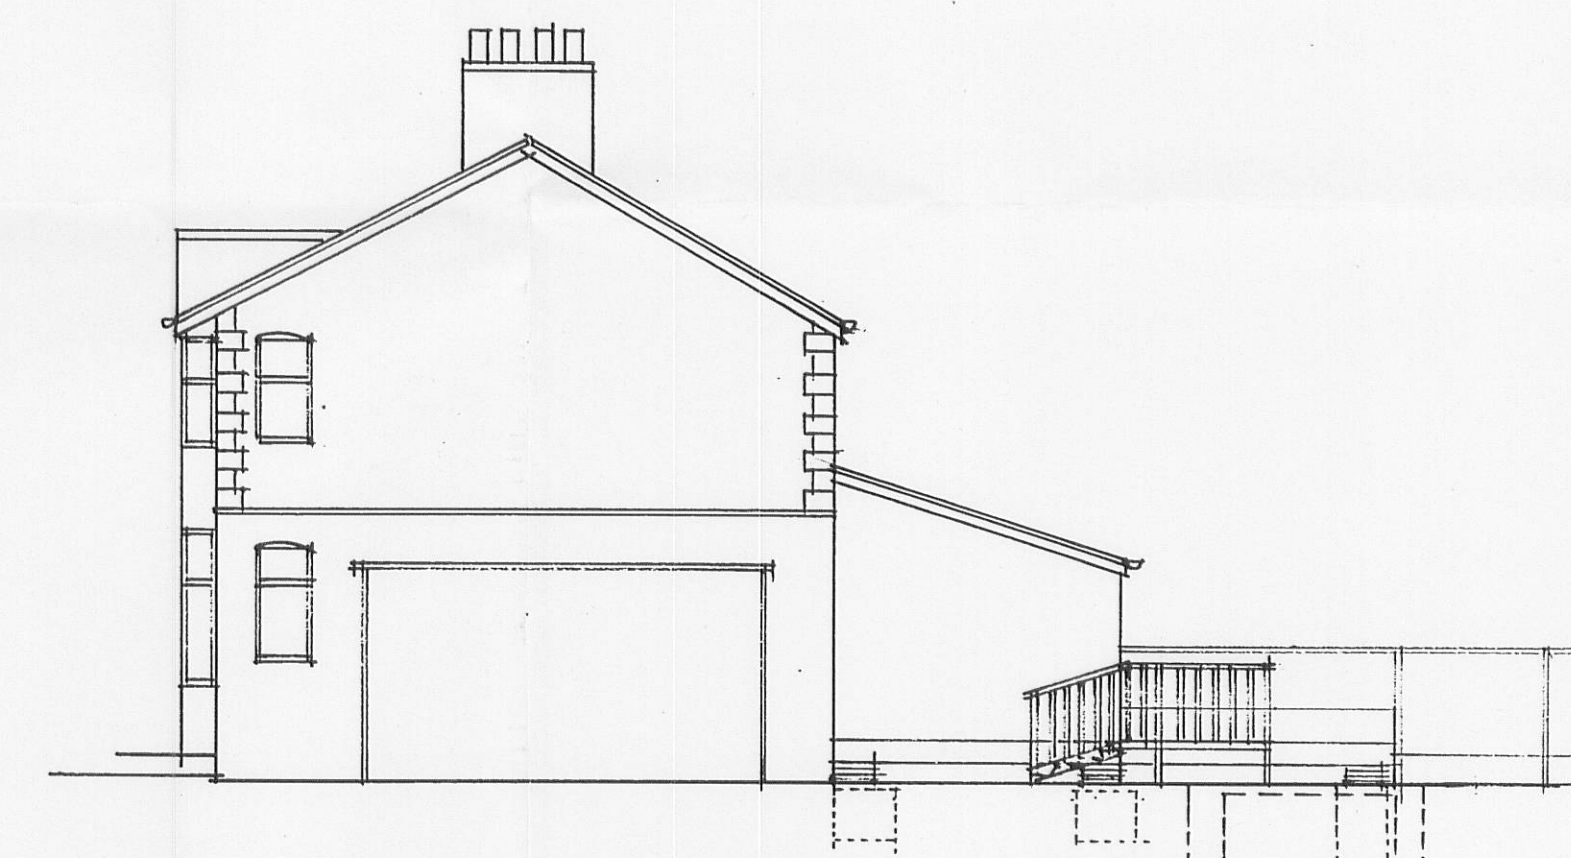

side

23 / 25 KNOWSLEY ROAD WILPSHIRE
BLACKBURN LANCASHIRE BB1 9PX
PROPOSED TWO STOREY SIDE EXTENSION TO 23
AND REAR SINGLE STOREY EXTENSION TO 23 AND 25
scale 1 : 100 drawing 20 : 09 : 879 : 2
J J Taylor M. R. I. C. S.
Chartered Surveyor
31 Dent Dale Accrington
BB5 6 RL 01254 384711

320090538P