


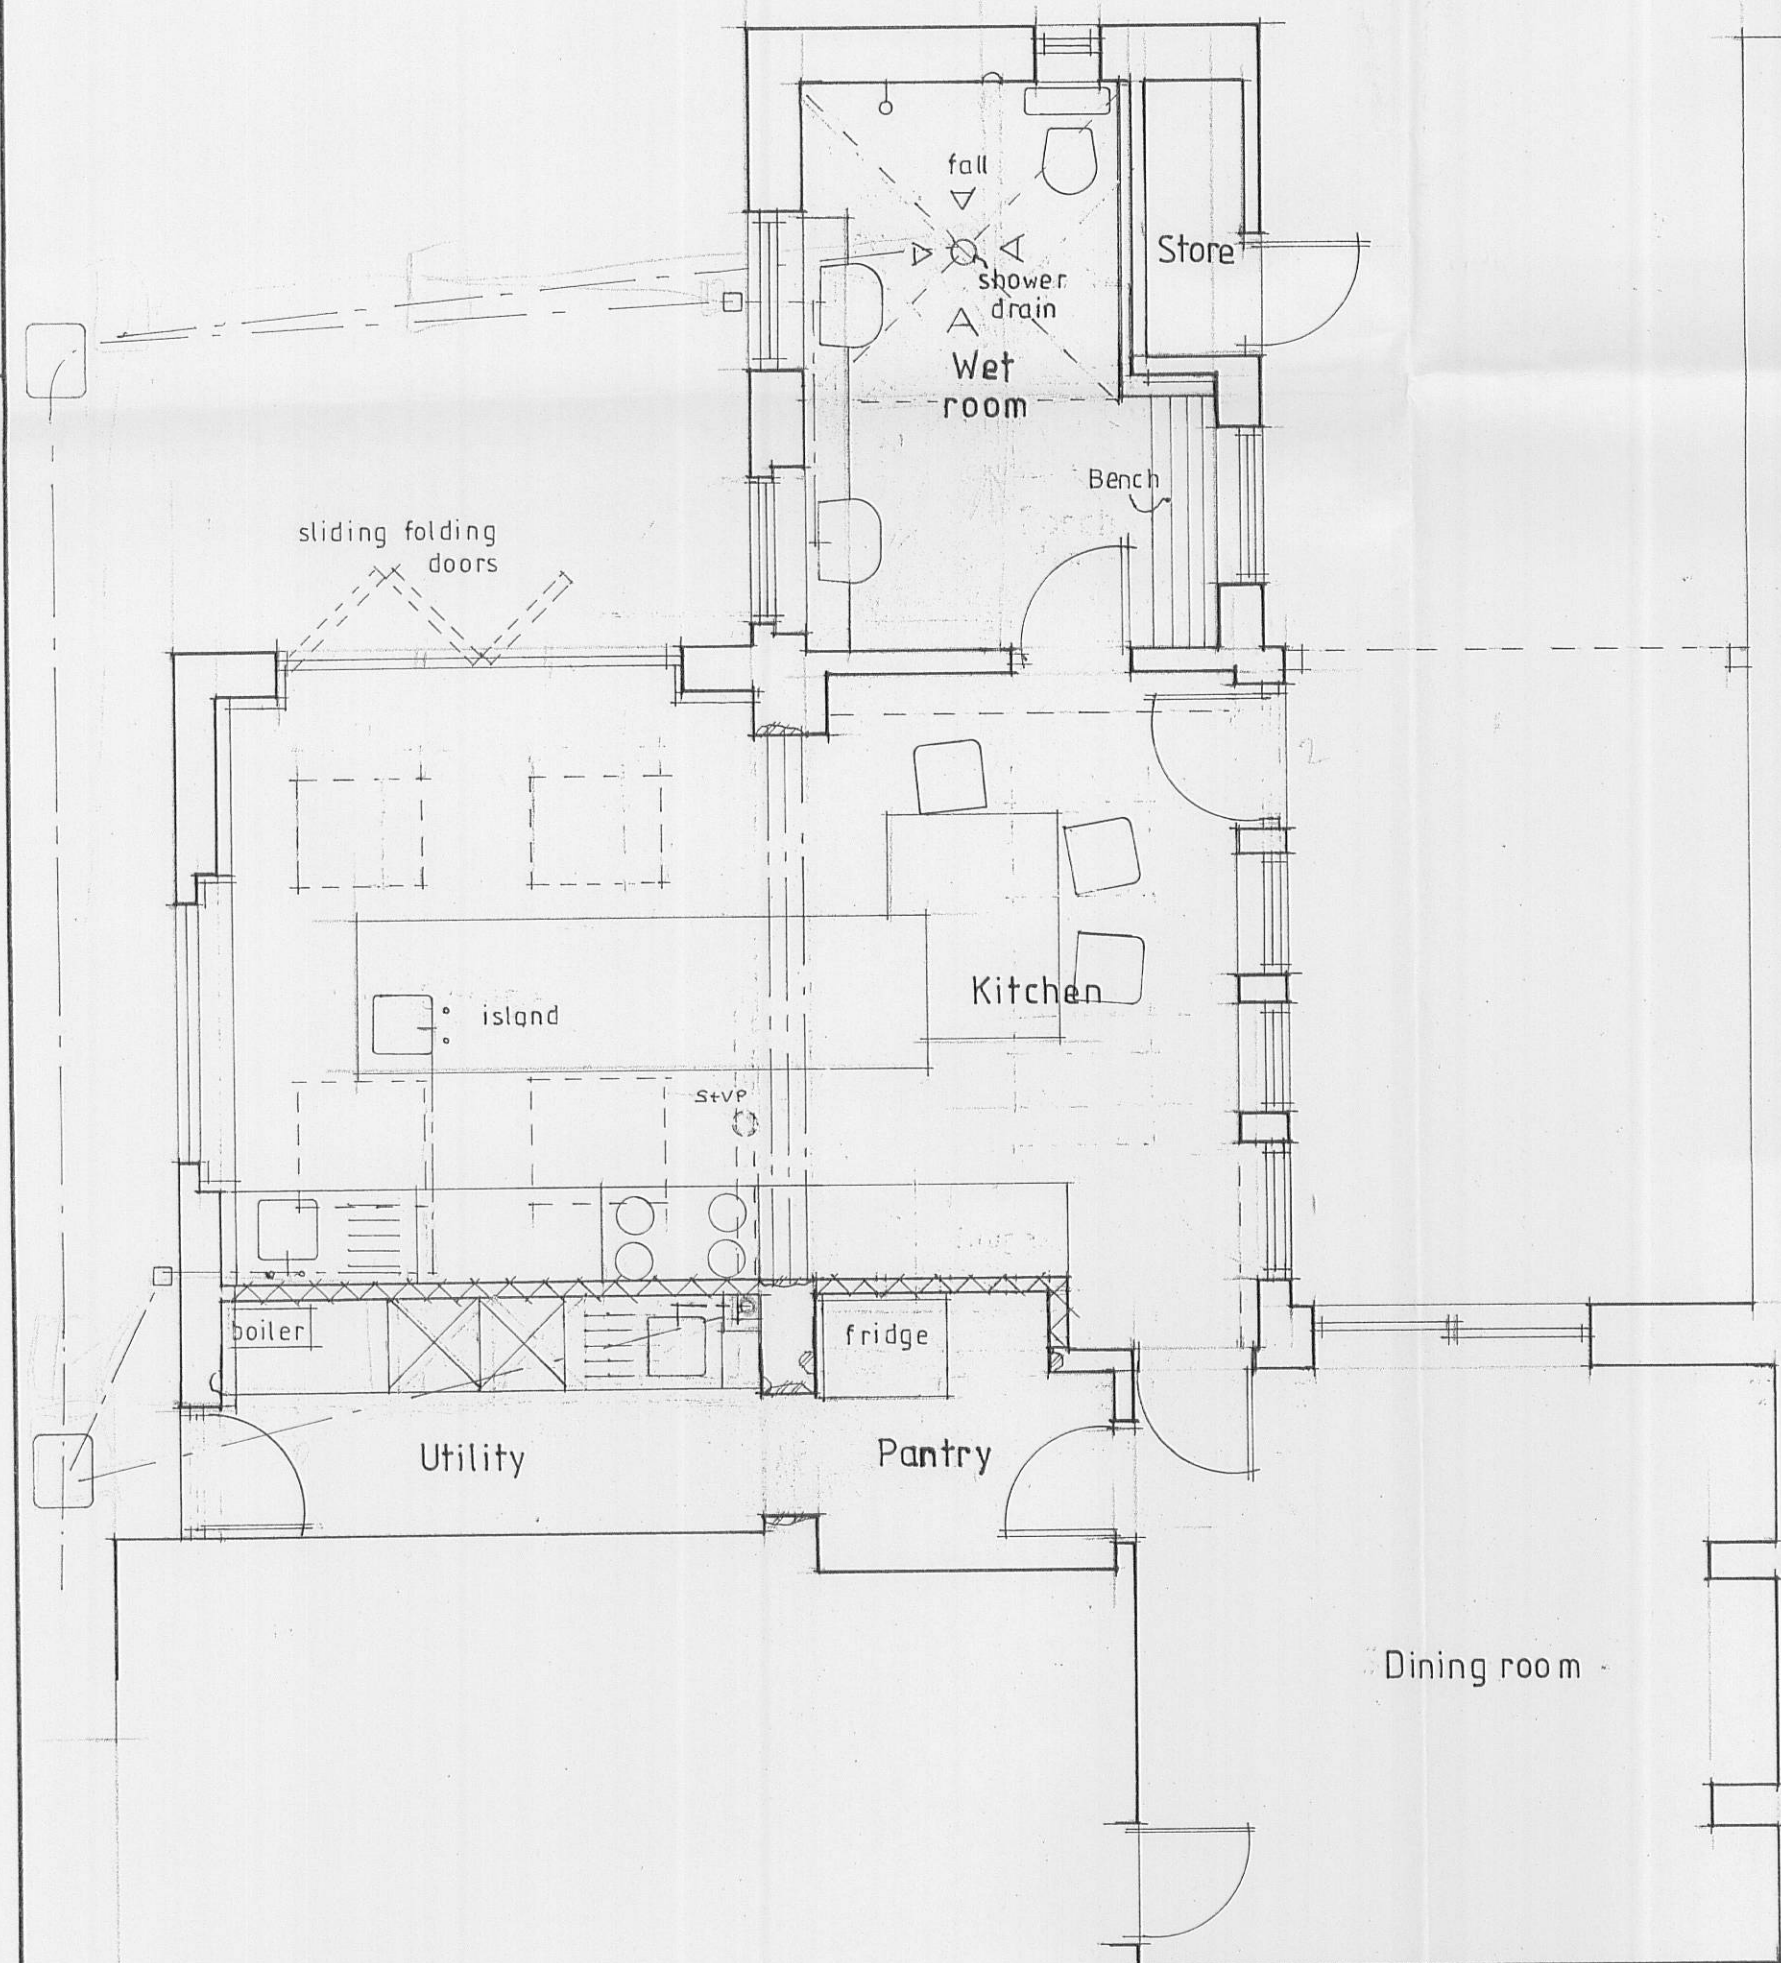

PART GROUND FLOOR PLAN



REAR ELEVATION



PART SIDE ELEVATION

3 2 0090662P

A - AMENDED 14/7/09

Client
Mr S. THORNTON

Job Title
PROPOSED ALTERATIONS TO
18 CLITHEROE RD
WHALLEY

Drawing Title
PROPOSED PLAN & ELEVATIONS

Scale 1:50	Date JUL 09	Drawn LKR
---------------	----------------	--------------

Sunderland Peacock & Associates Ltd.
Chartered Architects
Stanley House, Lowergate,
Clitheroe, Lancashire BB7 1AD.
Tel: 01200 423178 Fax: 01200 427328
E-mail: enquiries@spanda.co.uk

3951 - 2A