


320090664P

S.J. Bialecki Limited Building Surveyors	Drawing no 5009	Scale 1:50	Proposed Elevations	Proposed New Dwelling On Land At The Coach House Whalley Road Wilpshire
---	-----------------	------------	---------------------	--



Rear Elevation (east)

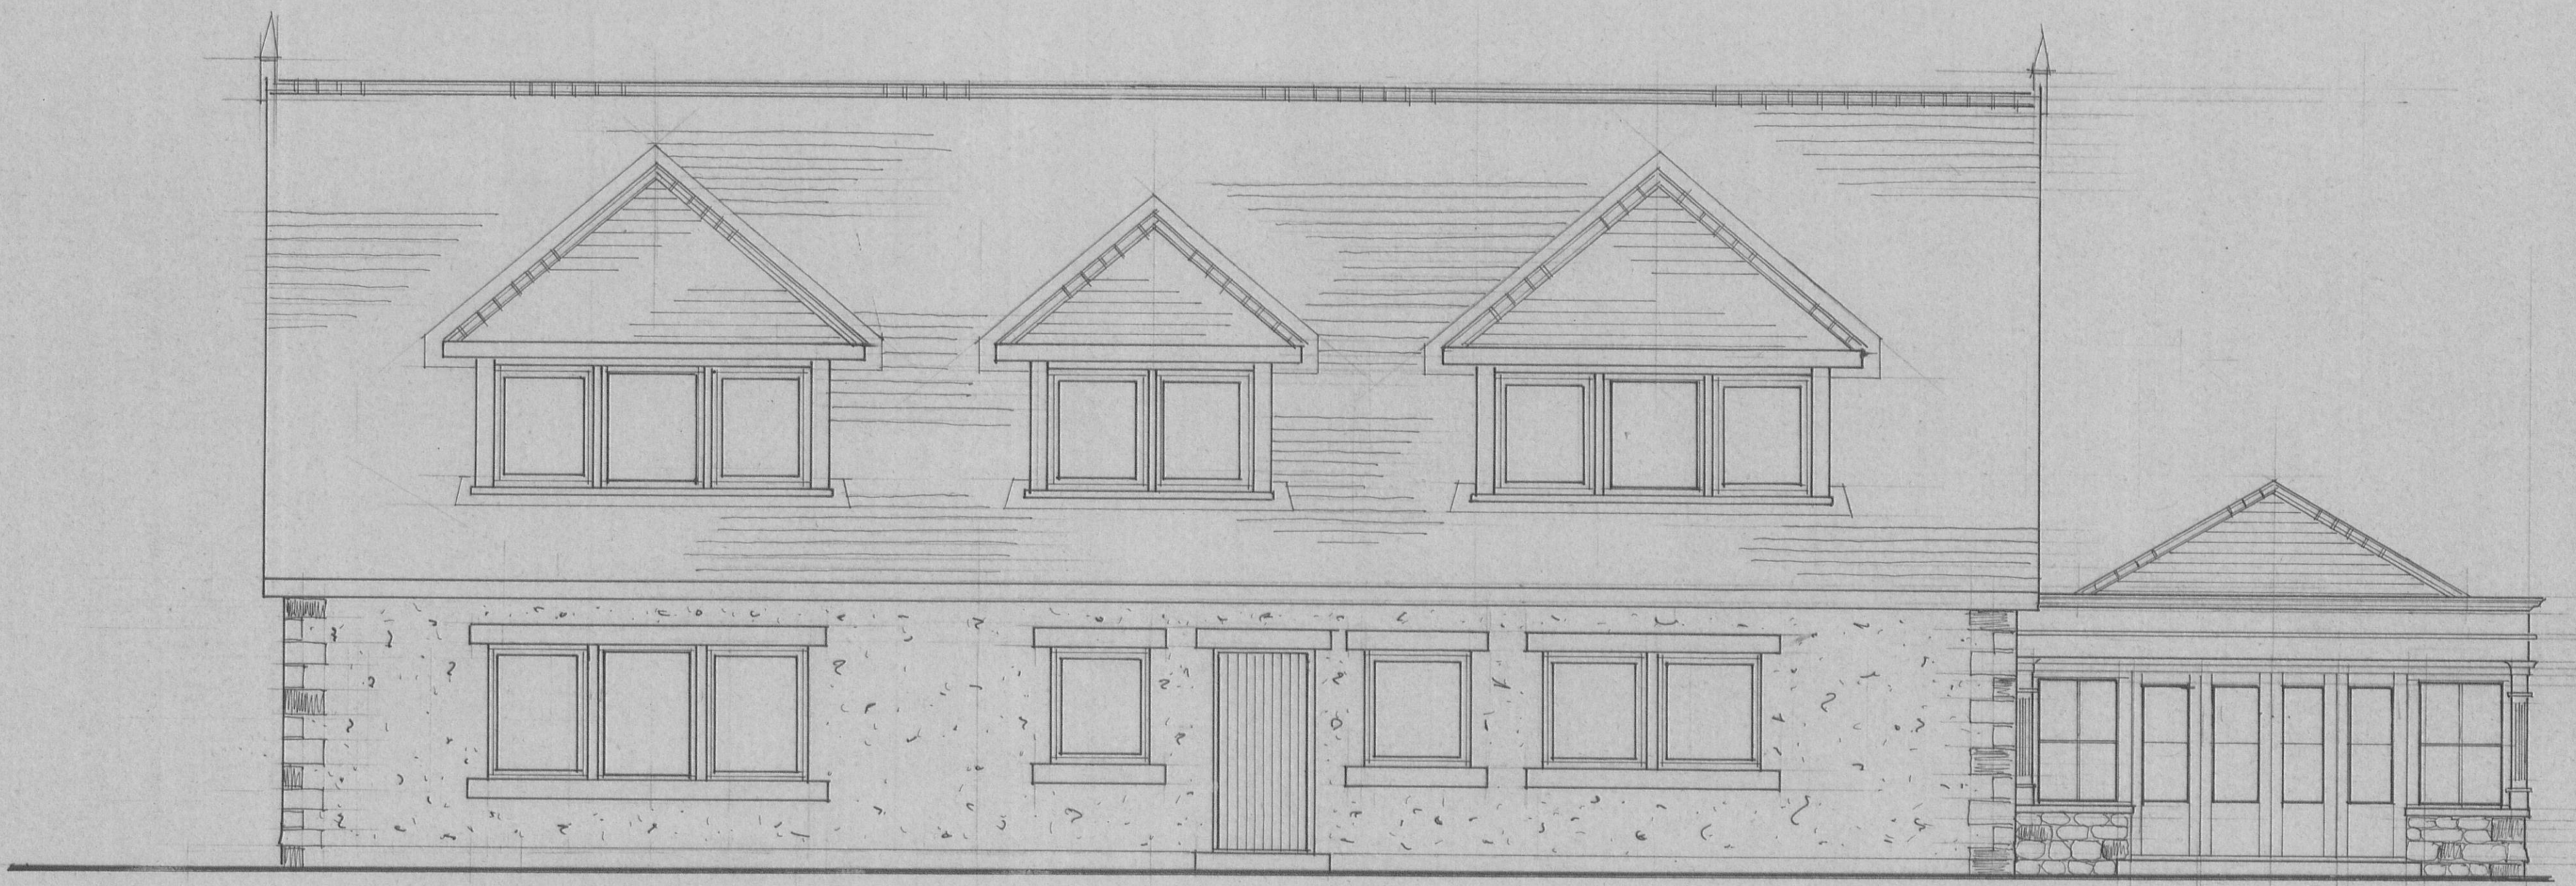

Front Elevation (west)