


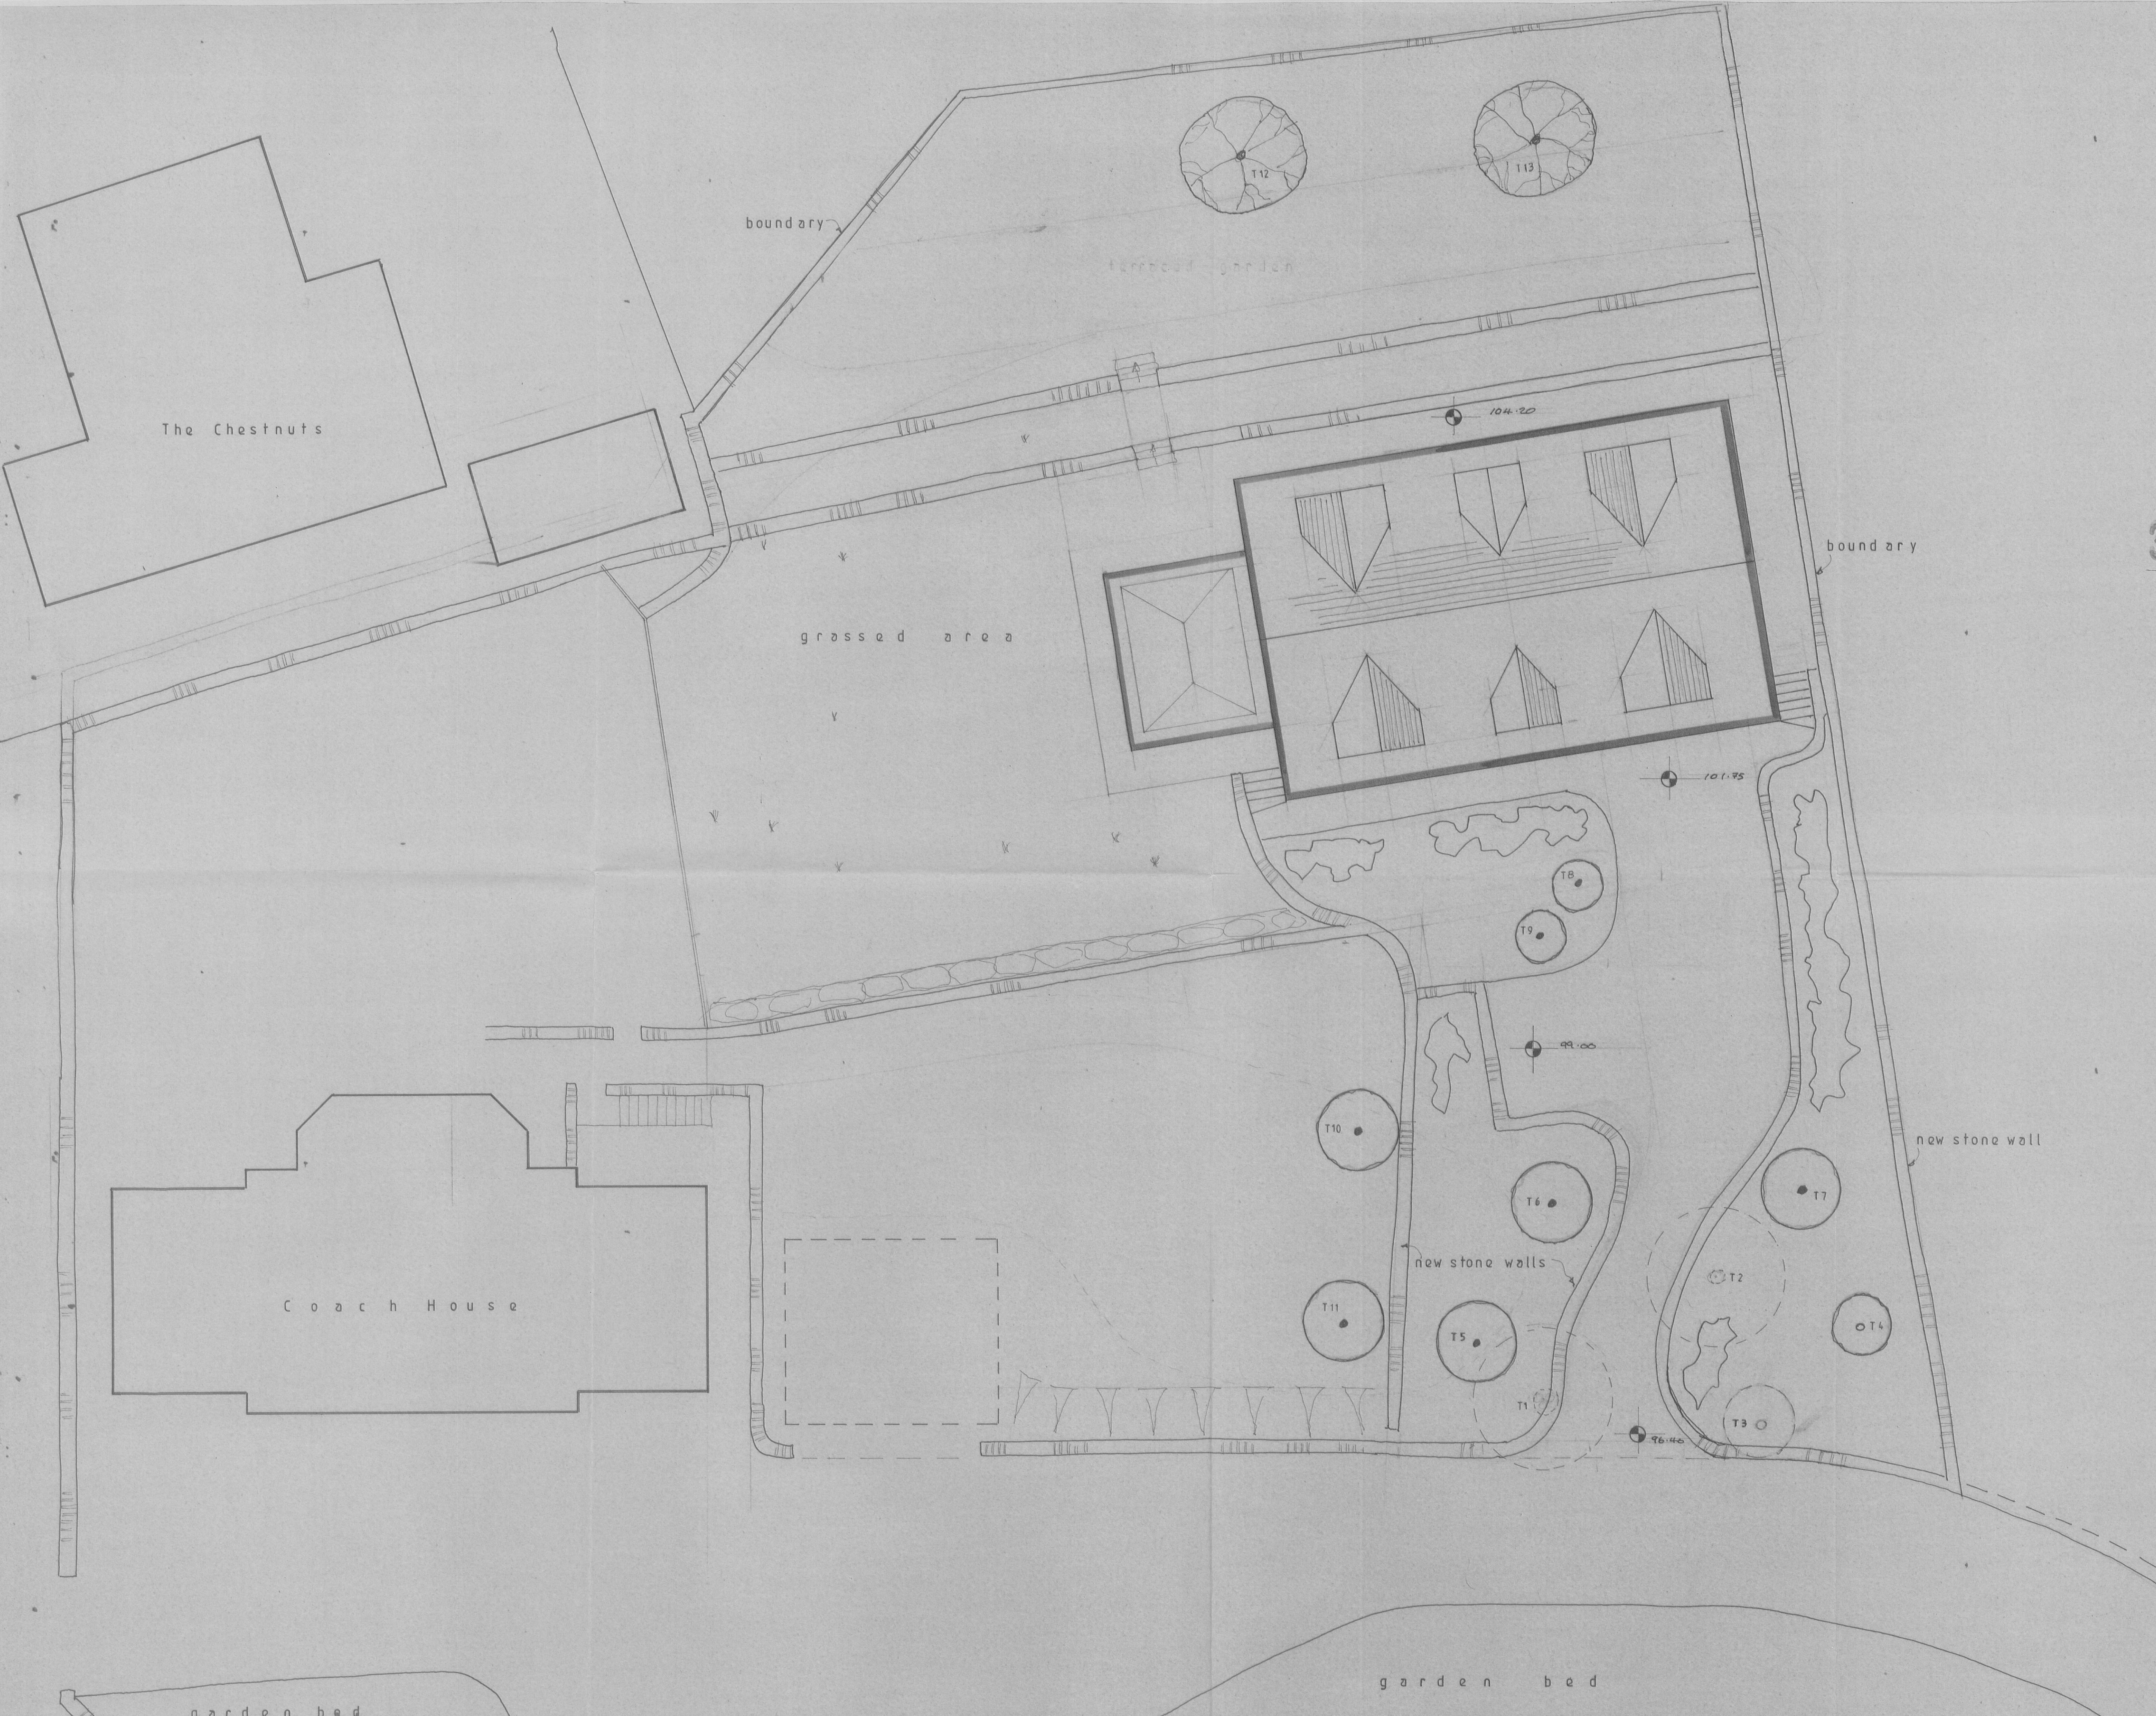

320090664P

AMENDED PLANS RECEIVED
DATE 6 OCT 2009

amendments 02.10.09

existing east terracing
shall remain undisturbed
T3 to be removed
new planting shall be
Oak & Maple

proposed ground
levels

proposed shrubbery

T1, T2, T3 removed

T4-T10 new trees

S.J. Bialecki Limited Building Surveyors
Drawing no 5006/a
Scale 1:100
Proposed Site Plan
Proposed New Dwelling On Land At The Coach House Whalley Road Wiltshire