



EXISTING ELEVATIONS

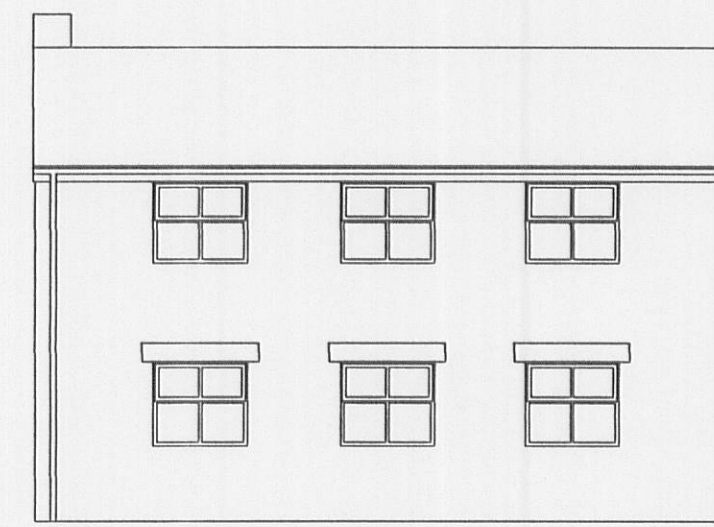


FRONT ELEVATION

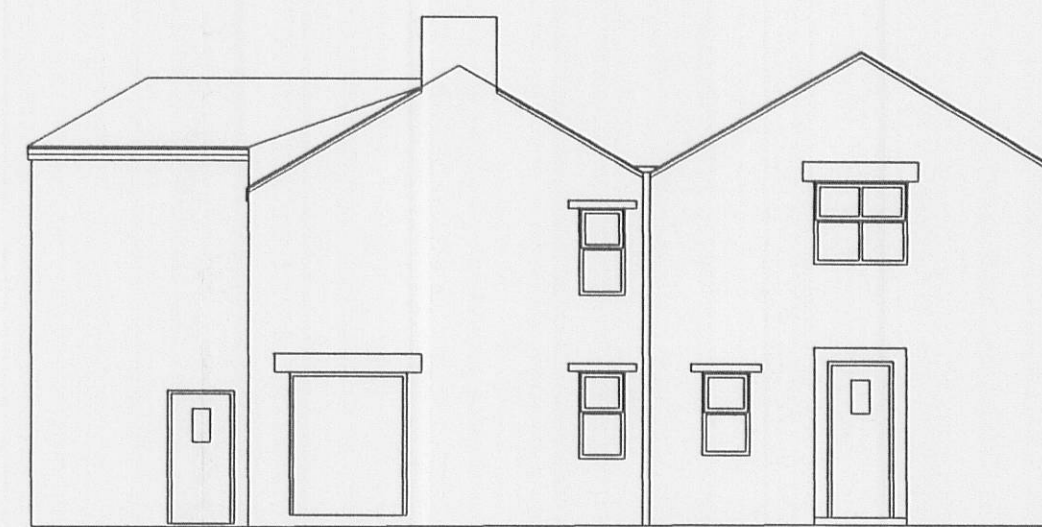

SIDE ELEVATION



REAR ELEVATION

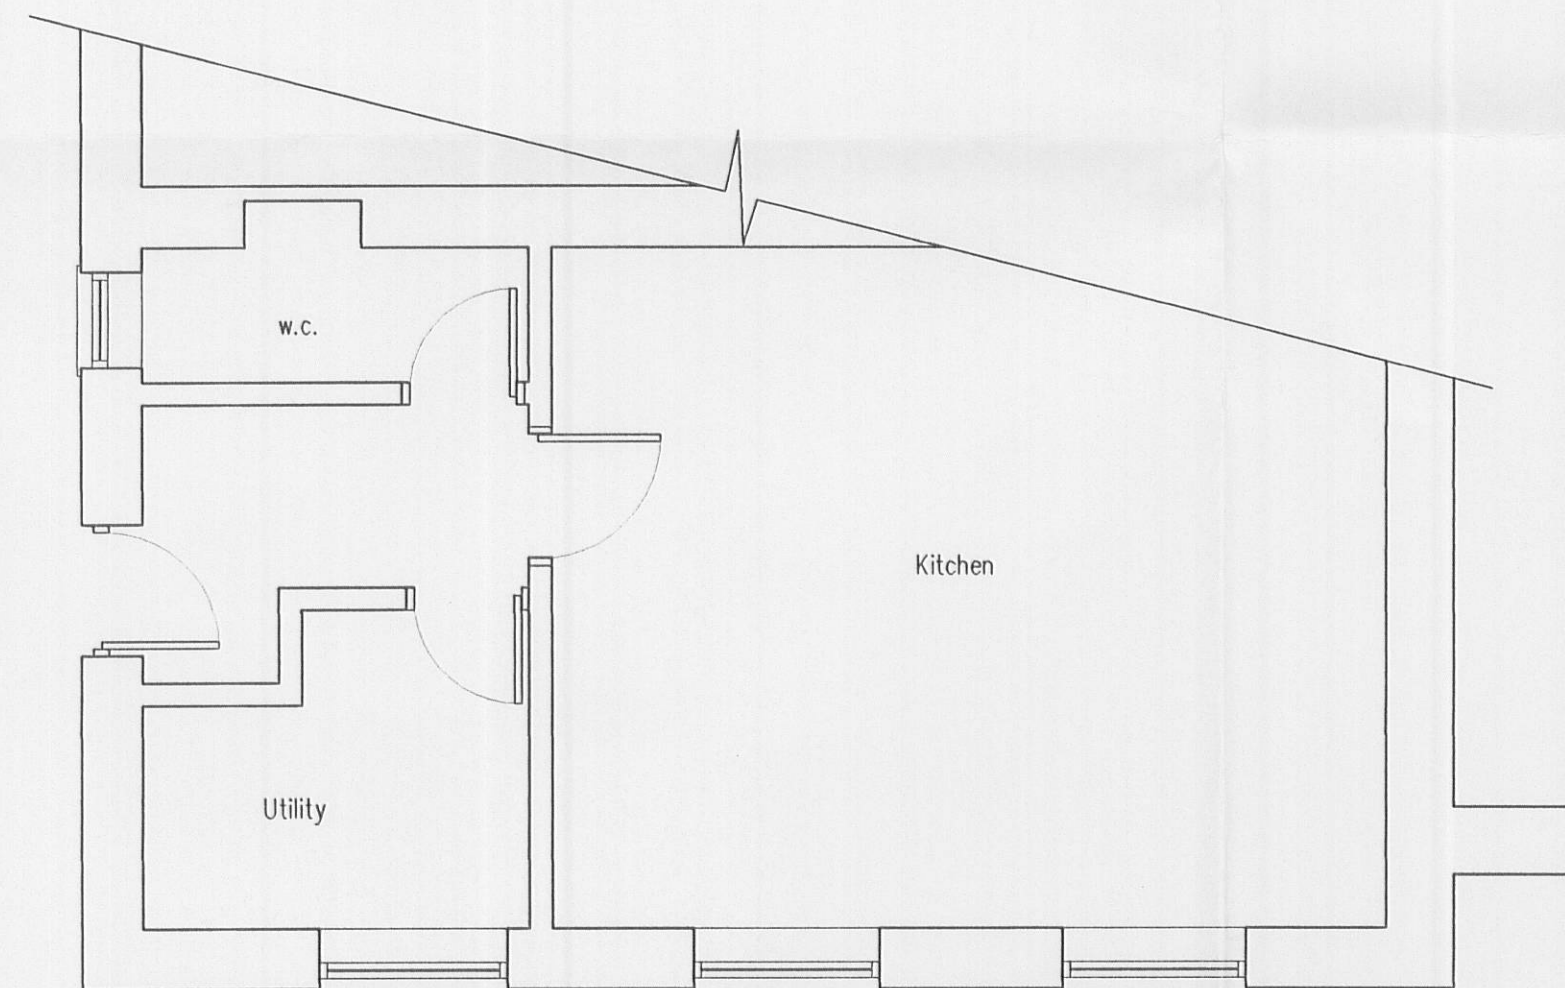

EXISTING PART GROUND FLOOR PLAN

PROPOSED ELEVATIONS




FRONT ELEVATION



SIDE ELEVATION



REAR ELEVATION

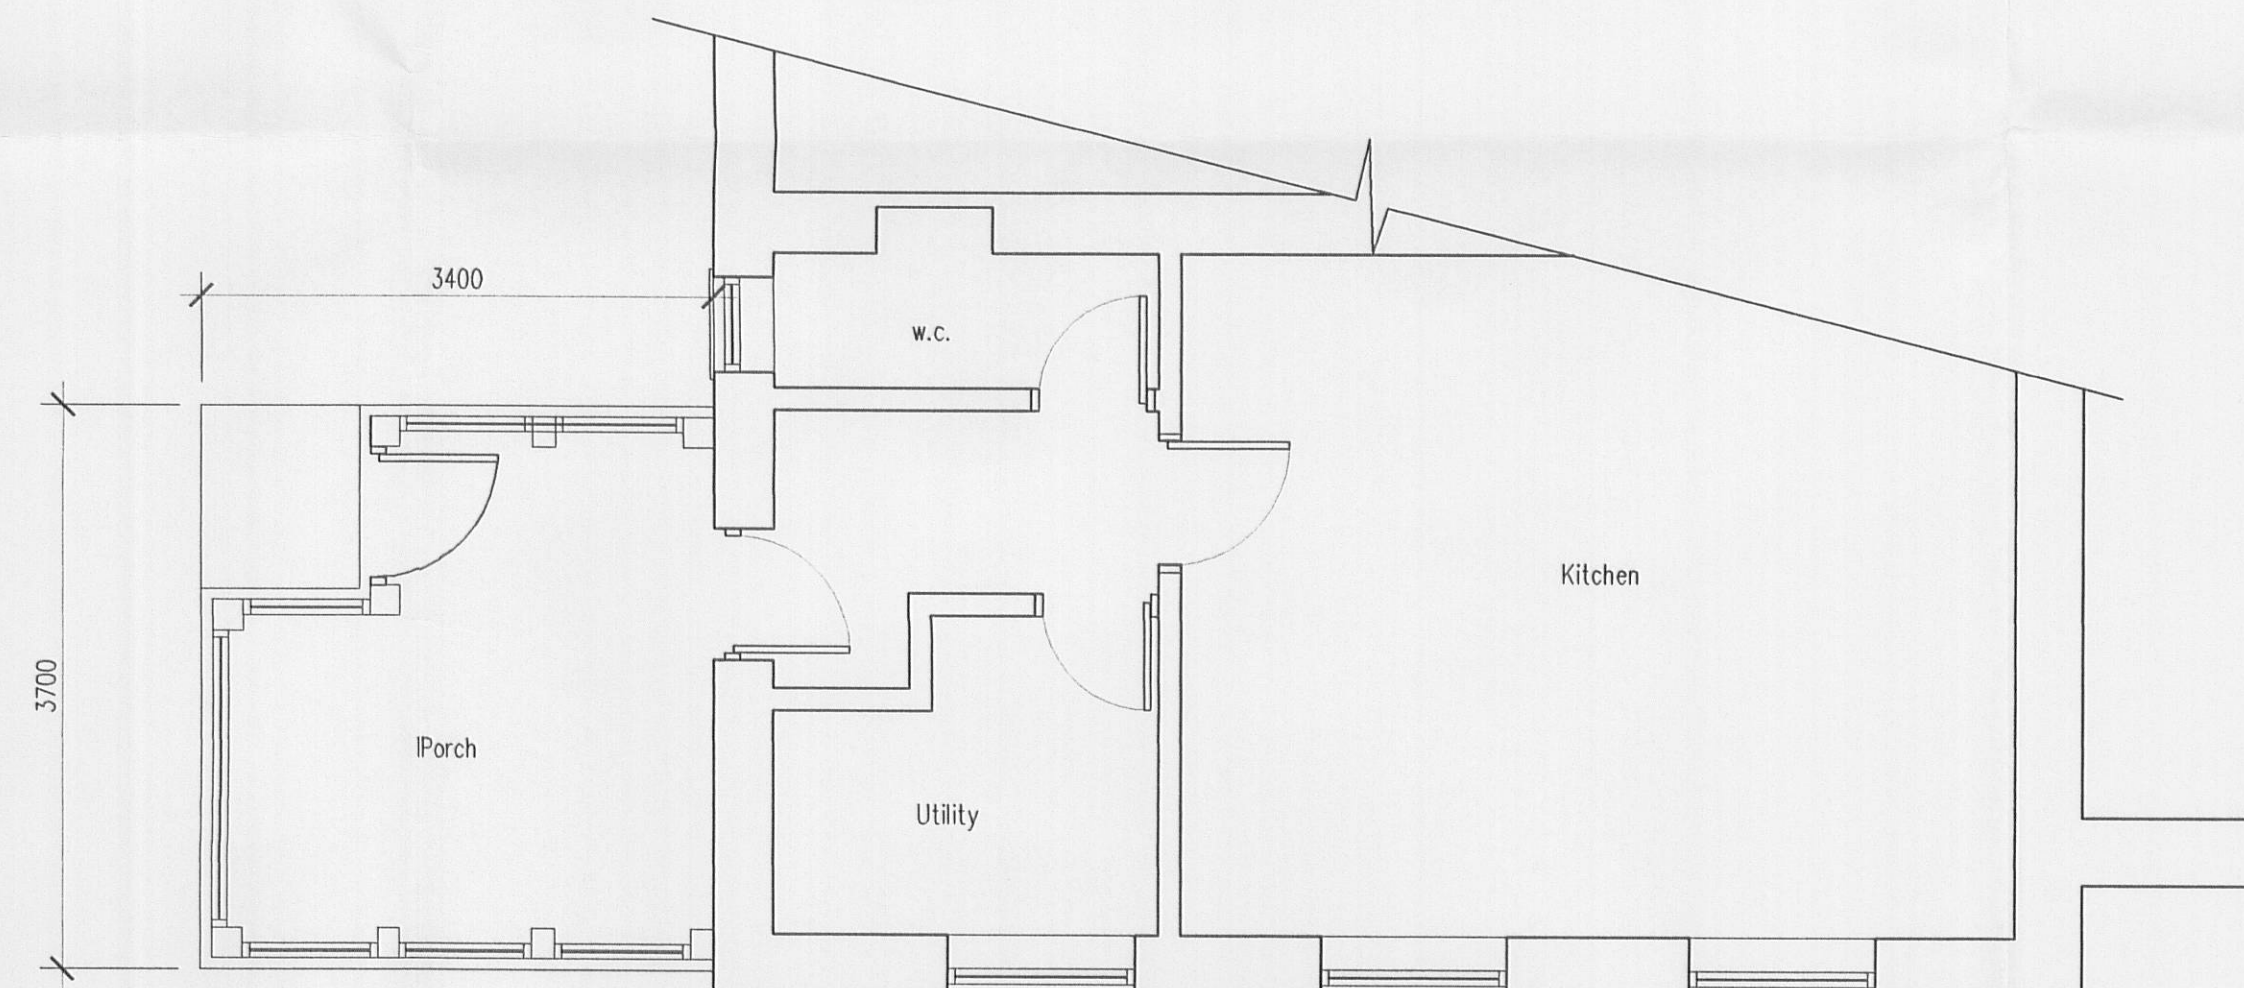

PROPOSED PART GROUND FLOOR PLAN

3 2 0090667P

See drawing number DD/805/2 for existing
and proposed site layouts

Revision	Description	By	Appd.	Date
	Davis			56a Liverpool Road Penwortham Preston PR1 0DQ
	Design			01772 747862 01772 750047
EXISTING & PROPOSED PLANS & ELEVATIONS				
HIGHER SEED GREEN FARM				
STONEGATE LANE,				
KNOWLE GREEN				
Drawn DH	Checked	Approved	Date 07/09	
Scale 1:50 1:100	Drawing No.	DD/805/1	Revision	