

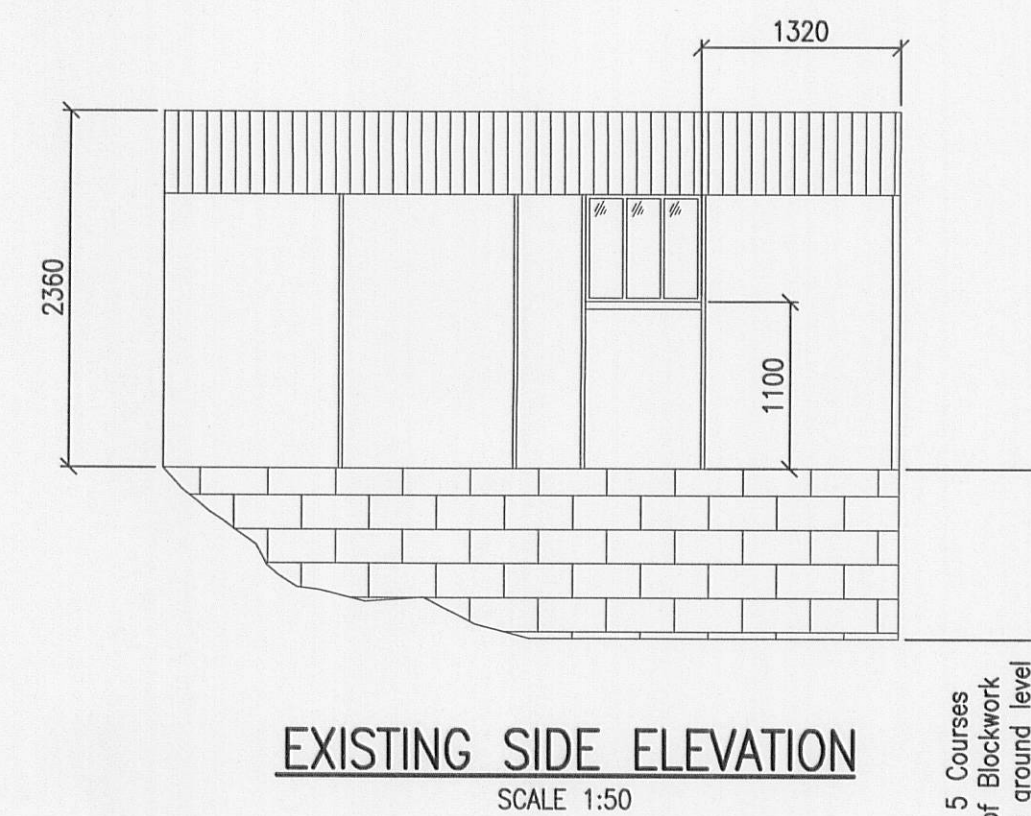
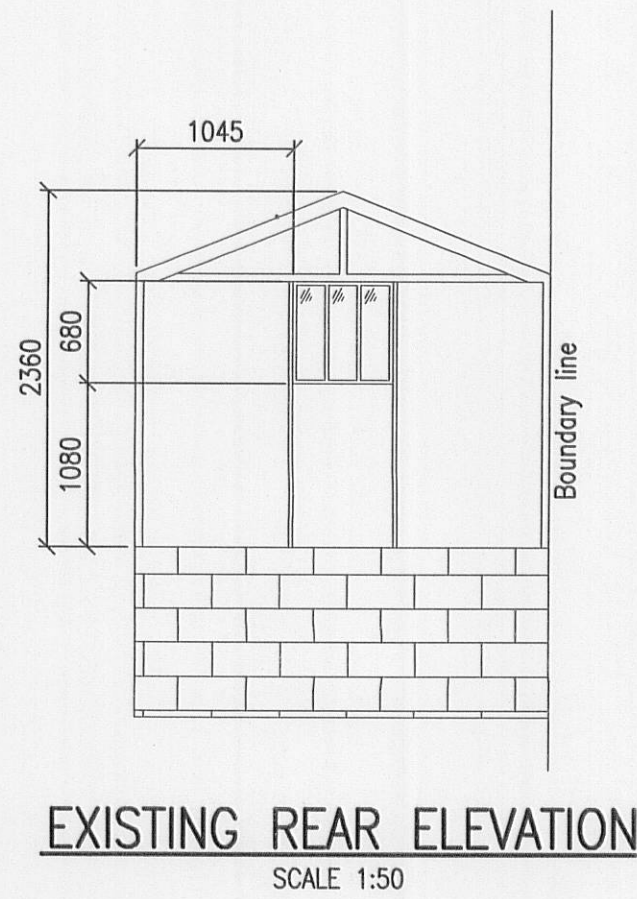
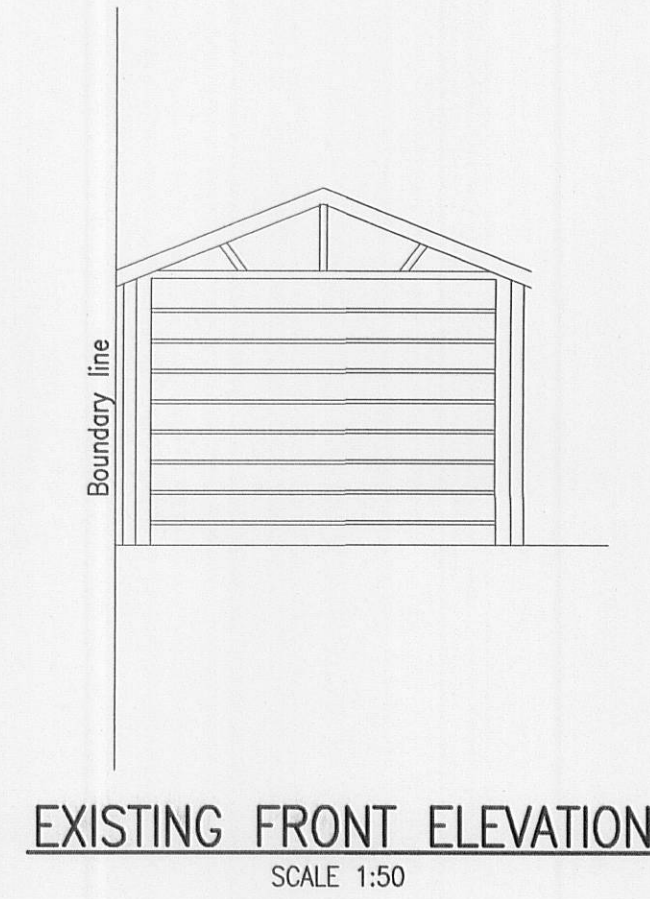
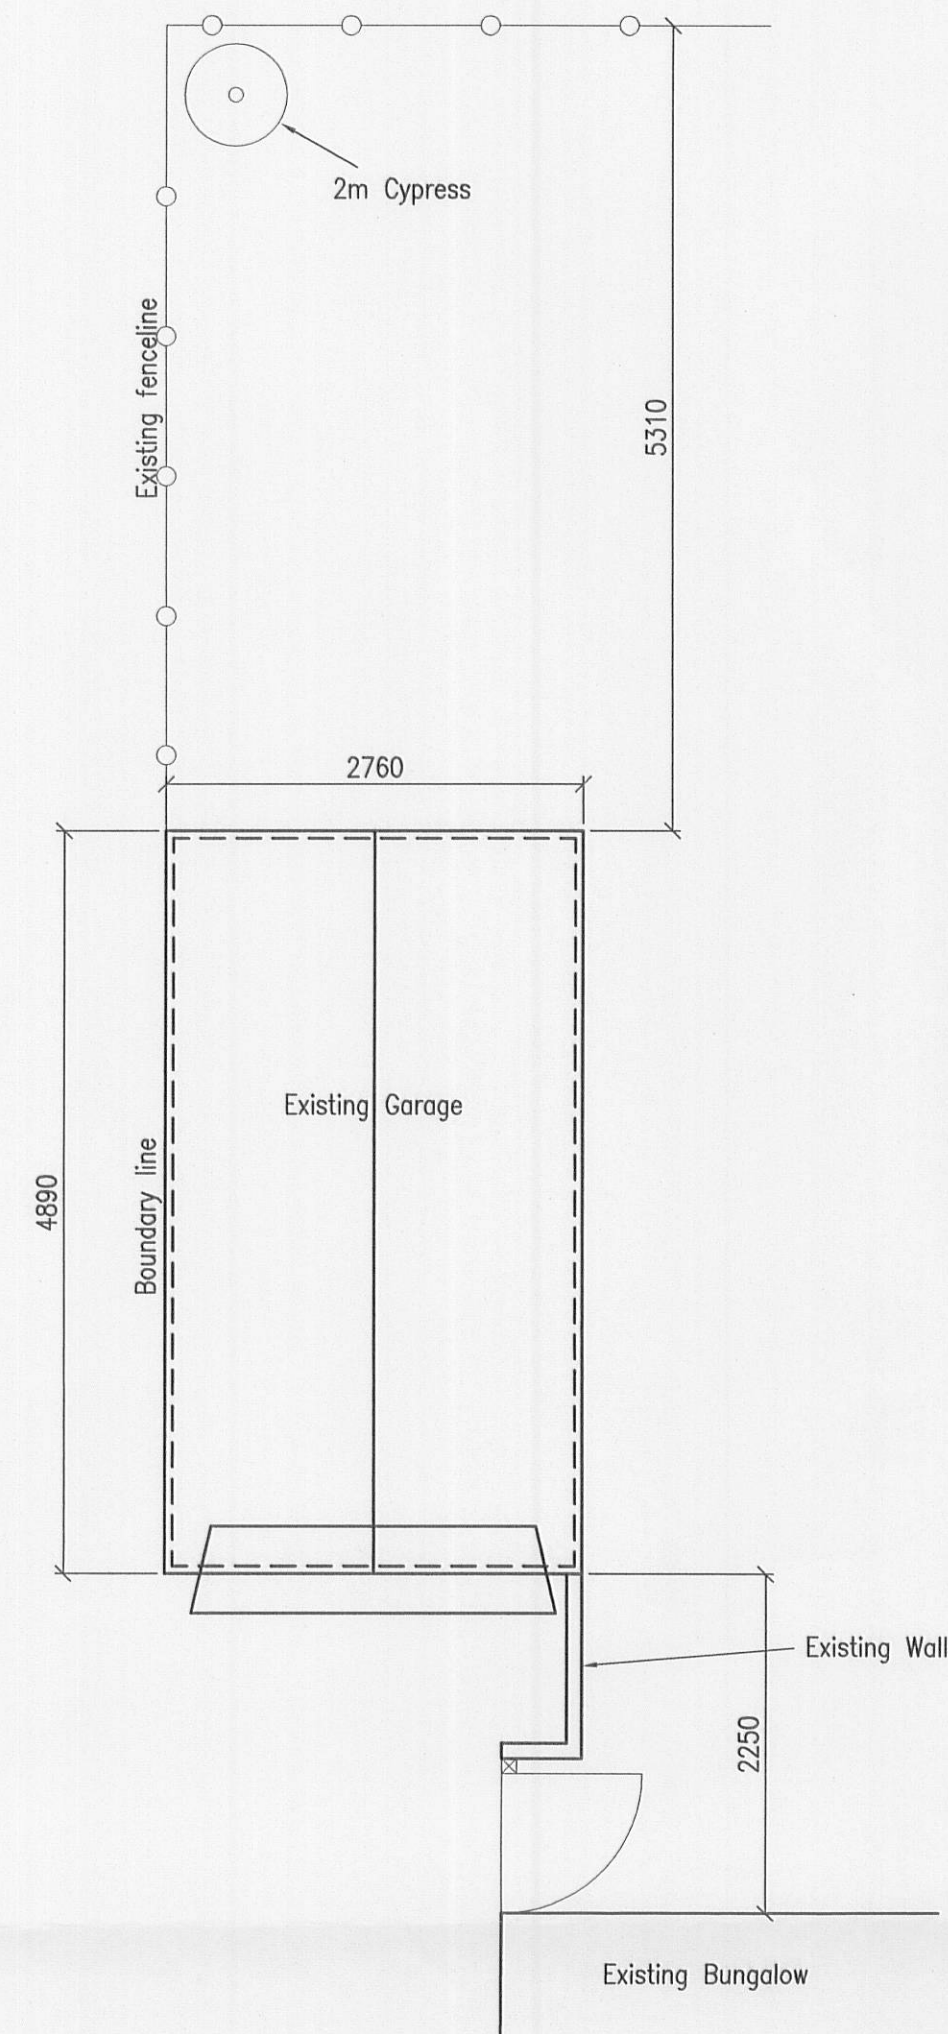
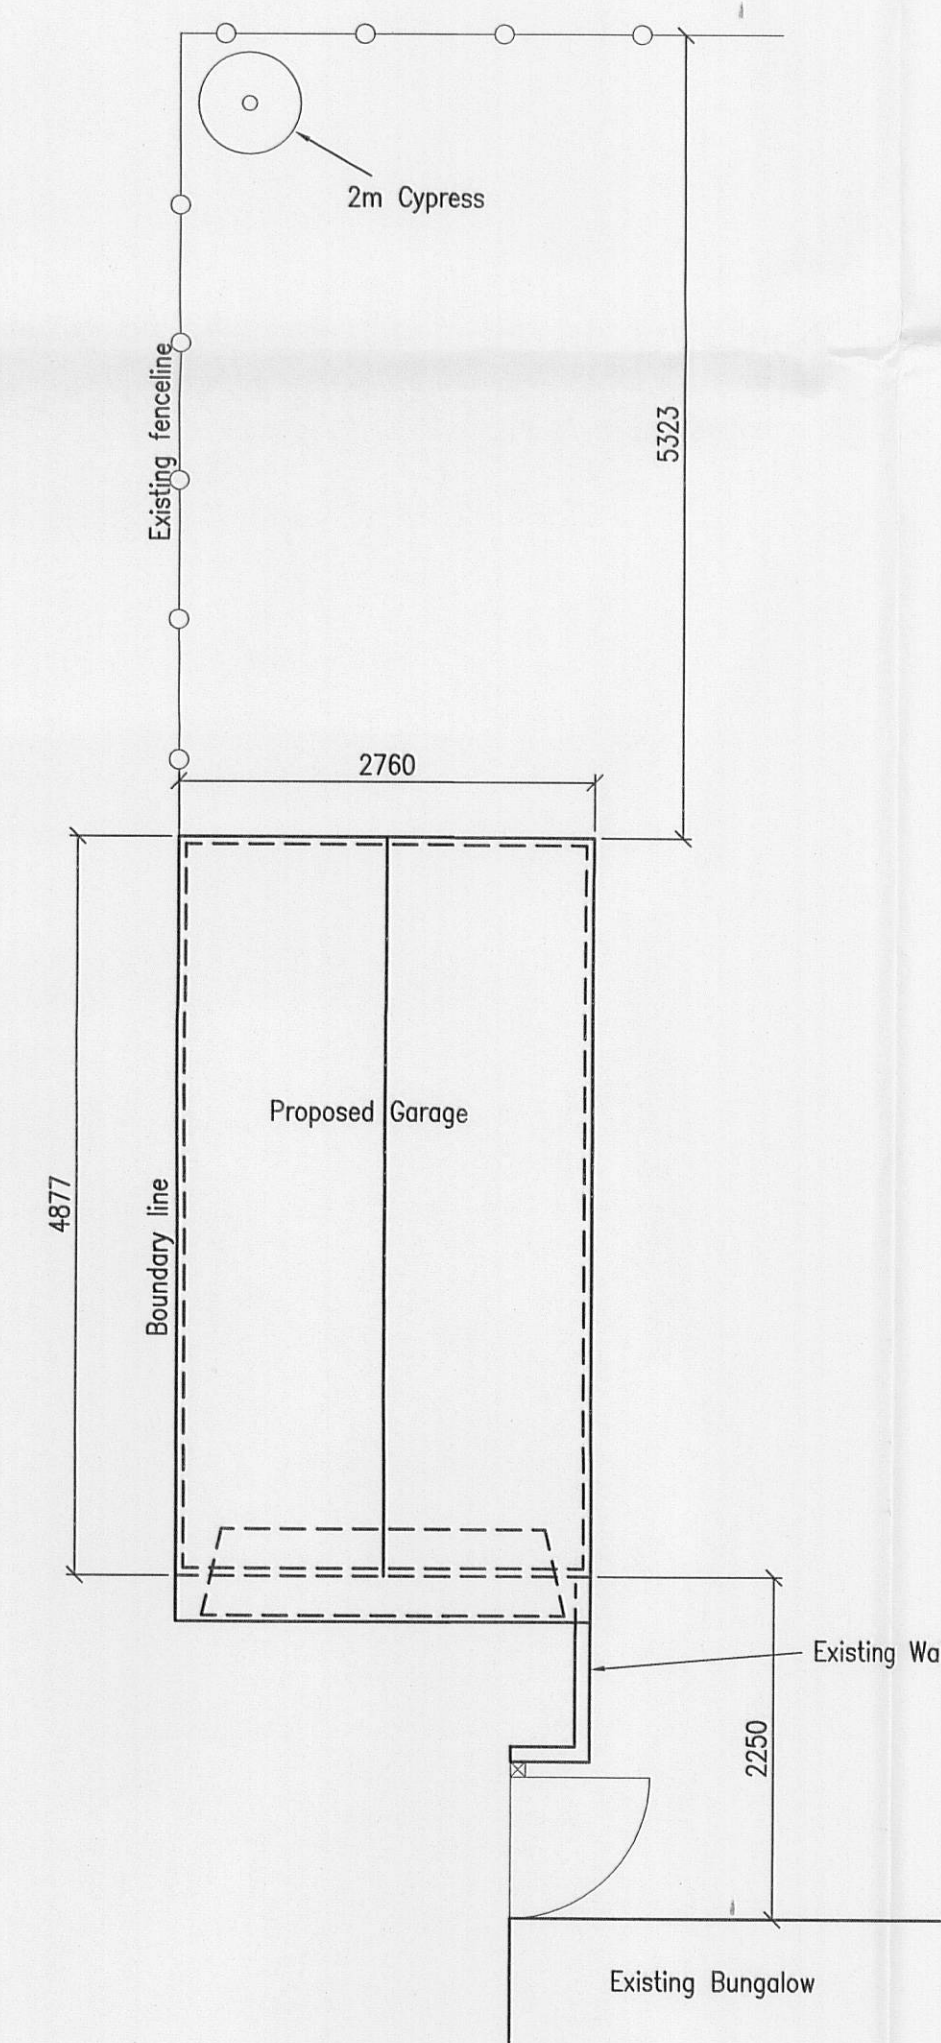
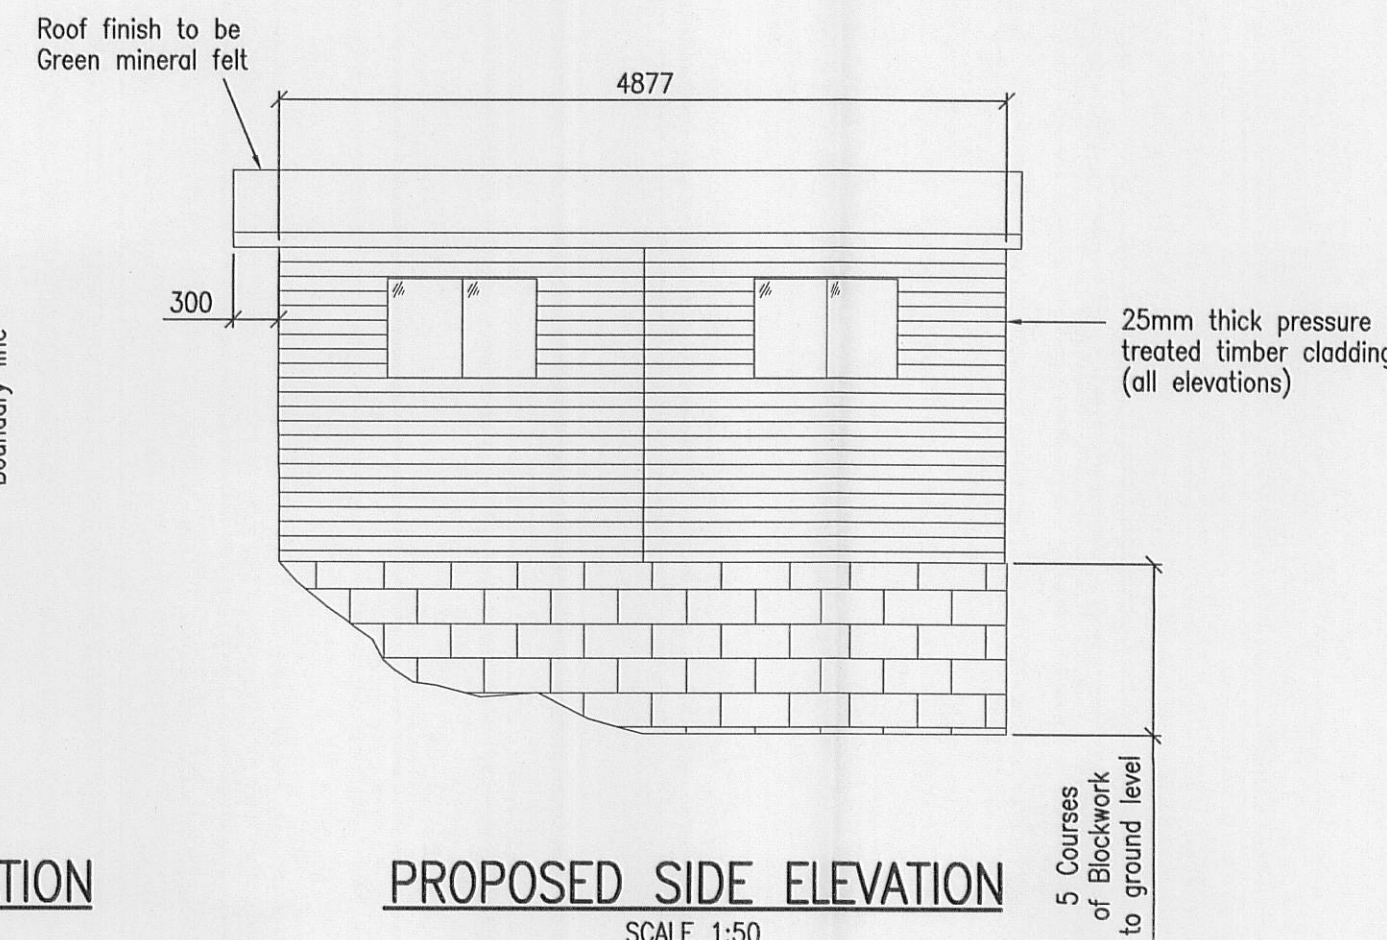


DO NOT SCALE

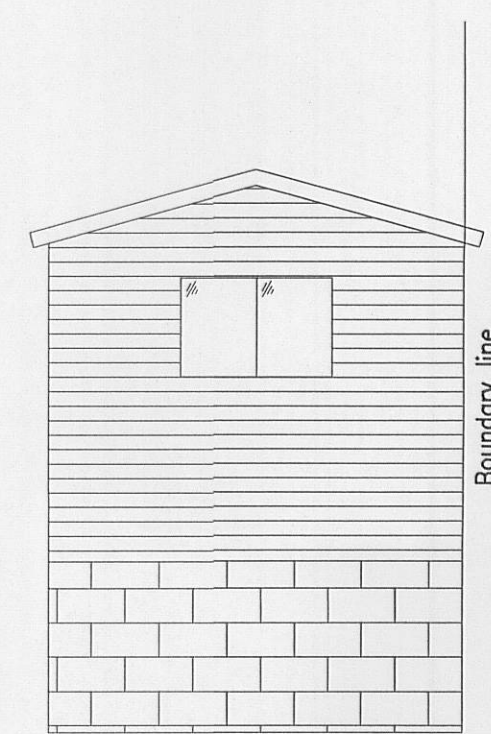

EXISTING LAYOUT PLAN
SCALE 1:50

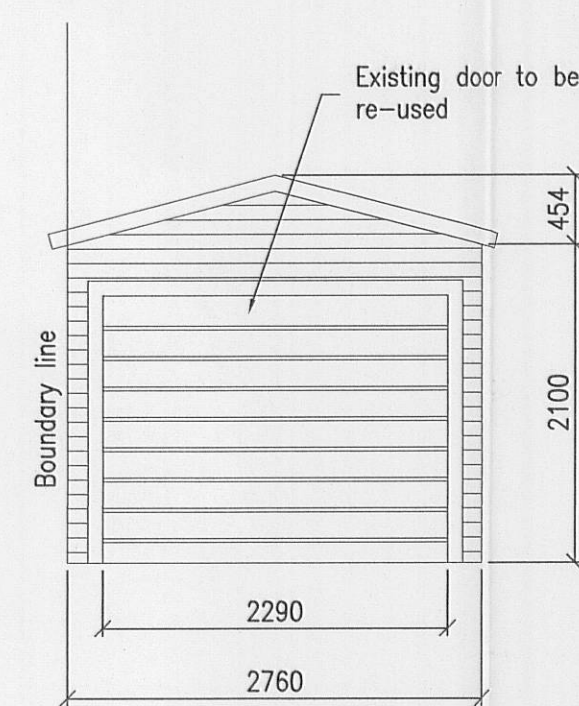


PROPOSED FRONT ELEVATION
SCALE 1:50

PROPOSED REAR ELEVATION
SCALE 1:50

PROPOSED SIDE ELEVATION
SCALE 1:50

PROPOSED LAYOUT PLAN
SCALE 1:50

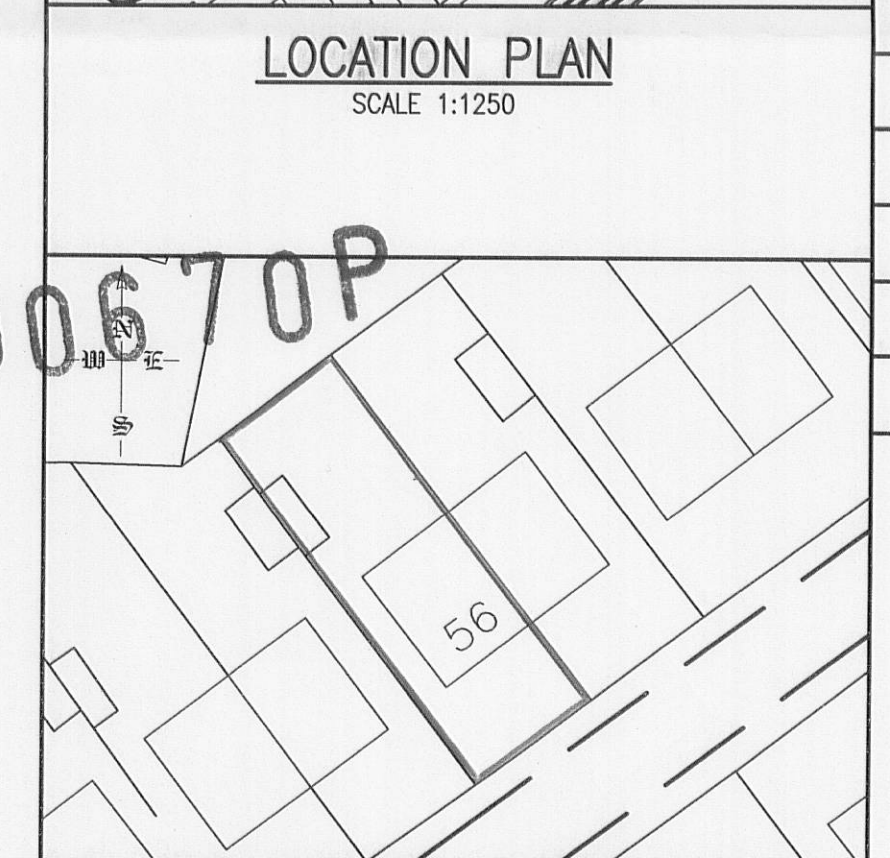

0	03.08.09	PLANNING APPROVAL	AB	JD	JD
REV	DATE	REVISION DETAILS	DRAWN	CHKD	APPRD
CLIENT: MRS C BOLTON					
CLIENT REFERENCE:					
PROJECT: 56 PASTURELANDS DRIVE BILLINGTON					
DRAWING TITLE: PROPOSED GARAGE LAYOUT PLANS AND DETAILS					
SH STEVE HUNT PARTNERSHIP			NEWSPAPER HOUSE TANNERY LANE PENKETH WARRINGTON WAS 2UD		
CONSULTING CIVIL AND STRUCTURAL ENGINEERS			TEL: 01925 722003 FAX: 01925 728002 EMAIL: shp@globalnet.co.uk		
SCALE	1:50	DOCUMENT NUMBER	09-4567-01	REV	0