



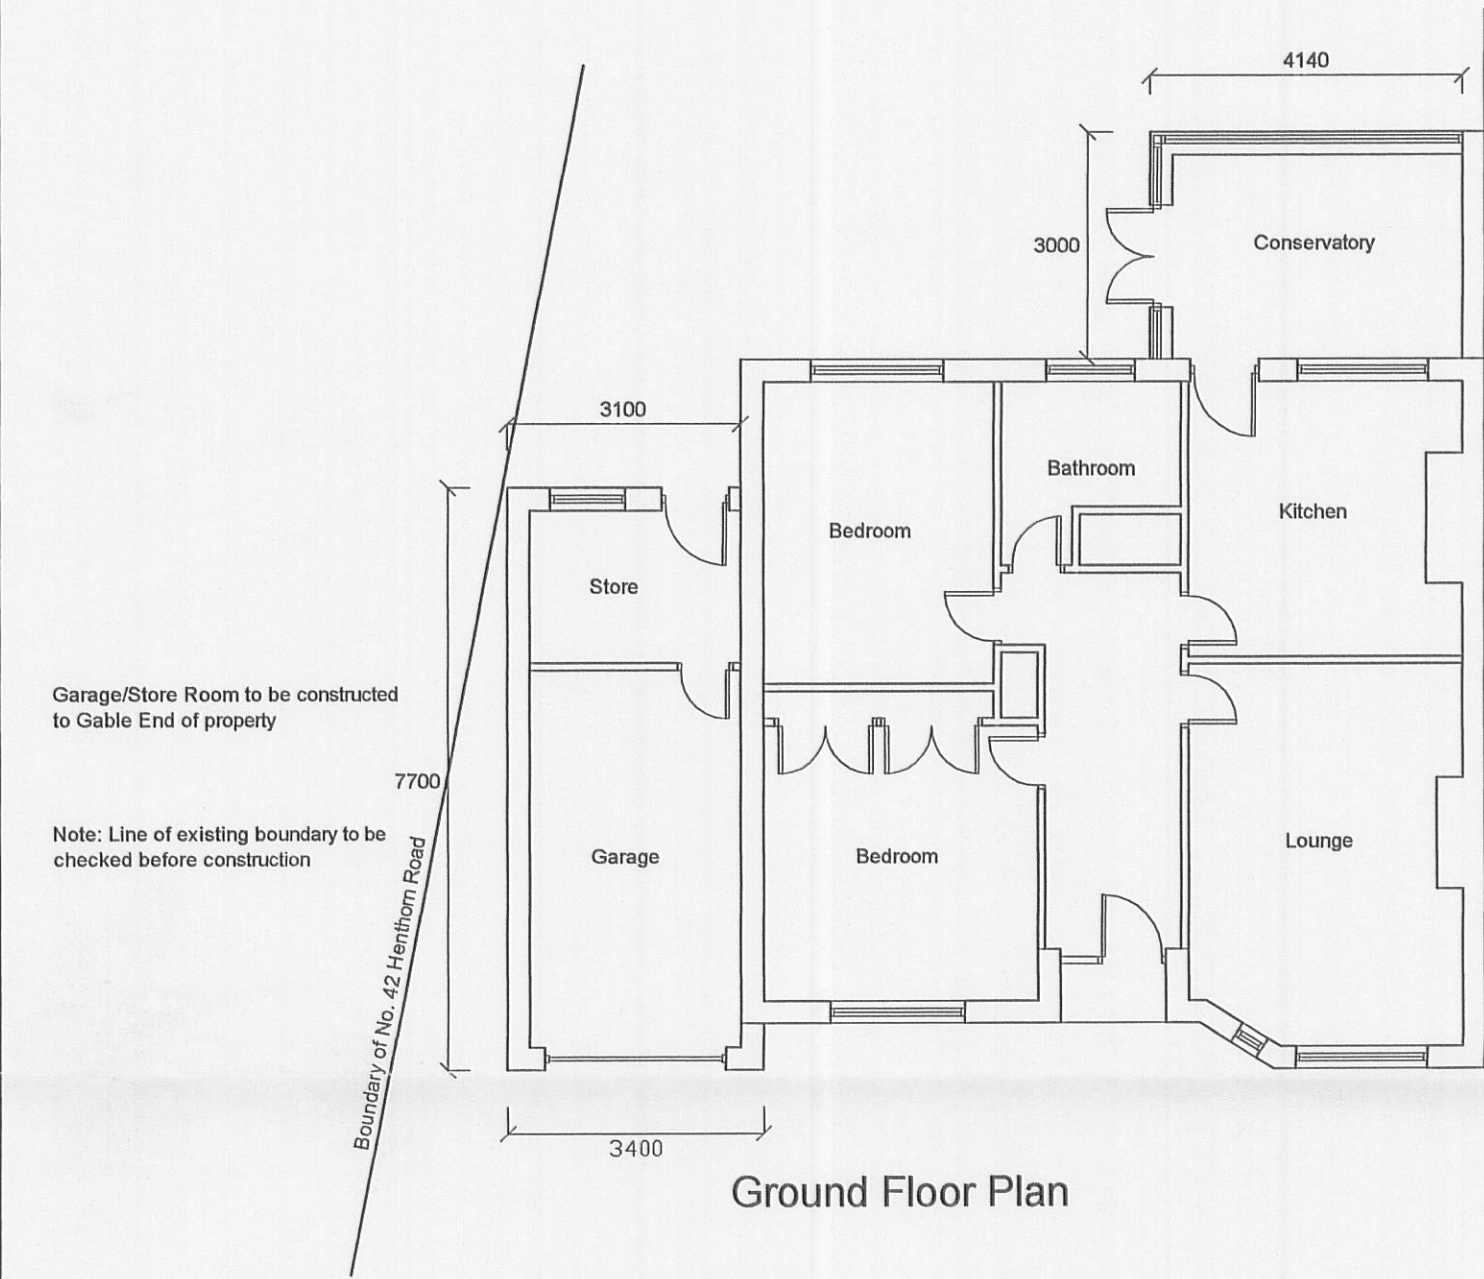


Ground Floor Plan

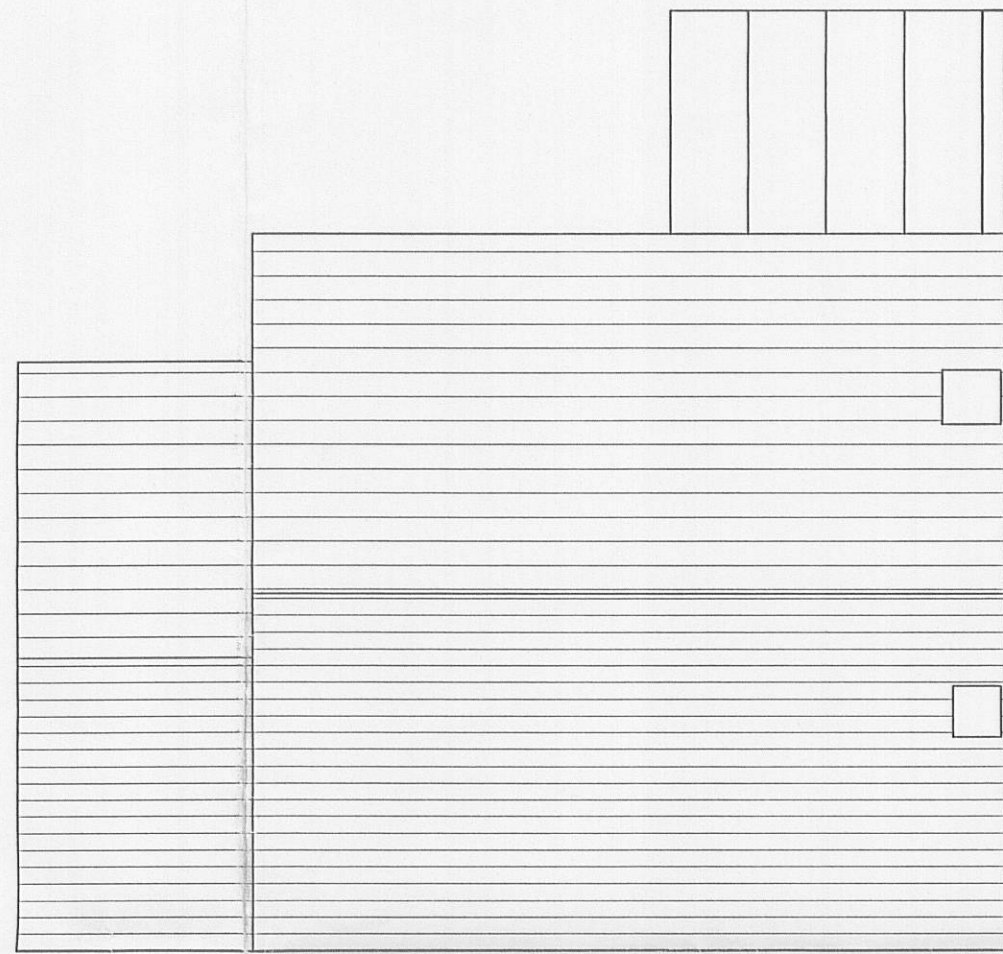

Roof Plan



Front Elevation

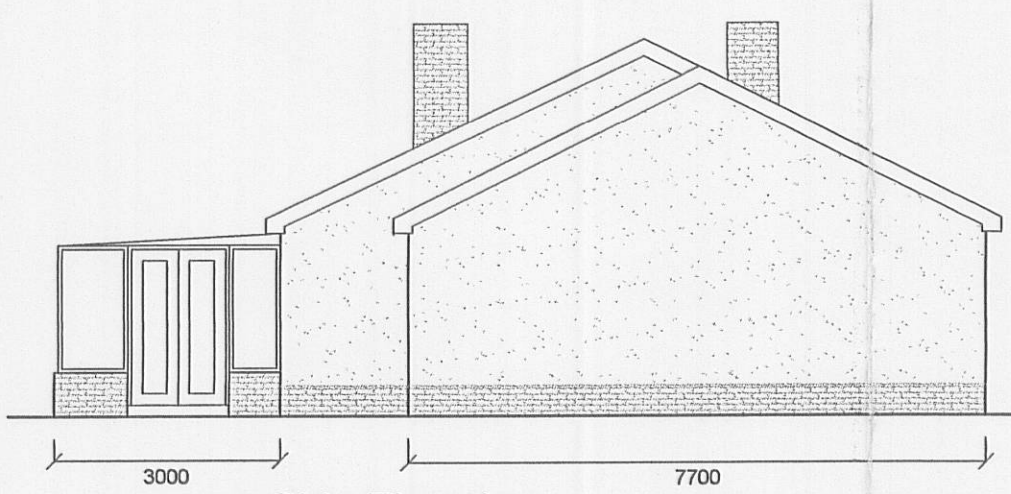

Side Elevation



Rear Elevation

Materials:

Walls:- Brickwork and Sand/Cement Render Finish to match existing

Roof:- Natural Slate to match existing

Windows:- All windows to be replaced with UPVC framed windows

Conservatory:- UPVC framed windows and brickwork walls

Notes:

All work is to be carried out to the latest current British standards Codes of Practice and recognised working practices.

All work and materials should comply with Health and Safety legislation.

All work and materials to be approved by the District Authority Building Control Officer.

All dimensions are in millimetres unless where explicitly shown otherwise.

The contractor should check and certify all dimensions as work proceeds and notify the architect of any discrepancies.

Do not scale off the drawings, if in doubt ask.

3 2 0 0 9 0 6 7 2 P

Title: Proposed Extension
42 Henthorn Road
Clitheroe

PROPOSED PLANS AND ELEVATIONS

Project No: HU/01 Dwg 02 Drawn: DS

Client: Karen Hudson

Date: 07.09 Scale: 1:100

Amendments:							
-------------	--	--	--	--	--	--	--