


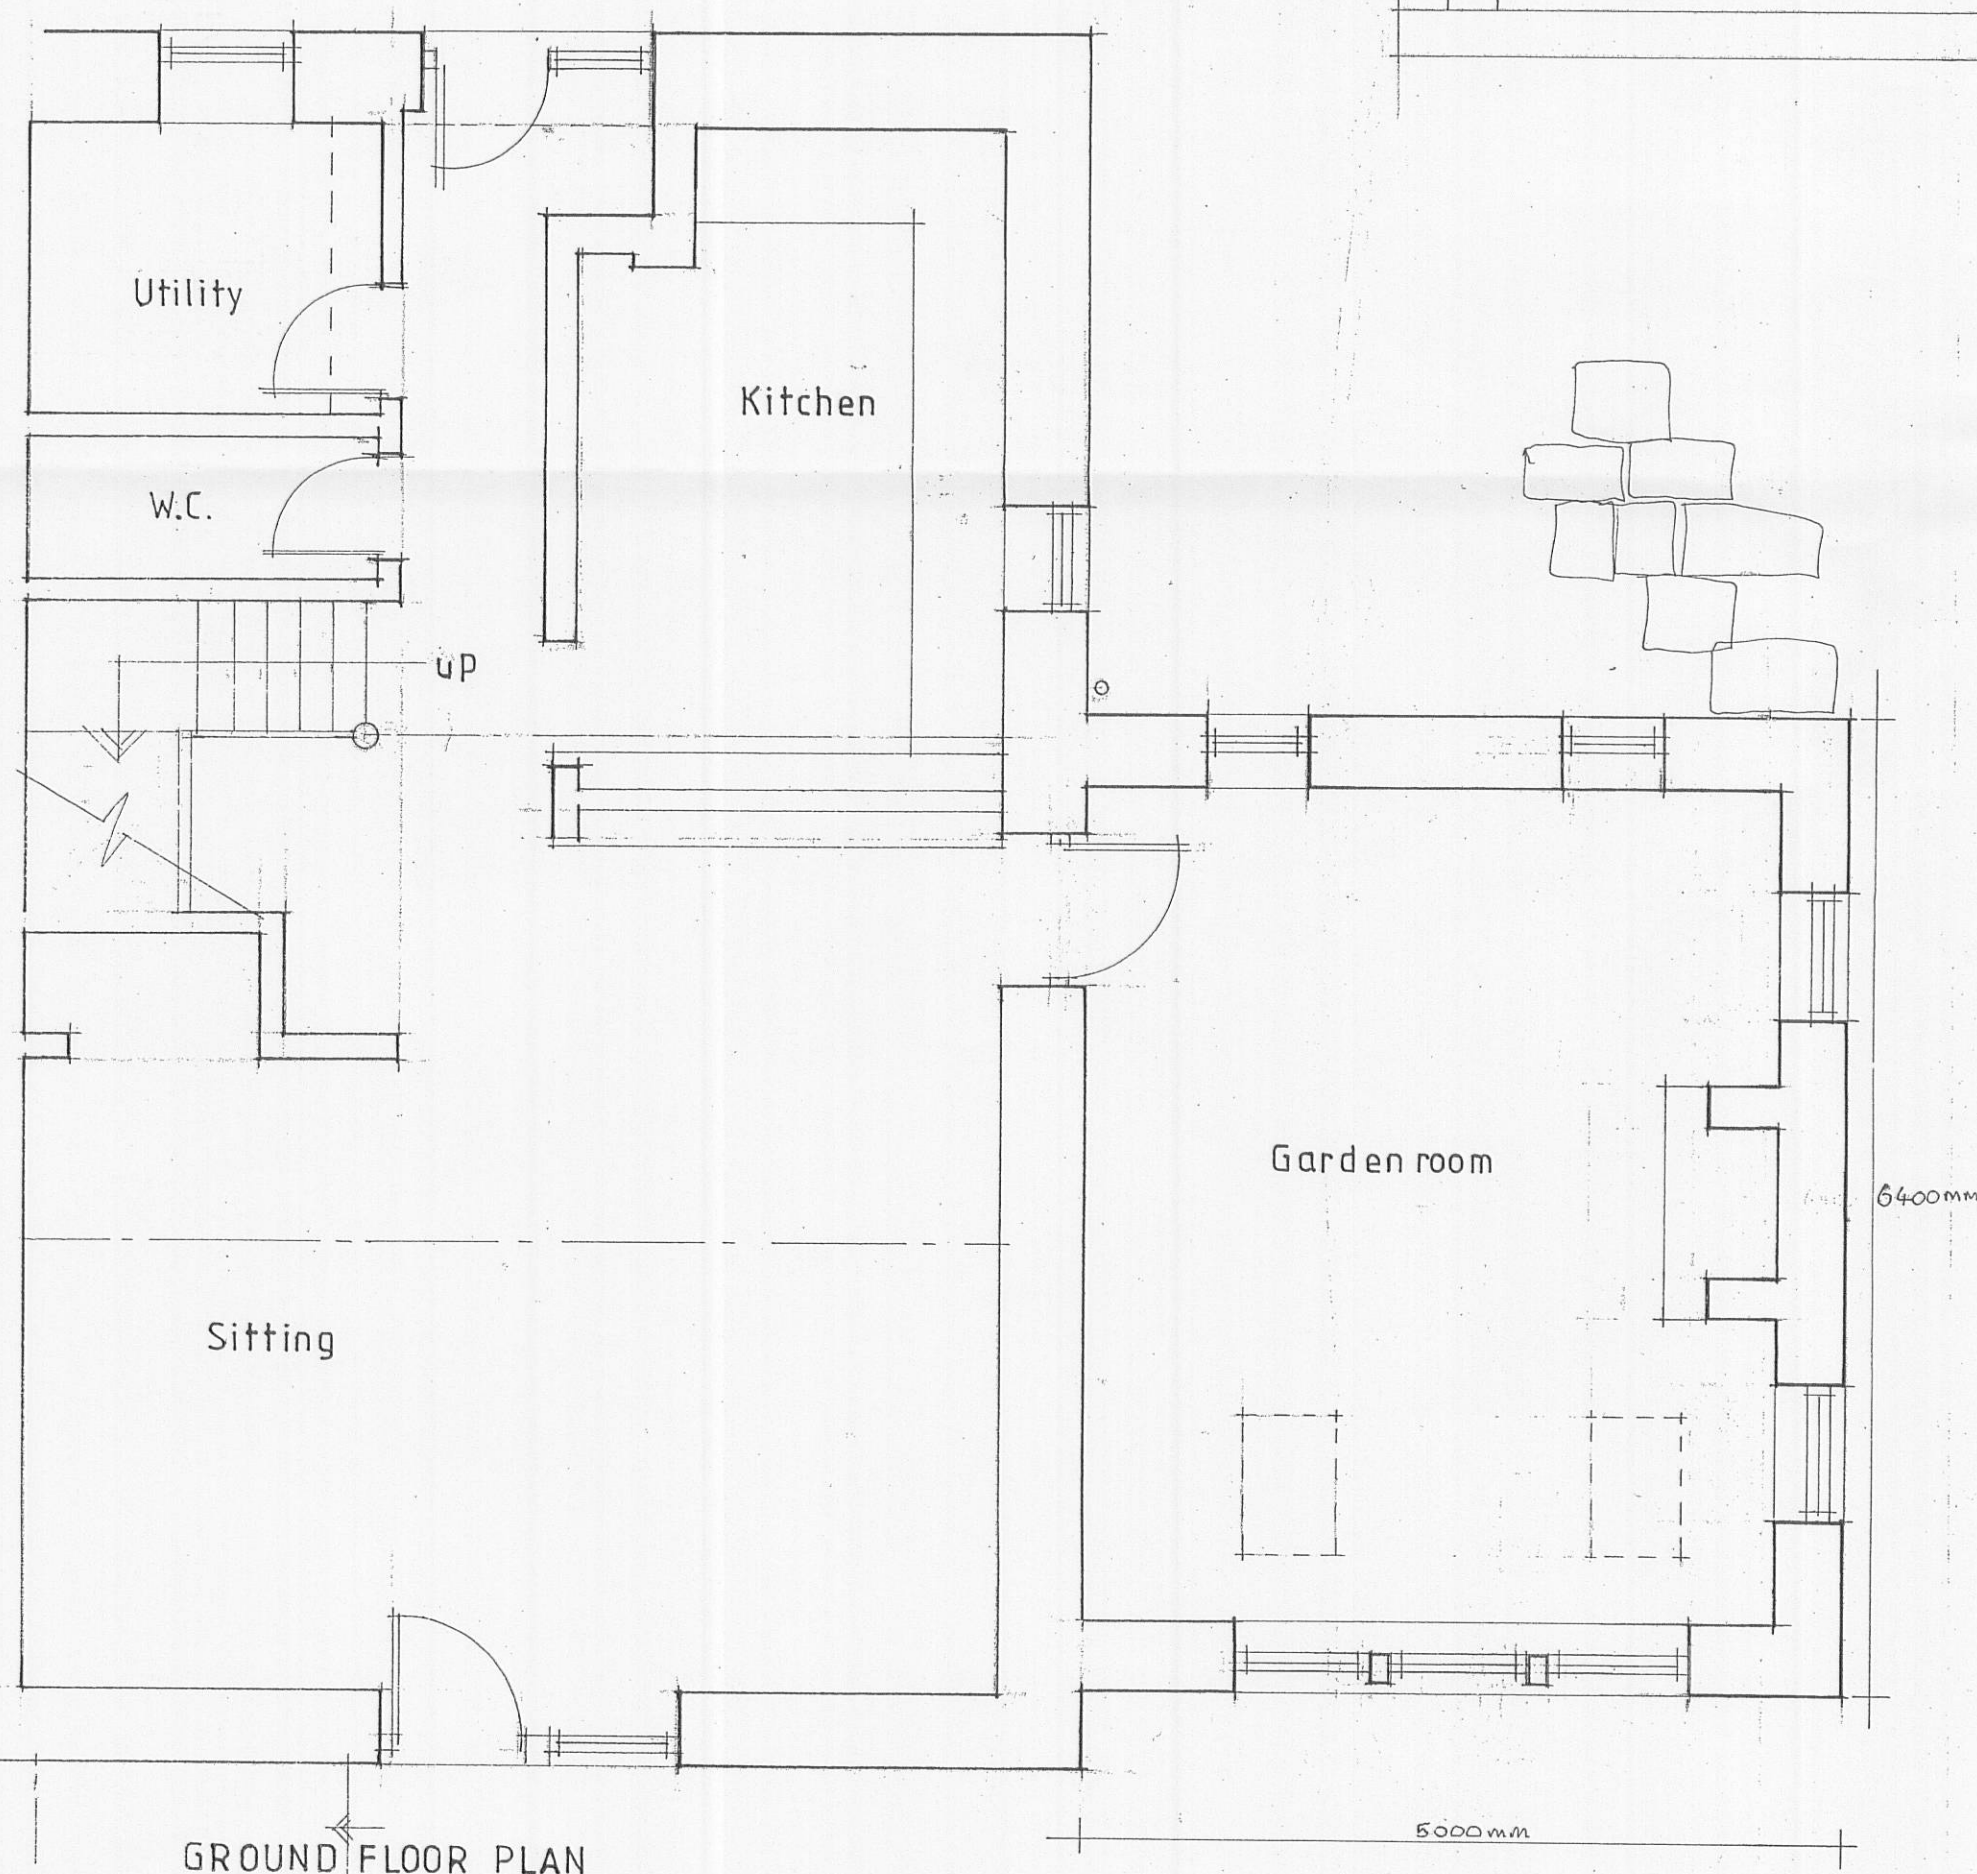

GROUND FLOOR PLAN



REAR ELEVATION

SIDE ELEVATION



FRONT ELEVATION

Client

Mr. MULCUCK

Job Title

PROPOSED ALTERATIONS TO
1 CLOSESHALL MEWS

BOLTON, BY BOWLAND

Drawing Title

PROPOSED ELEVATIONS & PLANS

Scale

1:100 1:50

Date

DEC 08

Drawn

LKR



Sunderland Peacock & Associates Ltd.
Chartered Architects
Stanley House, Lowergate,
Clitheroe, Lancashire BB7 1AD.
Tel: 01200 423178 Fax: 01200 427328
E-mail: enquiries@spanda.co.uk

3900-2