



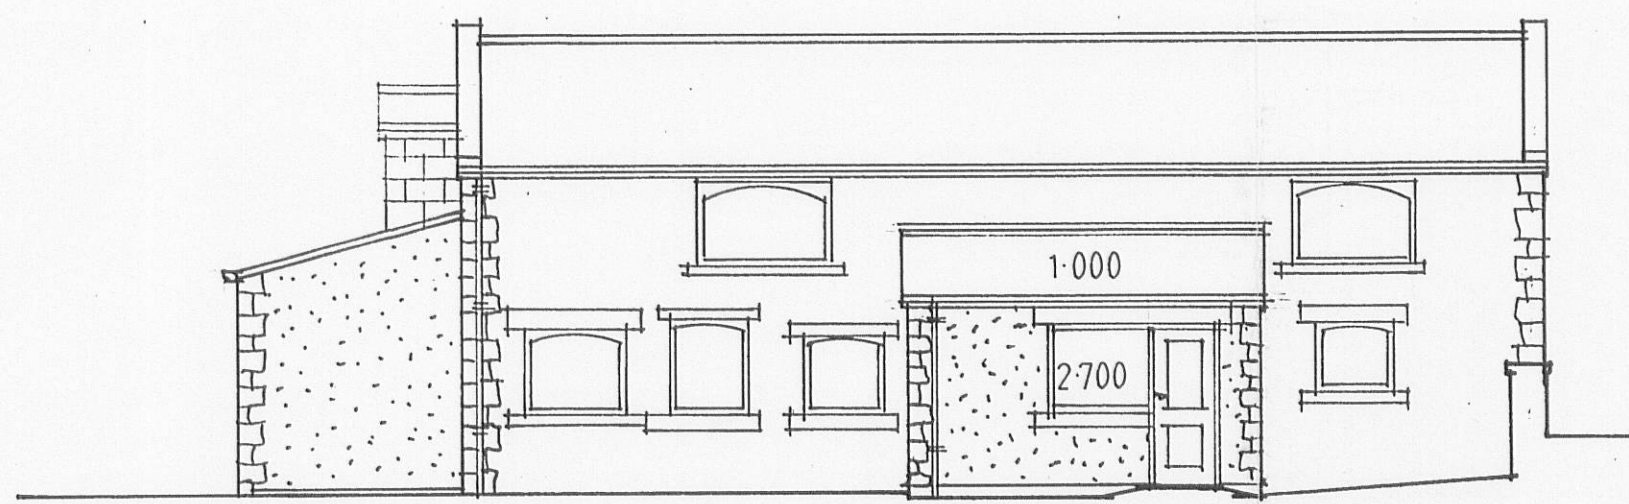

front

PORCH AND SNUG
REUSE EXISTING SLATES FROM
BACK REAR SLOPE
NATURAL STONE QUOINS
RENDERED WALLS.


ALL NEW WINDOW FRAMES BECOM PUCU
CONSERVATORY SLIDING FOLDING DOORS
BROWN FINISHED ALLOY.
CONSERVATORY GLAZING TOUGHENED
SAFETY GLASS. DOUBLE GLAZED UNITS

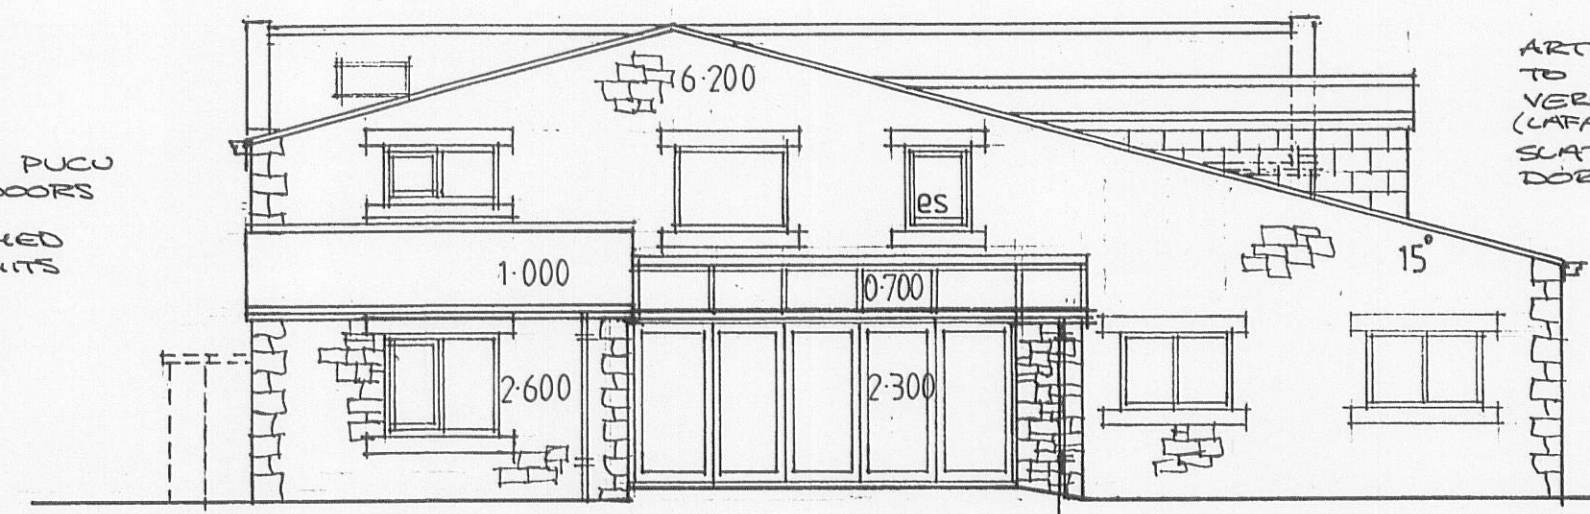

rear

NATURAL RANDOM STONEMWORK TO THIS ELEVATION
STONE HEADS AND SILLS.

ARTIFICIAL BLUE SLATE
TO NEW EXTENSION'S
VEEFS COPINGS AS REQUIRED
(LARGE CAMBRIAN)
SLATE HANGING TO
DORMER

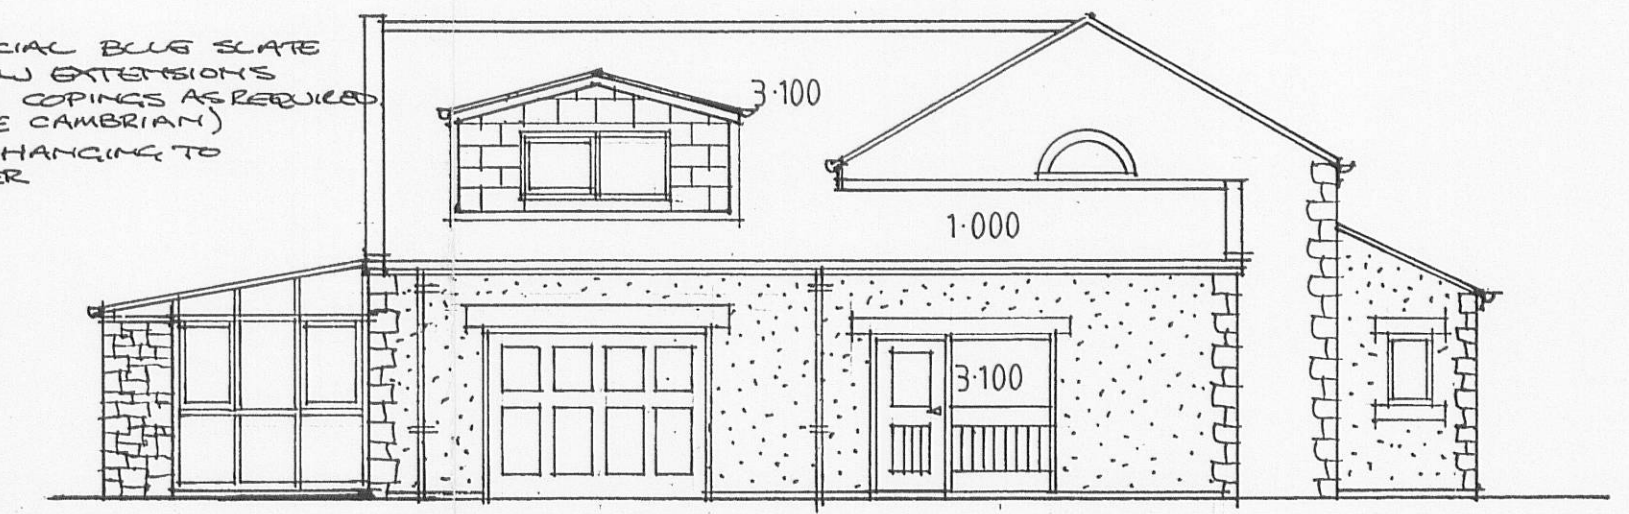


side



NATURAL STONE QUOINS, RENDERED WALLS
ALL SAWS CUTTERS/RLUPS AND PASQAS TO
BE BECOM PUCU.

STAINED TIMBER SCREEN

SET NEW RIDGE LEVEL
WITH EXISTING

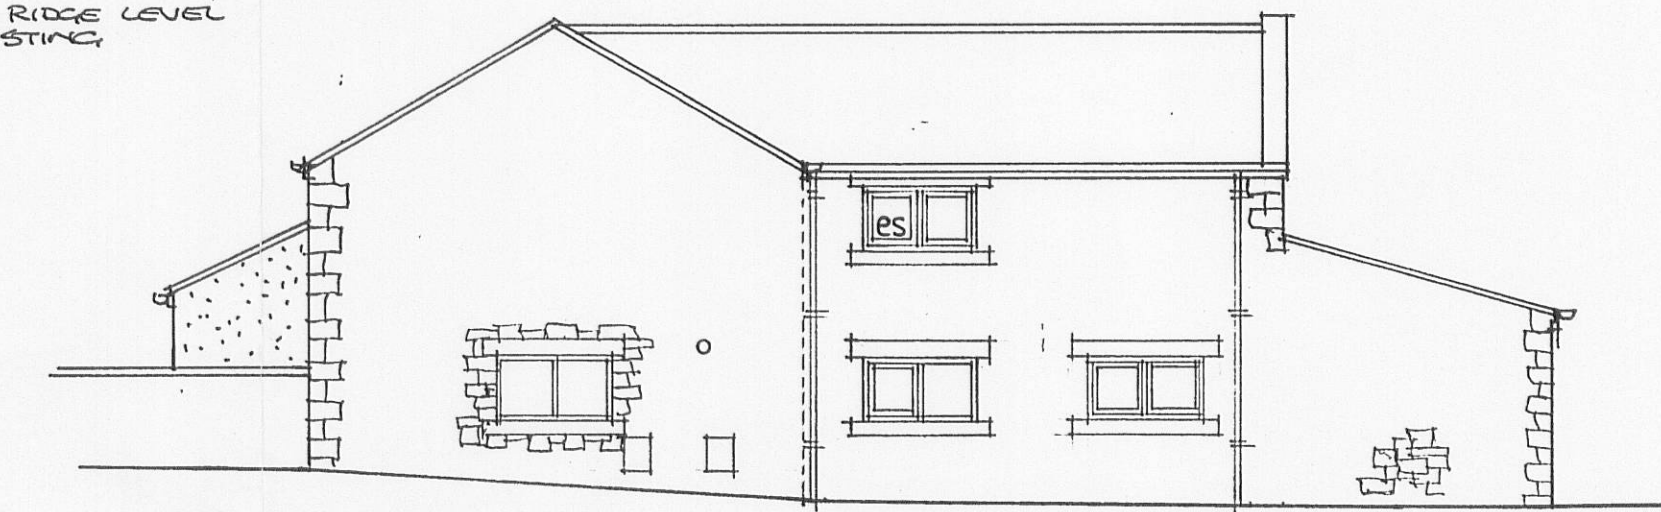


side

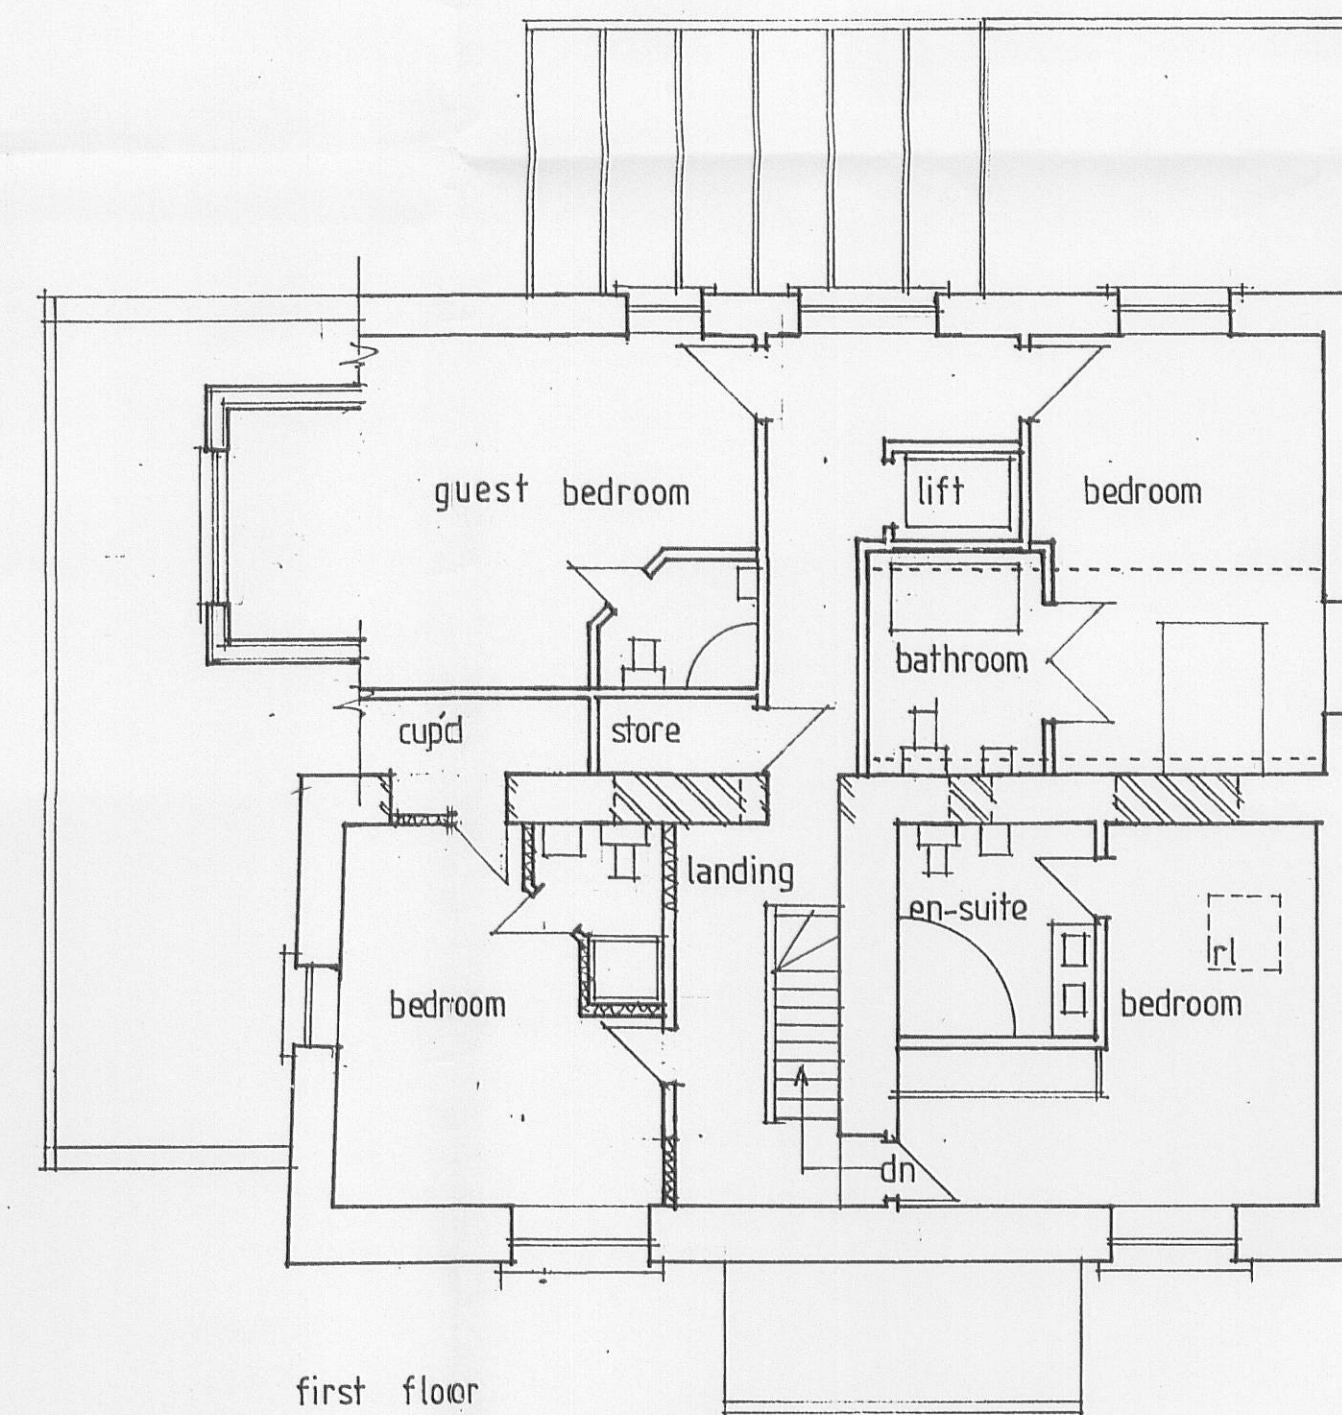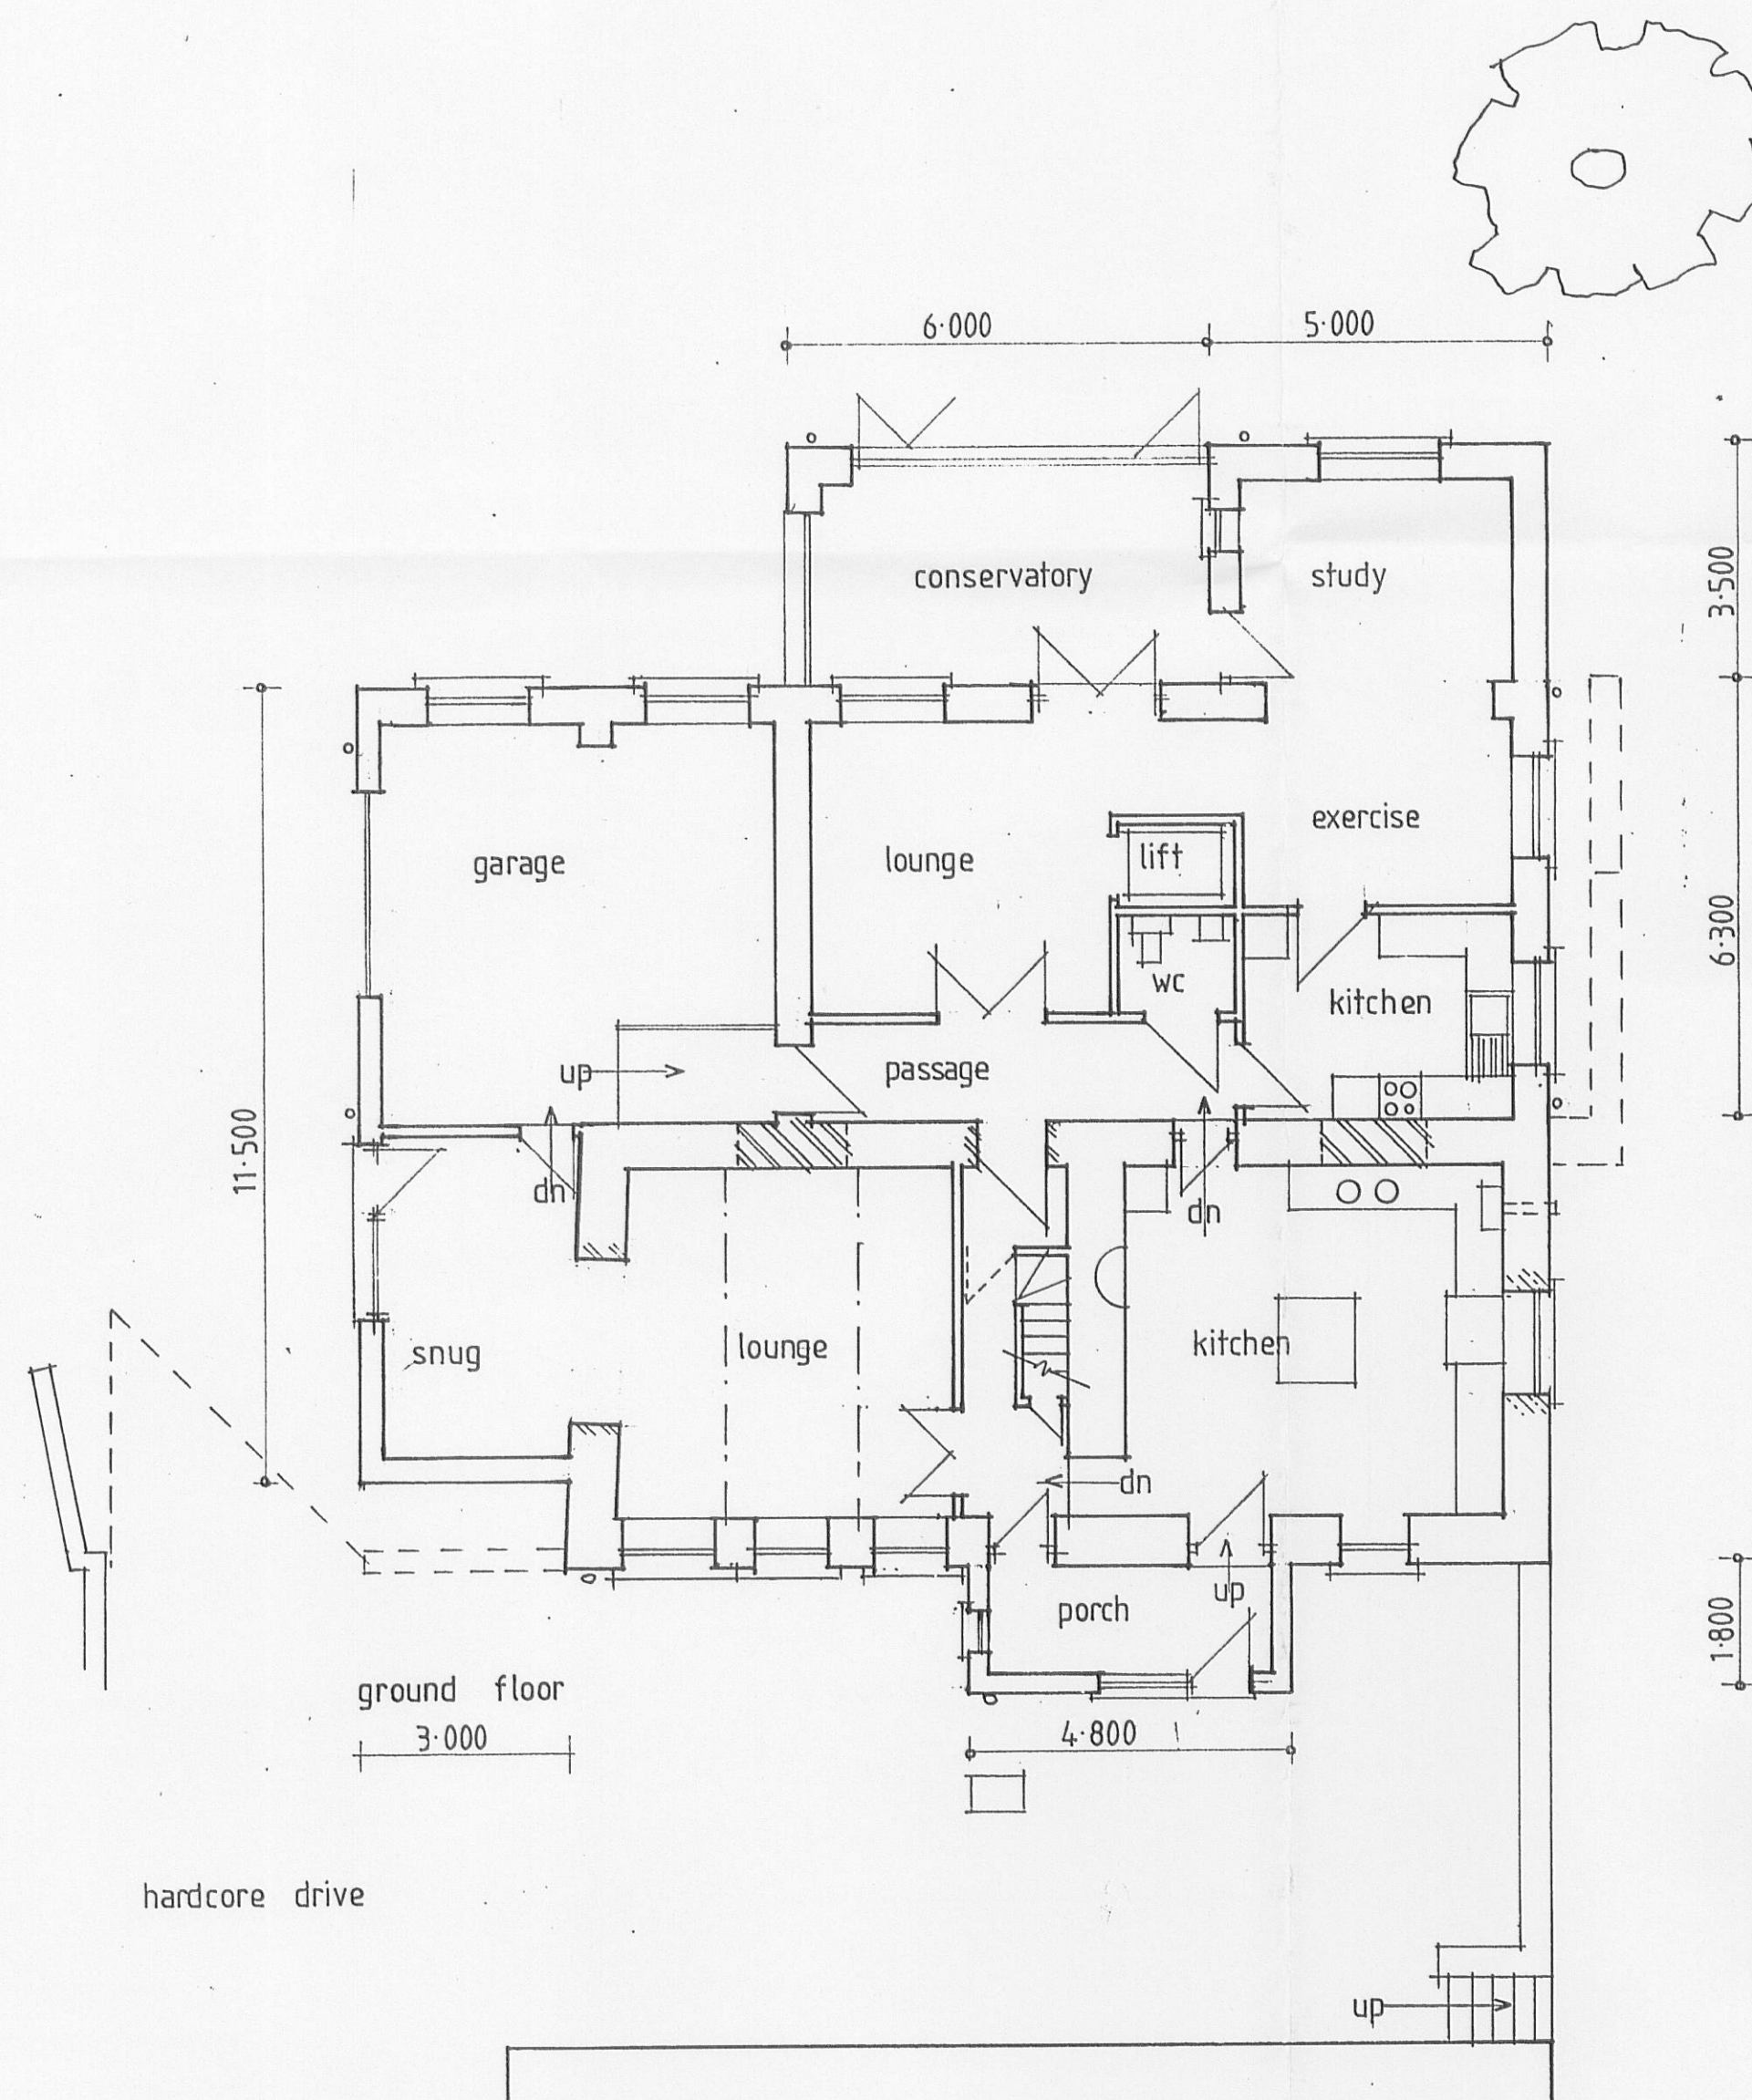

first floor

TRACK FOR HOIST SHOWN
DOTTED. INSTALL SPECIAL
HEIGHT ADJUSTABLE BATH
AND W.C. AS NECESSARY.

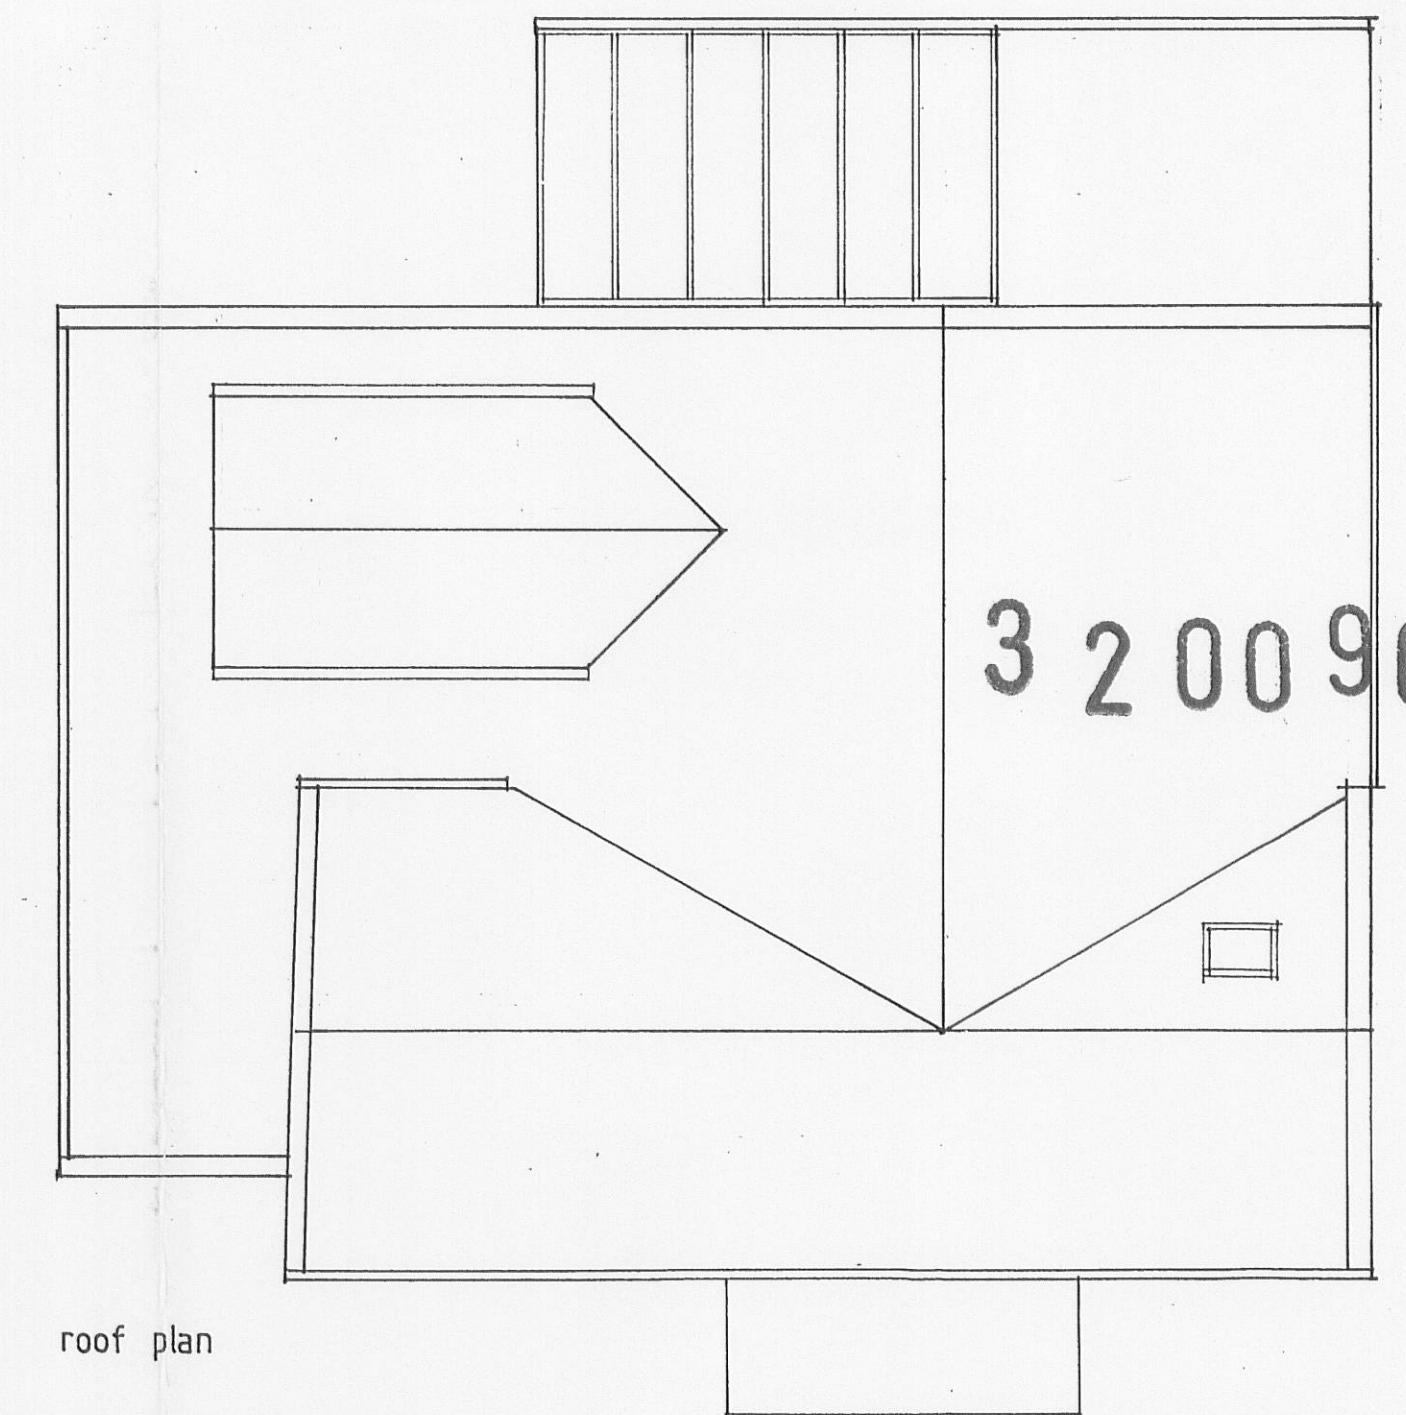

roof plan

THIS SCHEME IS FOR THE CONSTRUCTION OF A SINGLE
STOREY FRONT PORCH AND SIDE EXTENSION TOGETHER
WITH A REAR TWO STOREY EXTENSION WITH A SINGLE
STOREY CONSERVATORY AND STUDY AREA.

J J Taylor M.R.I.C.S.
Chartered Surveyor
31 Dent Dale Accrington
BB5 6RL 01254 384711
drg 20:09:888:4 scale 1:100

THE HAY MOO
ELSWICK FARM MELLOR BROW
MELLOR BB2 7EX
PROPOSED EXTENSIONS FOR
DISABLED PERSON