



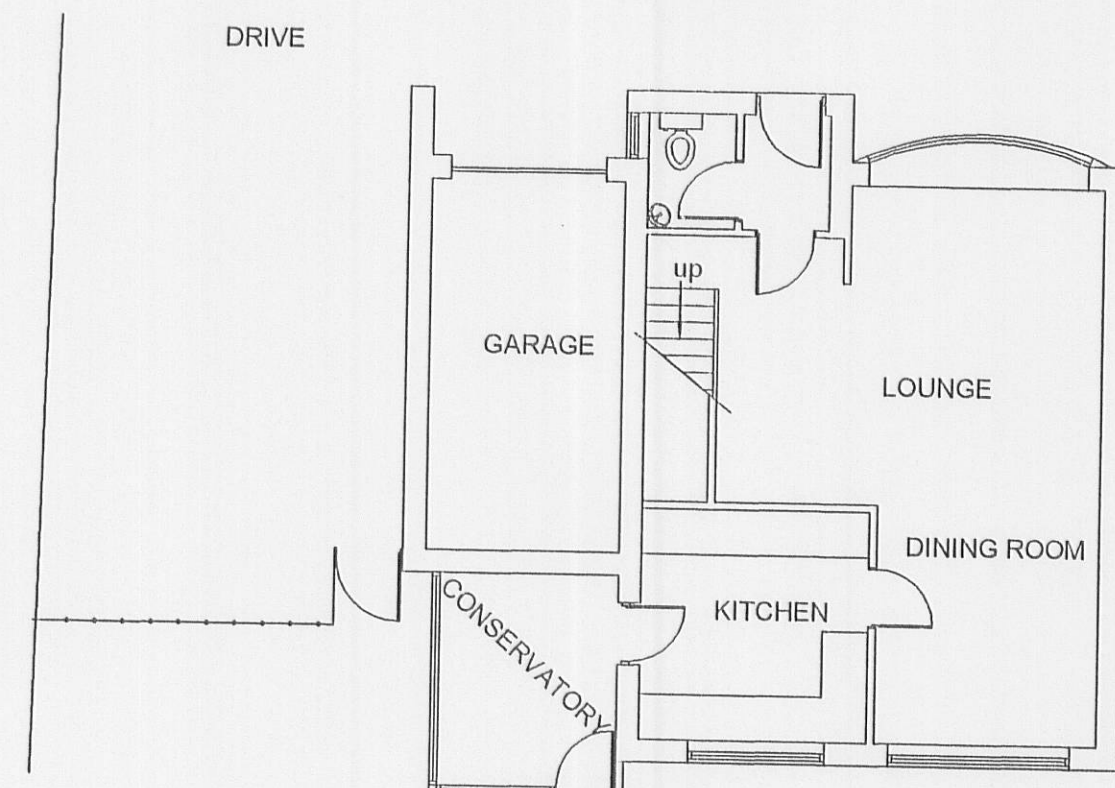

EXISTING GROUND FLOOR PLAN

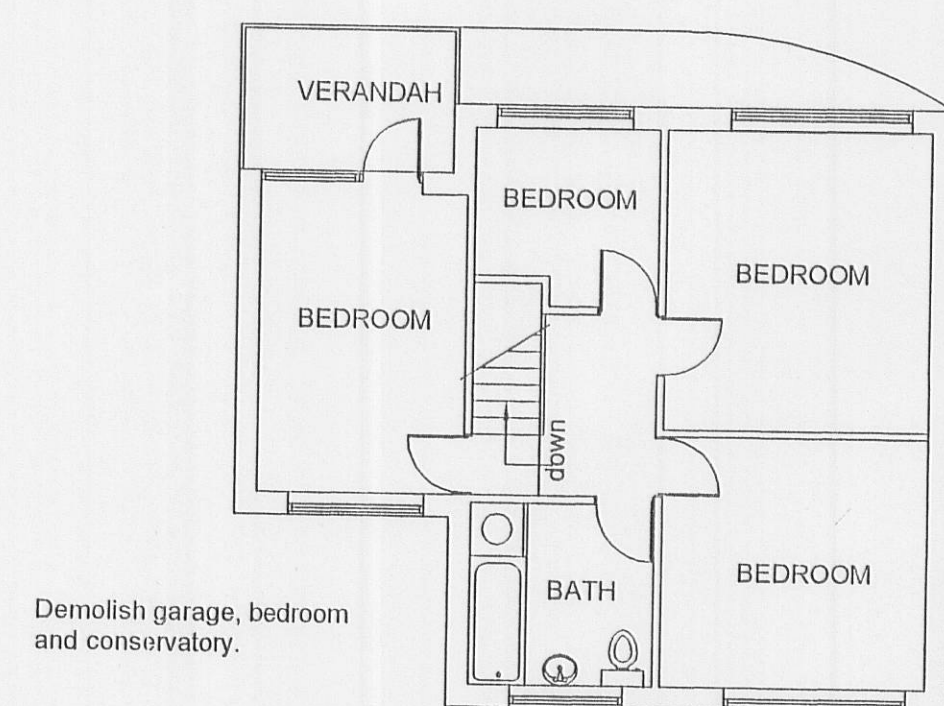


EXISTING FIRST FLOOR PLAN



EXISTING FRONT ELEVATION



EXISTING SIDE ELEVATION

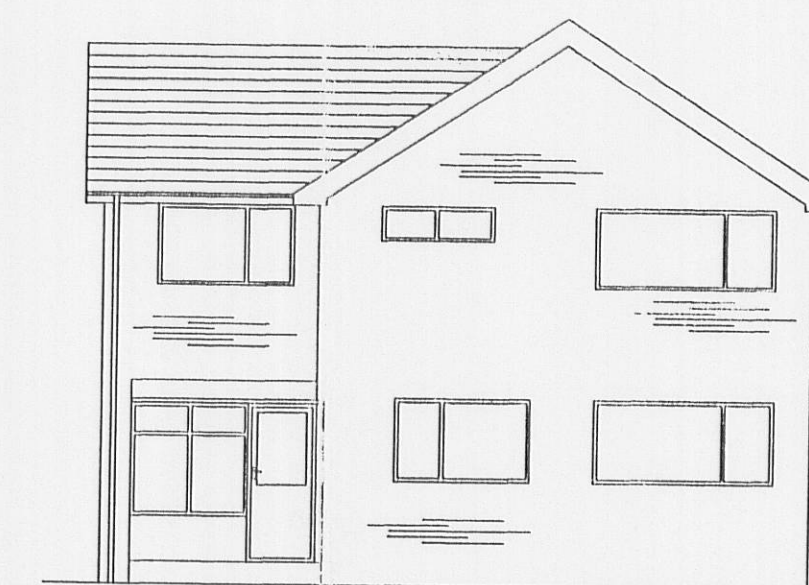


EXISTING REAR ELEVATION



PROPOSED FRONT ELEVATION

Existing plans, existing and proposed elevations are drawn at 1:100 scale.

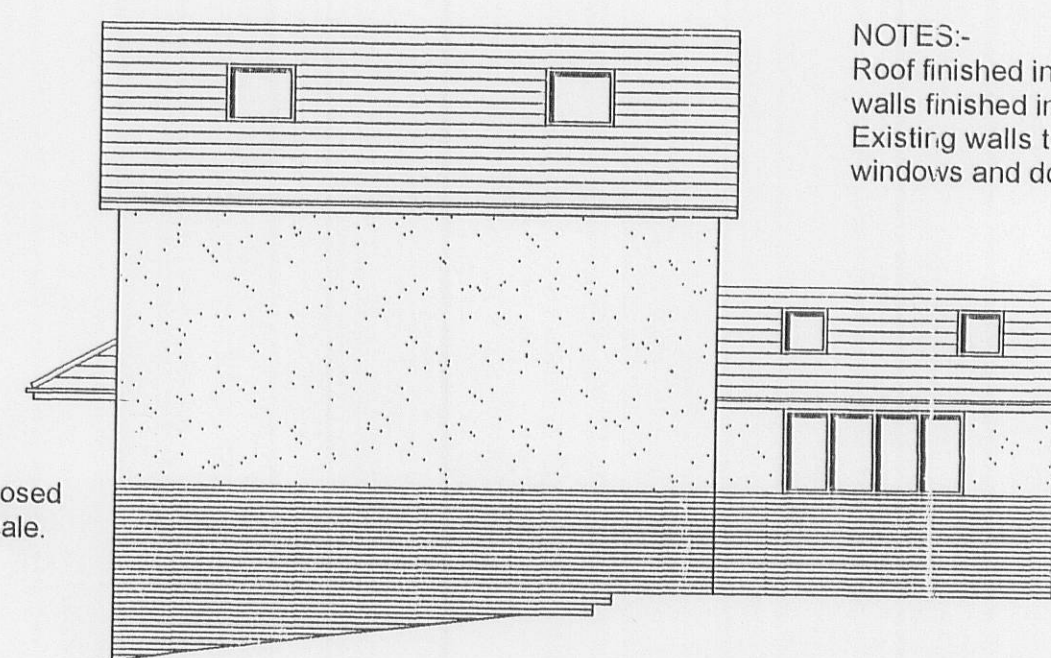


PROPOSED SIDE ELEVATION


NOTES:-
Roof finished in concrete tiles to match existing.
walls finished in artificial stone, brick and render.
Existing walls to be rendered to match. All new
windows and doors to match existing.



PROPOSED REAR ELEVATION

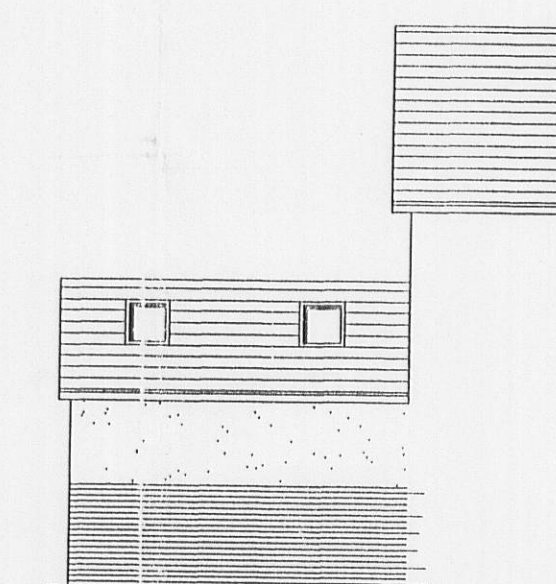


PROPOSED SIDE ELEVATION

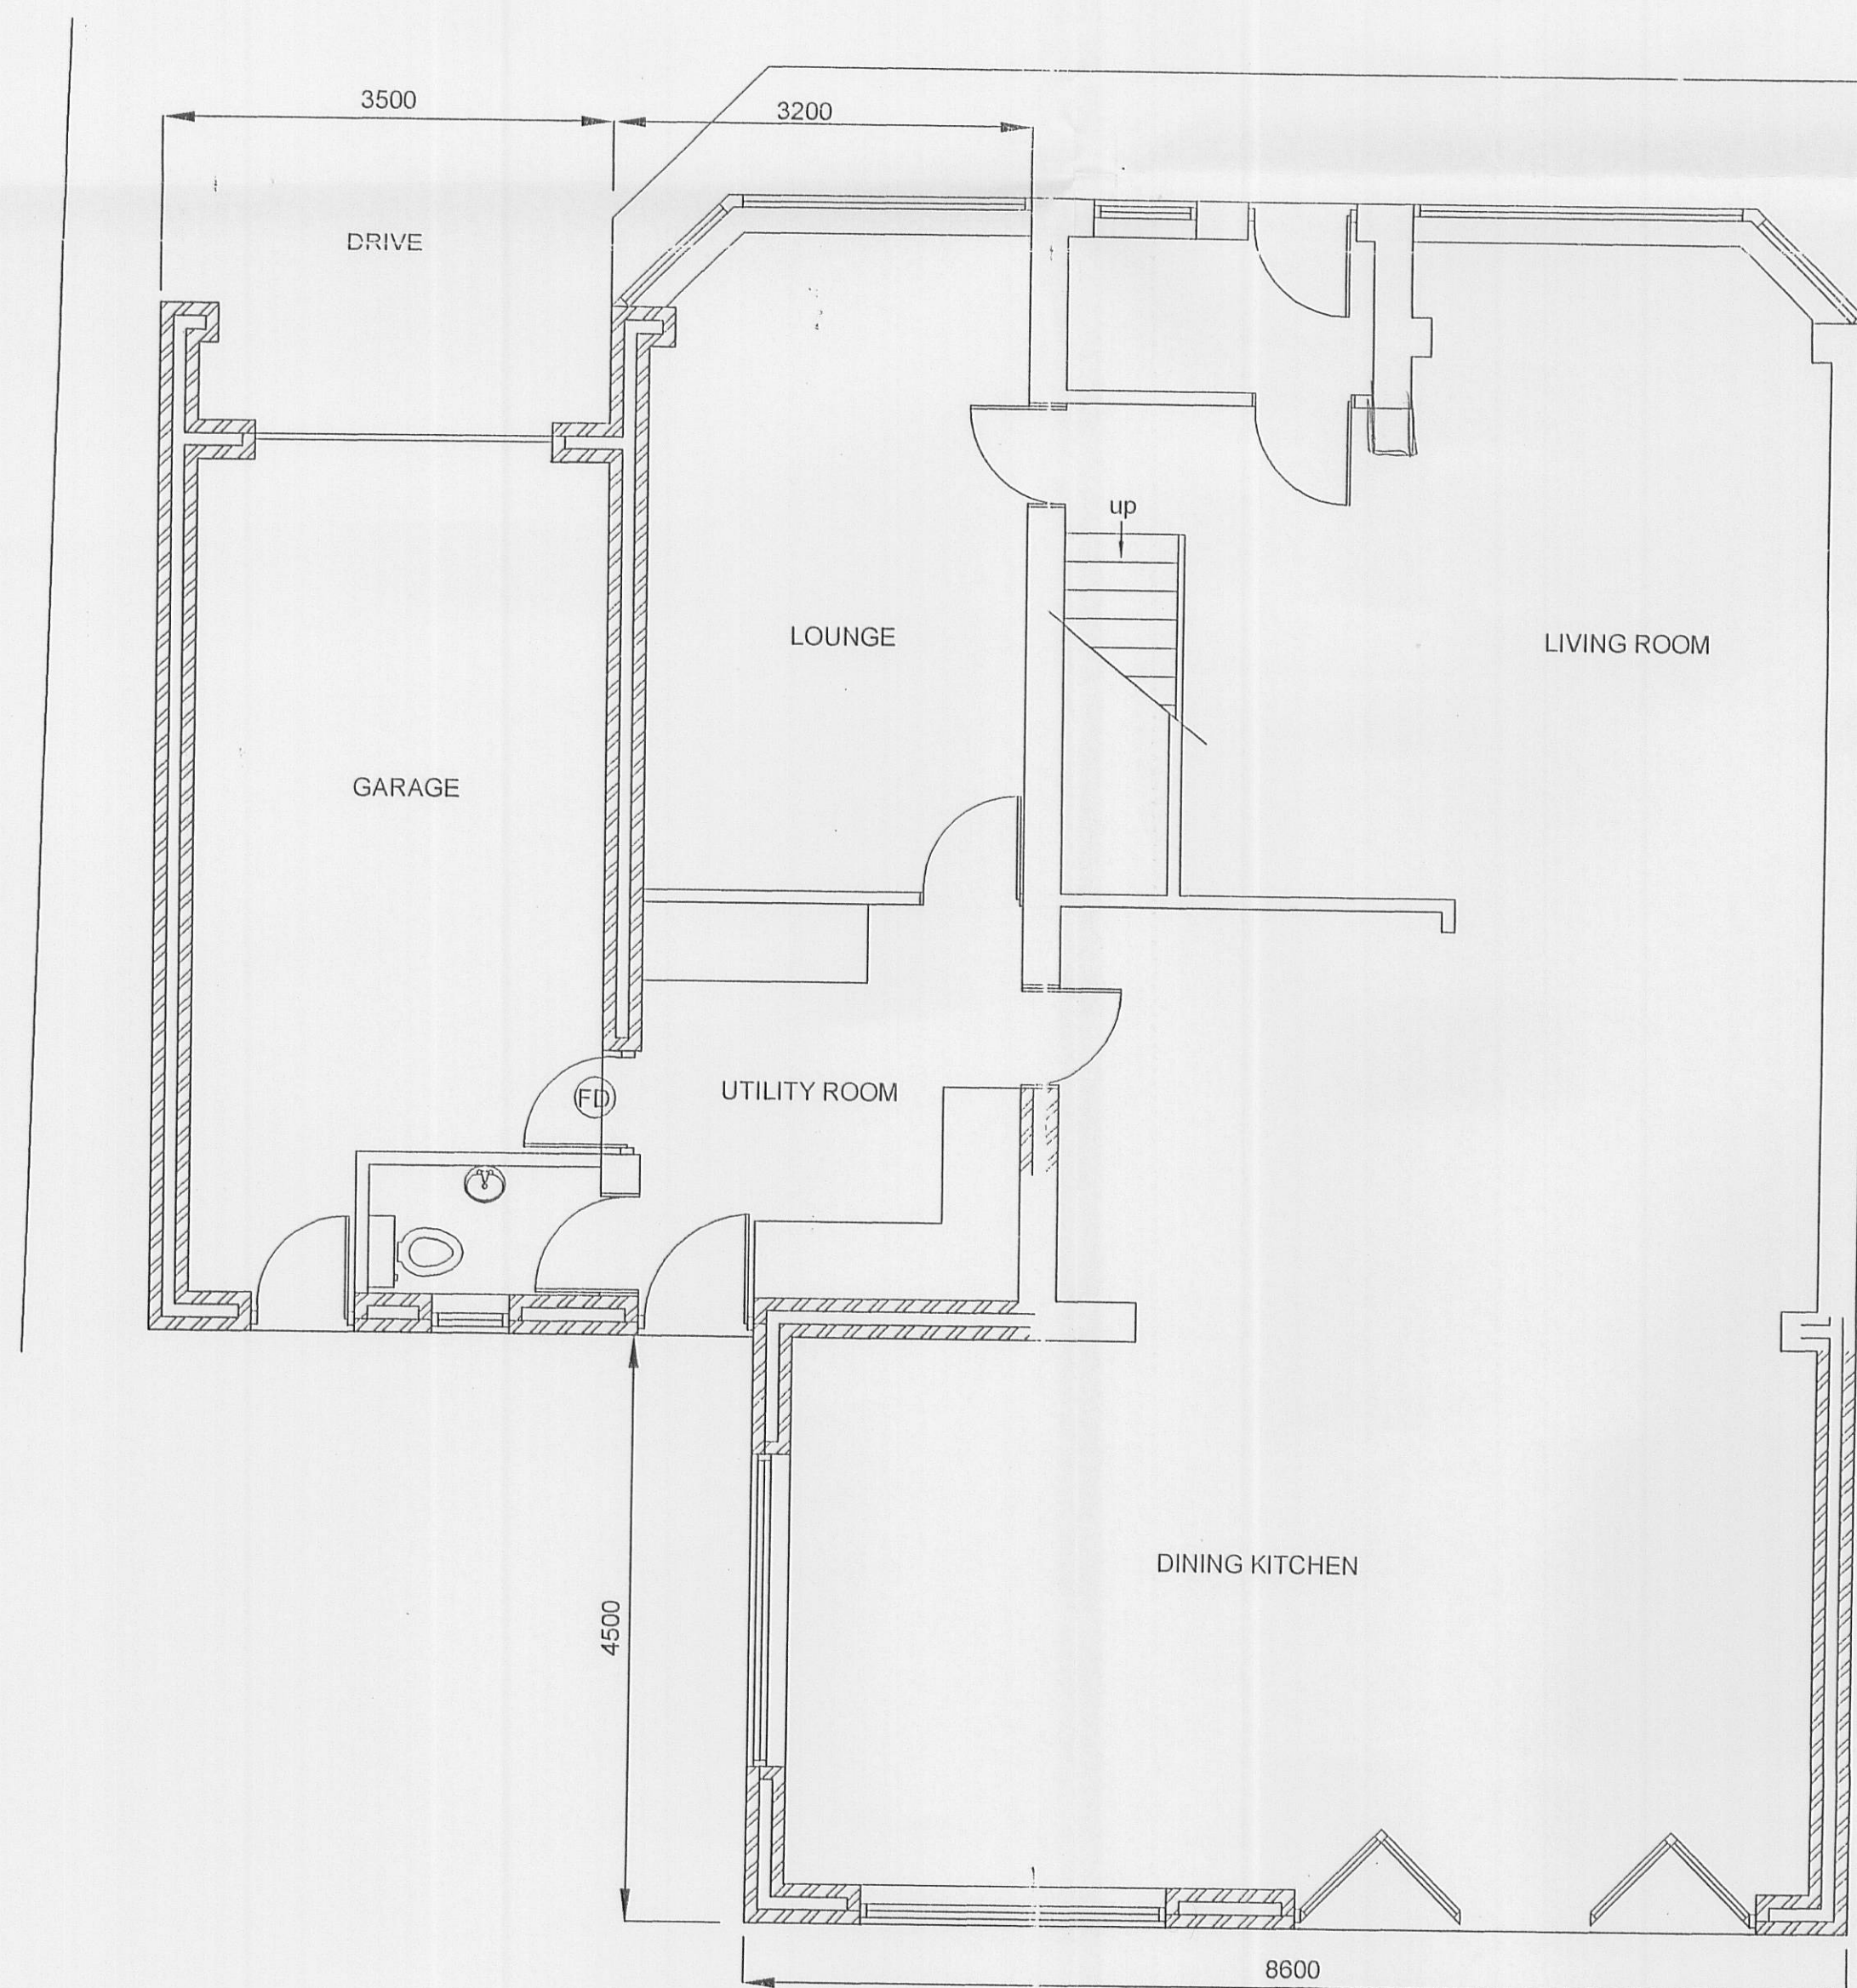

PROPOSED GROUND FLOOR PLAN

Proposed plans drawn at 1:50 scale.

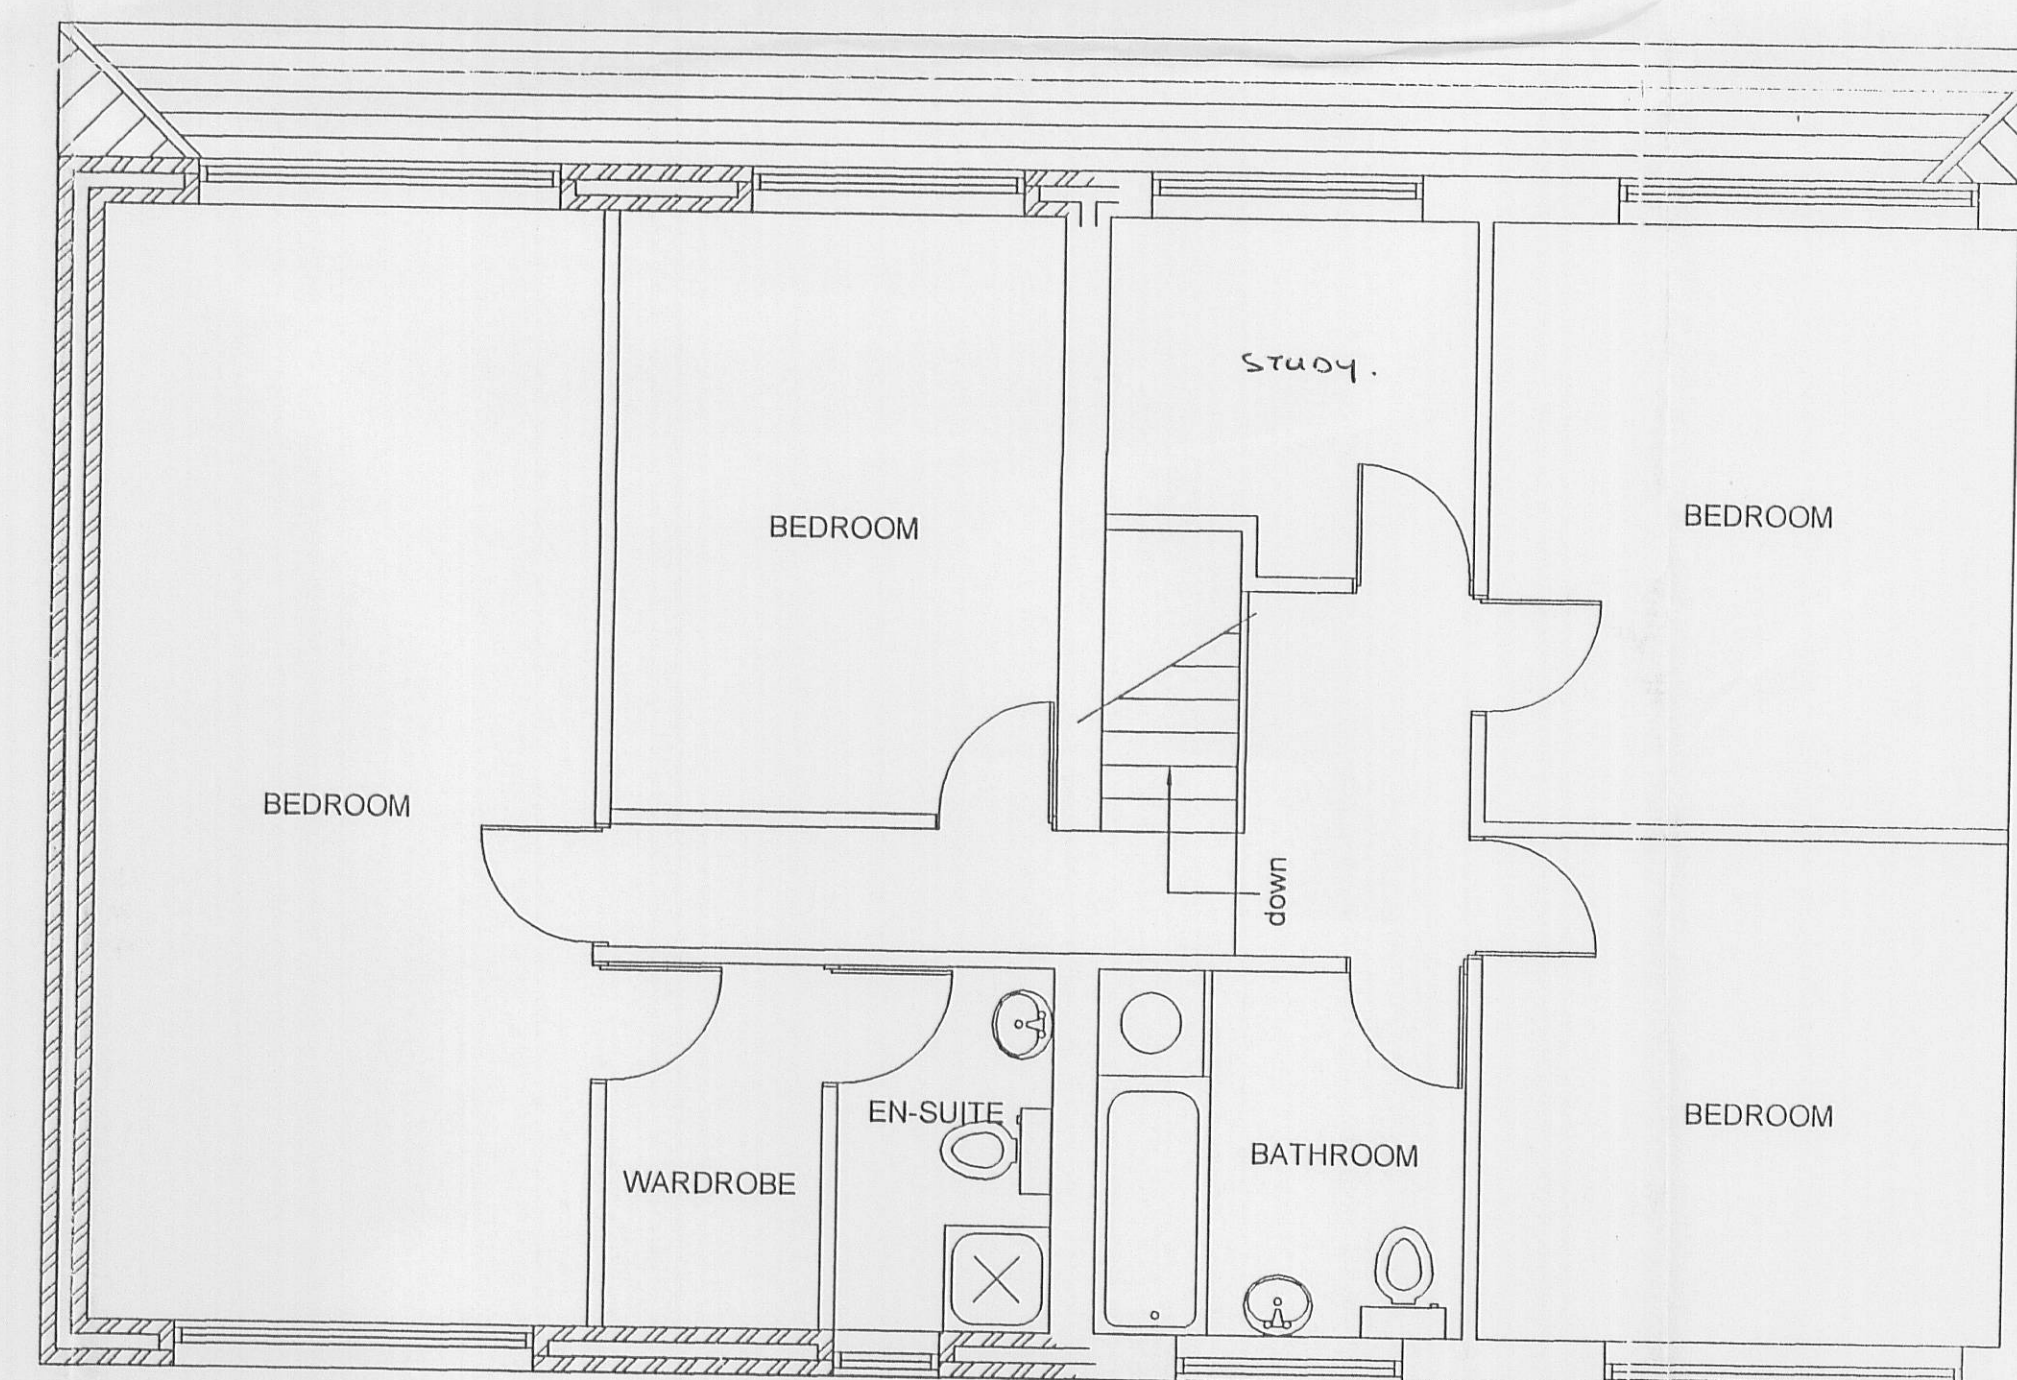

PROPOSED FIRST FLOOR PLAN

NOTES

Client must be fully satisfied that the land to be built on is within full ownership and control and that no legal covenants, agreements or restrictions, caveats or way leaves etc. exist which could adversely or otherwise affect the proposed development and associated works (including rights of service and drainage connections and modifications etc.) The client's solicitors would most likely be able to research these issues Land Registry and Title Deeds must be double checked by the Client / Client's solicitors, prior to commencement of works on-site.

Client to be responsible for preparing an agreement with adjacent owner under the requirements of the Party Wall Act 1996. This can be prepared via a consultation with the Client's Legal Representative.

Client to get approval for the works to be carried out from the original house builder and N.H.B.C before work commences.

All work must be carried out to total satisfaction of Local Authority Building Control Department, and must comply with all current Building Regulations and relevant Codes of Practice.

All workmanship and materials must comply with current Building Regulations, British Standards and Codes of Practice etc. All materials must be fixed, applied or mixed in accordance with manufacturers instructions or detailed specifications.

Building Control Officer from Local Authority to inspect existing ground conditions to determine foundation type and design if different from those stated on the drawing.

320090705P

REVISIONS

PROJECT

Proposed Extensions
44 Woodhead Road,
Read

DRAWING TITLE

Existing and proposed floor plans and Elevations.

DRAWING NUMBER

W.R / 1