


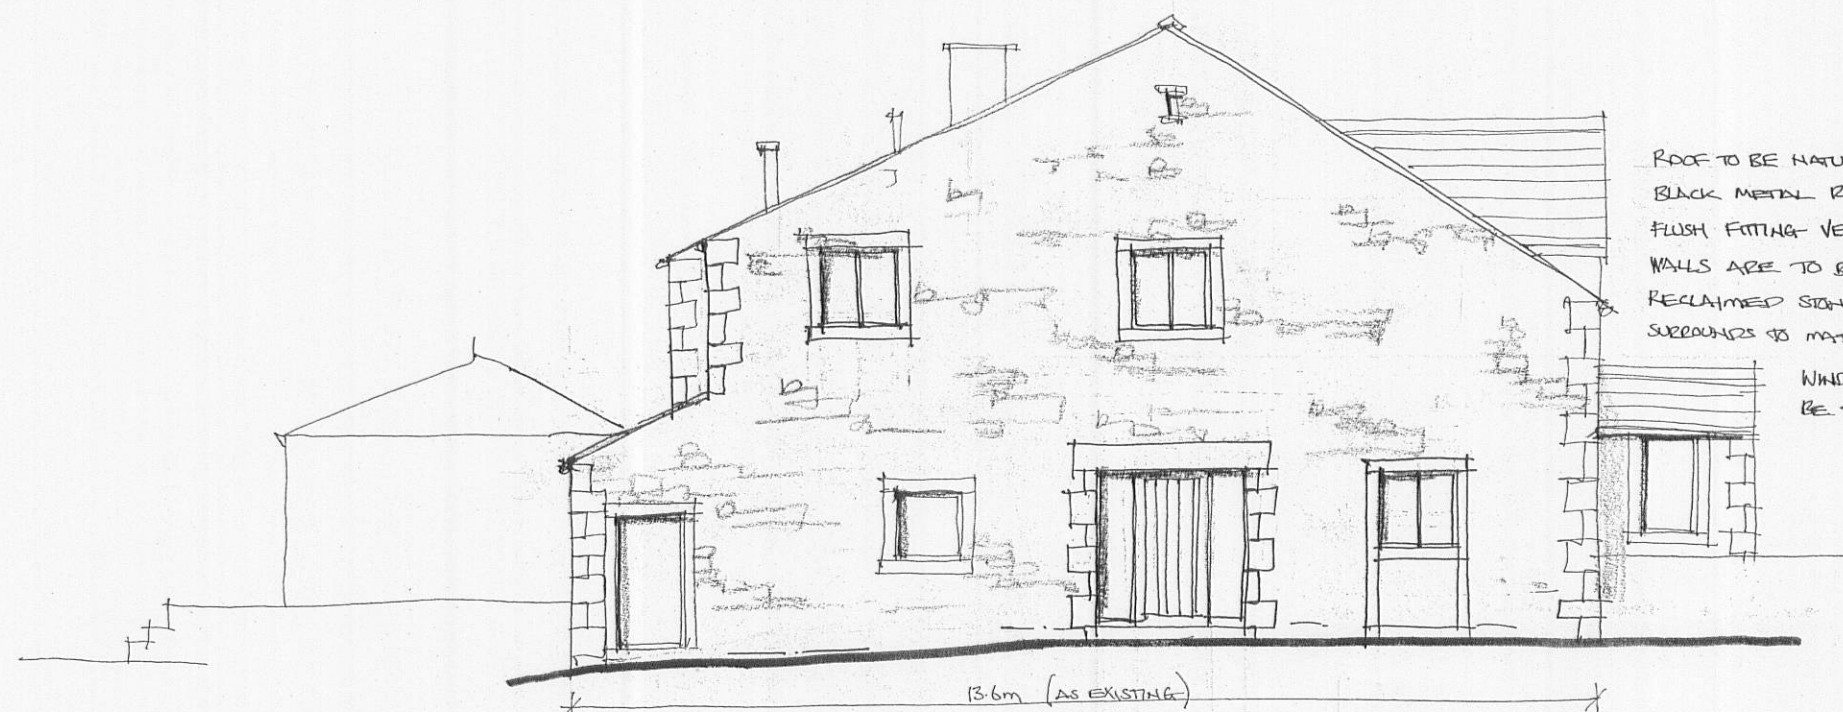

WEST ELEVATION


ROOF TO BE NATURAL SLATE TO MATCH EXIST.
BLACK METAL RAINWATER GOODS
FLASH FITTING VELLUX ROOFLIGHTS
WALLS ARE TO BE CLAD WITH NATURAL
RECLAIMED SONG WITH QUOINS &
SURROUNDS TO MATCH.
WINDOWS & DOORS ARE TO
BE TIMBER FRAMED.



NORTH ELEVATION



SOUTH ELEVATION

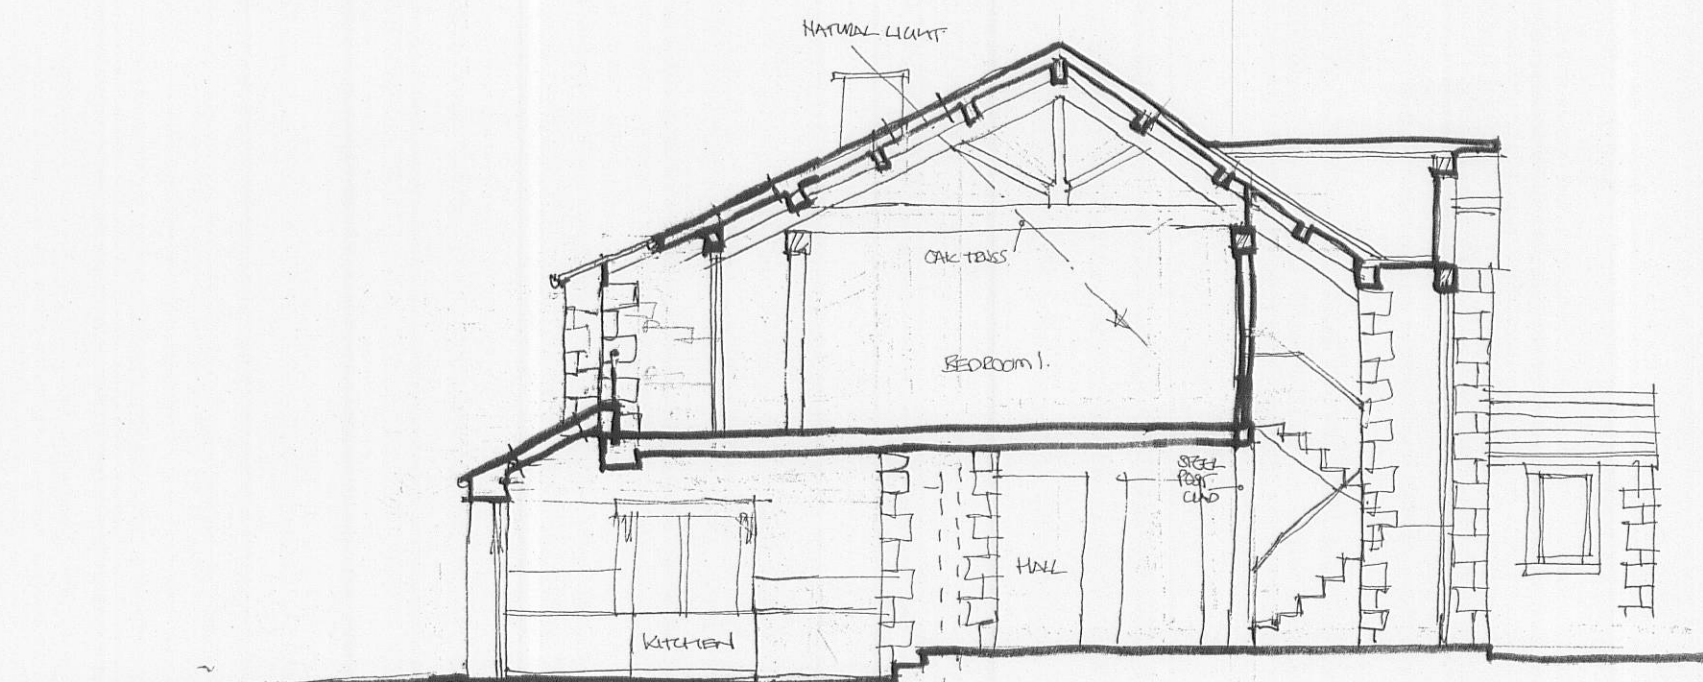

PROPOSED SECTION THIRD AA

3 2 0 0 9 0 7 1 4 P

REV A. VARIOUS AMENDMENTS MADE FOLLOWING THE
MEETING WITH THE CLIENT 04/05/09 SGH
REV B. ALTERATIONS TO FLOOR LEVELS & BEDROOM 1 REAR
DOOR/WINDOW OPENING 15/06/09 SGH

Client

MR AND MRS MONK

Job Title

PROPOSED ALTERATIONS TO
THE FARMHOUSE
CONLIFFE HOUSE FARM
MELLOR

Drawing Title

PROPOSED ELEVATIONS
(SCHEME 2)

Scale

1:100

Date

OCT. '08

Drawn

SGH



Sunderland Peacock & Associates Ltd.
Chartered Architects
Stanley House, Lowergate,
Clitheroe, Lancashire BB7 1AD.
Tel: 01200 423178 Fax: 01200 427328
E-mail: enquiries@spanda.co.uk

3856 - 06B