



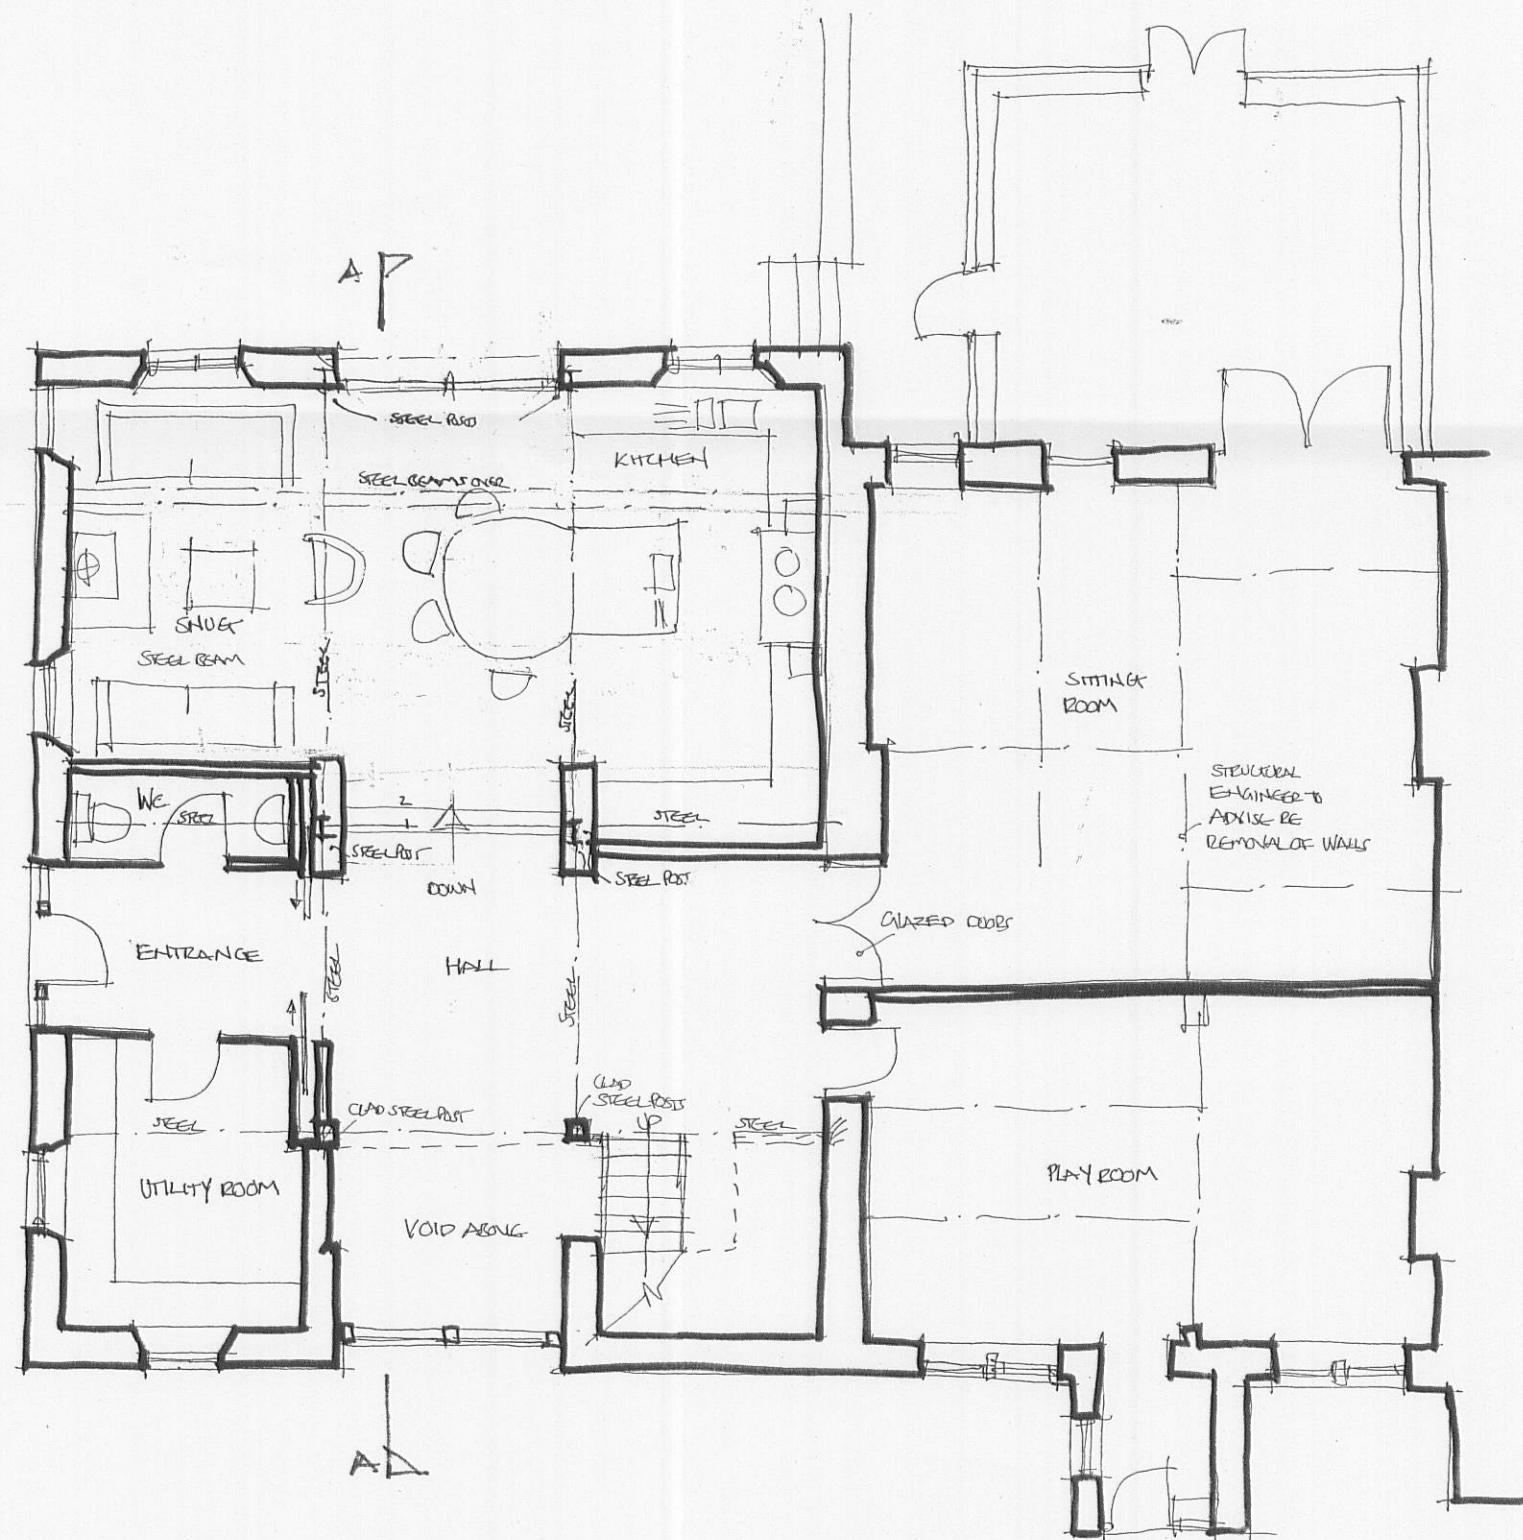

GROUND FLOOR PLAN.

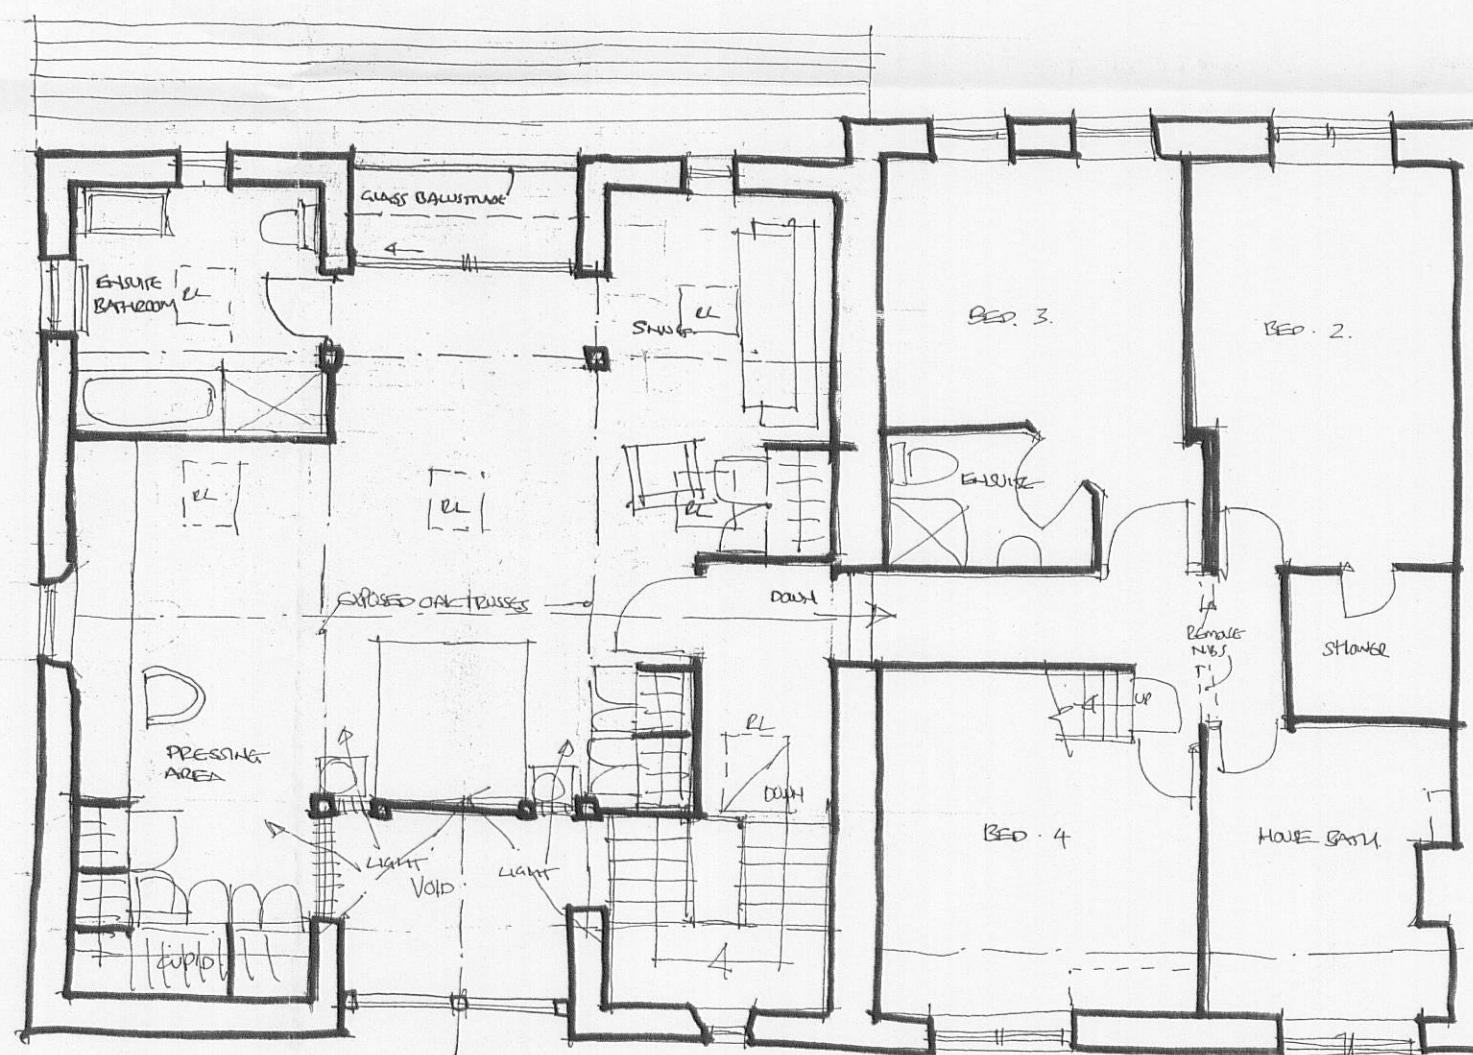

FIRST FLOOR PLAN.

3 2 0 0 9 0 7 1 4 P

REV A. VARIOUS AMENDMENTS MADE FOLLOWING THE MEETING WITH THE CLIENT ON 01/05/09. SGM.
REV B. ALTERATIONS MADE TO FLOOR LEVELS & BED 1 DRAWING 14/04/09 SGM

Client

MR AND MRS MONK

Job Title

PROPOSED ALTERATIONS TO
THE FARMHOUSE
CUNLIFFE HOUSE FARM,
MELLOR

Drawing Title

PROPOSED PLANS
(SCHEME 2).

Scale
1:100

Date
OCT: '08

Drawn
SGM



Sunderland Peacock & Associates Ltd.
Chartered Architects
Stanley House, Lowergate,
Clitheroe, Lancashire BB7 1AD.
Tel: 01200 423178 Fax: 01200 427328
E-mail: enquiries@spanda.co.uk

3856 - 07B