


32 00 90 7 1 8

0m 50m 100m 150m 200m

1:1250@A3

general notes:
do not scale the drawing.
all dimensions to be checked on site prior to commencement of work and any discrepancy shall be immediately reported and resolved prior to work commencing. this drawing is to be read in conjunction with all relevant drawings and specifications relating to the job whether or not indicated on the drawing. Copyright reserved to mck associates ltd, and this drawing may not be used or reproduced without prior written consent.

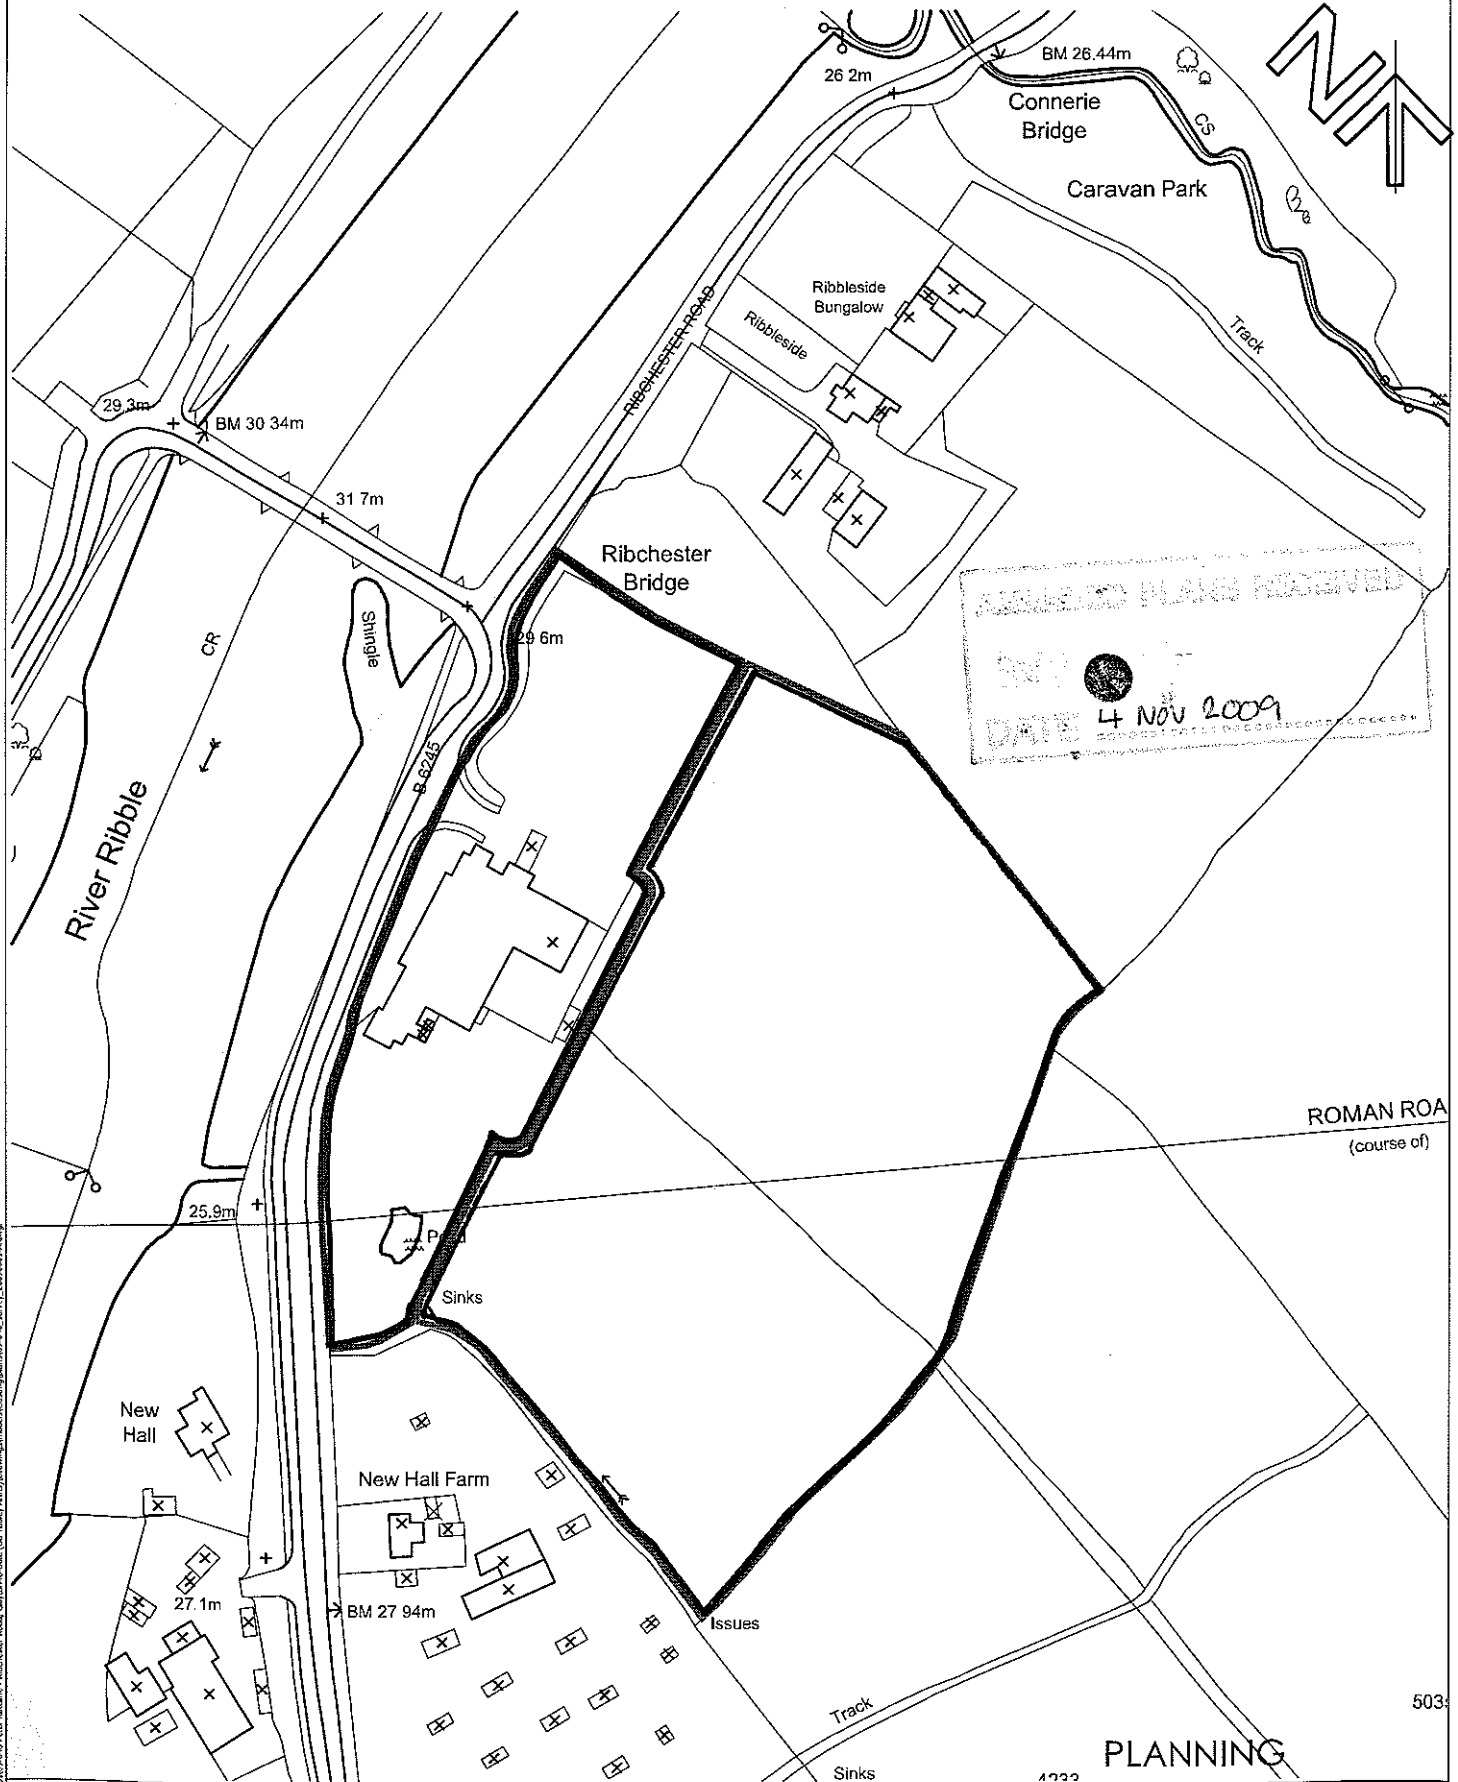

Client:
GRASSFLOOR LIMITED

Project:
**FORMER DE TABLEY ARMS
RIBCHESTER**

Drawing title:
SITE LOCATION PLAN

Drawn:
MCK

Checked:

Scale:
1:1250

Date:
AUG 09

mck associates limited
architecture • building surveying • project management

burnaby villa • 48 wadding street road • fulwood • preston • pn2 8bp
tel: 01772 774510 fax: 01772 774511 mck@mckassociates.co.uk

Job No:
09-040


Drawing No:
0400

Rev:
A


Dwg Name & Location: 320090718.dwg (De Tabley Arms) (Drawing) (mckassociates.com) (09-040) (1:1250) (A3) (20090801) (A.dwg)




GARAGING TO PLOTS 1 & 6

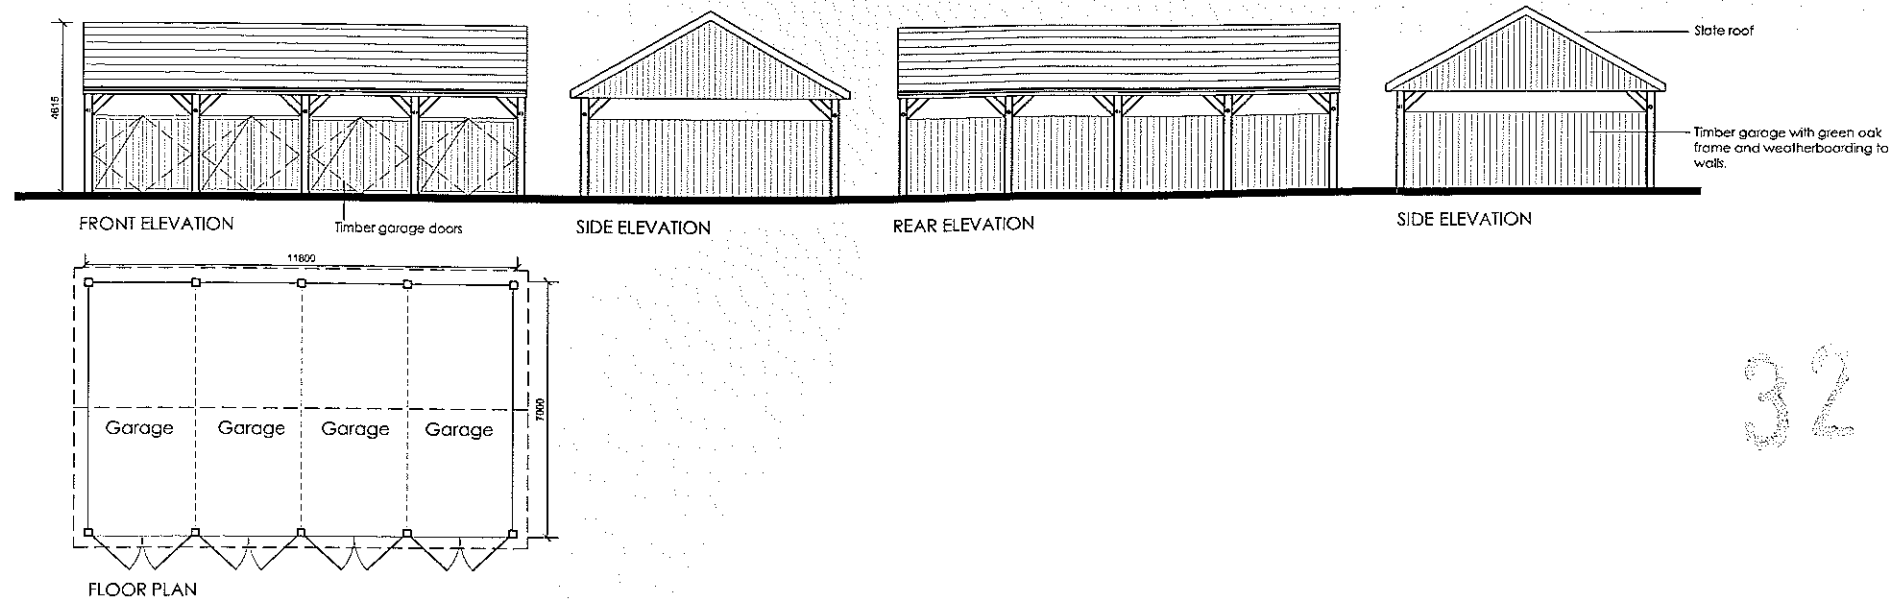


GARAGING TO PLOTS 2 & 3

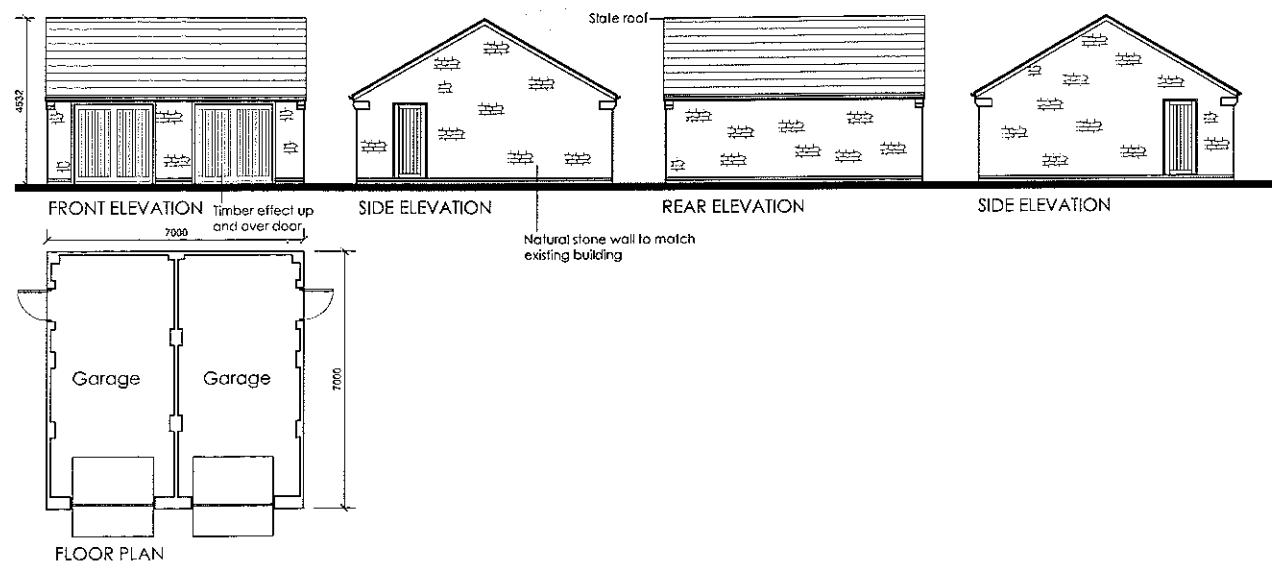

GARAGE TO PLOT 4

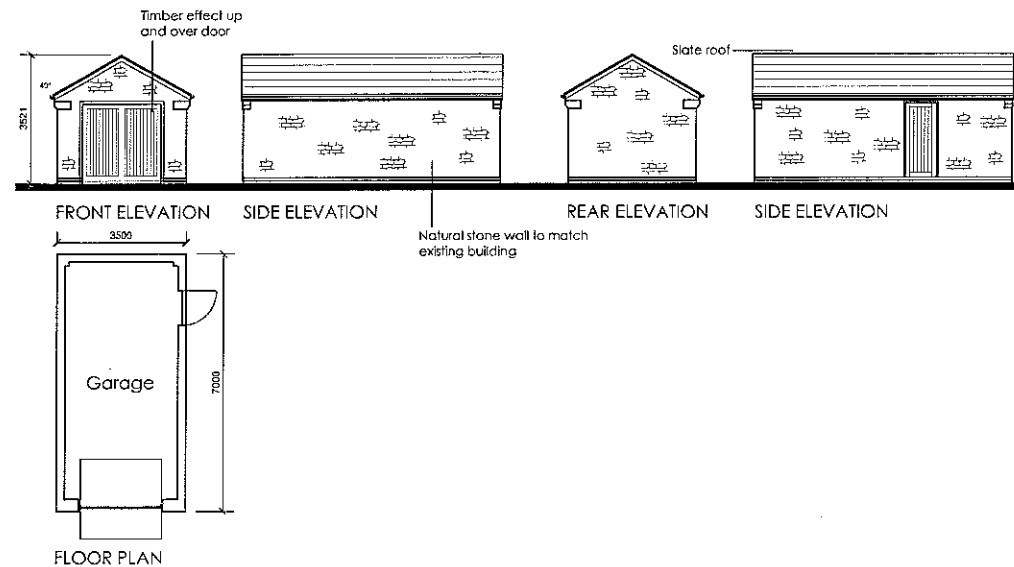

GARAGE & STABLEBLOCK TO PLOT 5

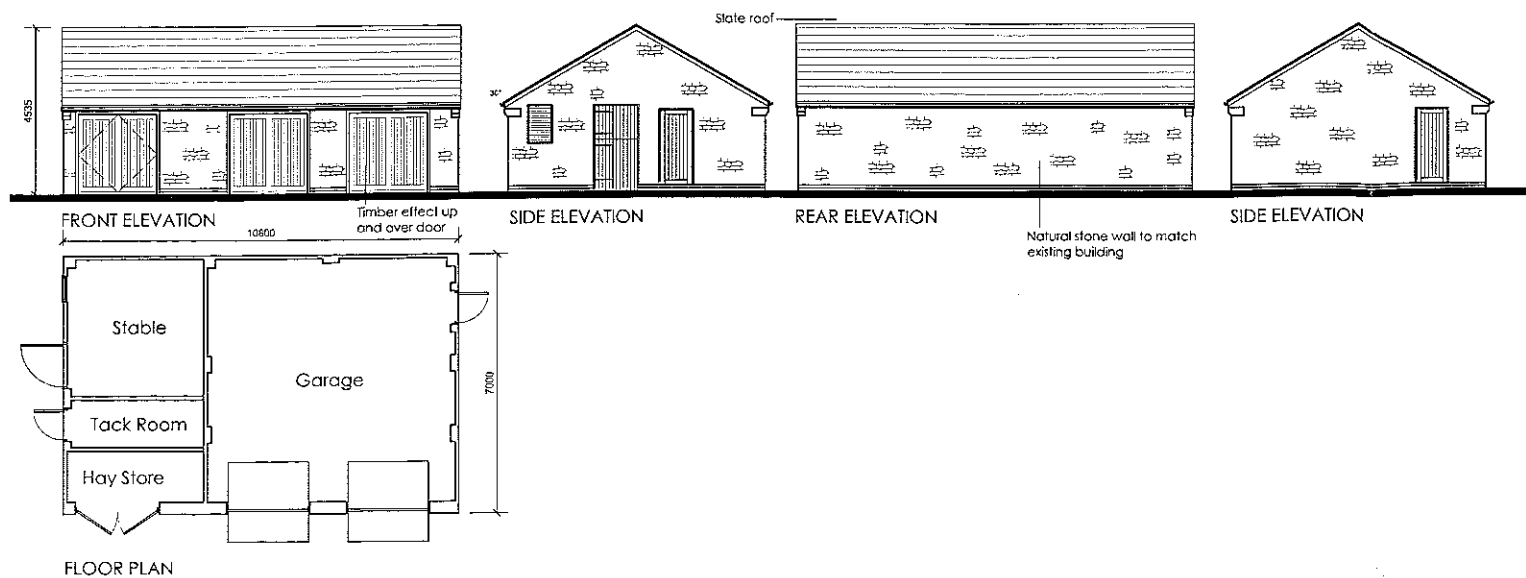

General notes:
do not scale the drawing.
all dimensions to be checked on site prior to commencement of work and any discrepancy shall be immediately reported and resolved prior to work commencing.
this drawing is to be read in conjunction with all relevant drawings and specifications relating to the job whether or not indicated on the drawing.
copyright reserved to mck associates ltd and this drawing may not be used or reproduced without prior written consent.

32 00 90 7 18?

AMENDED PLANS RECEIVED

DATE 4 NOV 2009

B 3-11-09 SCK Roof pitches amended to 30°
A 01-9-09 TCH: Overall existing & Proposed Dimensions is added.
Rev Job by Director

GRASSFLOOR LIMITED

mck associates limited
architecture • building surveying • project management

Burnaby Via • 48 Westing Street Road • Fulwood • Preston • PR2 8BP
Tel: 01772 774510 Fax: 01772 774511 mck@mckassociates.co.uk

Project:
FORMER DE TABLE ARMS
RIBCHESTER

Drawing Title:
PROPOSED GARAGING
PLANS & ELEVATIONS

Drawn	Checked	Scale	Date
MCK		1:100	AUG 09
Job No:	Drawing No:	Rev:	
09-040	1004	B	

A1

PLANNING

32 00 907 18.


general notes:
do not scale the drawing.
all dimensions to be checked on site prior to commencement of work and any
discrepancy shall be immediately reported and resolved prior to work commencing.
this drawing is to be read in conjunction with all relevant drawings and
specifications relating to the job whether or not indicated on the drawing.
copyright reserved to mck associates ltd. and this drawing may not be used or
reproduced without prior written consent.

AMENDED PLANS RECEIVED

DATE 4 NOV 2009



Proposed Streetscene to B 6245

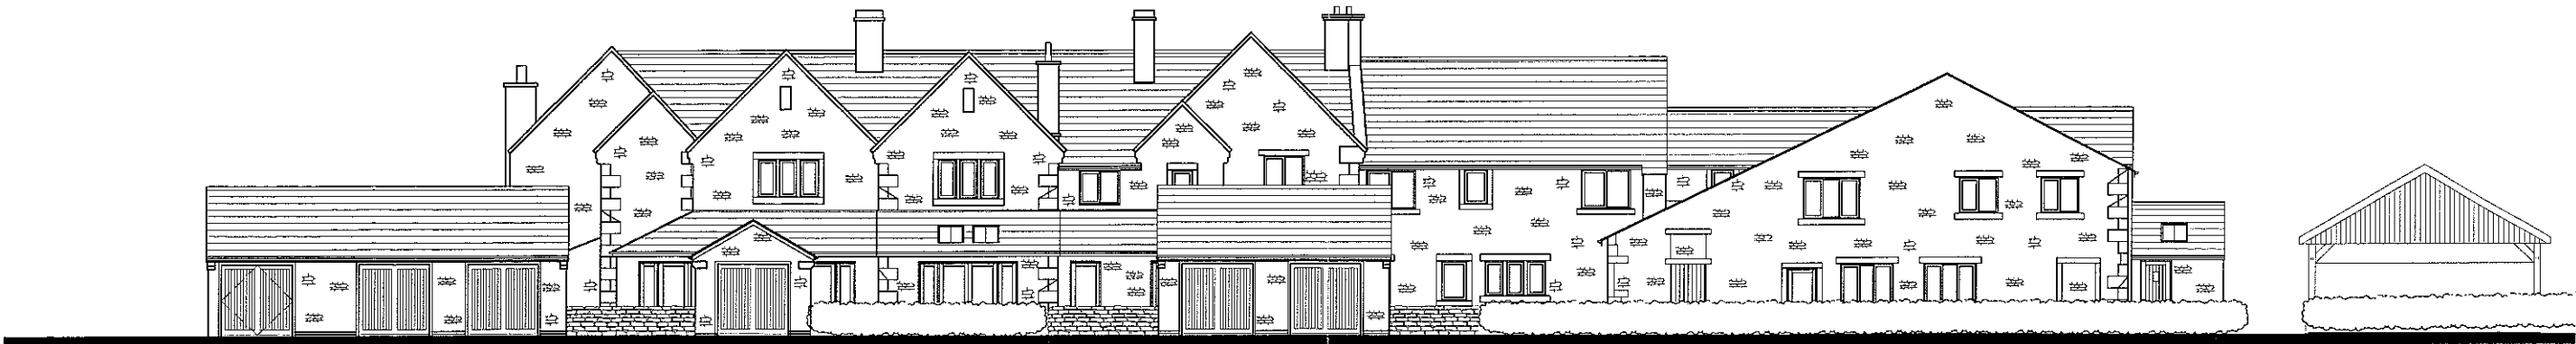

Proposed Streetscene to Rear of Development

B 3-11-09 MCK GARAGE ROOF PITCHES AMENDED
A 11-8-09 MCK STONE WALL ADDED TO STREETSCENE
Rev: 001 Rev: 001

Client:
GRASSFLOOR LIMITED

mck associates limited
architects • building surveying • project management

burbyville • 48 wadding street road • ruxwood • preston • pn3 8bp
tel: 01772 774510 fax: 01772 774511 mck@mckassociates.co.uk

Project:
FORMER DE TABLE ARMS
RIBCHESTER

Drawing title:
PROPOSED STREETSCENES

Drawn: MCK	Checked:	Scale: 1:100	Date: AUG 09
Job No: 09-040	Drawing No: 1005	Rev: B	

A1

PLANNING




1:100

general notes:
do not scale the drawing.
all dimensions to be checked on site prior to commencement of work and any discrepancy shall be immediately reported and resolved prior to work commencing.
this drawing is to be read in conjunction with all relevant drawings and specifications relating to the job whether or not indicated on the drawing.
copyright reserved to mck associates ltd. and the drawing may not be used or reproduced without prior written consent.

320090718P

AMENDED PLANS RECEIVED


DATE 4 NOV 2009

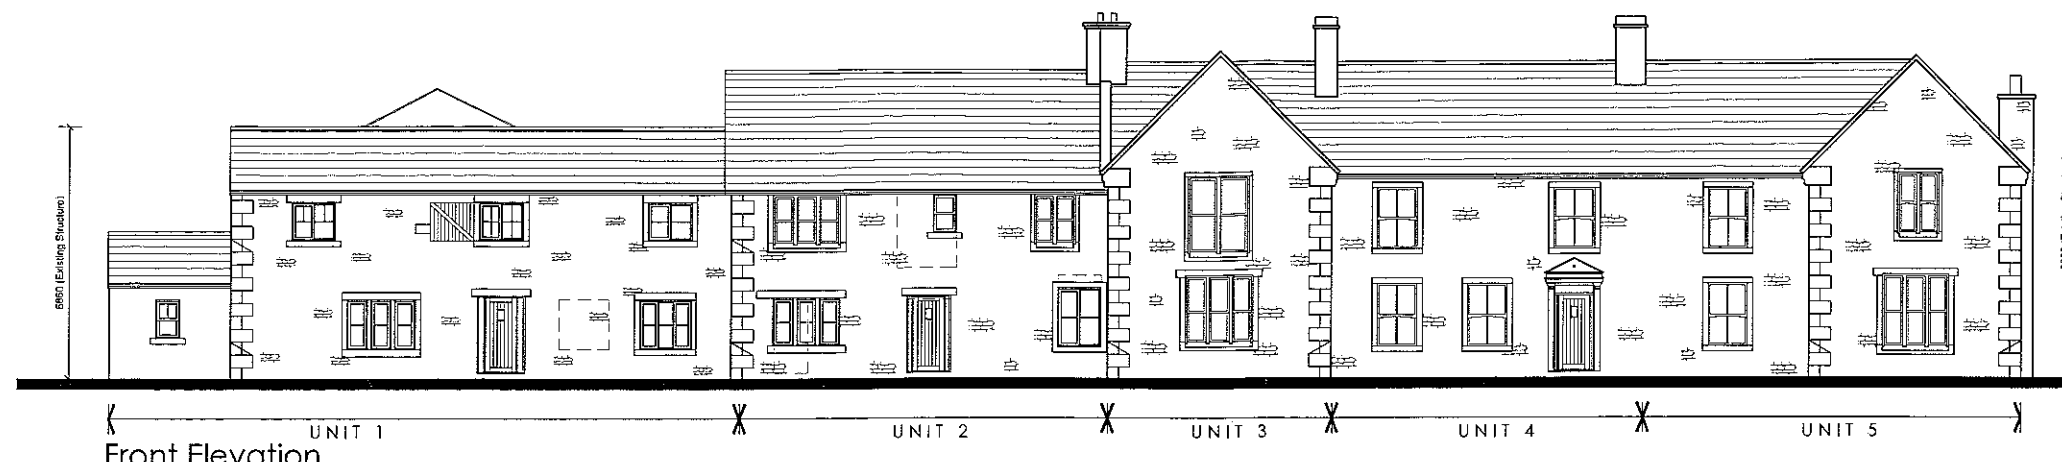

Front Elevation




Side Elevation

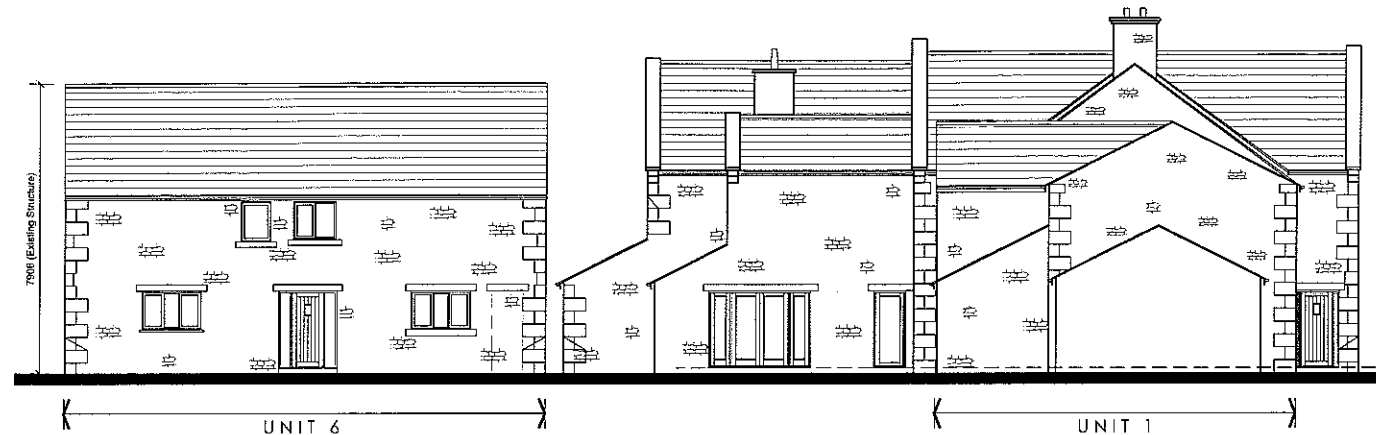


Side Elevation



Rear Elevation

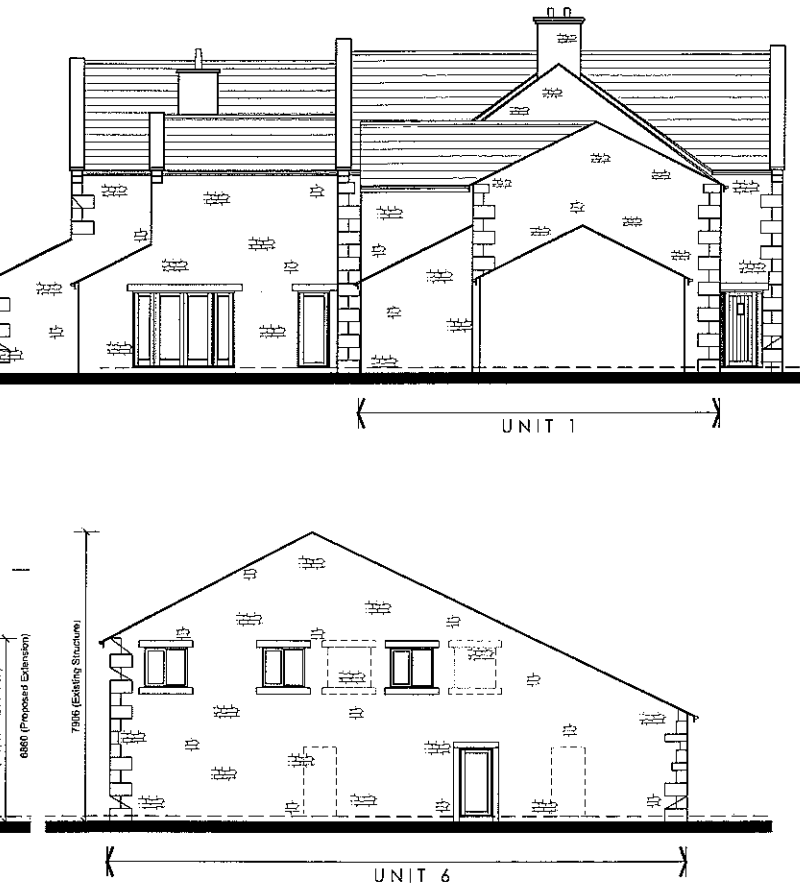

Front Elevation (To Plot 6)

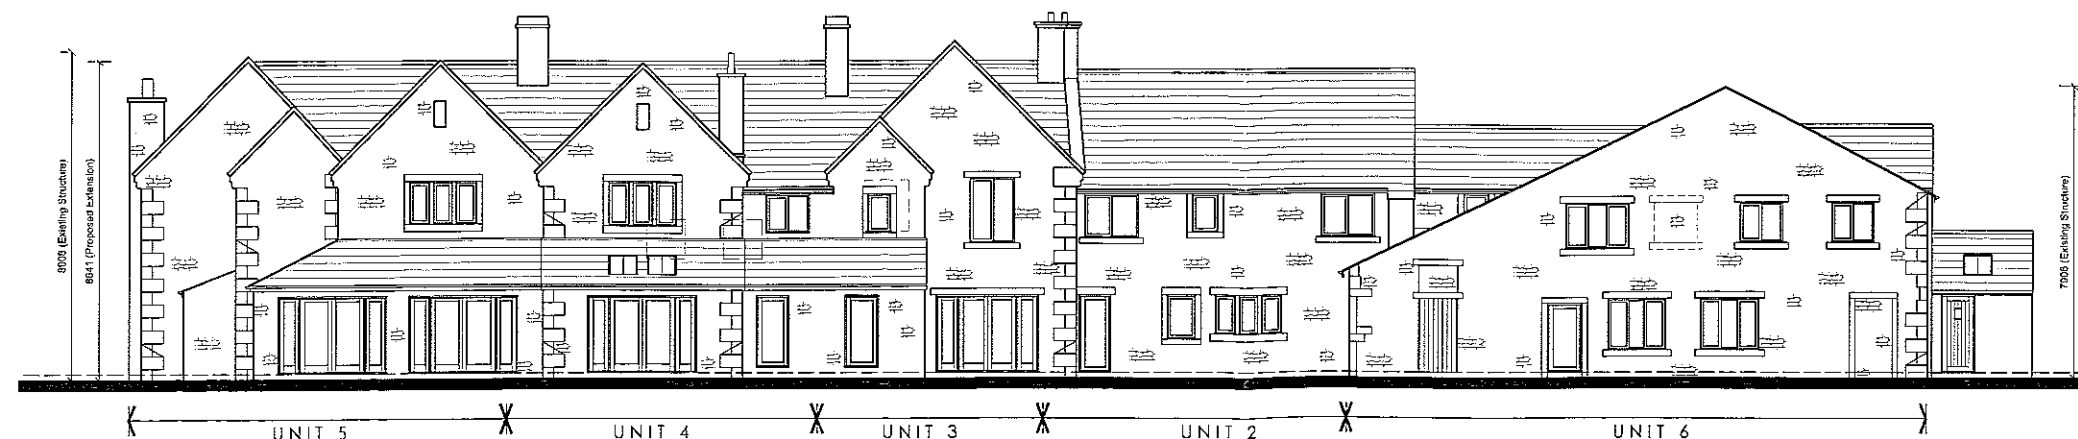

Rear Elevation (Showing Unit 6)

E 3-11-09 SCK Windows to Plots 1 and 3 amended, chimney removed to Plot 3.
D 01-9-09 TGH Overall existing & Proposed Dimensions added.
C 11-8-09 SCK Front elevation to plot 6 added.
B 7-8-09 SCK Rear elevation to plot 6 added.
A 30-6-09 SCK WINDOWS TO REAR ELEVATION OF PLOT 6 AMENDED.
Revision Description

Client: GRASSFLOOR LIMITED

mck associates limited
architecture • building surveying • project management

turnbury villa • 48 weald street road • farnham • surrey • GU10 2BB
tel: 01778 774510 fax: 01778 774511 mck@mckassociates.co.uk

Project: FORMER DE TABLE ARMS
RIBCHESTER

Drawing No: PROPOSED ELEVATIONS
PLAN

Drawn: MCK	Checked:	Scale: 1:100	Date: JUNE 09
09-040		1002	E

AI
PLANNING