



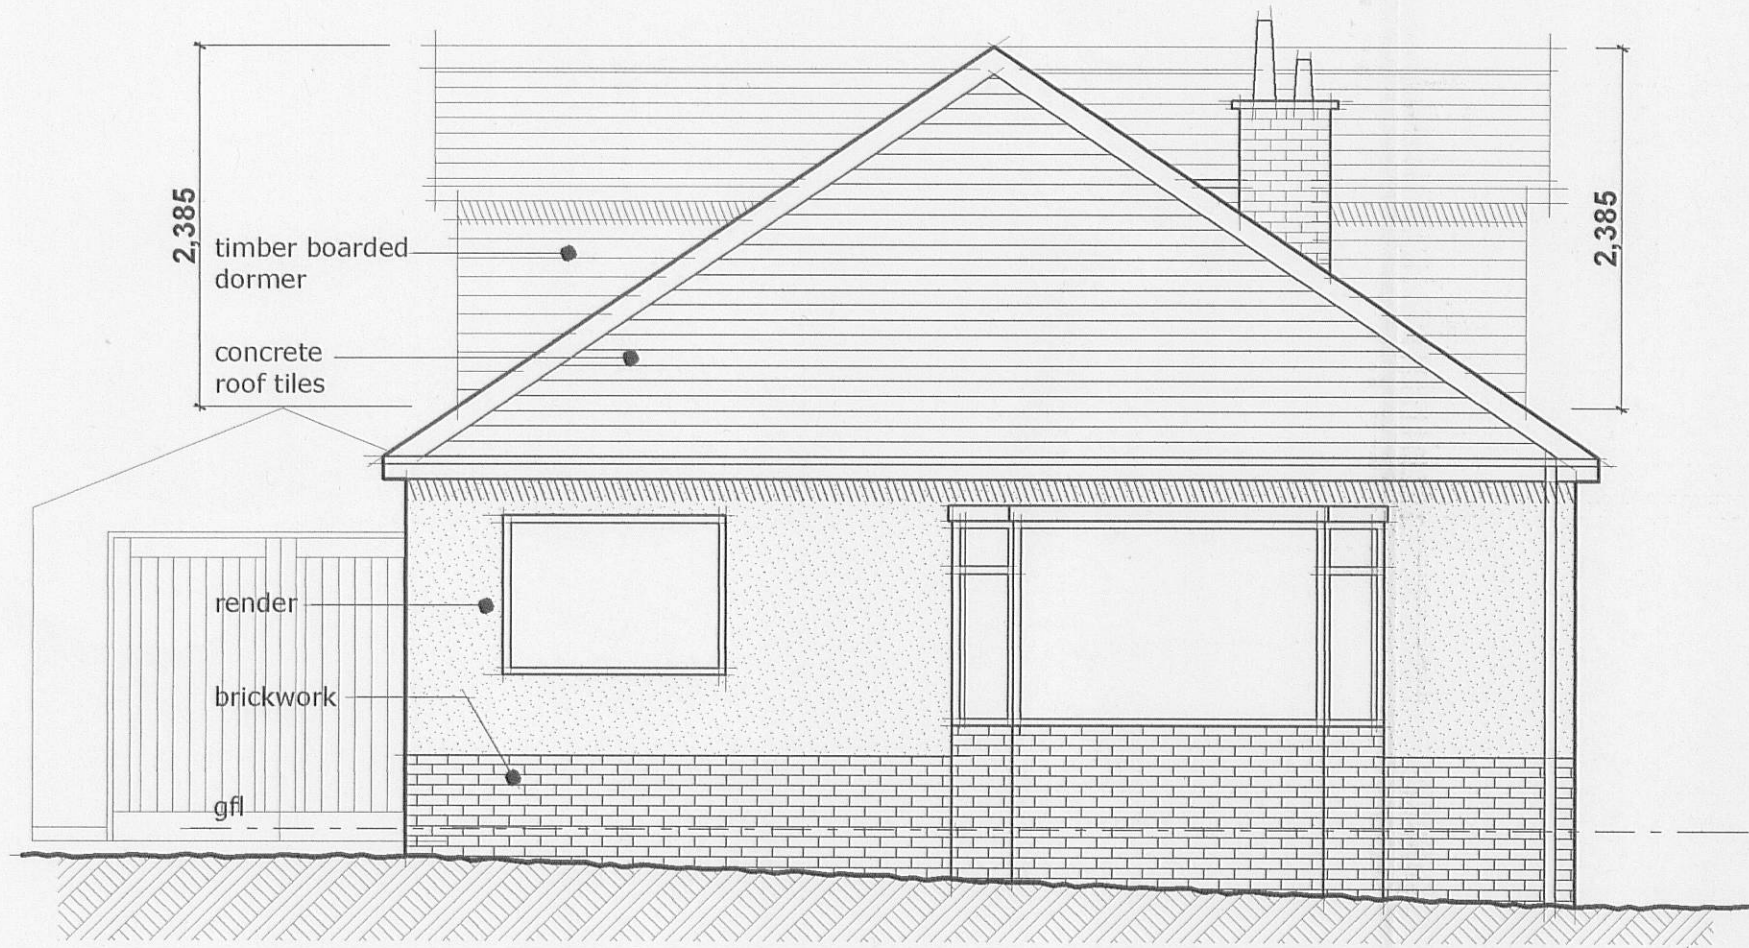



west elevation

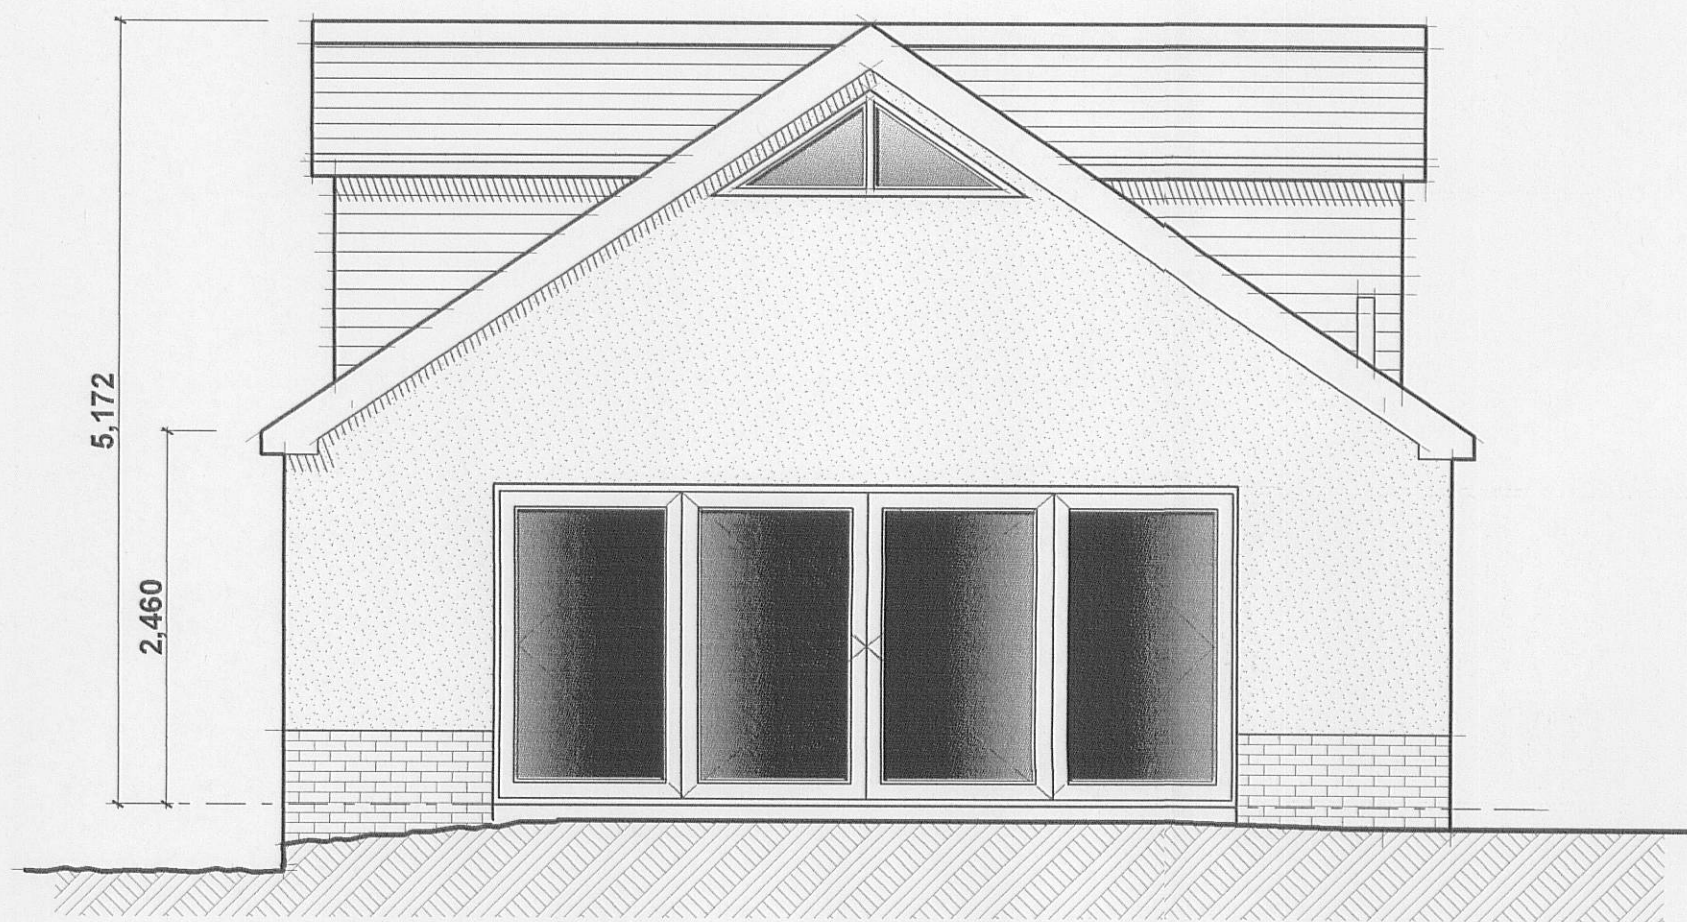

east elevation



north elevation

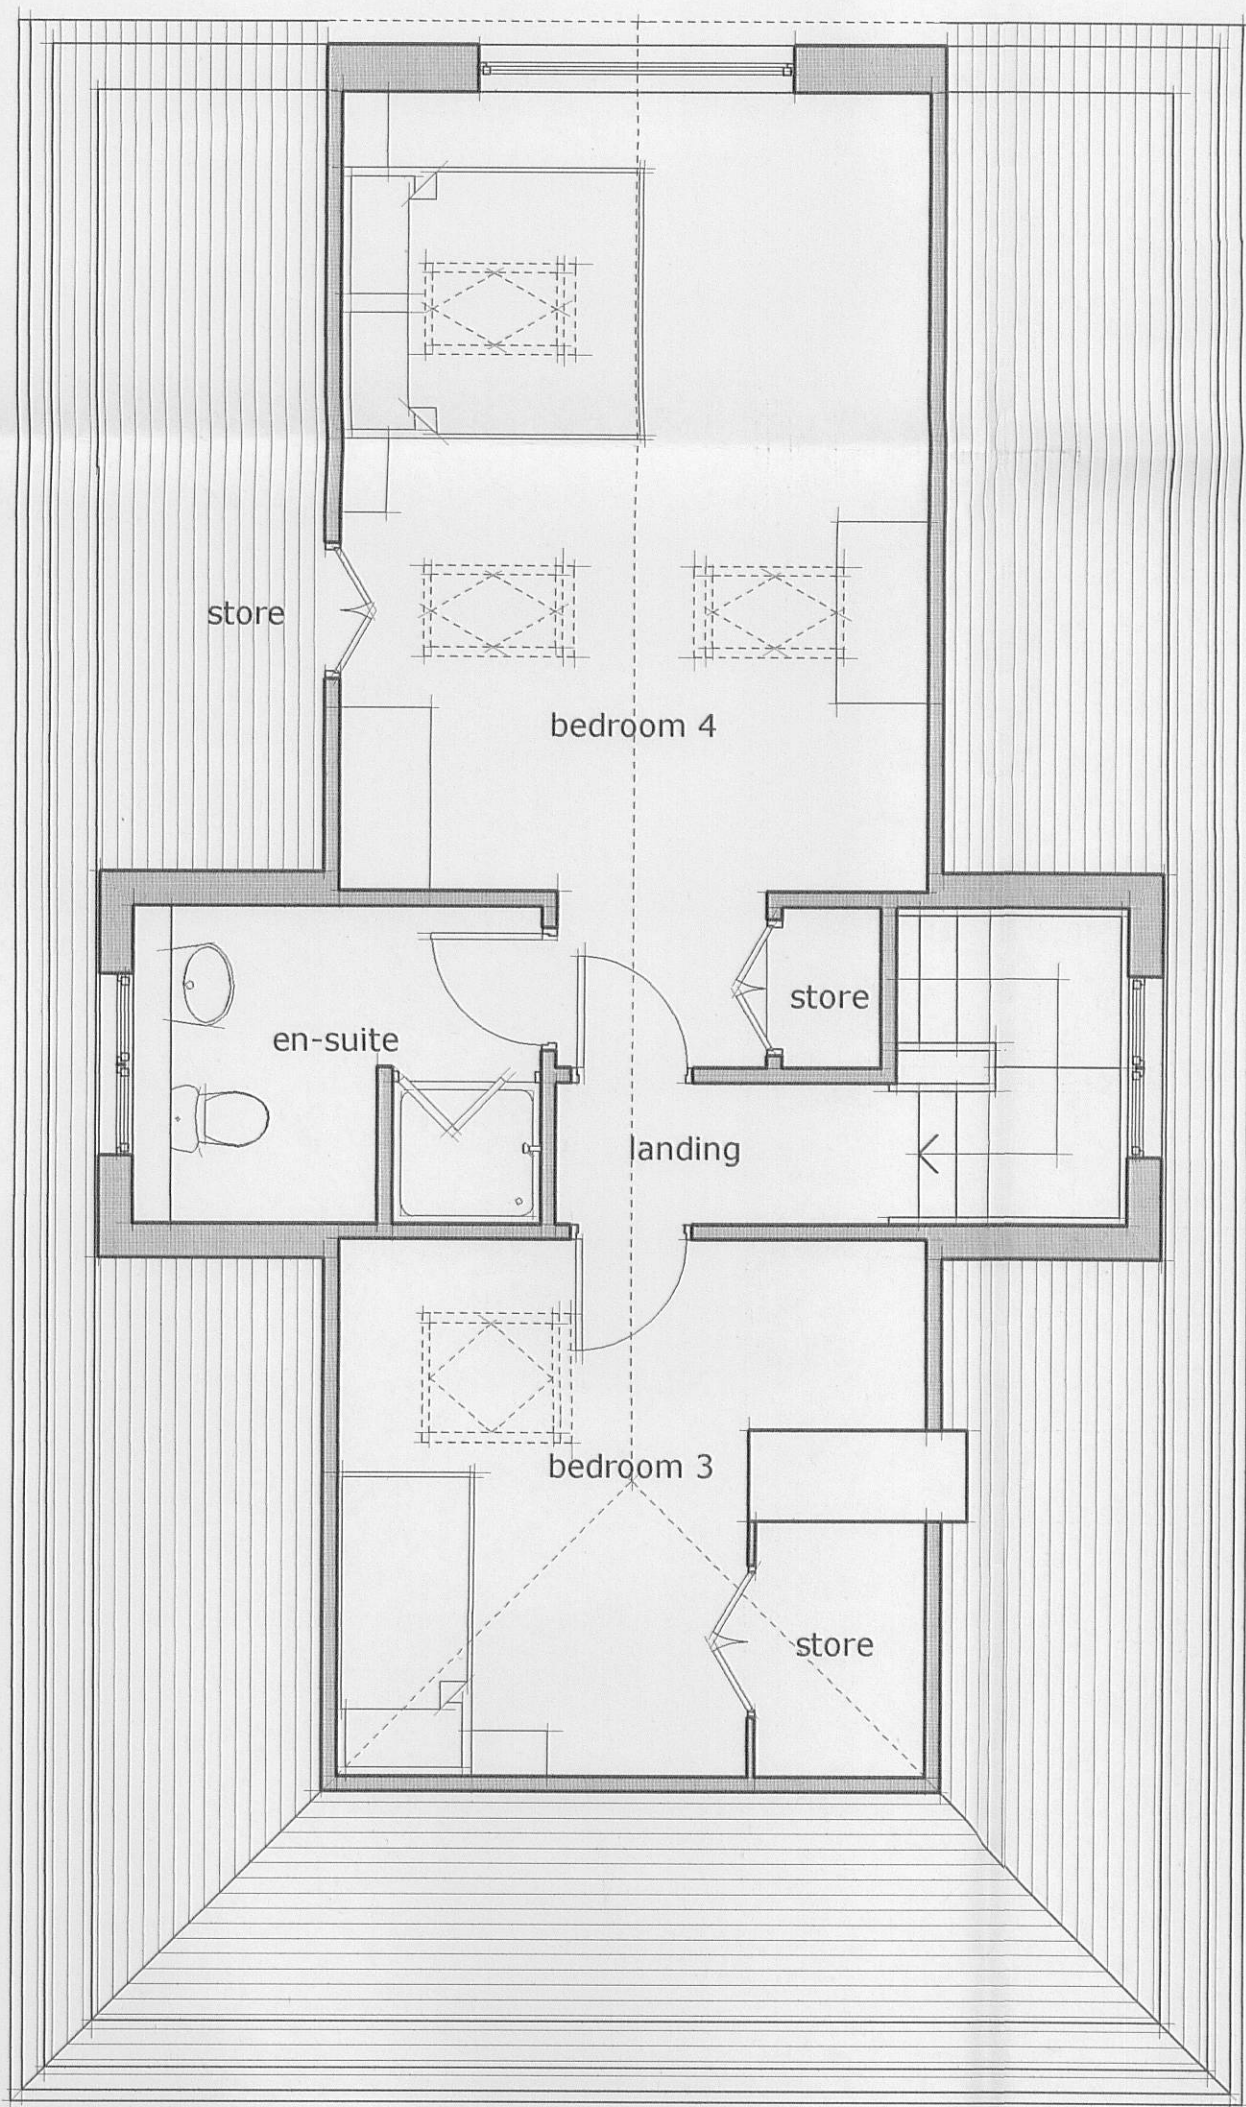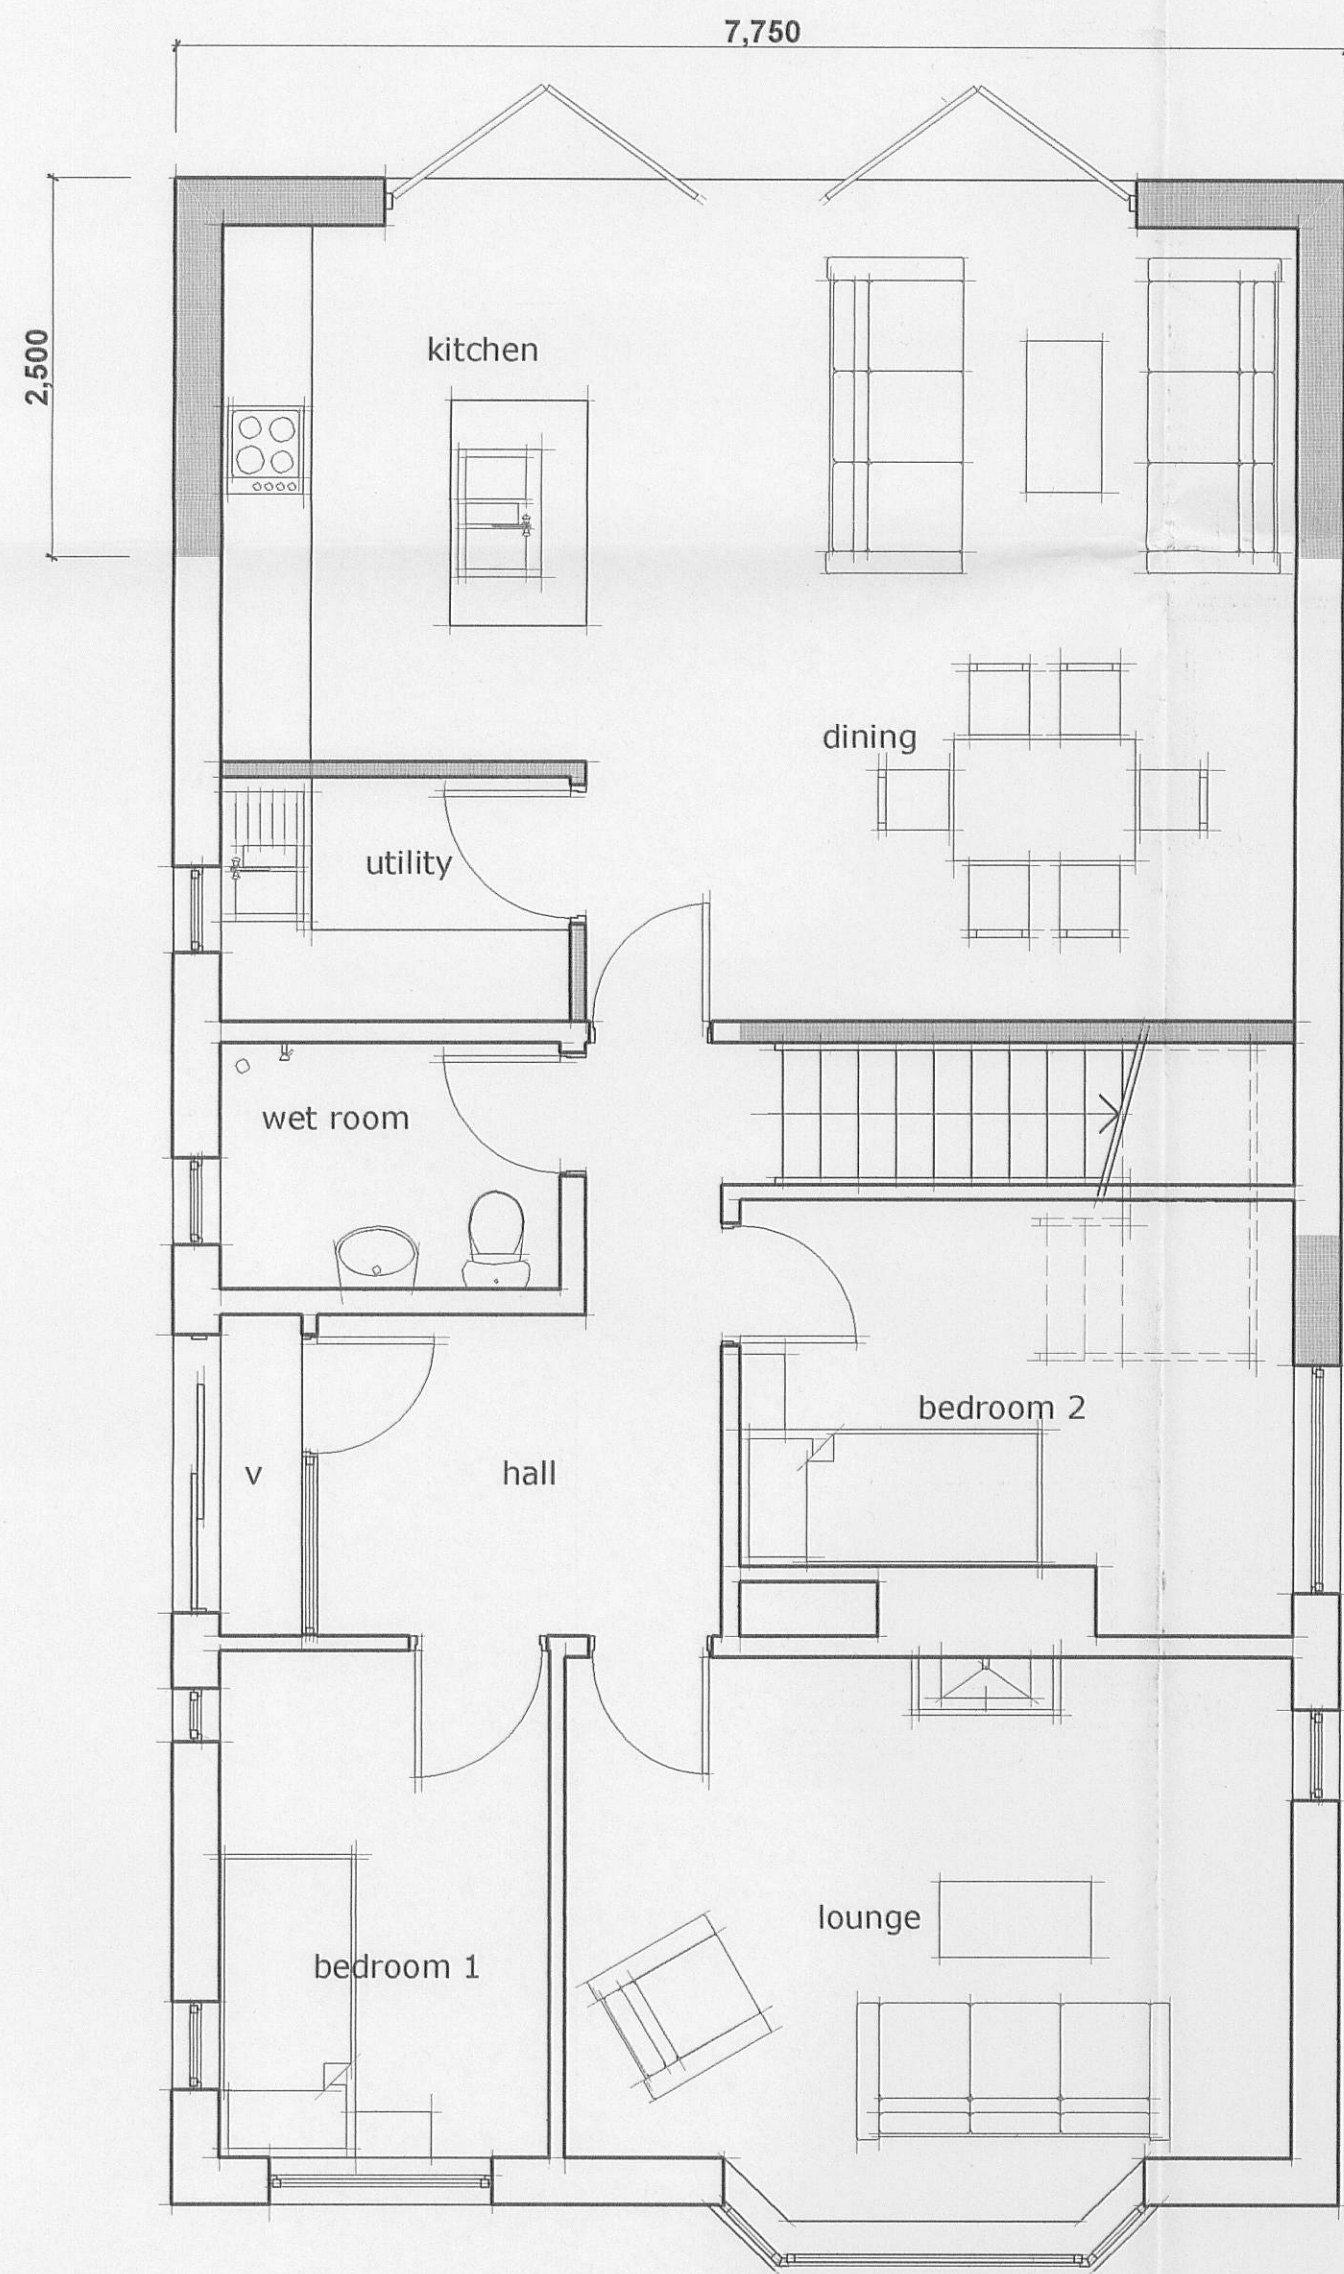

first floor plan



south elevation

Materials

- concrete tile roof covering to match existing
- pebble dash render walls to match existing
- upvc slat boarding to dormers in brown
- new white upvc windows

3 2 0 0 9 0 7 1 9 P

campbelldriverpartnership
architects designers surveyors

client: me e mason

project: proposed alterations
tenby, church lane mellor

sheet: proposed plans and elevations

dwg no: 09.131	03	B
----------------	----	---

scale: 1:50 @ A1
date: _____
drawn: _____
capricorn park
blackwater road
blackburn bb1 5qr
t: 01254 297700
f: 01254 297701
email: design@cdparchitects.co.uk