


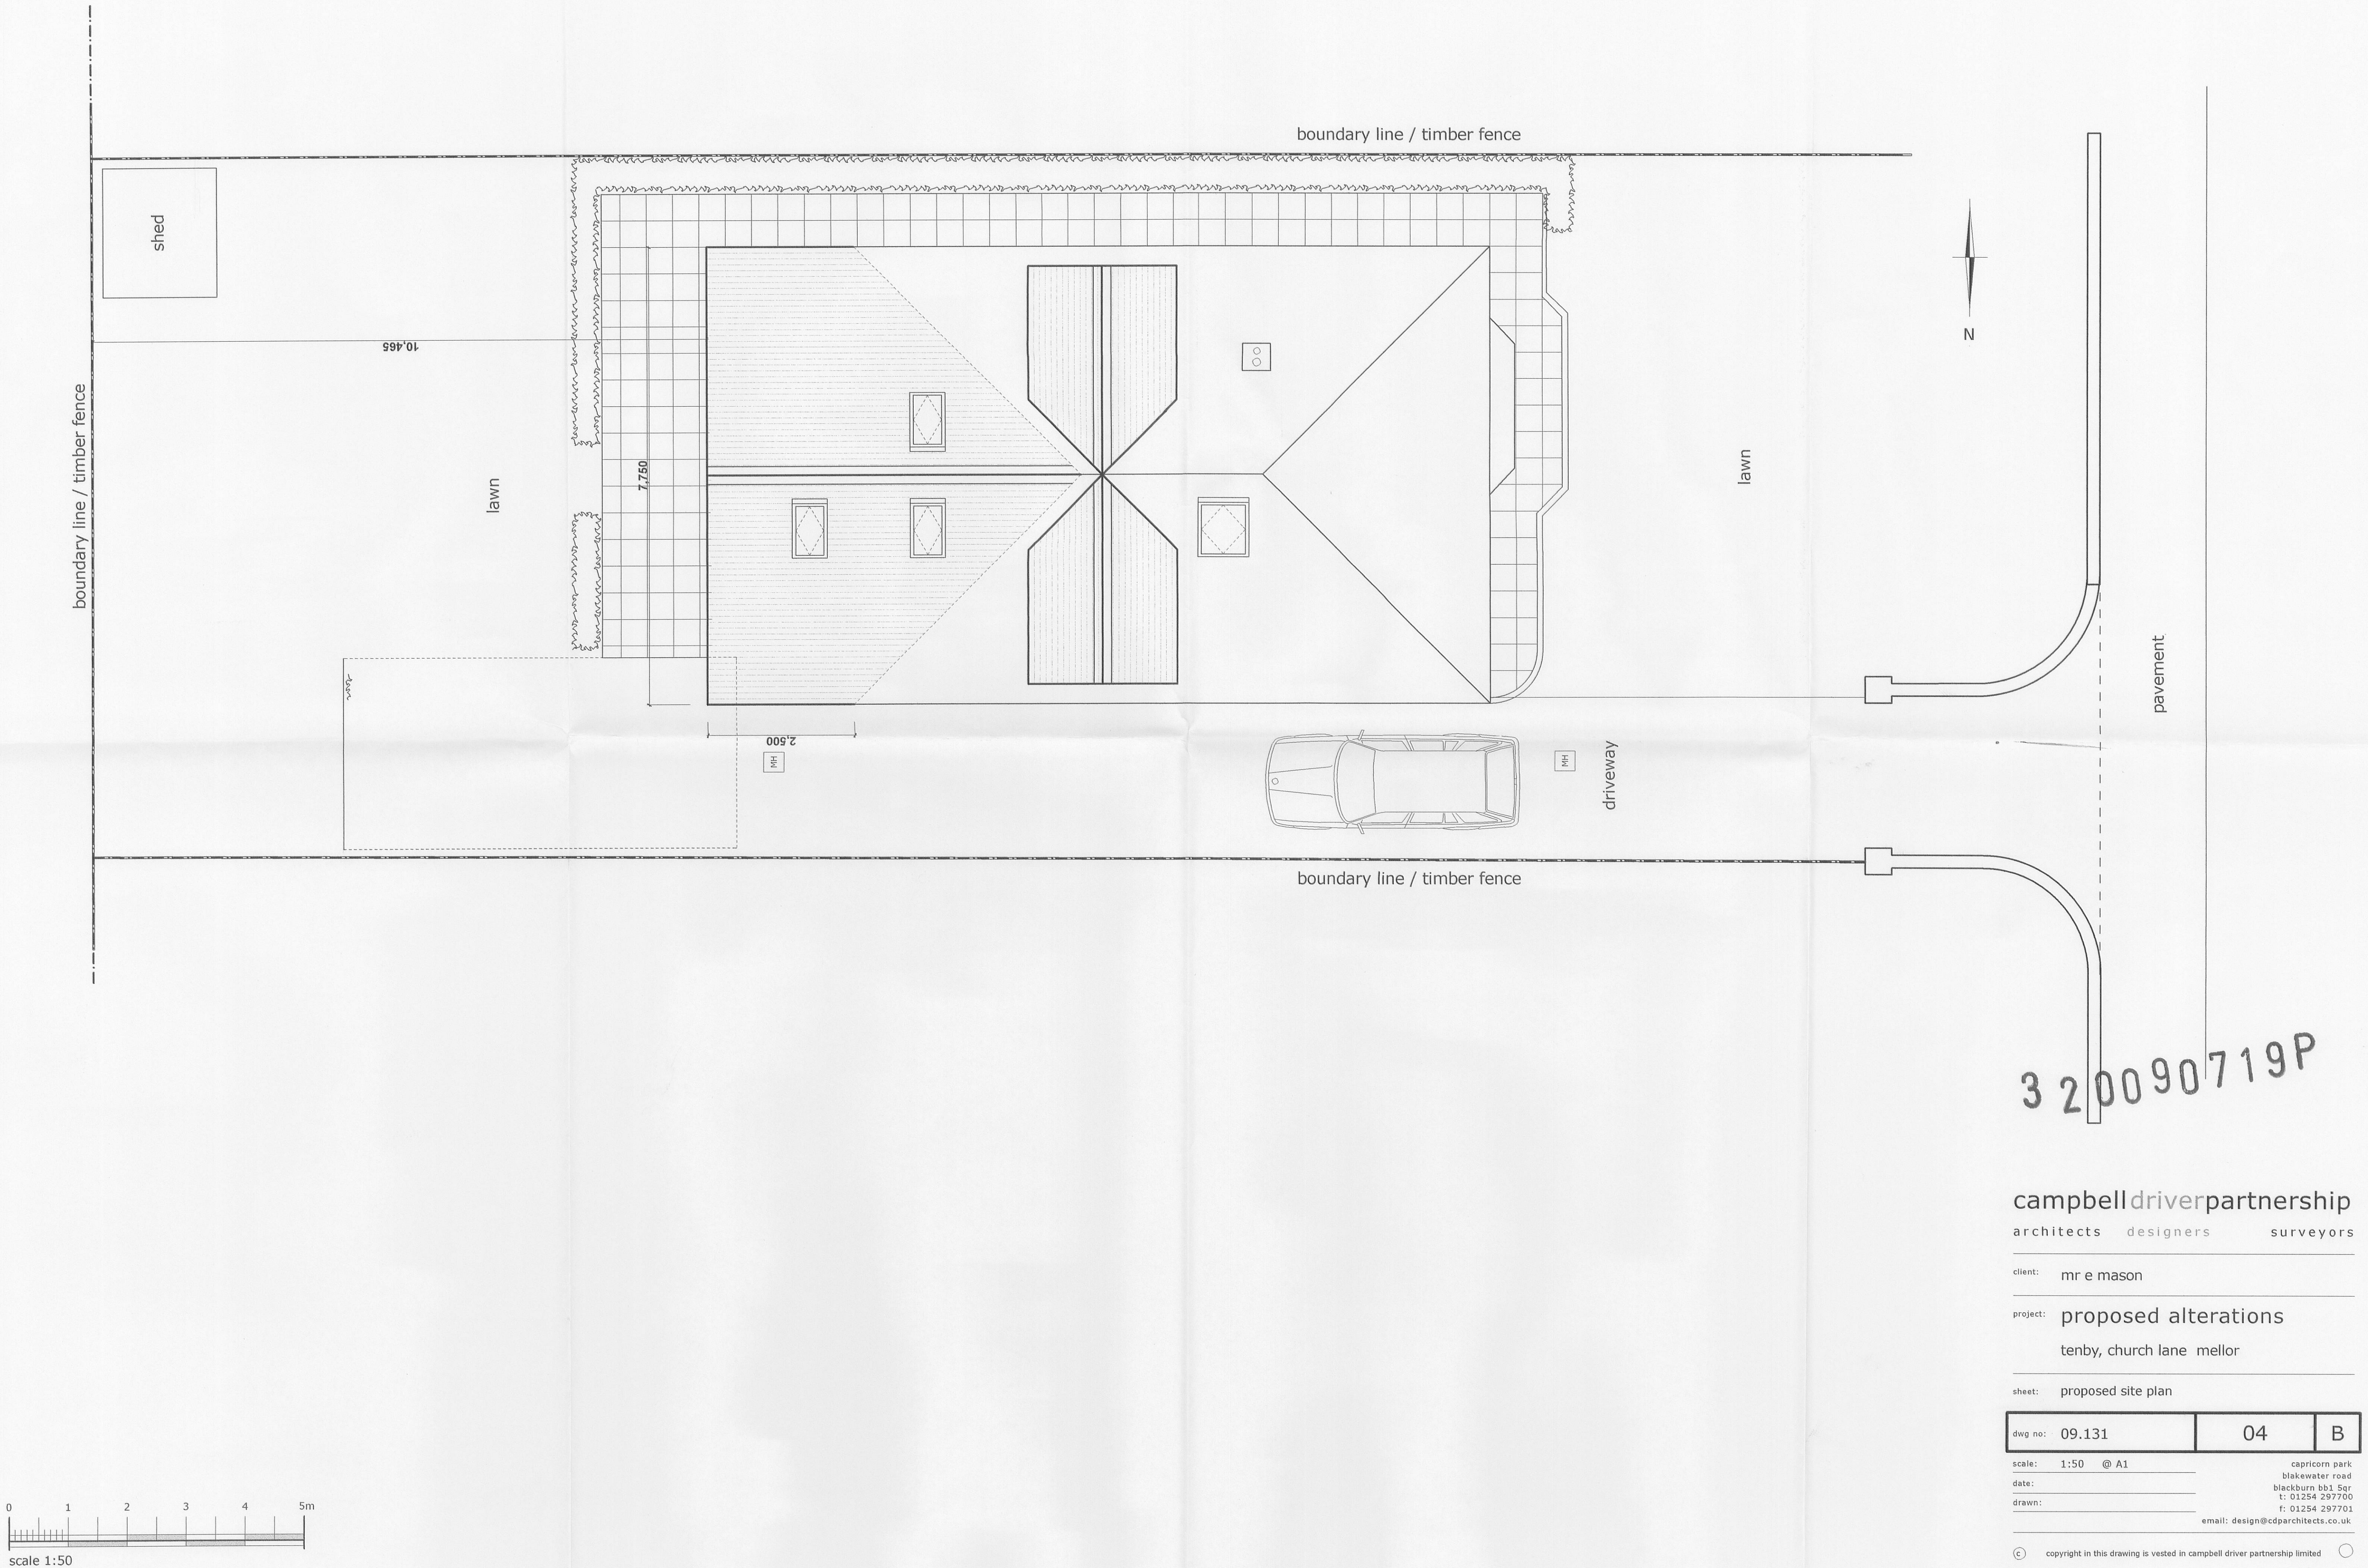

campbelldriverpartnership
architects designers surveyors

client: mr e mason

project: **proposed alterations**
tenby, church lane mellor

sheet: proposed site plan

dwg no: 09.131	04	B
----------------	----	---

scale: 1:50 @ A1

date: _____

drawn: _____

email: design@cdparchitects.co.uk

capricorn park
blakewater road
blackburn bb1 5sr
t: 01254 297700
f: 01254 297701

© copyright in this drawing is vested in campbell driver partnership limited