


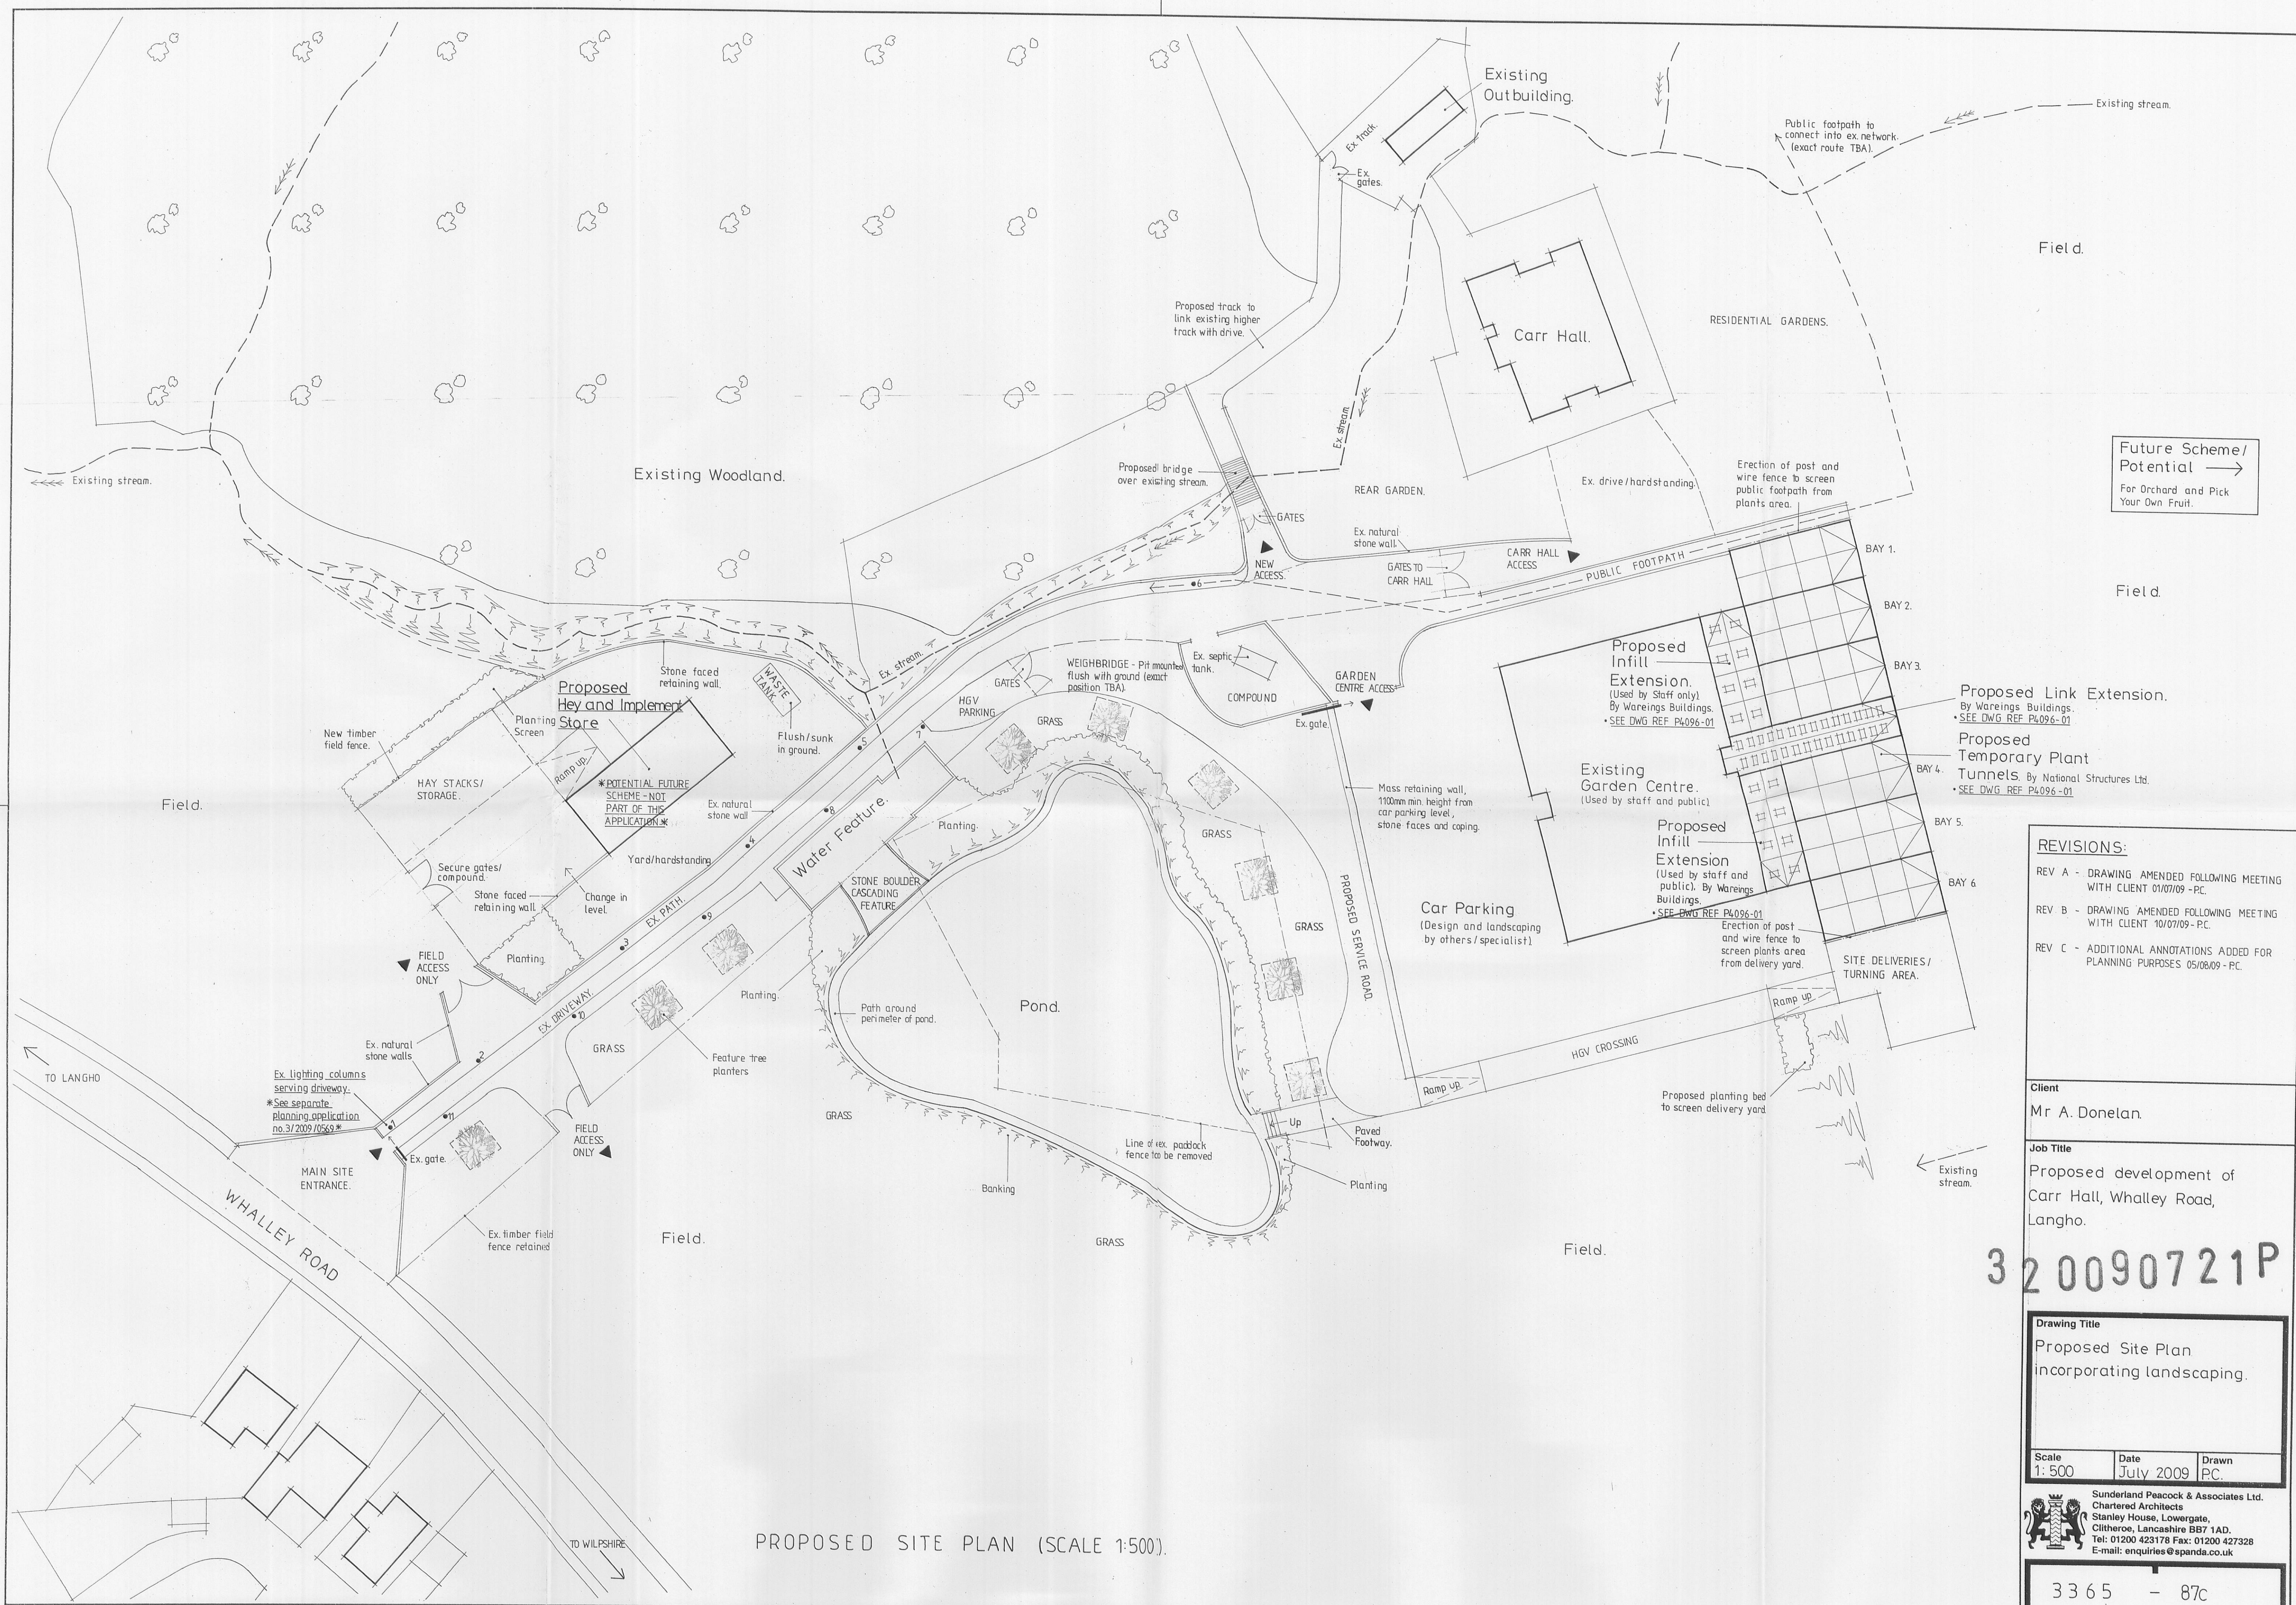

Future Scheme/
Potential →
For Orchard and Pick
Your Own Fruit.

- REVISIONS:**
- REV A - DRAWING AMENDED FOLLOWING MEETING WITH CLIENT 01/07/09 - PC.
 - REV B - DRAWING AMENDED FOLLOWING MEETING WITH CLIENT 10/07/09 - PC.
 - REV C - ADDITIONAL ANNOTATIONS ADDED FOR PLANNING PURPOSES 05/08/09 - PC.

Client
Mr A. Donelan.

Job Title
Proposed development of Carr Hall, Whalley Road, Langho.

3 2 0090721P

Drawing Title
Proposed Site Plan
incorporating landscaping.

Scale 1: 500	Date July 2009	Drawn PC.
-----------------	-------------------	--------------

Sunderland Peacock & Associates Ltd.
Chartered Architects
Stanley House, Lowergate,
Clitheroe, Lancashire BB7 1AD.
Tel: 01200 423178 Fax: 01200 427328
E-mail: enquiries@spanda.co.uk

3365 - 87c

PROPOSED SITE PLAN (SCALE 1:500).